

# **WORKSHOP AGENDA**

Planning Commission

May 14, 2024 @ 5:30 PM

For the May 28, 2024 Regular Meeting @ 6:00 PM

- Call meeting to order.
- Determine quorum.

## **ORDER OF BUSINESS**

1. Approve Minutes: April 30, 2024 Regular Meeting and May 14, 2024 Workshop.
2. Public Comment Period.

## **OLD BUSINESS**

3. Site Plan - Dous Retail Center - Building totaling 4,200 Square Feet on 1.28 Acres. Requested by Chet Rhodes. Property located at 5130 Murfreesboro Road (Tax Map 15M, Group A, Parcel 1). C-2 (Highway Service) Zoning District. Property owned by TN Group Properties, LLC. **(3rd and Final DEFERRAL)**

## **NEW BUSINESS**

4. Site Plan - UHAUL, Phase 2 - Two (2) Buildings Totaling Approximately 43,000 Square Feet on 10 Acres. Requested by SEC, Inc. Property located at 503 New Paul Road (Tax Map 17, Parcel 40.03). I-2 (Heavy Industrial) Zoning District. Property owned by Amerco Real Estate Co.
5. Preliminary Plat - Arbor Ridge, Sections 4, 7 & 8 - 150 Lots on Approximately 39.75 Acres. Requested by SEC, Inc. Property located off Waldron Rd. (Tax Map 32, Parcel 4). PDR (Planned Density Residential) Zoning District. Property owned by Starlight Homes of Tennessee, LLC.
6. Site Plan - New Charter School in Existing 2-Story Building. Requested by SEC, Inc. Property located at 2 Ingram Boulevard (Tax Map 17, Parcel 20.02). I-2 (Heavy Industrial) Zoning District. Property owned by David B. Ingram.
7. Recommendation to the Board of Mayor and Aldermen for Subdivision Acceptance - Finch Branch, Section 2 - Development Totaling 31 Lots. Requested by Finch Branch Building Group, LLC. Property located off Greenwood and Irvin Drives (Tax Map 17L, Group A, Parcel 8.04). R-2 (Medium Density Residential) Zoning District.

## **ADJOURN**





**Item #: 3.**

**Item Title: Site Plan - Dous Retail Center - Building totaling 4,200 Square Feet on 1.28 Acres. Requested by Chet Rhodes. Property located at 5130 Murfreesboro Road (Tax Map 15M, Group A, Parcel 1). C-2 (Highway Service) Zoning District. Property owned by TN Group Properties, LLC. (3rd and Final DEFERRAL)**

**Reviewed By:**

**Summary:** This site plan was 1st submitted to the City's planning commission in August 2022, and although the item was deliberated in several meetings, ultimately the site plan was never approved.

On behalf of his client, Chet Rhodes is requesting site plan approval for a retail center to be located at 5130 Murfreesboro Road. Currently the property contains only one structure. The other structure on the adjacent site is a strip-like retail center and contains 11,257 sq. feet. It is no longer part of this lot, but it was in the past.

The applicant has proposed to use the existing building that is comprised of 4,200 square feet with this plan. The building is 1-story and was formerly a car wash.

6' Sidewalks must be shown along all frontages incl. Murfreesboro Road, Old Nashville Hwy., George Chaney and Brewer Street;

This particular site is contained in an overlay district. The building currently contains five (5) bays and two (2) pedestrian doors that face the front of the building. The building itself is already comprised of brick with a metal roof.

The applicant has decided to brick parts of the building and add windows as well. Also, the applicant has added more parking spaces as well as added a dumpster location to the site plan.

**Staff Recommendation:**

**Staff Comments / Technical Items:**

## **Planning** (Bo Logan - [blogan@lavergneth.gov](mailto:blogan@lavergneth.gov); and Jake Blair - [jblair@lavergneth.gov](mailto:jblair@lavergneth.gov))

1. Applicant must submit an architectural materials board with actual samples of all exterior materials, including samples of all paint colors;
2. 6' Sidewalks must be shown along all frontages incl. Murfreesboro Road, Old Nashville Hwy., George Chaney and Brewer Street;
3. The address is incorrect and should be 5130 Murf. Road;
4. Landscape Plan is missing;
5. Photometric Plan is missing;
6. Applicant shall show a Site Data Table;
7. Parking requirements must be included in the Site Data Table;
8. A 5' wide Landscaped Buffer Area must be installed around all parking lots with 3' minimum tall screening (shrubs, etc.);
9. Add note on appropriate sheet to indicate van-accessible handicap space with provided van-accessible loading zone;
10. Show all details of ADA signage and ADA pavement markings that will be utilized on the site;
11. Include parking detail for handicap spaces;
12. Show all utilities;
13. Building setback lines must be indicated for all sides of all buildings;

## **Engineering** (Gary Lide - [glide@lavergneth.gov](mailto:glide@lavergneth.gov))

1. Provide a grading and drainage plan showing how site run-off will be handled for the modified structure. Staff does not concur with engineer's statement on Sheet C-2.1 that no grading plan is required. The architectural plans show doorways exiting from the proposed portion of the building which will require existing and proposed elevations to confirm IBC and ADA access requirements are met.
2. The existing asphalt will have to be removed for the expansion of the building. This will expose and disturb soil which requires an erosion and sediment control plan.
3. Provide stormwater calculations meeting the Stormwater Management Ordinance along with the means for complying with the stormwater quality requirements for the ordinance. These calculations must demonstrate that all existing culverts leaving the property are able to pass the 25-year storm. Staff does not fully concur with engineer's response as follows:
  - a. Staff concurs that stormwater detention calculations are not required for the reasons provided.
  - b. The city's stormwater management ordinance, however, does not tie stormwater QUALITY calculations to a pre-versus post- comparison (Section 14-603 ) and specifically requires that the stormwater quality requirements be met for redevelopment projects. The city is presently interpreting this as requiring that the requirements be met for all disturbed or changed areas of a redevelopment site for plans which disturb less than 50% of the total area of the site and for the entire site for redevelopment sites that disturb 50% or more. Therefore, calculations must be provided and means designed to comply with meeting the requirements of that section for those areas which are being disturbed regardless of whether those areas were previously pervious or impervious.
  - c. The city's stormwater management ordinance requires that culverts be able to handle the 25-year storm. The previous ordinance required the 10-year. The engineer must provide calculations demonstrating the capacity of the existing and any proposed stormwater pipes or culverts. In the event that existing pipes are undersized for the new ordinance but meet the requirements of the previous ordinance, the staff will not recommend that the developer replace those culverts but will enter the information into a database for future city use. Any new culverts must pass the 25-year storm and existing culverts must pass the 10-year storm.
4. (Sheet C-2.1) Provide total driveway widths at the northern drive onto Brewer Street and the drive onto George Chaney Road. Correct the driveway width shown at the south entrance to Brewer Street.
5. (Sheet C-2.1) The dumpster screen is proposed to be exposed CMU with a wooden gate. The Planning Commission will review that proposal against requirements of the Murfreesboro Road Overlay District.
6. No landscaping plan has been provided. Engineer's response to this comment was that the landscaping plan is forthcoming. Therefore, the submittal is incomplete.
7. Provide erosion prevention and sediment control (EPSC) plans meeting the requirements of the Stormwater Management Ordinance. See Item 2 above.
8. (C-4.0) Show utilities serving proposed building even if they are existing. Engineer's response is that utilities are shown based on the survey which they were given. Staff considers the submittal incomplete.

## **Utilities** (Scott Tatalovich - [statalovich@lavergneth.gov](mailto:statalovich@lavergneth.gov))

1. Show and label existing fire hydrants.
2. Remove fire hydrant shown inside building at 179 Old Nashville Hwy.
3. New fire hydrants shall be labeled and connected to existing waterlines with pipes.

4. Brewer is a private street, please put "(private)" under the street name.
5. 8-inch waterline is not shown in Murfreesboro Rd at northern boundary with property. Show it and the water meters serving this property from this 8-inch waterline.
6. Existing 18" sewer through customer's property has a 15-foot public utility easement, per "DB339, PG214" – please state this reference this on the Site Plan.
7. Show 2-inch public low pressure sewer force main discharging into the existing sewer manhole located in the subject property on the west side of Brewer Street. Contact Jim Owens, GIS Utilities Mapper at Public Works if you have questions.

**Codes** (Joe White - [jwhite@laveragnetn.gov](mailto:jwhite@laveragnetn.gov))

No comments

**Fire** (Curtis Brinkley - [cbrinkley@laveragnetn.gov](mailto:cbrinkley@laveragnetn.gov))

Show all existing hydrants to determine if additional will be needed.


**Police** (John Eubank - [jeubank@laveragnetn.gov](mailto:jeubank@laveragnetn.gov))

No comments

**\*Note:** The above technical items may not be the only corrections and/or issues needing to be resolved to get approval from the planning commission. New items can be brought up at the workshop and staff can add items at any time that might have been overlooked. It is the applicant's responsibility to make sure that all technical items are addressed and that no new issues exist before the planning commission meeting. Addressing all technical items does not constitute approval. It is the planning commission's decision whether an item passes or fails. Revised plans are due to staff by the following Monday at close of business unless other arrangements are made and documented.



# 5130 Murfreesboro Rd

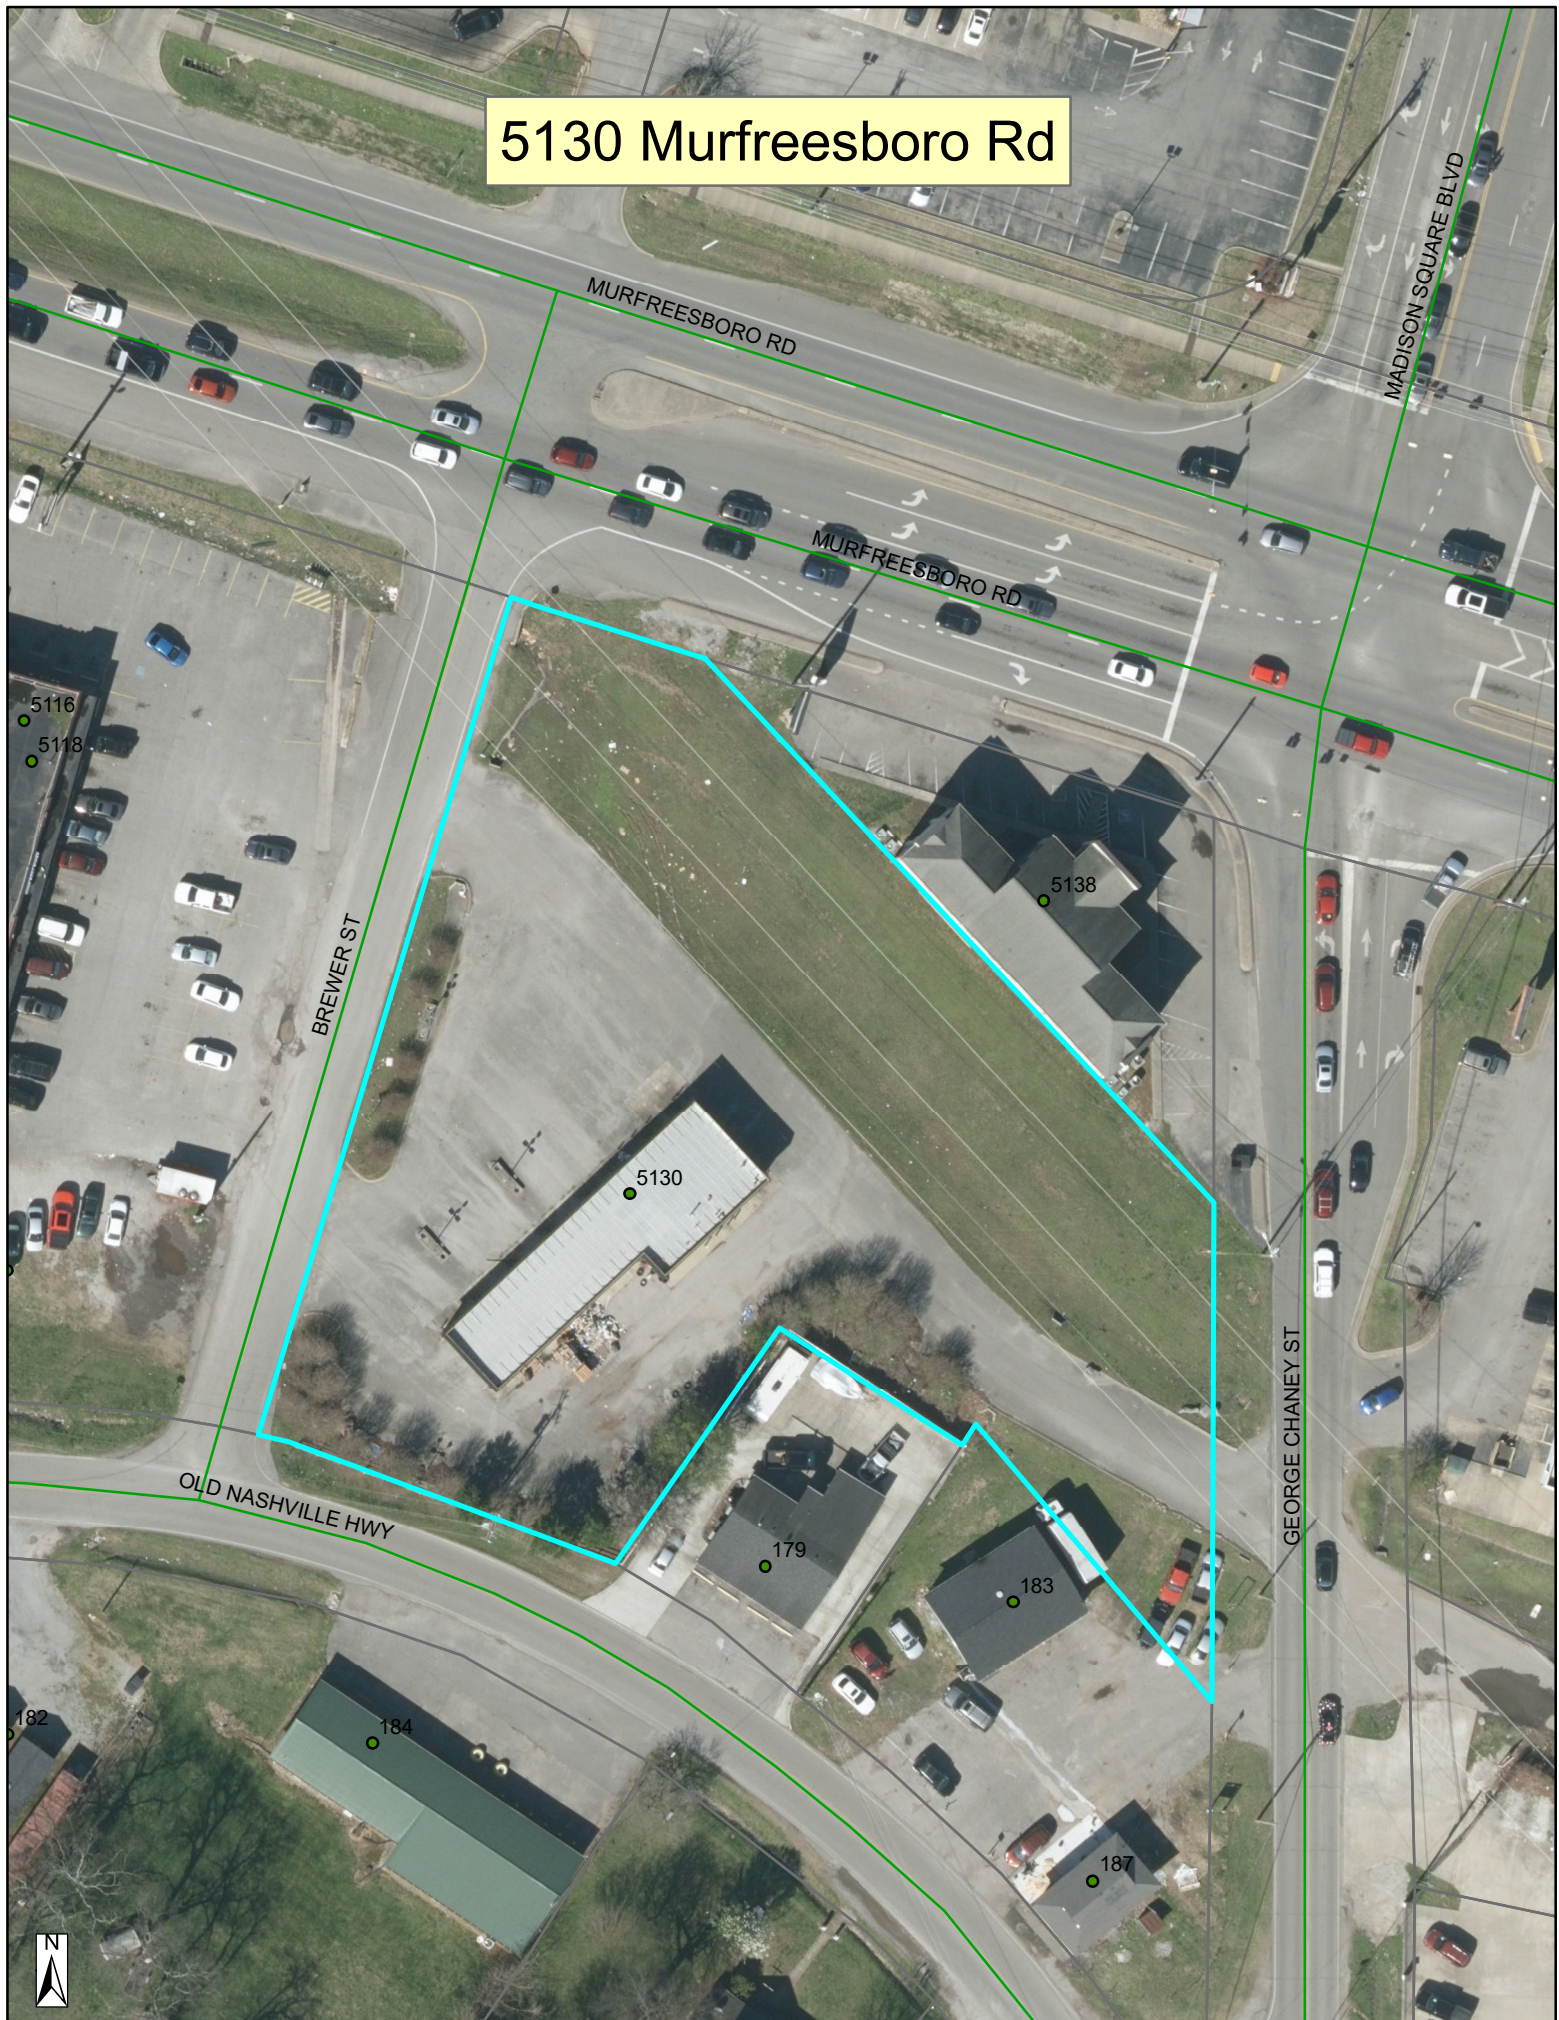




5130 Murfreesboro Rd





5130 Murfreesboro Rd

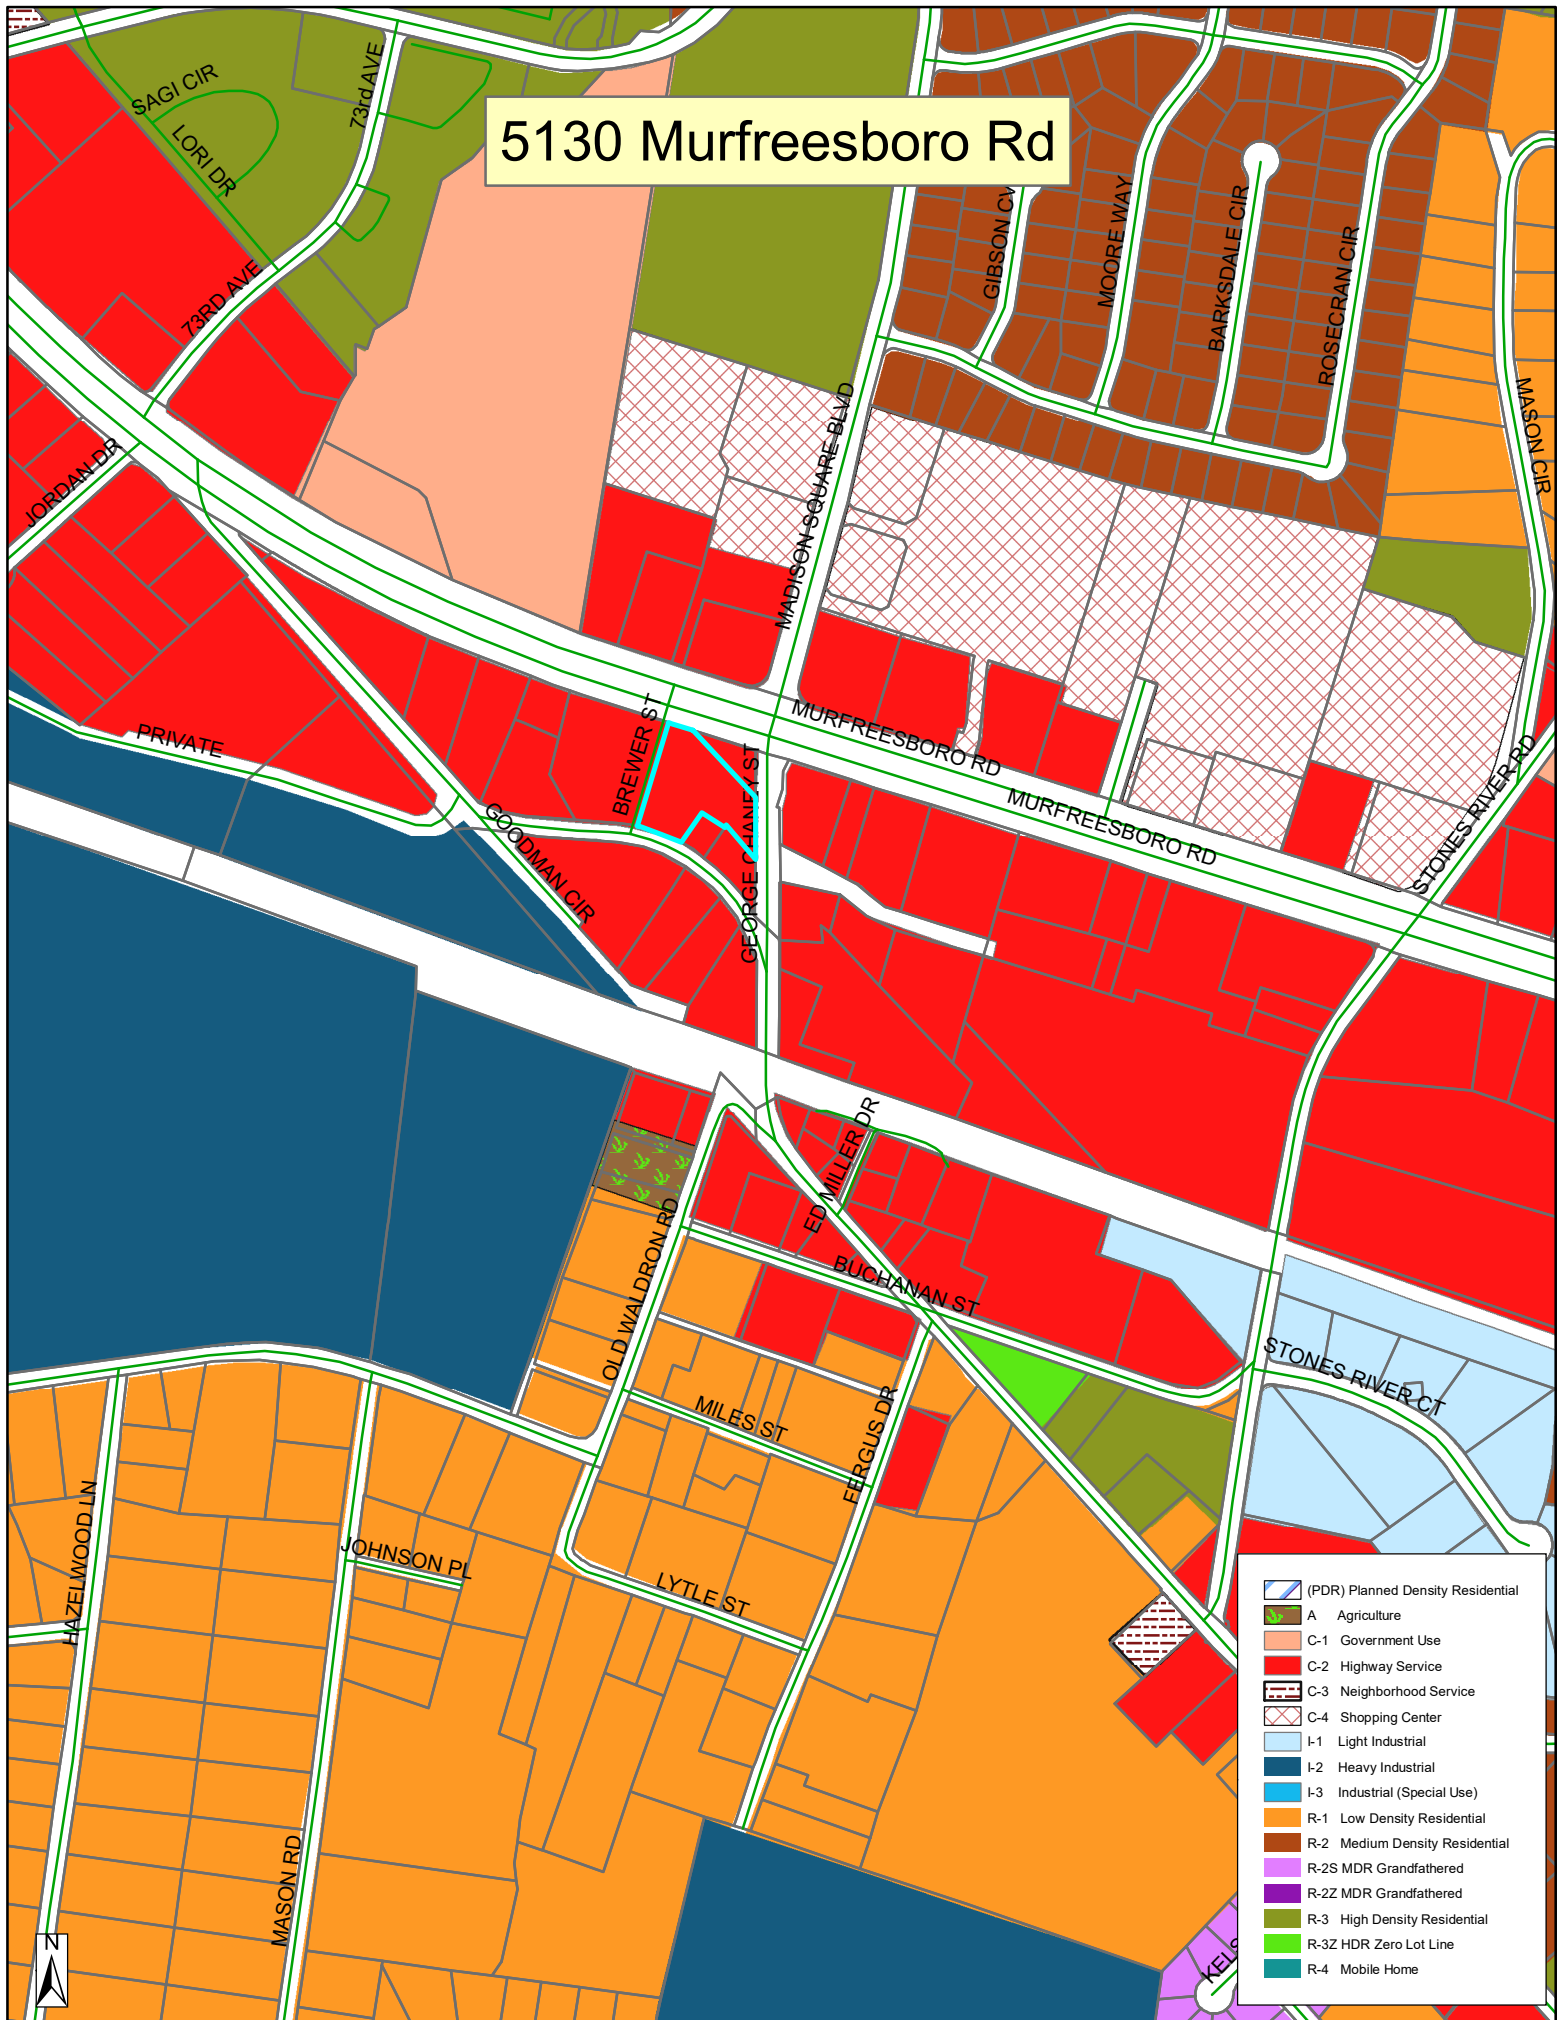

























RETAIL GOODS ESTABLISHMENT:

3 SPACES PER 1,000 SQUARE FEET GROSS FLOOR AREA.

4,210 sq. ft. OF RETAIL = 3 x 5,000 sq. ft. = **15 SPACES REQ'D**

THE ADA PARKING SPACE REQUIREMENTS IN TENNESSEE ALSO SPECIFY HOW MANY SPACES ARE NEEDED BASED ON THE SIZE OF THE LOT OR FACILITY. LOTS MUST HAVE AT LEAST ONE ACCESSIBLE SPOT FOR EVERY 25 COMMON SPACES (1:25). FOR ACCOMMODATIONS WITH MORE THAN 25 SPOTS, AN EXTRA ONE ADA PARKING SPACE MUST BE ADDED FOR EVERY 50 REGULAR STALLS OVER 25 (1:50).

|                 |   |                                      |
|-----------------|---|--------------------------------------|
| IMPERVIOUS AREA | = | 35,886.6 sq. ft. = 0.82 acres        |
| PERVIOUS AREA   | = | <u>26,847.3 sq. ft. = 0.61 acres</u> |
|                 |   | 1.43 acres                           |

**Doyle Elkins**  
Professional Land Surveyor  
Registered in TN & AL


520 WLytle St Suite B  
Morrisboro, TN 37130  
Phone: 615-907-8625  
Cell: 931-636-2414

[Elkinsdoyle@gmail.com](mailto:Elkinsdoyle@gmail.com)



**OSAMA DOUS**  
**902 OLACID COURT**  
BRENTWOOD, TN 37027  
Ph # 615-423-4519  
EMAIL: erian.g@yahoo.com

TN GROUP PROPERTIES LLC  
9402 PLACID CT.  
BRENTWOOD TN 37027

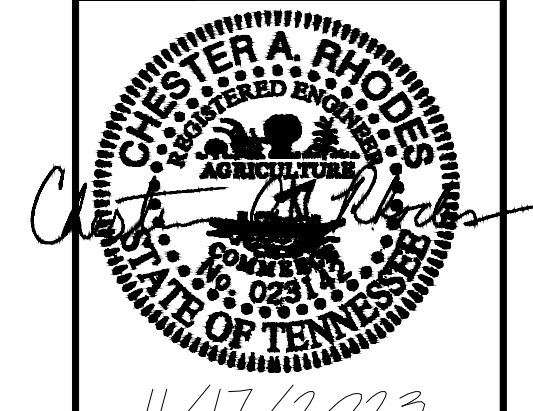

ENGINEER.



**RHODES ENGINEERING  
AND ENVIRONMENTAL  
SERVICES, LLC**  
PHONE: 615.480.7535  
EMAIL: [RhodesEngineering@gmail.com](mailto:RhodesEngineering@gmail.com)  
1117 WHITNEY DRIVE  
COLUMBIA, TN 38401

COPYRIGHT © 2023  
By Rhodes Engineering & Environmental Services, LLC  
All rights reserved. This design and these plans or any part thereof  
must not be reproduced in any form without the written permission of  
Rhodes Engineering & Environmental Services, LLC.

[illegible]

| APPROVAL |     |          |
|----------|-----|----------|
| DRAWN    | PWB | 00/00/00 |
| DESIGN   | ATD | 00/00/00 |
| CHECKED  | CAR | 00/00/00 |
| APPROVED | CAR | 00/00/00 |

SAVED DATE: 2/9/2024 8:32:50 AM

OSAMA DOUS

RETAIL CENTER

5130 MURFREESBORO ROAD, LA VERGNE, TN 37086

SITE PLAN

DING, No.

C-2.1

SCALE: NOTED


JOB No. \_\_\_\_\_

Page 13 of 9





## SITE PLAN

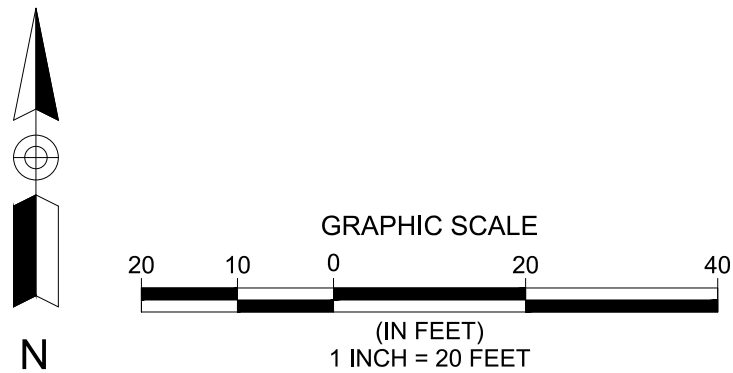

| CURVE TABLE |           |        |        |        |             |
|-------------|-----------|--------|--------|--------|-------------|
| CURVE       | DELTA     | RADIUS | ARC    | CHORD  | BEARING     |
| C1          | 13°19'28" | 483.41 | 112.42 | 112.17 | N73°57'41"W |
| C2          | 5°57'27"  | 483.41 | 50.26  | 50.24  | N83°36'08"W |
| C3          | 1°58'07"  | 483.41 | 16.61  | 16.61  | N87°33'55"W |

THERE IS NO GRADING PLAN BECAUSE OF THE FACT THAT THE PERVIOUS AND IMPERVIOUS IS NOT CHANGING. WE ARE ADDING APPROXIMATELY 350sq. ft. OF PERVIOUS AREA. THE BUILDING FOOTPRINT IS IN THE SAME PLACE AS THE EXISTING. WE ARE EXTENDING THE BUILDING TOWARD THE BACK BY SEVERAL FEET BUT THIS AREA IS ALREADY PAVED OVER WITH ASPHALT. THEREFORE THERE IS NO NEED FOR A GRADING & DRAINAGE PLAN OR EPSC SHEET BECAUSE THERE WILL BE ABSOLUTELY NO CHANGE TO THE STORMWATER SITUATION ON THIS SITE.

**RE**  
RHODES ENGINEERING  
AND ENVIRONMENTAL  
SERVICES, LLC  
PHONE: 615.480.7535  
EMAIL: [RhodesEngineering@gmail.com](mailto:RhodesEngineering@gmail.com)  
1117 WHITNEY DRIVE  
COLUMBIA, TN 38401  
CIVIL, ENVIRONMENTAL  
SITE DEVELOPMENT, WATER/WASTEWATER

By Rhodes Engineering & Environmental Services, LLC.  
All rights reserved. This design and these plans or any part there  
must not be reproduced in any form without the written permission  
Rhodes Engineering & Environmental Service, LLC.

| APPROVAL                             |     |           |
|--------------------------------------|-----|-----------|
| DRAWN                                | PWB | 00/00/000 |
| DESIGN                               | ATD | 00/00/00  |
| CHECKED                              | CAR | 00/00/00  |
| APPROVED                             | CAR | 00/00/00  |
| SAVED DATE: 2/9/2024 8:32:50 AM Pwbr |     |           |

|                                               |       |
|-----------------------------------------------|-------|
| DWG. No.                                      |       |
| C-2.1                                         |       |
| SCALE:                                        | NOTED |
| CADFILE: • 0104_Northwestern-Phase 10-17-2020 |       |
| JOB No.                                       | REV   |





11/17/2023

ENGINEER.

**RHODES ENGINEERING  
AND ENVIRONMENTAL  
SERVICES, LLC**  
PHONE: 615.480.7535  
EMAIL: [RhodesEngineering@gmail.com](mailto:RhodesEngineering@gmail.com)  
1117 WHITNEY DRIVE  
COLUMBIA, TN 38401

COPYRIGHT © 2023

By Rhodes Engineering & Environmental Services, LLC  
All rights reserved. This design and these plans or any part thereof  
must not be reproduced in any form without the written permission  
Rhodes Engineering & Environmental Service, LLC.

[illegible]

|  |  |  |  |  |  |  |  |  |
|--|--|--|--|--|--|--|--|--|
|  |  |  |  |  |  |  |  |  |
|--|--|--|--|--|--|--|--|--|

[illegible]

| APPROVAL                                 |     |          |
|------------------------------------------|-----|----------|
| DRAWN                                    | PWB | 00/00/00 |
| DESIGN                                   | ATD | 00/00/00 |
| CHECKED                                  | CAR | 00/00/00 |
| APPROVED                                 | CAR | 00/00/00 |
| SAVED DATE: 2/9/2024 8:32:50 AM      Pwb |     |          |

OSAMA DOUS

RETAIL CENTER

5130 MURFREESBORO ROAD, LA VERGNE, TN 37086

## UTILITY PLAN


DING, N. C.

C-4.0

SCALE: NOTED

JOB No. \_\_\_\_\_

REV

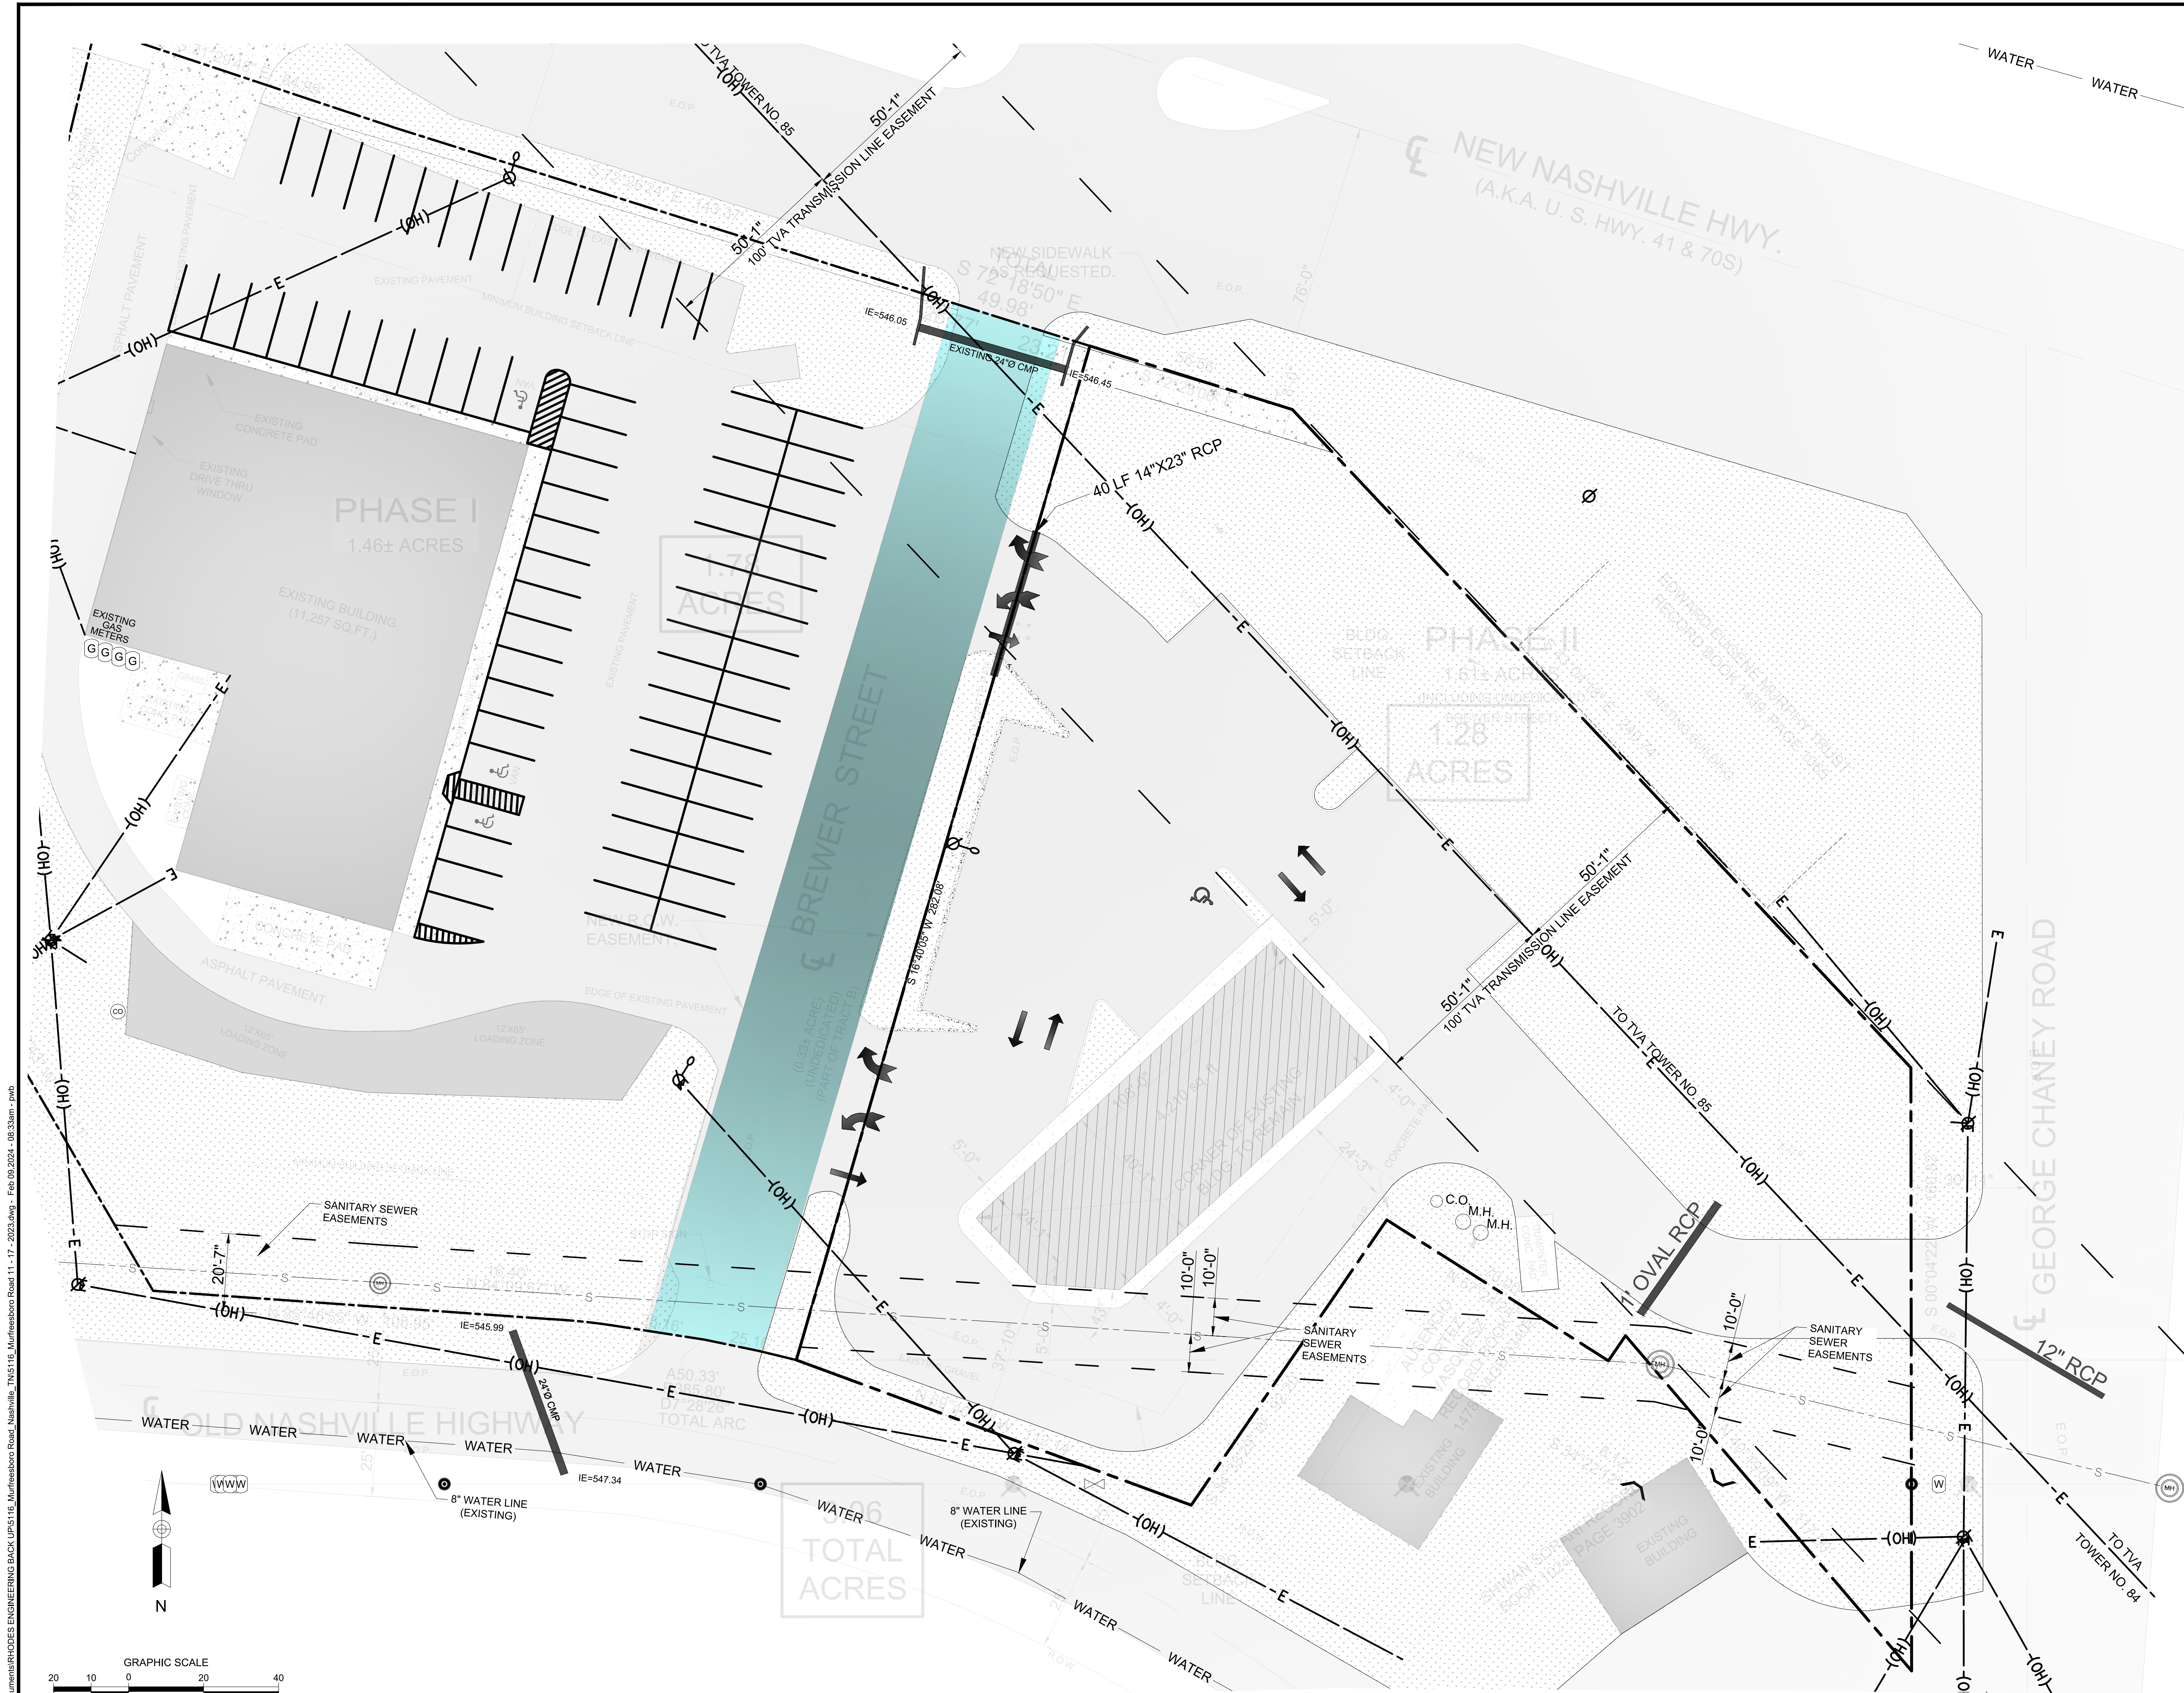


## UTILITY PLAN

NOTE



Users\jw\Documents\RHODES ENGINEERING BACK UP\5116\_Murfreesboro Road Nashville, TN\5116\_Murfreesboro Road T1 - 17 - 2023.dwg - Feb 09, 2024 - 08:33am - pwb

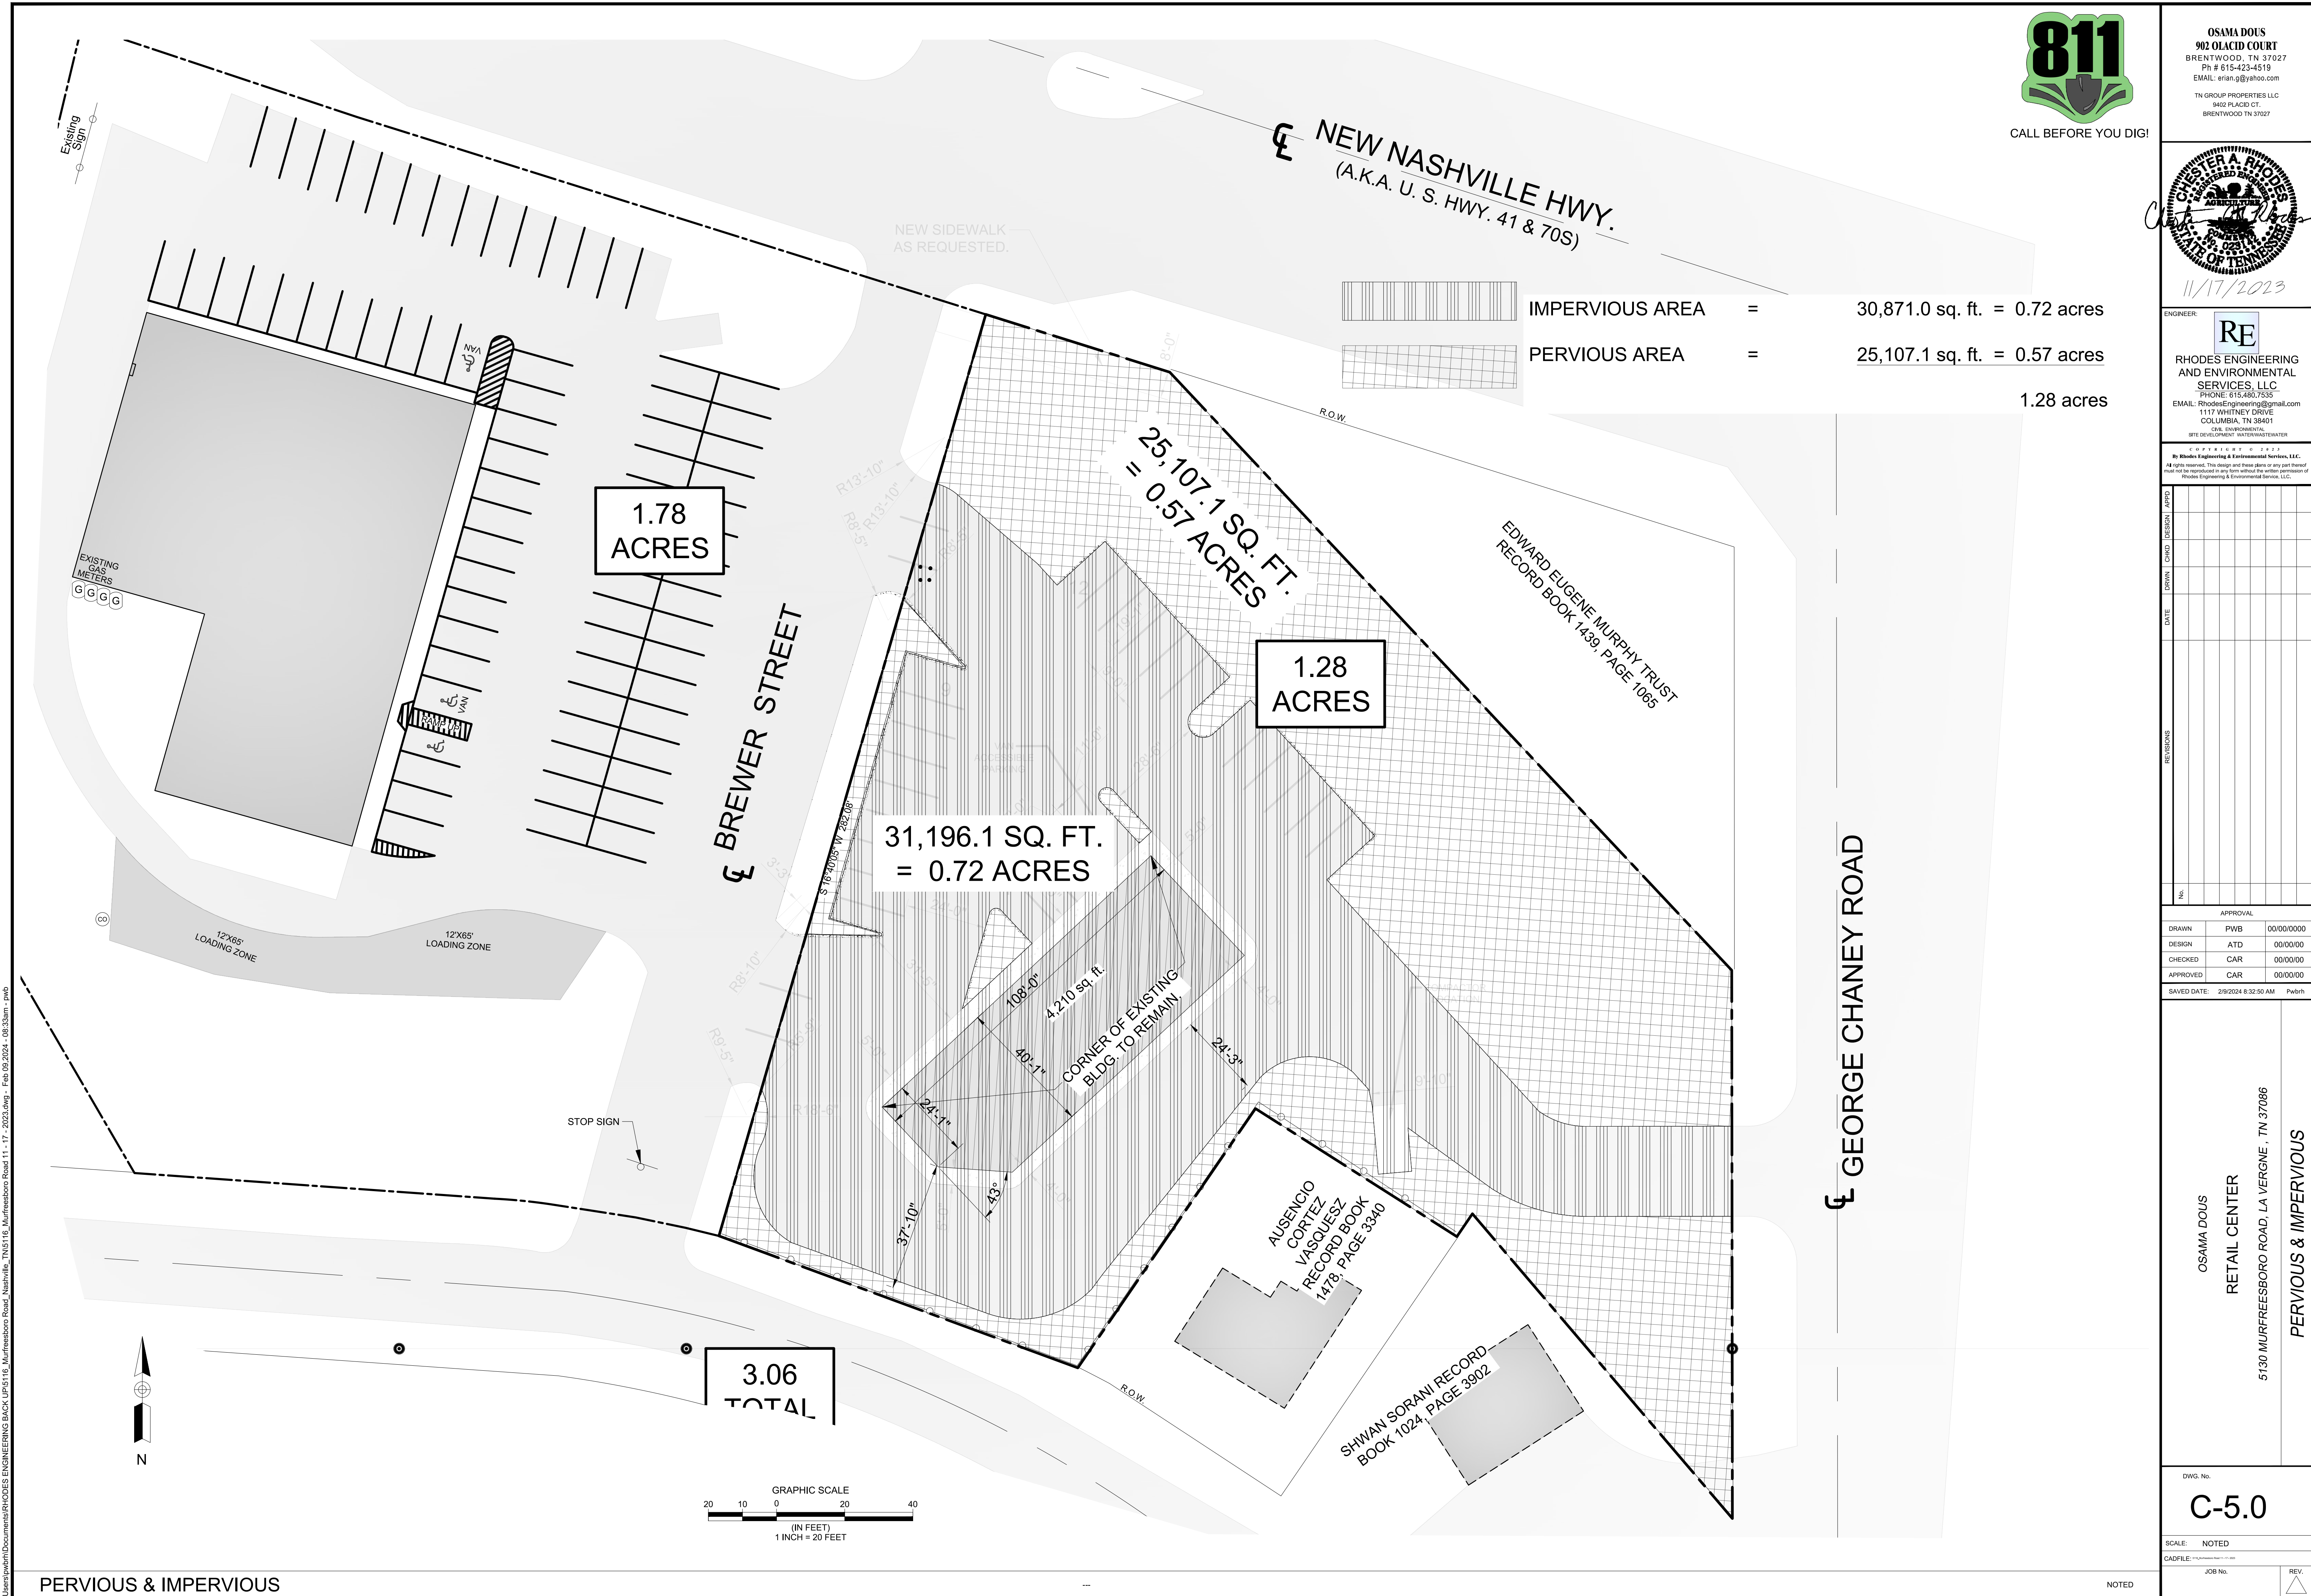

OSAMA DOUS  
902 OLACD COURT  
BRENTWOOD, TN 37027  
Ph # 615-423-4519  
EMAIL: erian.g@yahoo.com  
TN GROUP PROPERTIES LLC  
9402 PLACID CT.  
BRENTWOOD TN 37027

CHESTER A. RHODES  
REGISTERED PROFESSIONAL ENGINEER  
STATE OF TENNESSEE  
11/17/2023

ENGINEER:  
**RE**  
RHODES ENGINEERING  
AND ENVIRONMENTAL  
SERVICES, LLC  
PHONE: 615.480.7535  
EMAIL: RhodesEngineering@gmail.com  
1117 WHITNEY DRIVE  
COLUMBIA, TN 38401  
SPECIALTY: CIVIL, ENVIRONMENTAL  
SITE DEVELOPMENT, WATER/WASTEWATER

APPROVAL

| DRAWN    | PWB | 00/00/0000 |
|----------|-----|------------|
| DESIGN   | ATD | 00/00/00   |
| CHECKED  | CAR | 00/00/00   |
| APPROVED | CAR | 00/00/00   |

SAVED DATE: 2/9/2024 8:32:50 AM Pwb/rh

OSAMA DOUS  
RETAIL CENTER  
5130 MURFREESBORO ROAD, LA VERGNE, TN 37086  
PERVIOUS & IMPERVIOUS

DWG. No.  
**C-5.0**

SCALE: NOTED

CADFILE: 5116\_Murfreesboro Road T1 - 17 - 2023.dwg


JOB No.

REV.




NOTE:

75' LONG BY 20' WIDE, 6" CLEAN ROCK  
GOVERNING AUTHORITY REQUIRES  
GEO-TEXTILE FABRIC TO PREVENT  
SUB-SOIL PUMPING.

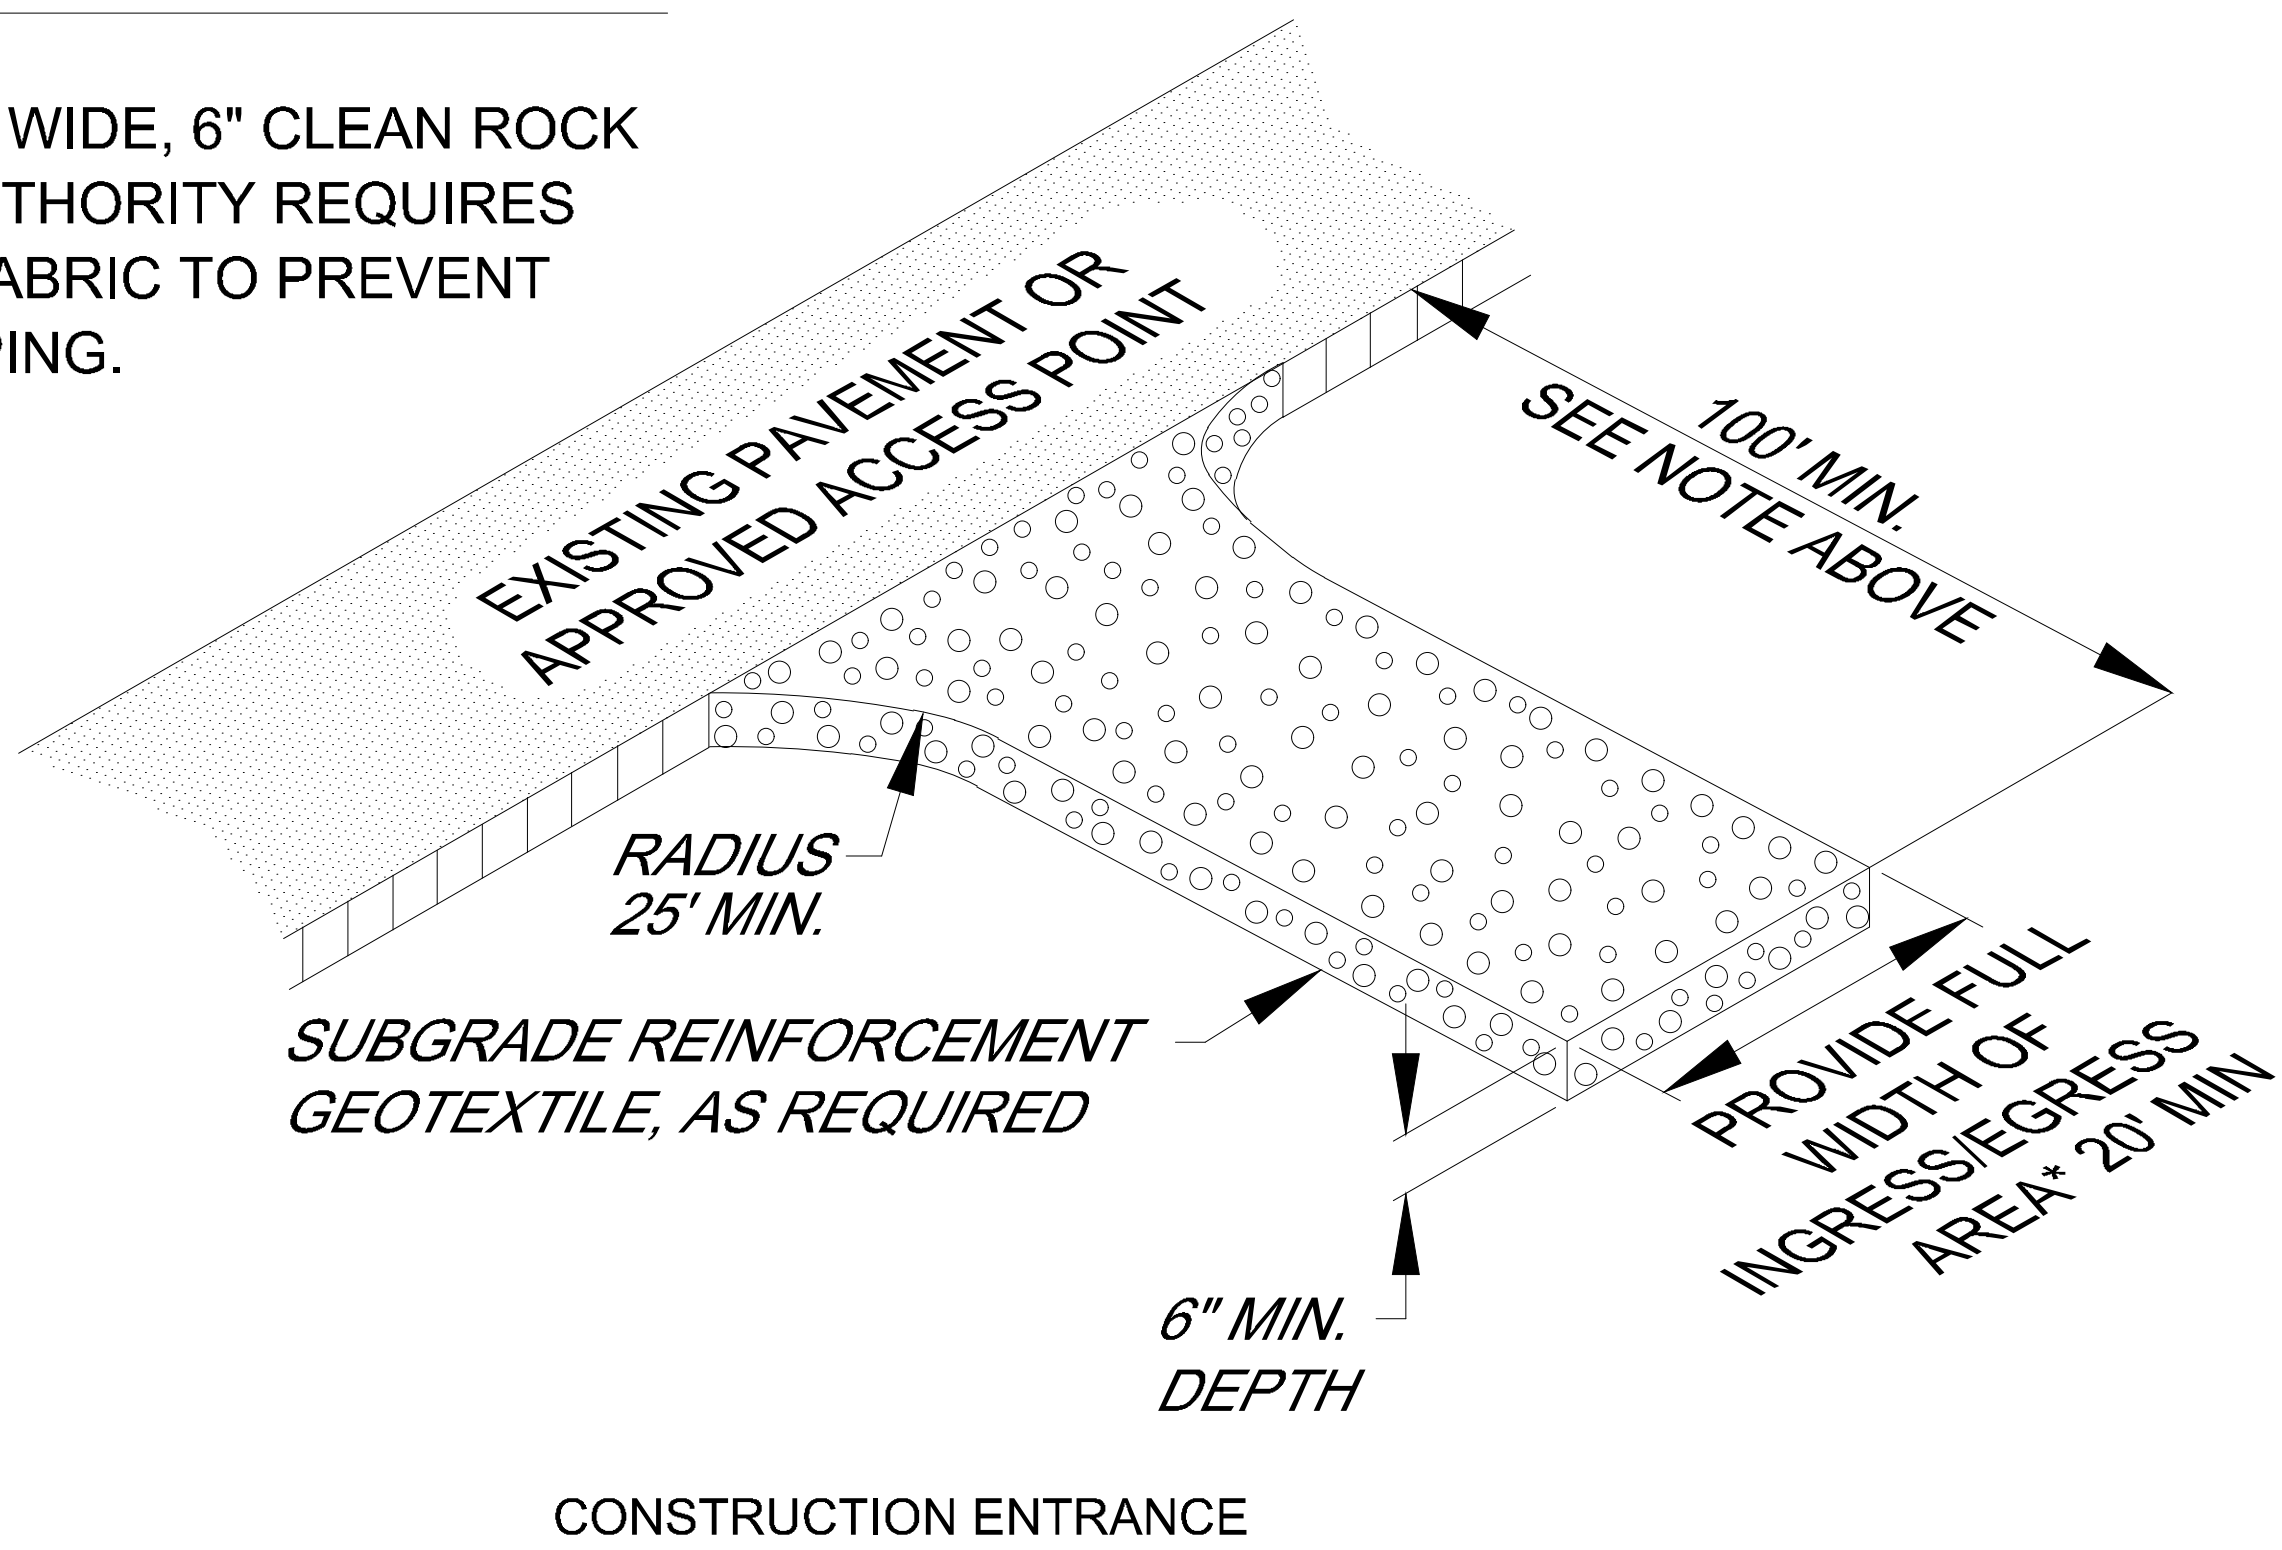


Parking Lot Paving Detail

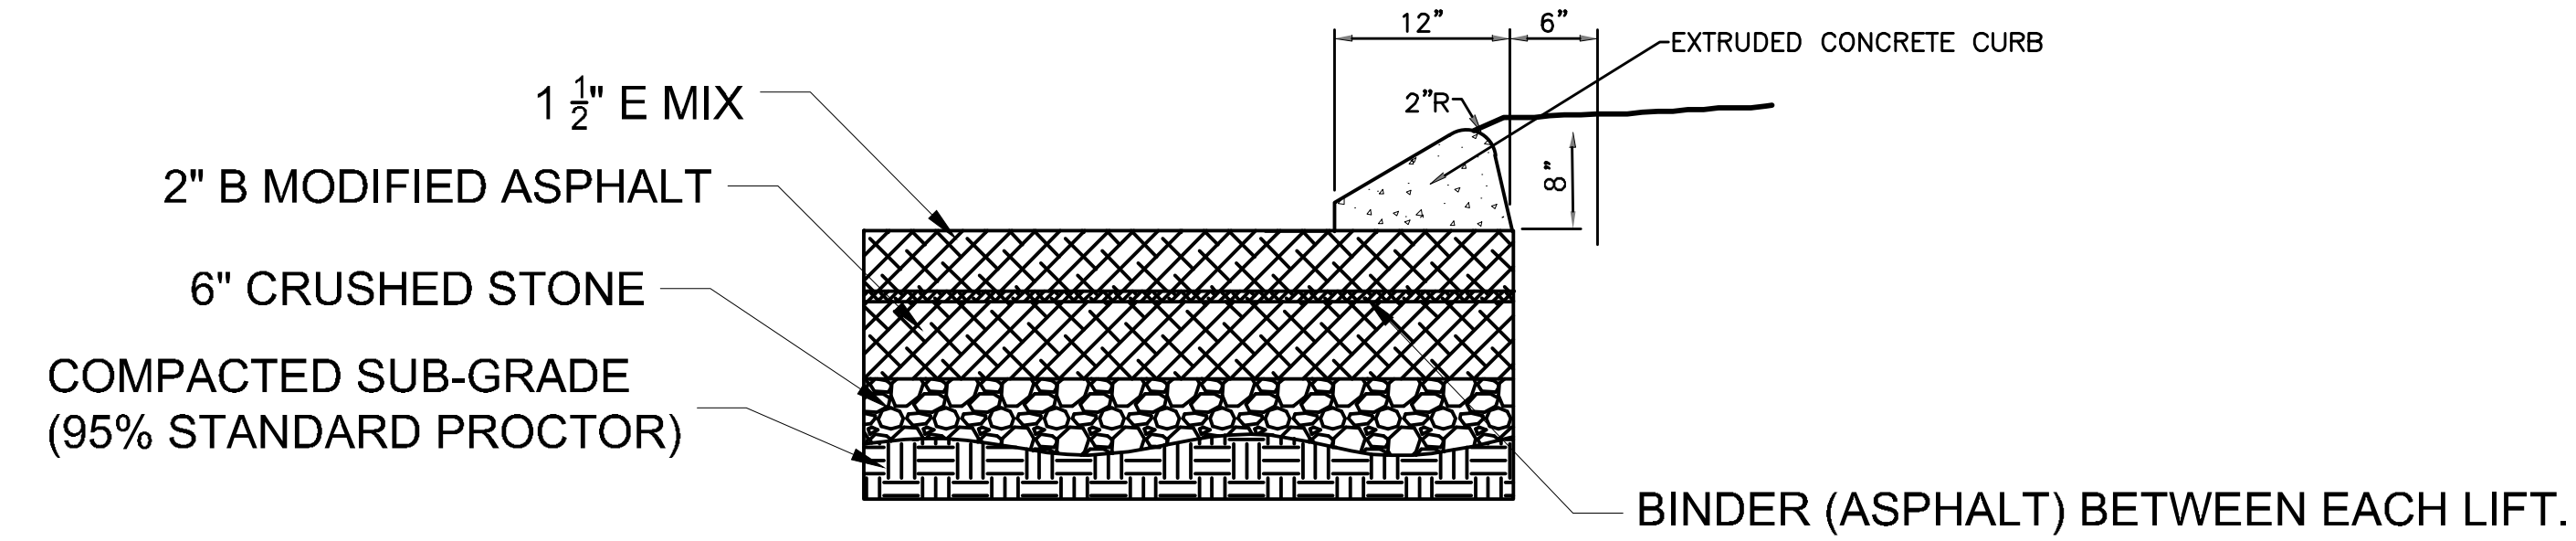


ASPHALT CROSS SECTION

ASPHALT DETIAL & CURB

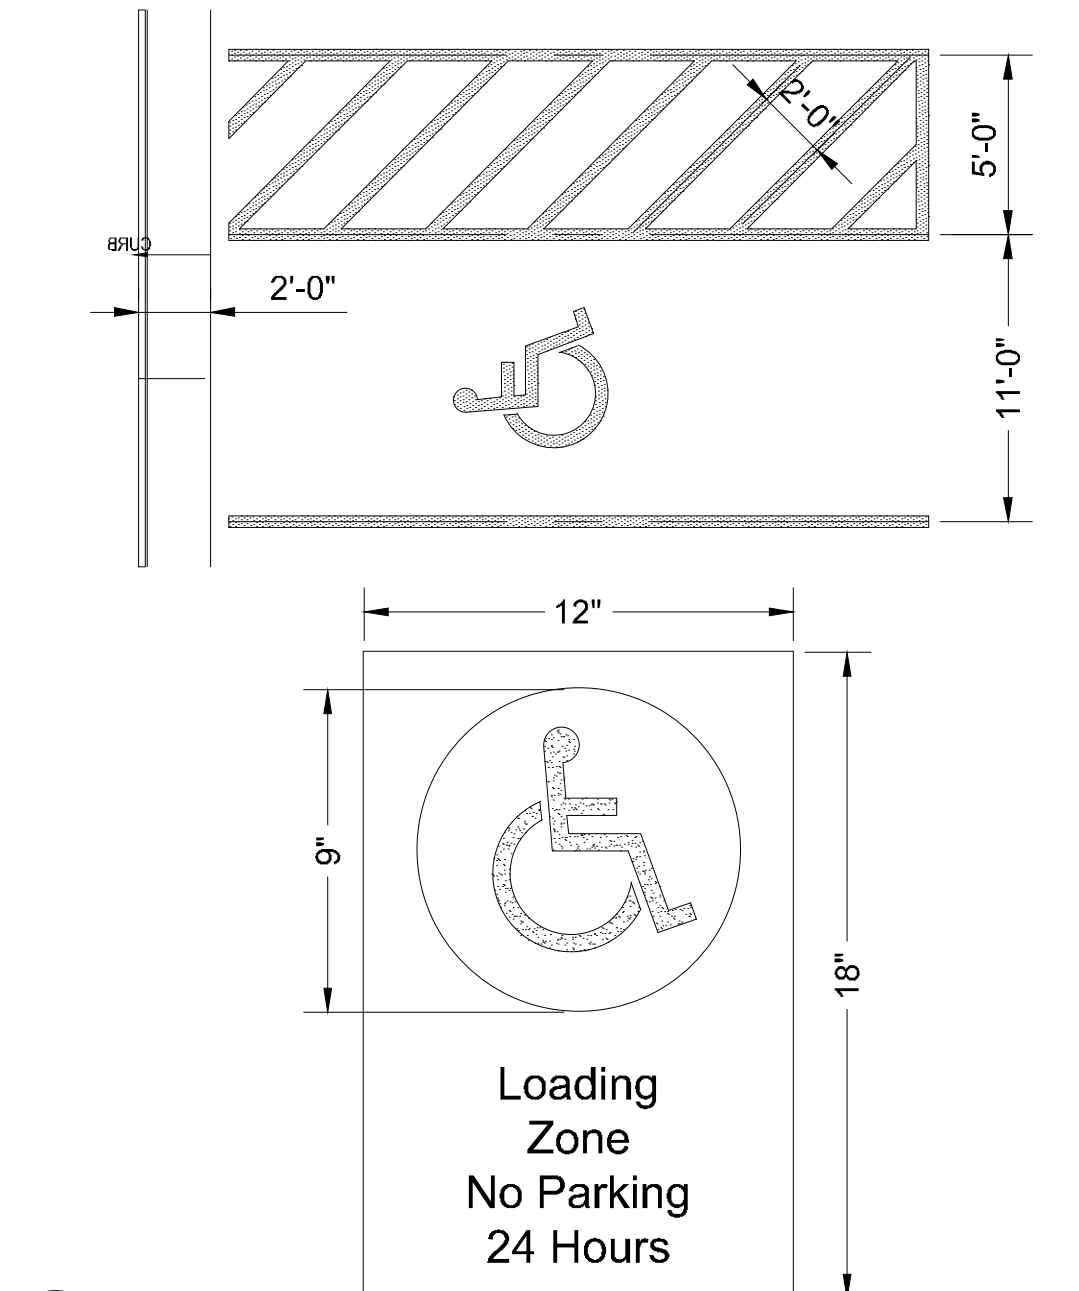


ADA PARKING SPACE & SIGN


SITE DETAILS

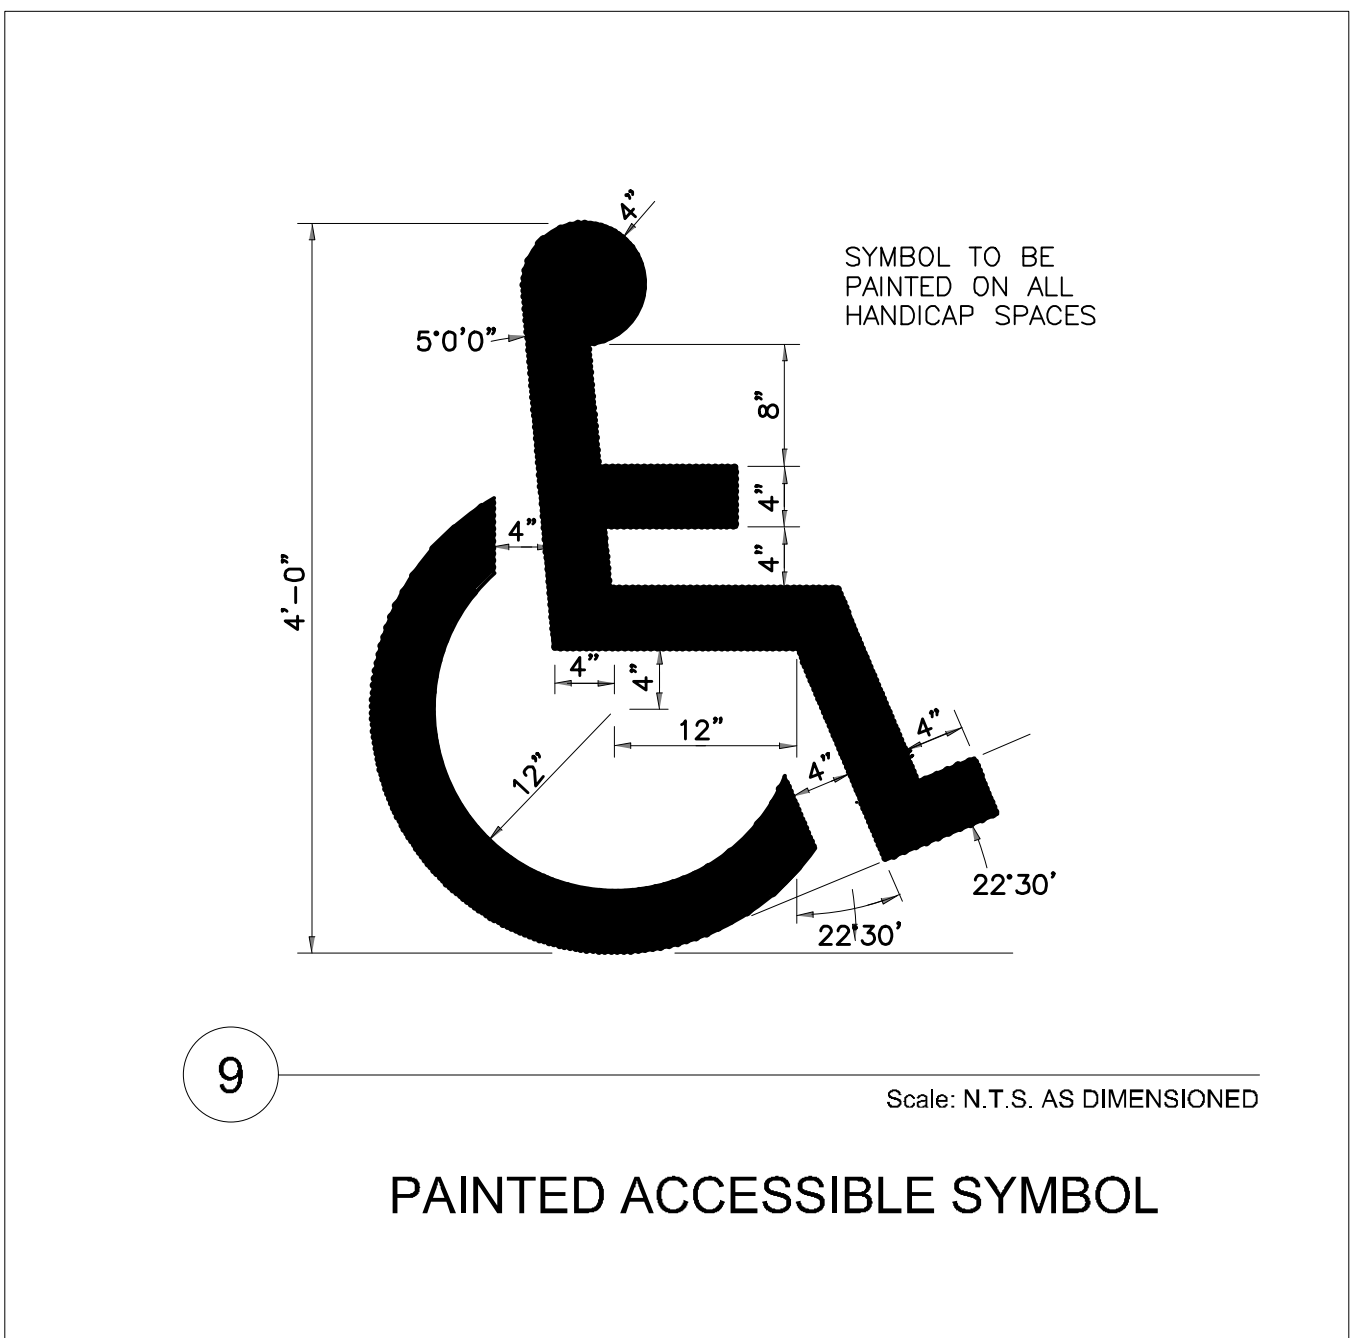


PAINTED ACCESSIBLE SYMBOL

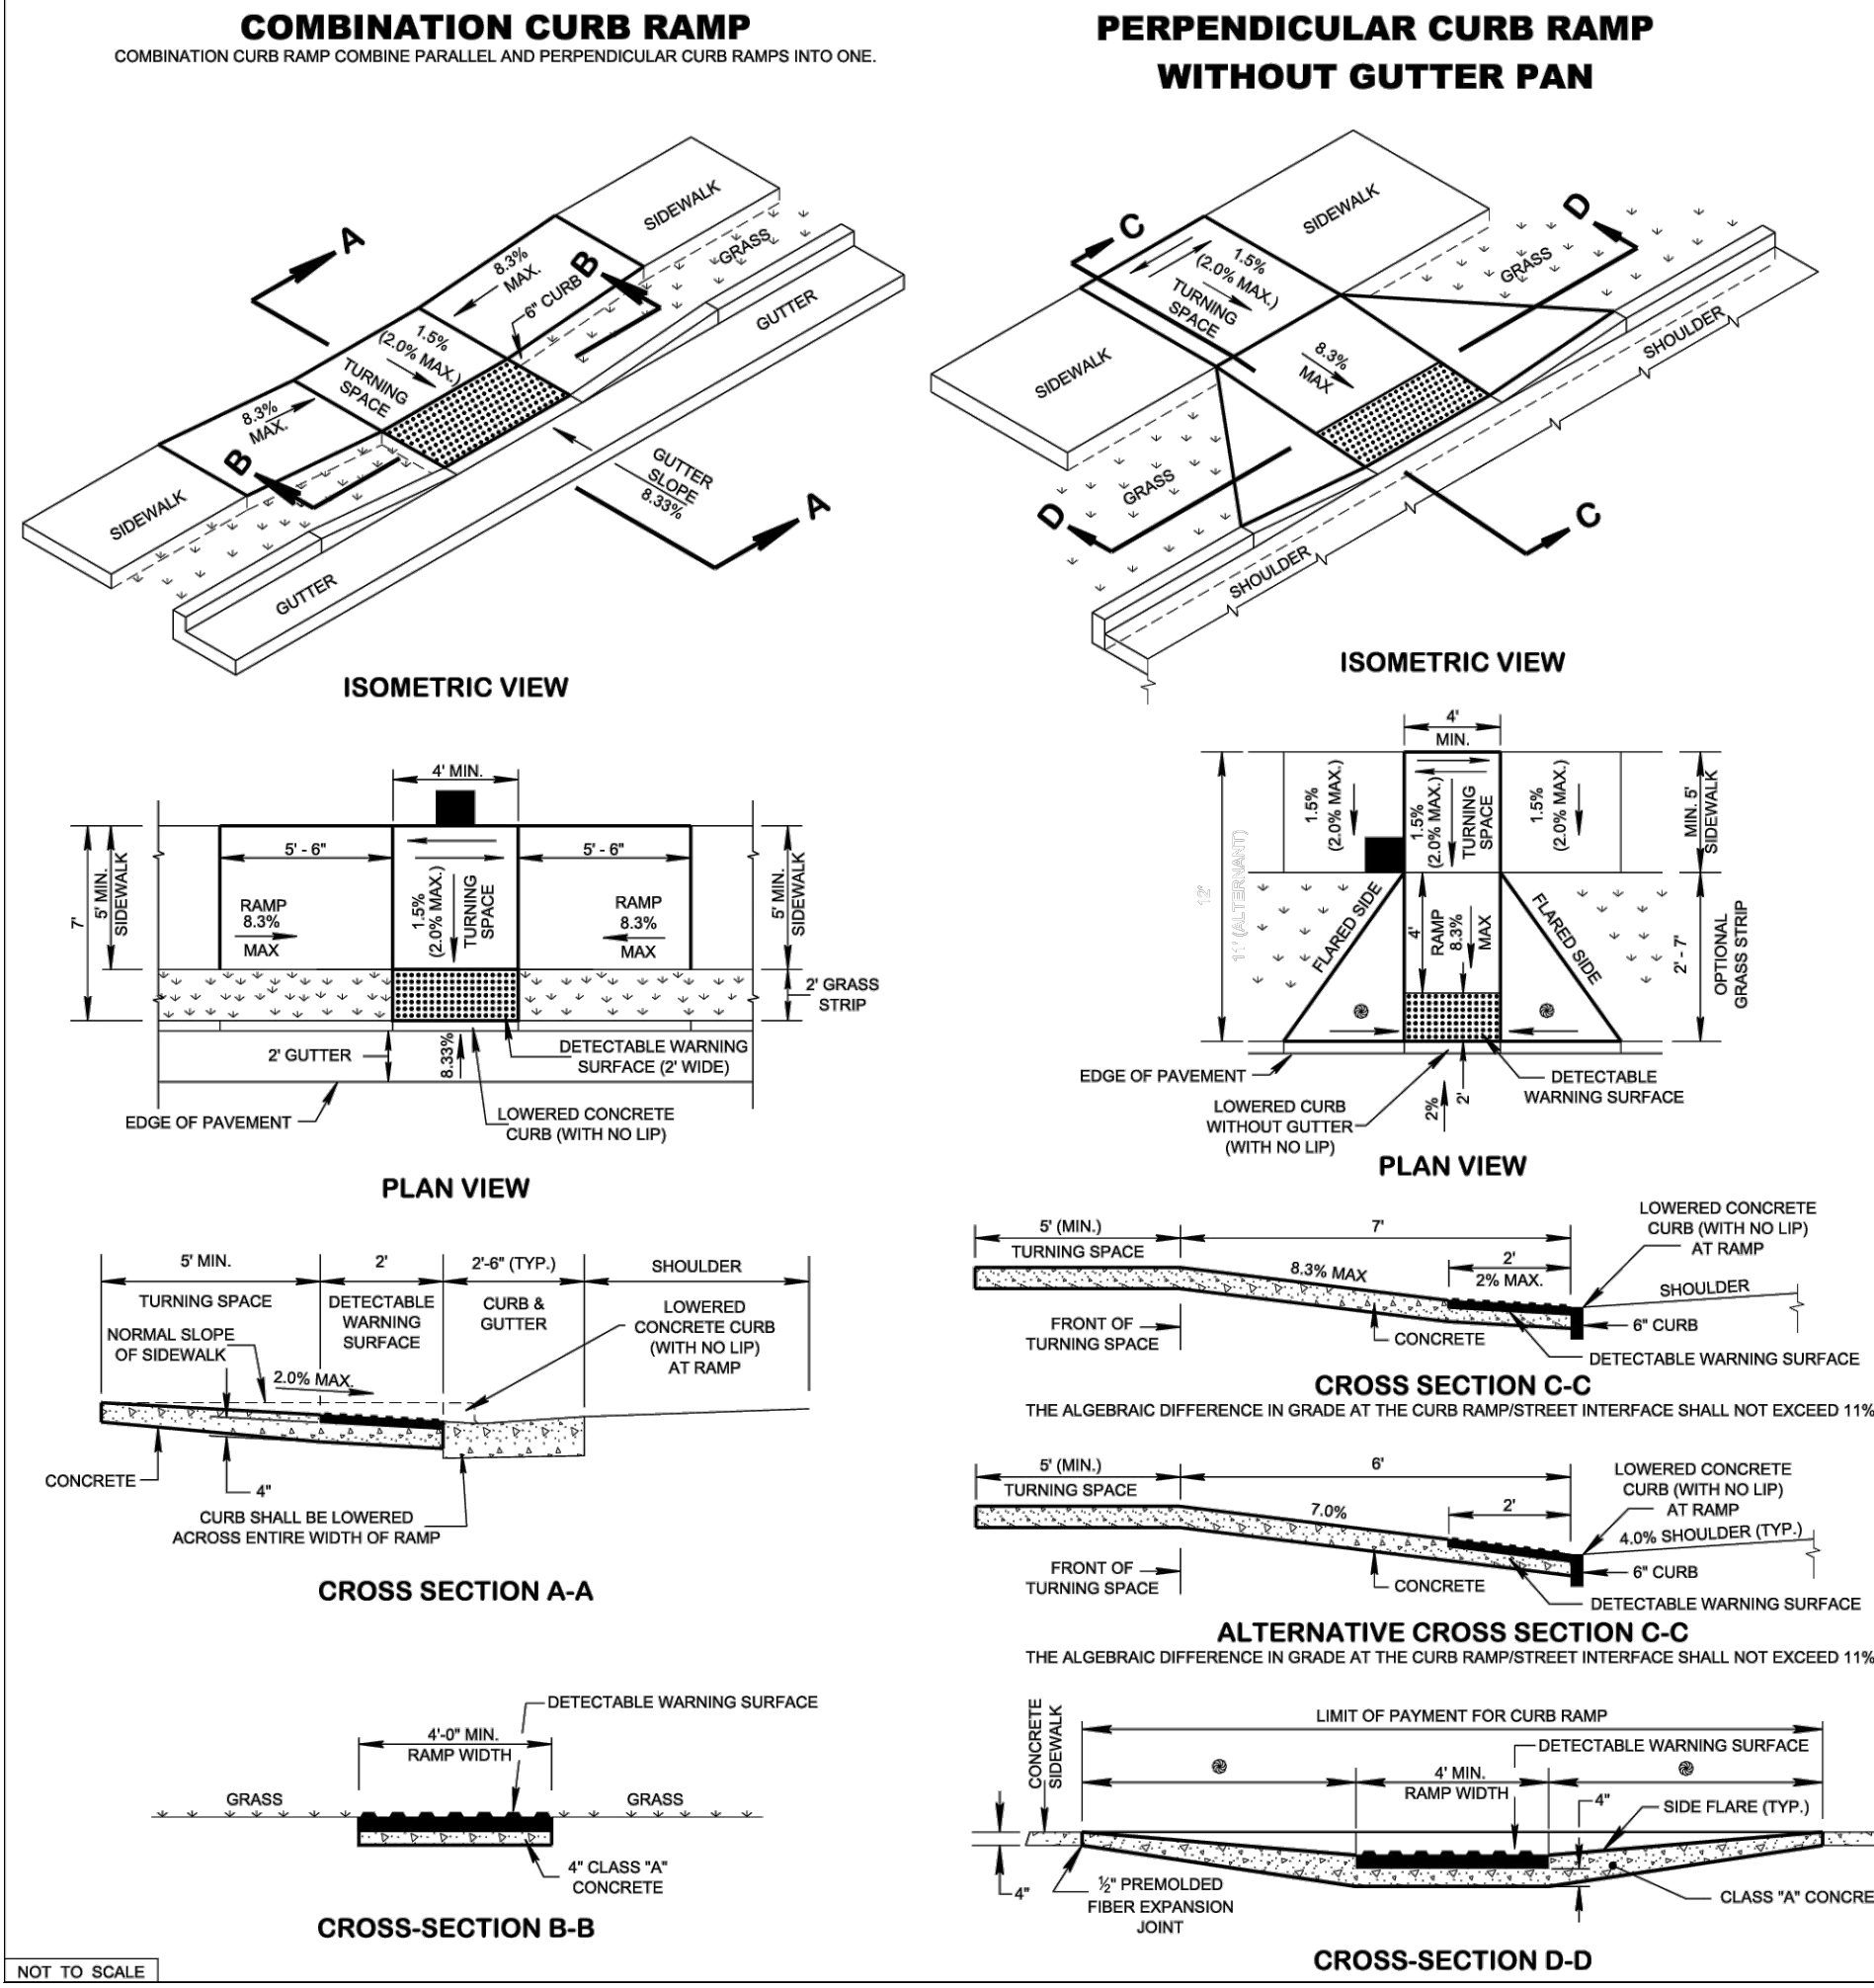

STANDARD CONCRETE SIDEWALK

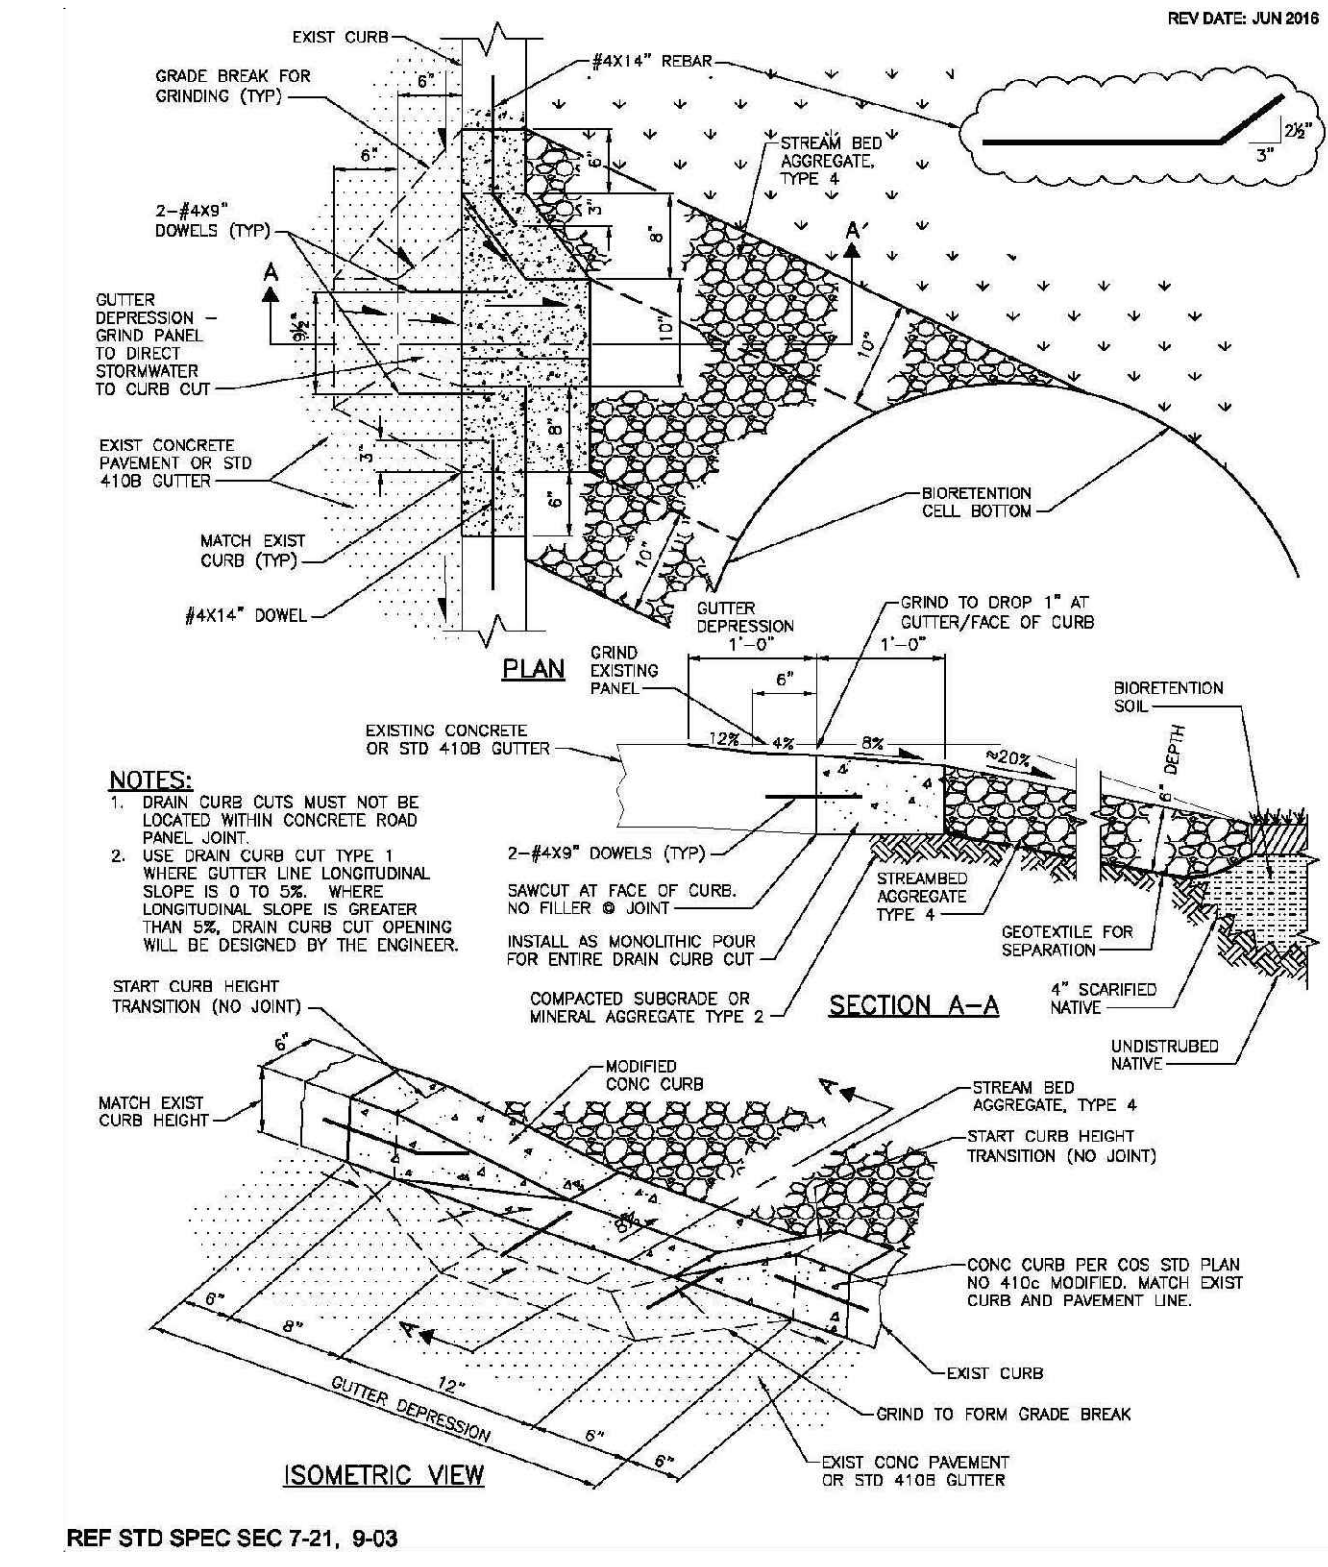

DRAIN CURB CUT TYPE 1

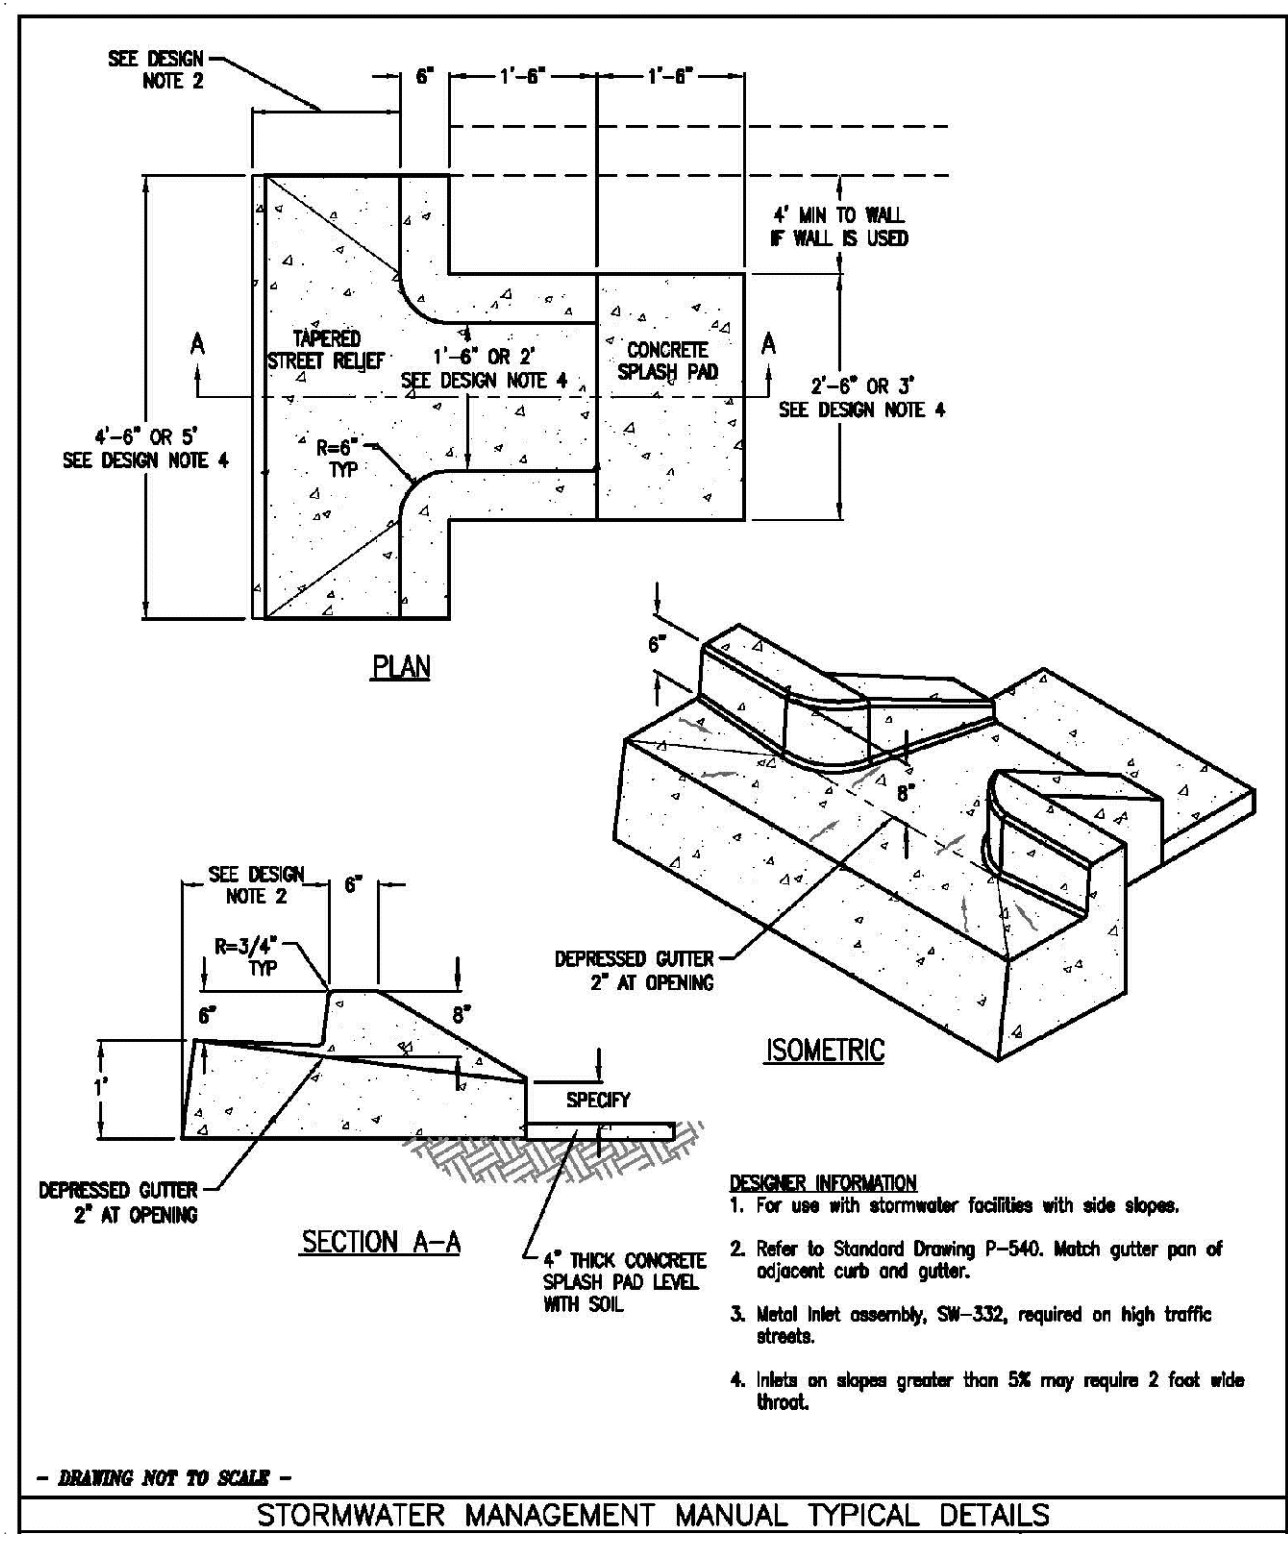


DRAIN CURB CUT TYPE 2



CALL BEFORE YOU DIG!

OSAMA DOUS  
902 OLACID COURT  
BRENTWOOD, TN 37027  
PH: 615-423-4519  
EMAIL: erian.g@yahoo.com

TN GROUP PROPERTIES LLC  
9402 PLACID CT.  
BRENTWOOD TN 37027

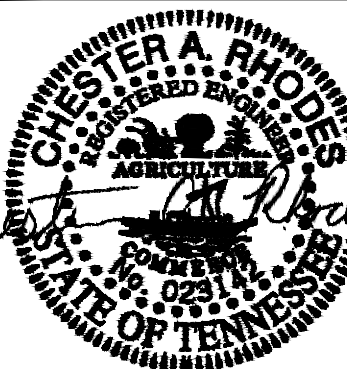

11/17/2023

ENGINEER:  
**RE**

**RHODES ENGINEERING  
AND ENVIRONMENTAL  
SERVICES, LLC**

PHONE: 615.480.7533  
1117 WILKINSON DRIVE  
COLUMBIA, TN 38401  
CIVIL, ENVIRONMENTAL,  
SITE DEVELOPMENT, WASTEWATER/SEWER

By Rhodes Engineering & Environmental Services, LLC.  
All rights reserved. This design and drawing are the property of Rhodes Engineering & Environmental Services, LLC.  
It shall not be reproduced in any form without the written permission of Rhodes Engineering & Environmental Services, LLC.

| REVISIONS | DATE | BY | CHKD | DESIGN | APPD |
|-----------|------|----|------|--------|------|
| 1         |      |    |      |        |      |
| 2         |      |    |      |        |      |
| 3         |      |    |      |        |      |
| 4         |      |    |      |        |      |
| 5         |      |    |      |        |      |
| 6         |      |    |      |        |      |
| 7         |      |    |      |        |      |
| 8         |      |    |      |        |      |
| 9         |      |    |      |        |      |
| 10        |      |    |      |        |      |

| APPROVAL    |                     |            |  |
|-------------|---------------------|------------|--|
| DRAWN       | PWB                 | 00/00/0000 |  |
| DESIGN      | ATD                 | 00/00/0000 |  |
| CHECKED     | CAR                 | 00/00/0000 |  |
| APPROVED    | CAR                 | 00/00/0000 |  |
| SAVED DATE: | 2/9/2024 8:32:55 AM | Pwrh       |  |

OSAMA DOUS  
RETAIL CENTER  
5130 MURFREESBORO ROAD, LA VERGNE, TN 37086  
SITE DETAILS

DWG. No.


**C-6.0**

SCALE: NOTED  
CADFILE: C:\Users\orian.g\OneDrive\Documents\Projects\2024\02\02-01-24\C-6.0.dwg

JOB No.  
REV

NOTED



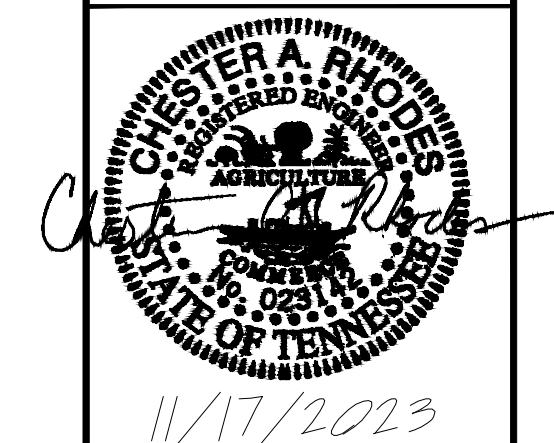

| APPROVAL                                        |     |            |
|-------------------------------------------------|-----|------------|
| AWN                                             | PWB | 00/00/0000 |
| SIGN                                            | ATD | 00/00/00   |
| CHECKED                                         | CAR | 00/00/00   |
| APPROVED                                        | CAR | 00/00/00   |
| EXPIRATION DATE: 2/9/2024 8:32:50 AM      Pwbrh |     |            |

Scale: N.T.S.









11/17/2023

ENGINEER:



**RHODES ENGINEERING  
AND ENVIRONMENTAL  
SERVICES, LLC**  
PHONE: 615.480.7535  
EMAIL: [RhodesEngineering@gmail.com](mailto:RhodesEngineering@gmail.com)  
1117 WHITNEY DRIVE  
COLUMBIA, TN 38401

COPYRIGHT © 2023  
By Rhodes Engineering & Environmental Services, LLC.  
All rights reserved. This design and these plans or any part thereof  
must not be reproduced in any form without the written permission of  
Rhodes Engineering & Environmental Services, LLC.

[illegible]

|                                            |     |            |
|--------------------------------------------|-----|------------|
| APPROVAL                                   |     |            |
| DRAWN                                      | PWB | 00/00/0000 |
| DESIGN                                     | ATD | 00/00/00   |
| CHECKED                                    | CAR | 00/00/00   |
| APPROVED                                   | CAR | 00/00/00   |
| SAVED DATE: 2/8/2024 8:32:50 AM      Pwbrh |     |            |

OSAMA DOUS

RETAIL CENTER

5130 MURFREESBORO ROAD, LA VERGNE, TN 37086

## PROPOSED NEW BUILDING LAYOUT


DING, No.

## A-1.1

SCALE: NOTED

JOB No. \_\_\_\_\_

|  |      |
|--|------|
|  | REV. |
|--|------|

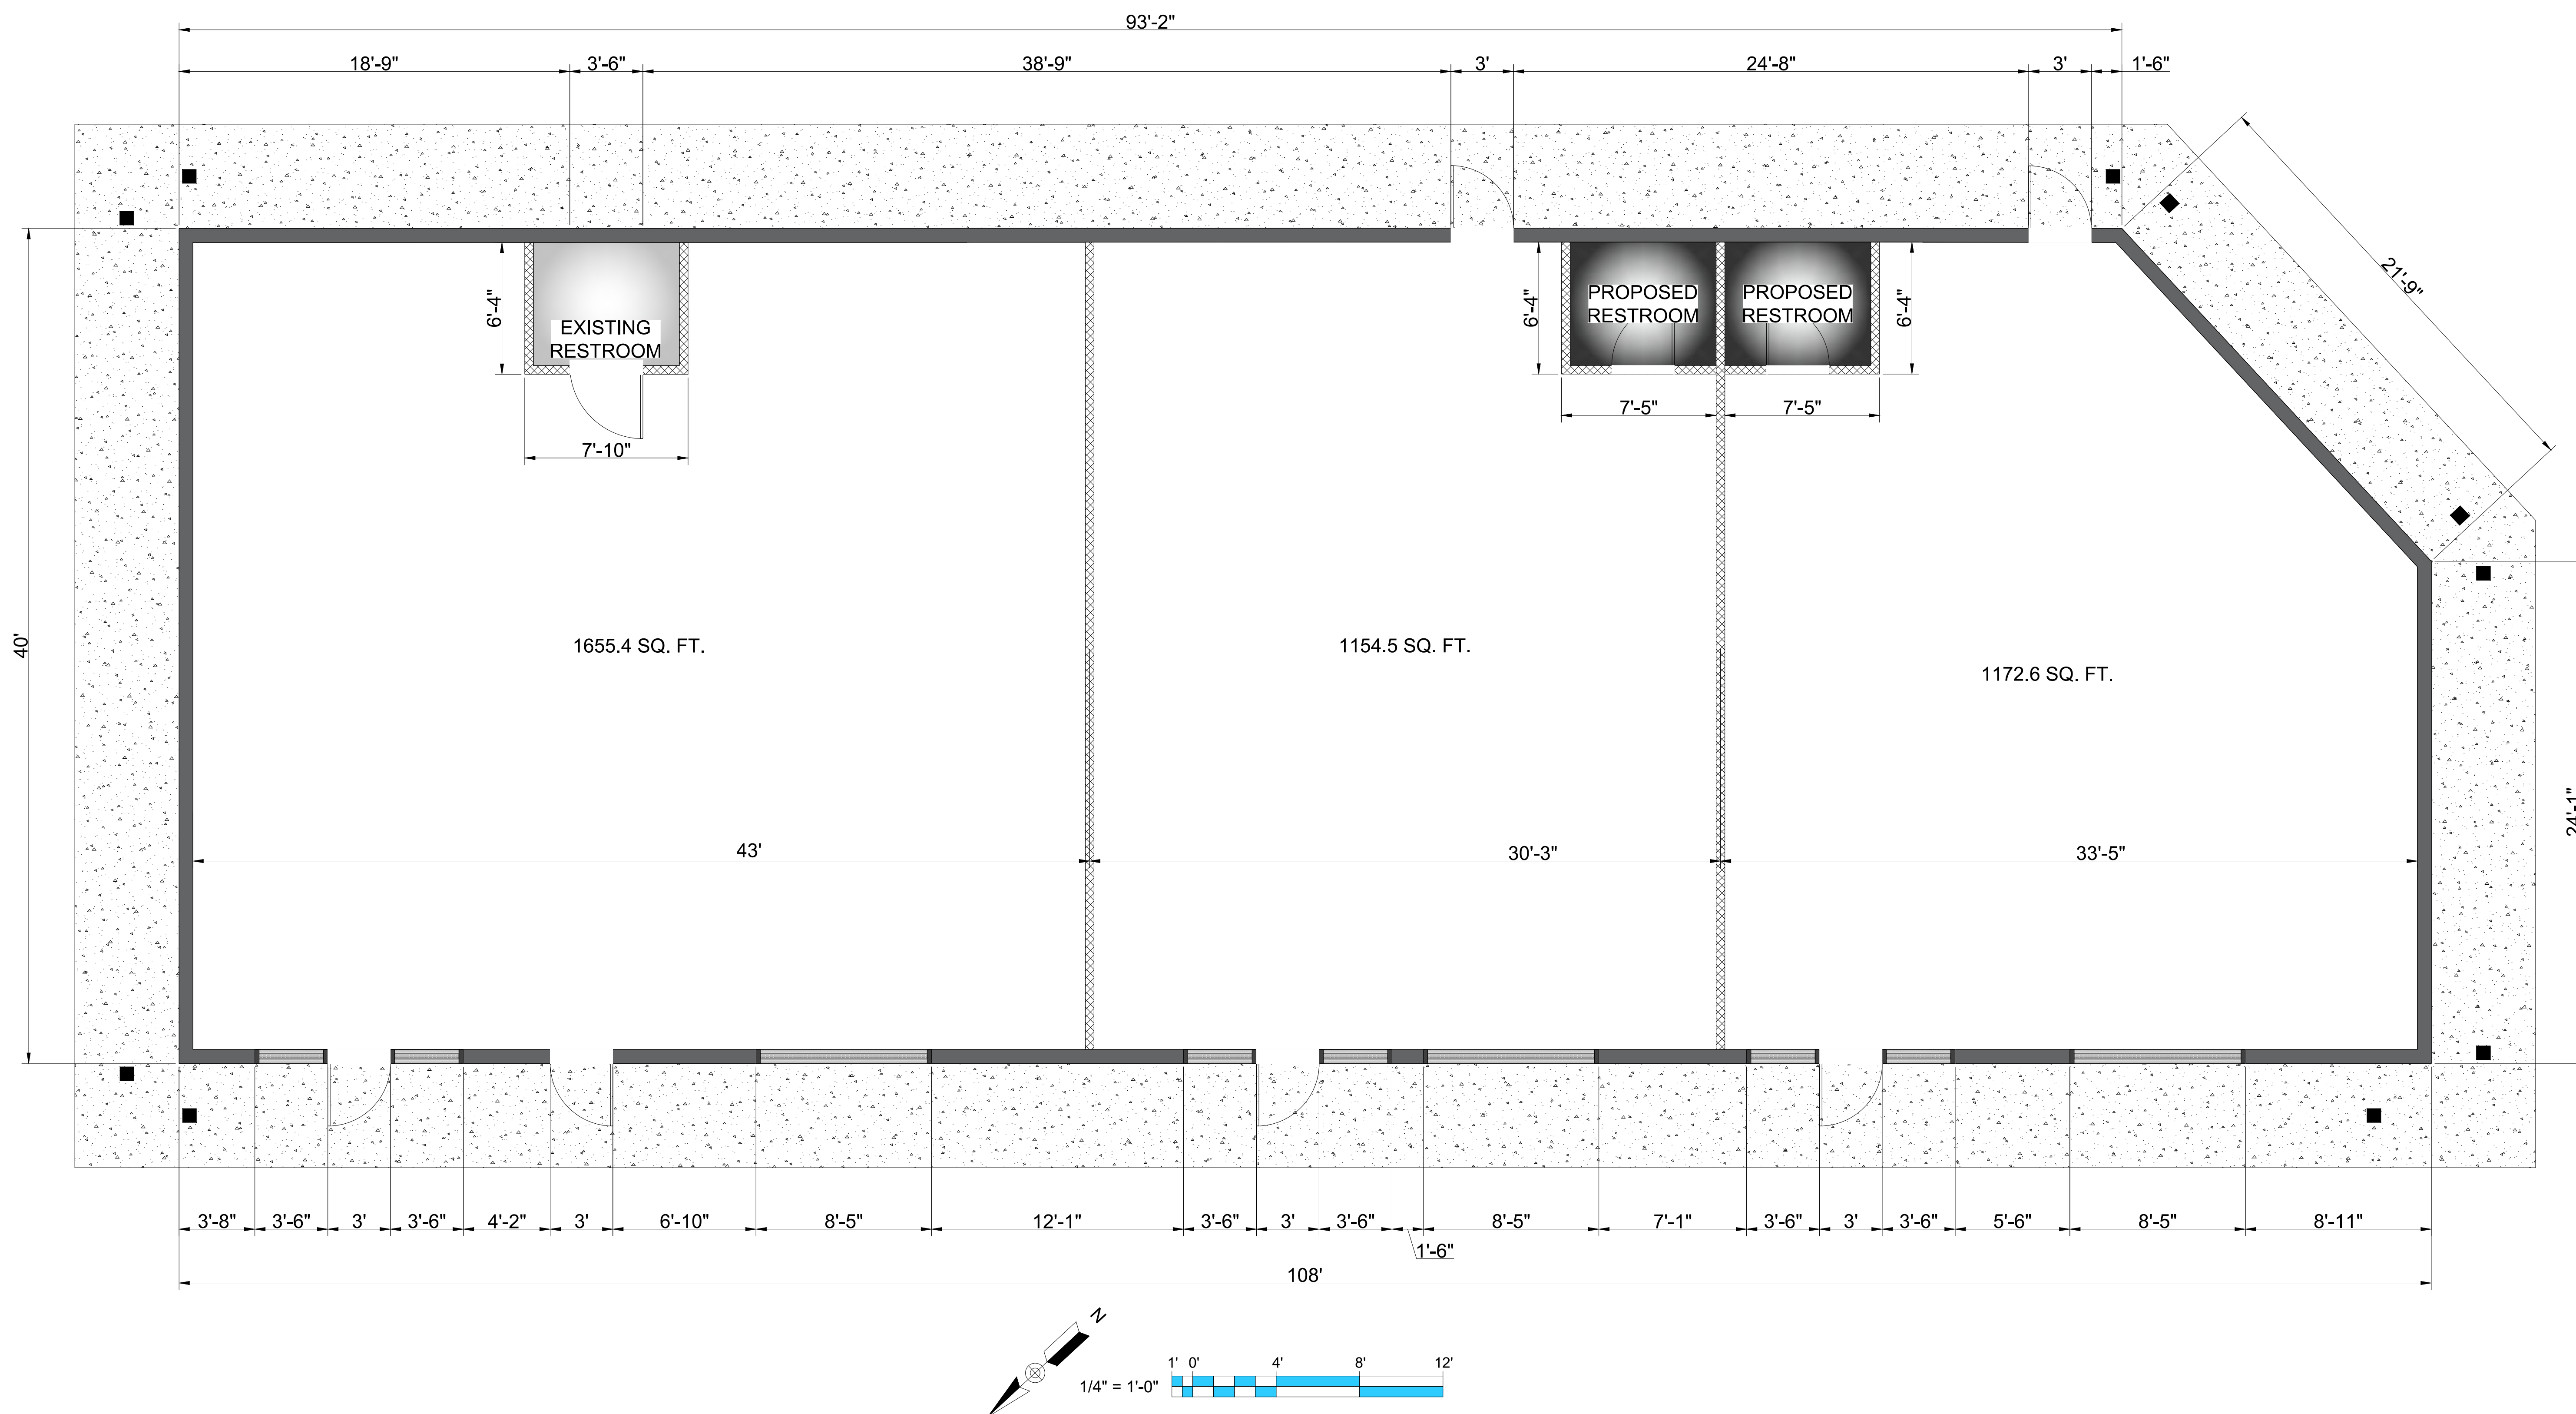

## PROPOSED NEW BUILDING LAYOUT


NOTED





11/17/2023

ENGINEER:

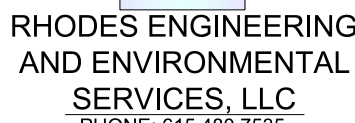

PHONE: 615.480.7535  
EMAIL: RhodesEngineering@gmail.com  
1117 WHITNEY DRIVE  
COLUMBIA, TN 38401

CIVIL, ENVIRONMENTAL,  
SITE DEVELOPMENT, WATER/WASTEWATER

C O P Y R I G H T © 2 0 2 3

By Rhodes Engineering & Environmental Services, LLC  
rights reserved. This design and these plans or any part thereof  
it not be reproduced in any form without the written permission  
Rhodes Engineering & Environmental Service, LLC.

[illegible]

| APPROVAL                                   |     |            |
|--------------------------------------------|-----|------------|
| DRAWN                                      | PWB | 00/00/0000 |
| DESIGN                                     | ATD | 00/00/00   |
| CHECKED                                    | CAR | 00/00/00   |
| APPROVED                                   | CAR | 00/00/00   |
| SAVED DATE: 2/9/2024 8:32:50 AM      Pwbrh |     |            |

OSAMA DOUS

RETAIL CENTER

5130 MURFREESBORO ROAD, LA VERGNE, TN 37086

EXISTING FRONT & REAR ELEVATIONS

D/WG. No.

## A-2.0

SCALE: NOTED

JOB No



SCALE: 1/4" = 1'-0"

1' 0' 4' 8' 12'

$1/4" = 1' - 0"$



SCALE: 1/4" = 1'-0"


1' 0" = 1'-0"





**OSAMA DOUS**  
**902 OLACID COURT**  
 BRENTWOOD, TN 37027  
 Ph # 615-423-4519  
 EMAIL: [erian.g@yahoo.com](mailto:erian.g@yahoo.com)

TN GROUP PROPERTIES LLC  
 9402 PLACID CT.  
 BRENTWOOD TN 37027

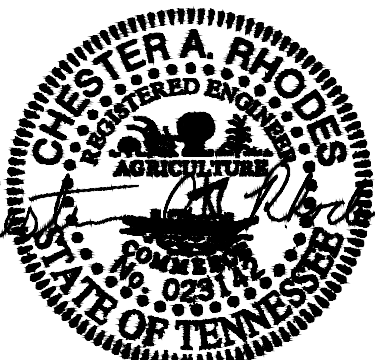

11/17/2023

ENGINEER:



**RHODES ENGINEERING  
AND ENVIRONMENTAL  
SERVICES, LLC**  
PHONE: 615.480.7535  
EMAIL: [RhodesEngineering@gmail.com](mailto:RhodesEngineering@gmail.com)  
1117 WHITNEY DRIVE  
COLUMBIA, TN 38401

C O P Y R I G H T © 2 0 2 3

By Rhodes Engineering & Environmental Services  
All rights reserved. This design and these plans or any part  
must not be reproduced in any form without the written permission of  
Rhodes Engineering & Environmental Service, LLC

[illegible]

| APPROVAL |     |       |
|----------|-----|-------|
| DRAWN    | PWB | 00/00 |
| DESIGN   | ATD | 00/00 |
| CHECKED  | CAR | 00/00 |
| APPROVED | CAR | 00/00 |

SAVED DATE: 2/9/2024 8:32:50 AM

OSAMA DOUS

RETAIL CENTER

5130 MURFREESBORO ROAD, LA VERGNE, TN 37086


EXISTING LEFT SIDE & RIGHT SIDE ELEVATIONS

D'NG, No



## A-2.1

SCALE: NOTED


JOB No. \_\_\_\_\_

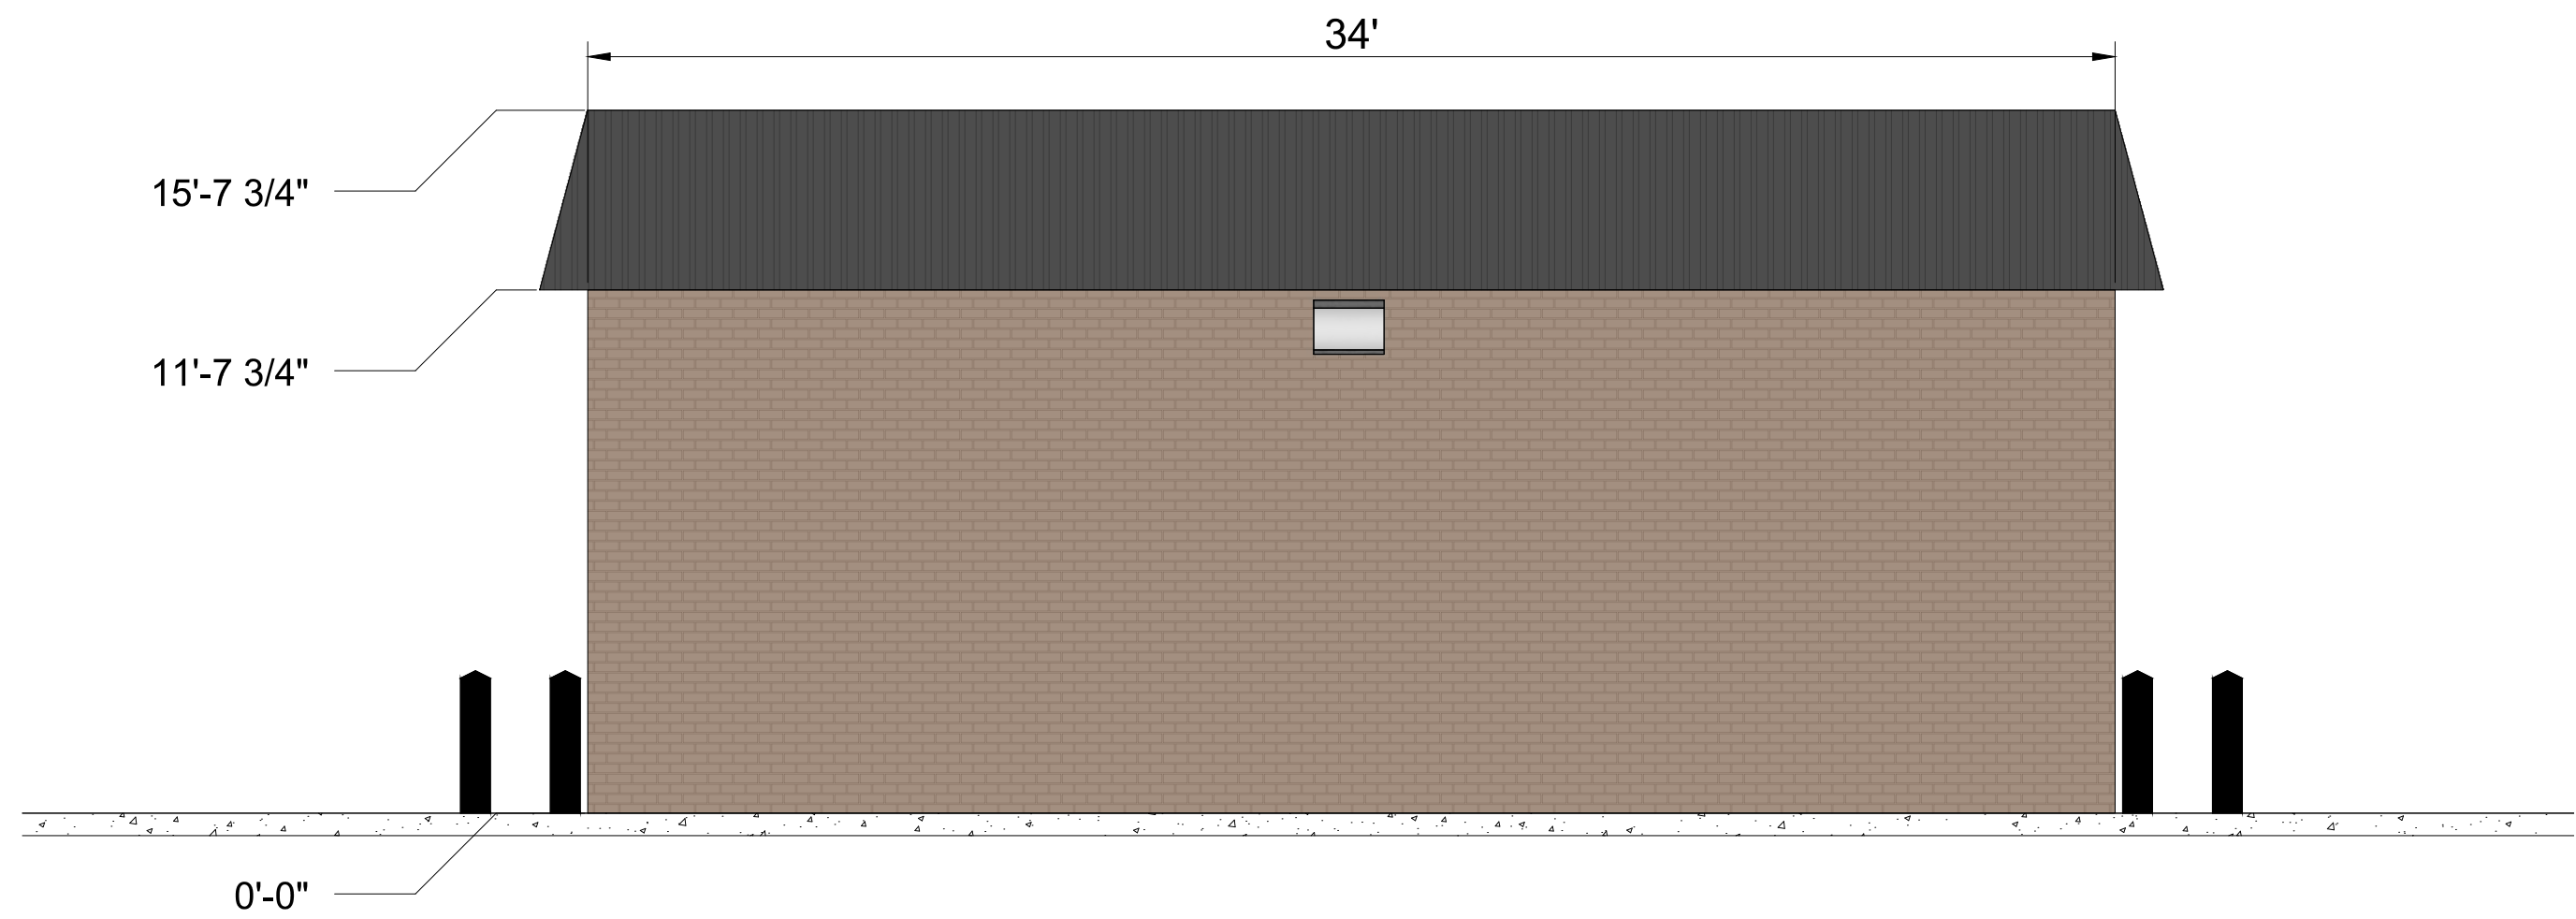

1 LEFT SIDE ELEVATION  
SCALE: 1/4" = 1'-0"

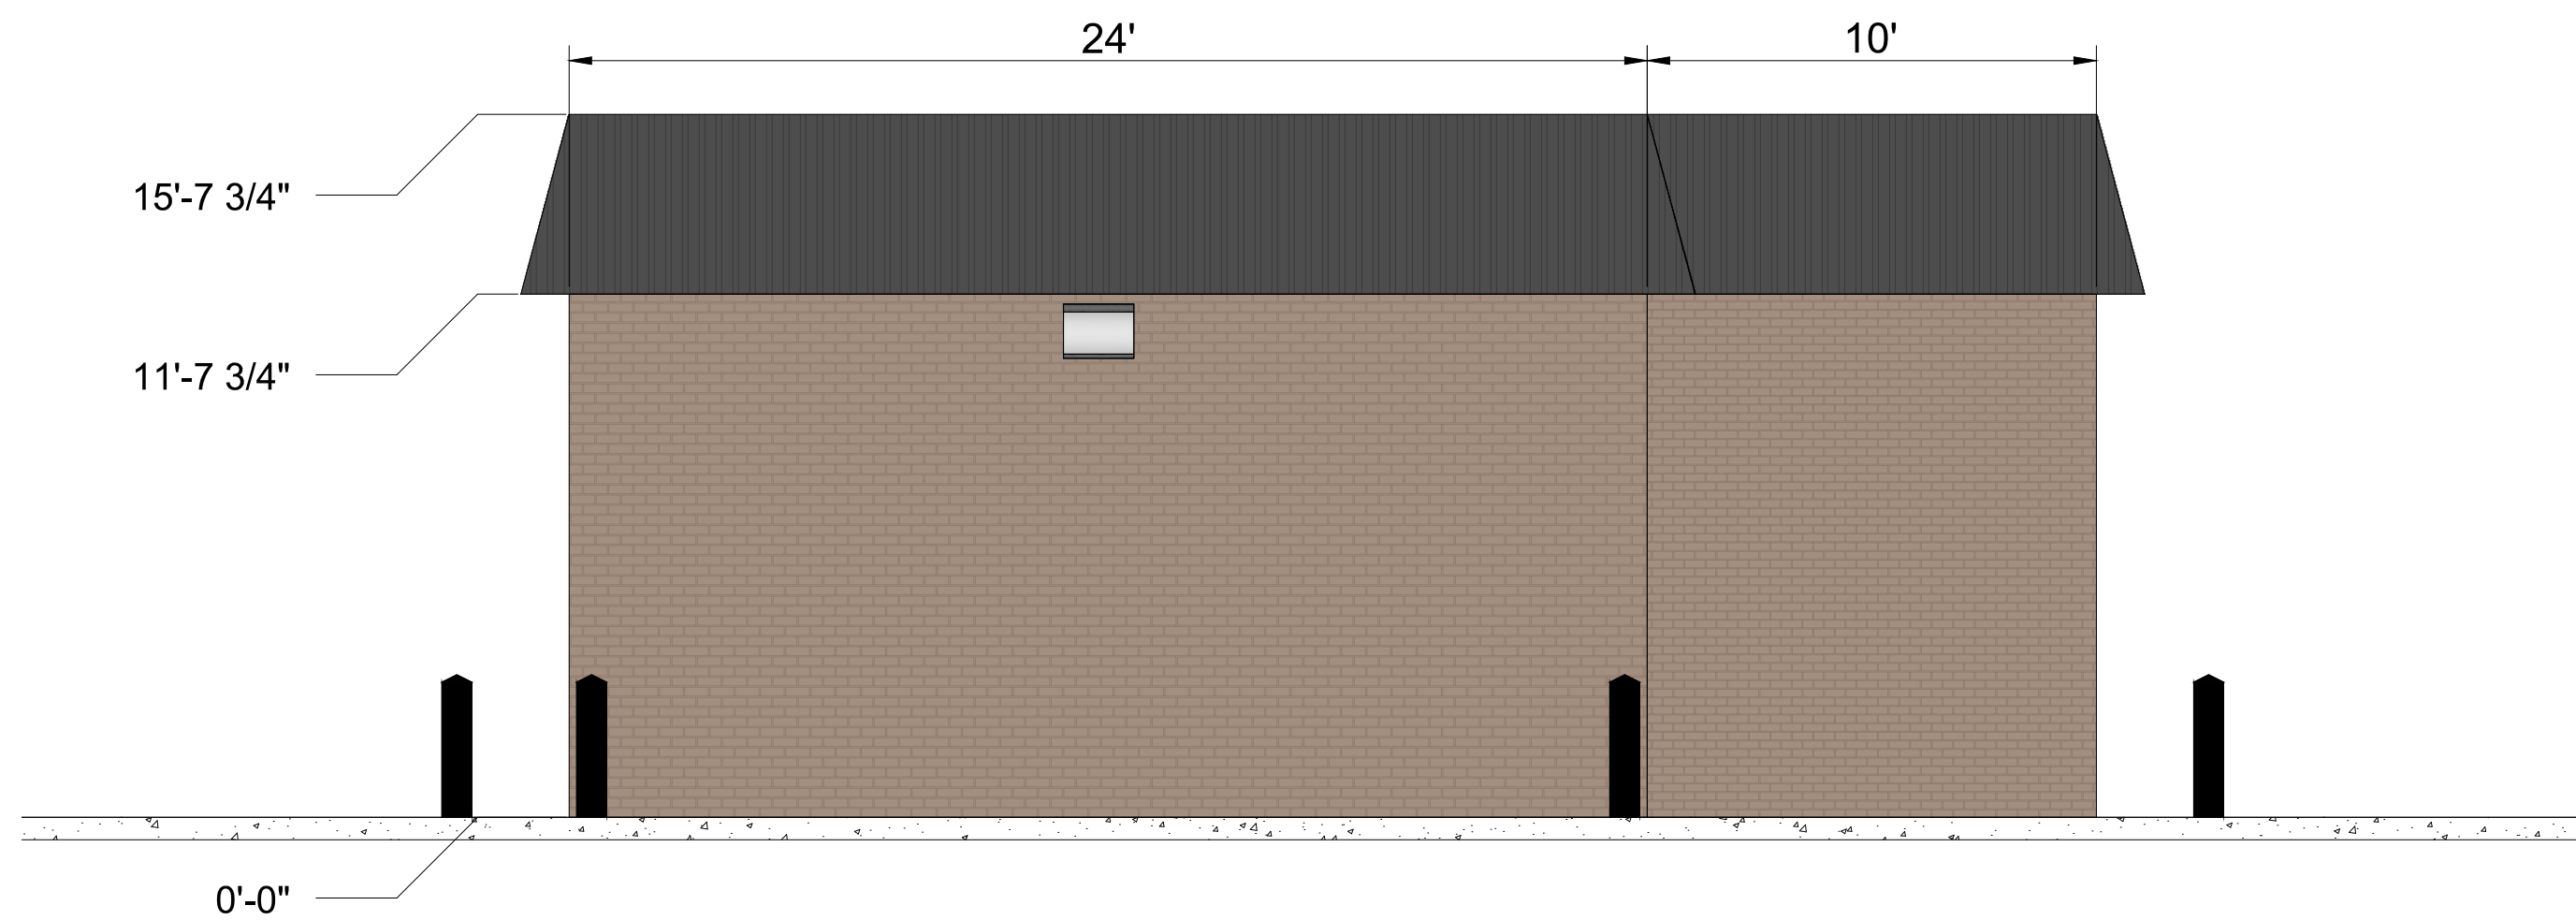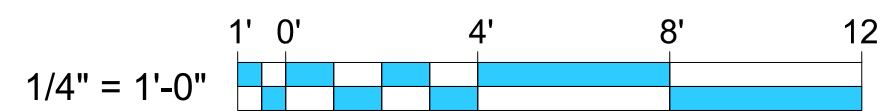

2 RIGHT SIDE ELEVATION  
SCALE: 1/4" = 1'-0"

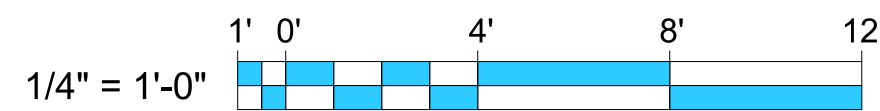










**OSAMA DOUS**  
**902 OLACID COURT**  
 BRENTWOOD, TN 37027  
 Ph # 615-423-4519  
 EMAIL: erian.g@yahoo.com

TN GROUP PROPERTIES LLC  
 9402 PLACID CT.  
 BRENTWOOD TN 37027

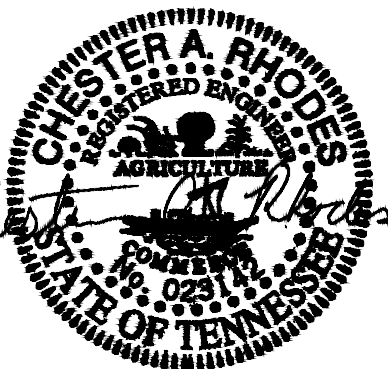

11/17/2023

ENGINEERS



**RHODES ENGINEERING  
AND ENVIRONMENTAL  
SERVICES, LLC**  
PHONE: 615.480.7535  
EMAIL: [RhodesEngineering@gmail.com](mailto:RhodesEngineering@gmail.com)  
1117 WHITNEY DRIVE  
COLUMBIA, TN 38401

C O P Y R I G H T © 2 0 2 3

By Rhodes Engineering & Environmental Services, LLC.  
All rights reserved. This design and these plans or any part thereof  
must not be reproduced in any form without the written permission of  
Rhodes Engineering & Environmental Service, LLC.

[illegible]

| APPROVAL                              |     |            |
|---------------------------------------|-----|------------|
| DRAWN                                 | PWB | 00/00/0000 |
| DESIGN                                | ATD | 00/00/0000 |
| CHECKED                               | CAR | 00/00/0000 |
| APPROVED                              | CAR | 00/00/0000 |
| SAVED DATE: 2/9/2024 8:32:50 AM Pwbrl |     |            |

SAVED DATE: 2/9/2024 8:32:50 AM Pwori

OSAMA DOUS

RETAIL CENTER

5130 MURFREESBORO ROAD, LA VERGNE, TN 37086

## PROPOSED LEFT SIDE & RIGHT SIDE ELEVATIONS


D'ANG, No

### A-3.1



SCALE: NOTED

JOB No. \_\_\_\_\_


REV.

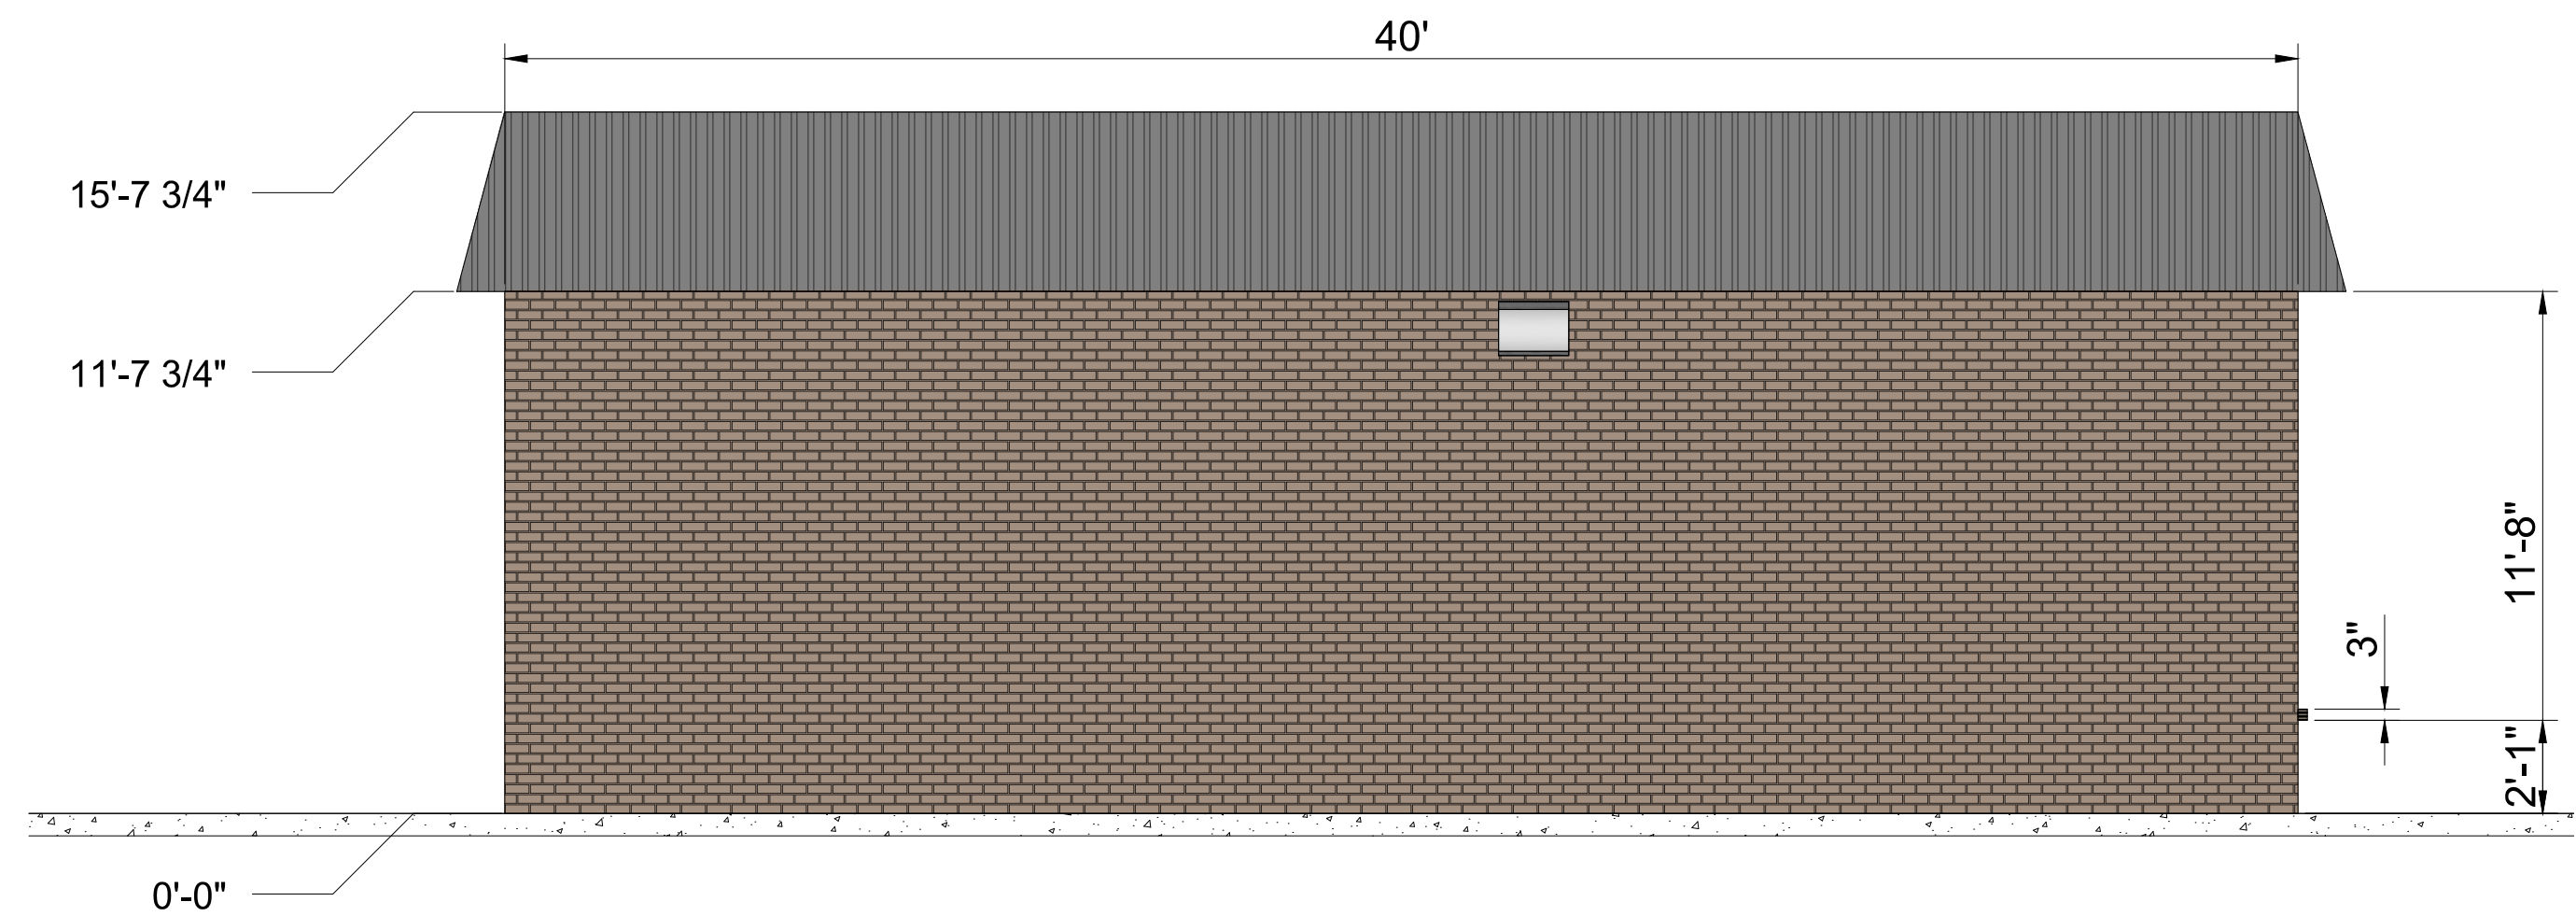

1 LEFT SIDE ELEVATION  
SCALE: 1/4" = 1'-0"

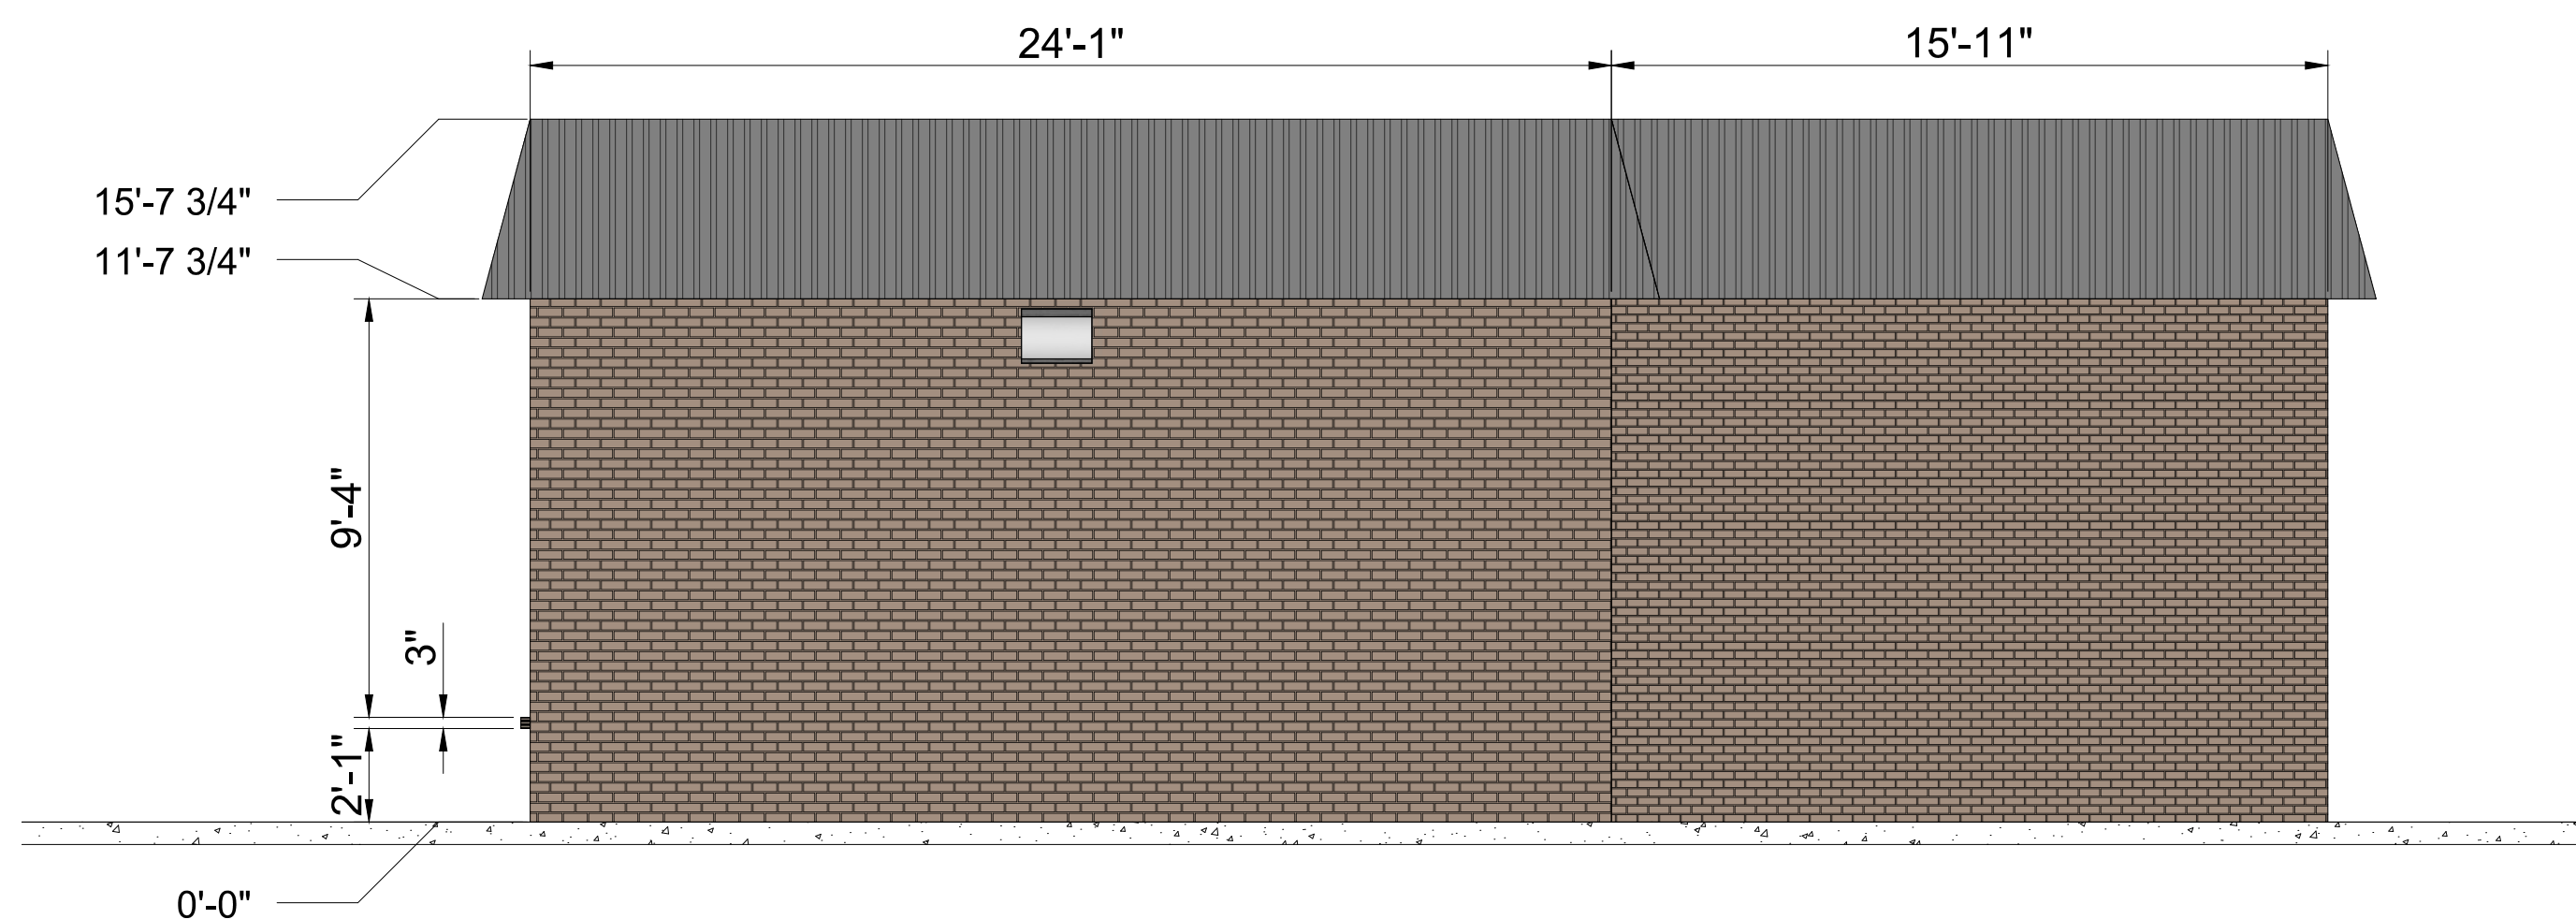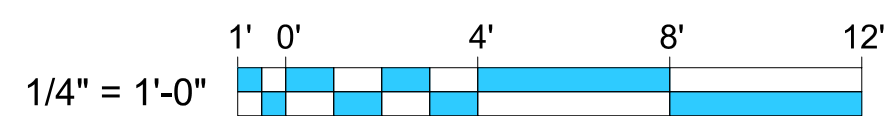

2 RIGHT SIDE ELEVATION  
SCALE: 1/4" = 1'-0"

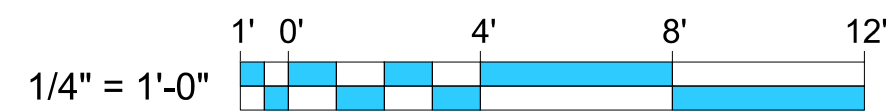





**Item #: 4.**

**Item Title: Site Plan - UHAUL, Phase 2 - Two (2) Buildings Totaling Approximately 43,000 Square Feet on 10 Acres. Requested by SEC, Inc. Property located at 503 New Paul Road (Tax Map 17, Parcel 40.03). I-2 (Heavy Industrial) Zoning District. Property owned by Amerco Real Estate Co.**

**Reviewed By:**

Gary Lide, City Engineer  
Bo Logan, City Planner

**Summary:** This item was withdrawn from the April 30 PC meeting.

SEC, Inc. is requesting approval of their site plan for UHAUL, Phase 2. The plan consists of two (2) new buildings totaling approximately 43,000 SF.

The property is located at 503 New Paul Road (Tax Map 17, Parcel 40.03). The zoning is I-2 (Heavy Industrial).

The proposed layout on the plan shows two (2) new buildings are indicated for the rear parcel. The City's parking requirements have been met or exceeded on the site plan.

The illegal structure must be enclosed on all 4 sides; No open storage is allowed in the overlay. Also, all 4 sides must be brick or stone to meet the overlay regulations.

**Staff Recommendation:**

**Staff Comments / Technical Items:**

**Planning**

**Bo Logan**

[blogan@laveragnetn.gov](mailto:blogan@laveragnetn.gov)

**Jake Blair**

[jblair@laveragnetn.gov](mailto:jblair@laveragnetn.gov)

- 1) The illegal structure (carport with canvas roof) must meet all overlay requirements;
- 2) Color arch. elevations are required;
- 3) A materials board with actual samples is required;
- 4) Overlay district ends at the 3rd parking space past the large bay doors;
- 5) The illegal structure must be enclosed on all 4 sides- no open storage is allowed in the overlay. All 4 sides must be brick or stone to meet overlay regs.



## **Engineering**

**Gary Lide**

[glide@lavergn.net](mailto:glide@lavergn.net)

All Engineering comments addressed.

## **Utilities**

**Scott Tatalovich**

[statalovich@lavergn.net](mailto:statalovich@lavergn.net)

1. Sht C2.2, Fire Line Note 3: states siamese connection, City wants single 5" Stortz.
2. DW meter type and size shall be determined by City Meter Department Manager at the time of building permit based on 1) Fixture Count Form 2) Fire sprinkler design plans, 3) civil plans.
3. Onsite 6" combined fire and domestic water line shall be identified as "W" in the line type rather than "FW." It is more than just fire water.
4. You will need 18" separation of the 6" combined fire and domestic line where it crosses the onsite sewer plumbing.
5. Indicate for an exterior cleanout, "ECO," at the connection to existing sewer. Also bring the pipe pipe in with a wye or 45-degree bend.

## **Codes**

No comments

## **Fire**

**Curtis Brinkley**

[cbrinkley@lavergn.net](mailto:cbrinkley@lavergn.net)

No comments

## **Police**

**John Eubank**

[jeubank@lavergn.net](mailto:jeubank@lavergn.net)

No comments

**\*Note:** The above technical items may not be the only corrections and/or issues needing to be resolved to get approval from the planning commission. New items can be brought up at the workshop and staff can add items at any time that might have been overlooked. It is the applicant's responsibility to make sure that all technical items are addressed and that no new issues exist before the planning commission meeting. Addressing all technical items does not constitute approval. It is the planning commission's decision whether an item passes or fails. Revised plans are due to staff by the following Monday at close of business unless other arrangements are made and documented.



503 New Paul Rd





503 New Paul Rd





# 503 New Paul Rd



- (PDR) Planned Density Residential
- A Agriculture
- C-1 Government Use
- C-2 Highway Service
- C-3 Neighborhood Service
- C-4 Shopping Center
- I-1 Light Industrial
- I-2 Heavy Industrial
- I-3 Industrial (Special Use)
- R-1 Low Density Residential
- R-2 Medium Density Residential
- R-2S MDR Grandfathered
- R-2Z MDR Grandfathered
- R-3 High Density Residential
- R-3Z HDR Zero Lot Line
- R-4 Mobile Home












# U-Haul Phase 2

## 503 New Paul Road

### LaVergne, Tennessee

### Site Plan & Construction Drawings

| Drawing Index |                                            |
|---------------|--------------------------------------------|
| Sheet No.     | Title                                      |
| C0.0          | Cover Sheet                                |
| C0.1          | General Notes                              |
| C0.2          | Master Plan                                |
| C1.0          | Existing Conditions/Initial EPSC/Demo Plan |
| C1.1          | Intermediate EPSC Plan                     |
| C2.0-2.1      | Site Plan                                  |
| C2.2-2.3      | Utility Plan                               |
| C3.0          | Grading, Drainage & Final EPSC Plan        |
| C4.0-4.1      | Details                                    |
| L1.0-L1.4     | Landscape Plans                            |
| L 2.0         | Landscape Details & Notes                  |

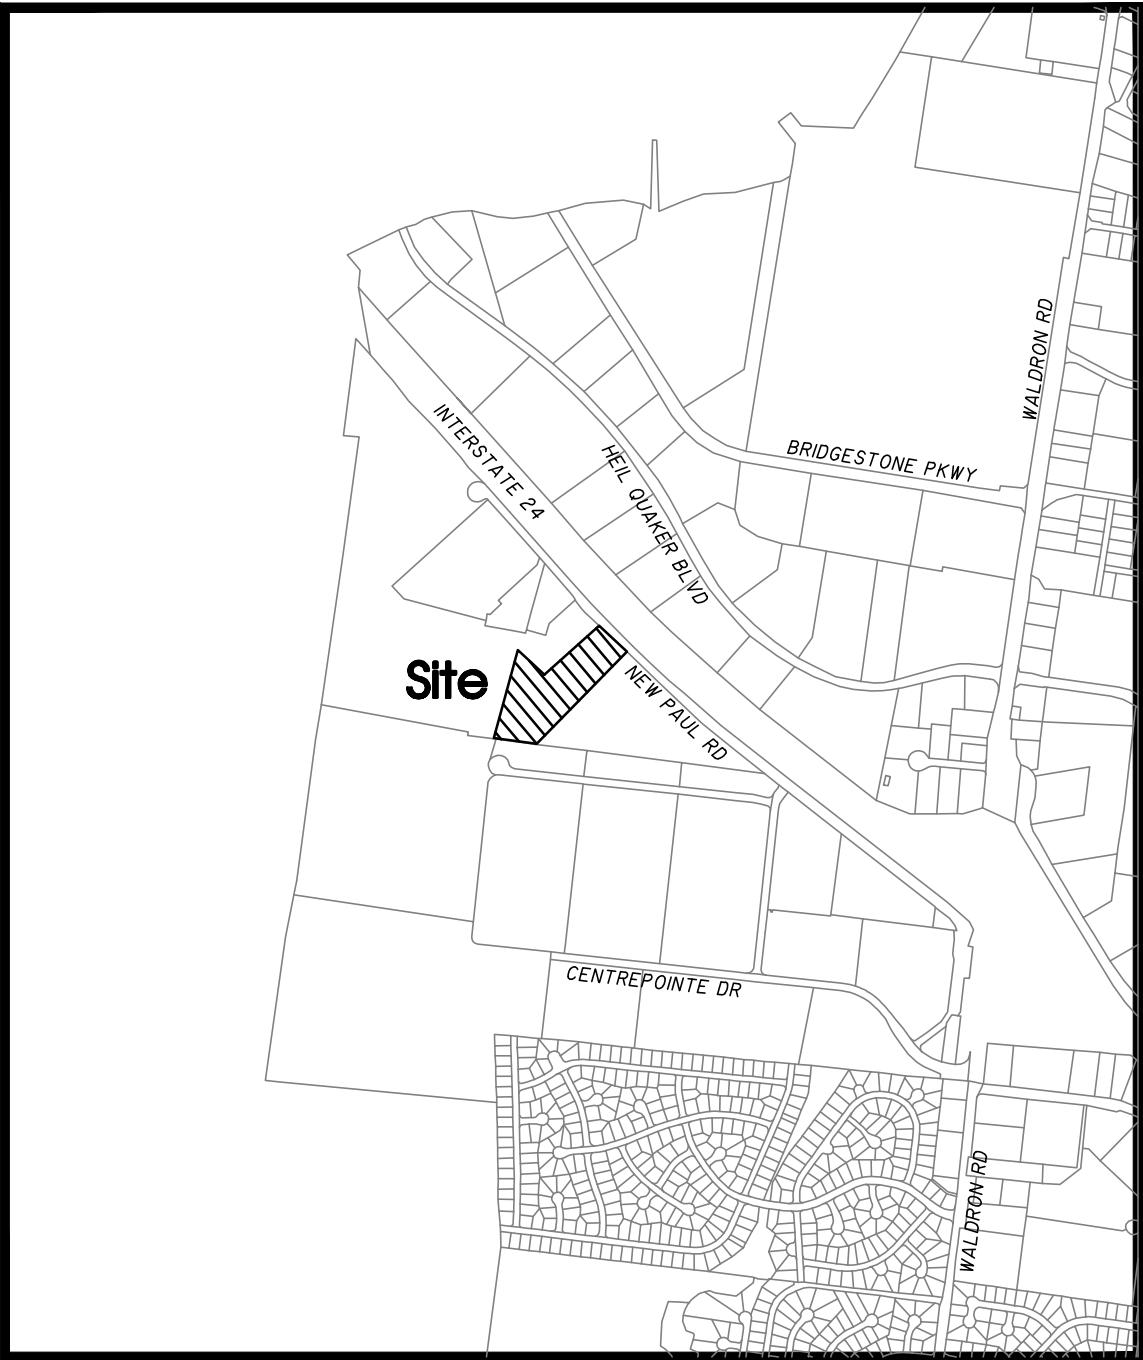

Site Location Map  
Not To Scale

**Owner/Developer:**  
Amerco Real Estate Company  
2727 N. Central Ave.  
Phoenix, AZ 85004-11200

**Deed Reference:**  
Tax Map 17, Parcel 40.03  
R.Bk 42, Pg 252  
R.Bk 1755 Pg 2801

**Yard Requirements:**  
Front Building Setback: 40'  
Side Building Setback: 20'  
Rear Building Setback: 15'

**Existing Use:** Vacant  
**Intended Use:** Retail and Self Storage/ Mini-Warehousing Equipment Rental  
& RV Storage. (Special Use Permit Previously Approved)

**Land Use Data:**  
Zoned: I-2  
1: 4-Story Building; 2: 1-Story Buildings  
Building Ht.: Ex.Bldg. A: 48'-6" ; Bldg. B: 50'-0"; Bldg. C: 23'-2"  
Total Floor Area: 172,634 Sq.Ft.  
Ex. Building A = 32,421 Sq.Ft. (Footprint) 129,684 Sq.Ft. (Gross)  
Prop. Building B = 14,965 Sq.Ft.  
Prop. Building C = 27,985 Sq.Ft.  
Open Spaces = 2.75 ± Acres  
1 Lot on: 10.0 ± Acres

**Parking Requirement:**  
Ex: 2 Spaces/400 Sq.Ft. Office x 200 Sq.Ft. Office + 1 Space/4,000 Sq.Ft. G.F.A. x  
136,584 Sq.Ft = 36 Spaces Required  
1 Space/4,000 Sq.Ft. G.F.A. x 42,950 Sq.Ft = 11 Additional Spaces Required  
Total Spaces Required: 47 Spaces  
**Provided:** 37 Regular + 2 H.C. = 39 Total Spaces Provided (Existing)

**Flood Map No.:**  
This site lies within Zone X, not in the  
100 Year Floodplain, per Community Panel  
47149C0105J dated May 9, 2023.

**SEC, Inc.** SITE ENGINEERING CONSULTANTS  
ENGINEERING • SURVEYING • LAND PLANNING  
LANDSCAPE ARCHITECTURE  
850 MIDDLE TENNESSEE BOULEVARD MURFREESBORO, TENNESSEE 37129  
PHONE: (615) 890-7901 E-MAIL: JMINER@SEC-CIVIL.COM FAX: (615) 895-2567  
NO PORTION OF THIS DRAWING MAY BE REPRODUCED WITHOUT THE EXPRESSED WRITTEN CONSENT OF S.E.C. INC.  
COPYRIGHT SEC, INC. 2024



By: \_\_\_\_\_ Date: \_\_\_\_\_  
John F. Miner, P.E. TN. Reg. #122194

Watershed: West Branch Hurricane Creek  
Disturbed Area: 2.33± Ac.  
Impervious Area: 7.25± Ac. (72.5%)  
Δ Impervious Area: 0.0± Ac.

Sheet C0.0  
U-Haul Phase 2  
S.E.C. Project #19084  
Submitted: 12-29-2023  
Revised:



**Site Notes:**

1. Dimensions shown at curbed areas are to face of curb.

2. See architectural drawings for building dimensions.

3. Contractor shall immediately notify the engineer of any discrepancies found between these plans, the architectural plans, and/or field conditions prior to construction.

4. Apparent errors, discrepancies, or omissions on the drawing shall be brought to the attention of the owner prior to bid submittal. The contractor may not use apparent errors, discrepancies, or omissions present on the drawings presented for bidding for additional charges after bids have been submitted. The architect shall be permitted to make corrections and interpretations as may be deemed necessary for the fulfillment of the intent of the contract documents.

5. The contractor shall stake all improvements using the geometric data provided in the drawings. It is the sole responsibility of the contractor to completely stake and check all improvements to ensure adequate positioning, both horizontal and vertical, prior to the installation of any improvements.

6. The notes and plans shown call attention to certain required features of the construction but do not claim to cover all details of design and construction. The contractor shall furnish and install the work complete and ready for operation.

7. After completion of construction, the contractor shall perform site cleanup to remove all trash, debris, excess materials, equipment, and other deleterious materials associated with construction. The contractor is expressly responsible for ensuring the site is clean and in operable condition at the time of final acceptance.

8. A separate R.O.W. Excavation Permit issued from the LaVergne Street Department shall be required for any excavation or construction in the public R.O.W.

9. The contractor is responsible for the protection and replacement of all property pins on this site.

10. These drawings are intended for use on this site only and as an integrated set for this specific project. These drawings may not be used in whole or in part on any other project under the professional engineer's seal. The owner shall hold harmless and indemnify the architect and engineer from and against any and all claims of any nature whatsoever arising from such use.

11. Existing conditions and topo shown herein are taken from a field-run survey by Dale & Associates.

**General Utility Notes:**

1. Existing utility lines shown are approximate locations only. The contractor shall field verify all existing utility line locations prior to any construction. Any deviations from the design locations shall be reported to the owner or engineer prior to beginning construction.

2. The contractor will provide all necessary protective measures to safeguard existing utilities from damage during construction of this project. In the event that special equipment is required to work over and around the utilities, the contractor will be required to furnish such equipment. The cost of protecting utilities from damage and furnishing special equipment will be included in the price bid for other items of construction.

3. The contractor shall notify each individual utility owner of his plan of operation in the area of the utilities, prior to commencing work, the contractor shall contact the utility owners and request them to properly locate their respective utility on the ground. This notification shall be given at least three (3) business days prior to commencement of operations around the utility.

4. The contractor shall refer to architect's plans and specifications for actual location of all utility entrances to include sanitary sewer laterals, domestic and fire protection water service, electrical, telephone and gas service. This contractor shall coordinate installation of utilities in such a manner as to avoid conflicts and assure proper depths are achieved as well as coordinating with the regulatory agency as to location and scheduling of tie-ins/connections to their facilities.

5. All underground utilities (water sewer, storm sewer, electrical conduit, irrigation sleeves, and any other miscellaneous), shall be in-place prior to the placement of base course material.

6. Location of site utilities shall be verified with proper utility company providing service.

7. The owner/developer for budget purposes, should check with City of LaVergne Water & Sewer Dept. for connection fees which may be substantial

8. Contractors for sewer work must be approved by the City of LaVergne Sewer Department. Contractor for water work must be approved by City of LaVergne Water Dept..

9. In Tennessee it is a requirement per "the underground utility damage prevention act" that anyone who engages in excavation must notify all known utility owners, no less than three nor more than ten working days, prior to their intended excavation. A list of these utility owners may be obtained from the county register of deeds those utility owners who participate in the Tennessee one call system can be notified toll free at 1-800-351-1111.

**Sanitary Sewer Notes:**

1. The contractor must notify the City of LaVergne Sewer Dept. for sewer inspection prior to starting work.

2. Sanitary sewer pick-up points shall terminate five feet outside the face of building unless otherwise noted.

3. Contractor shall comply with all requirements of the latest edition of the City of LaVergne specifications.

**Waterline Notes:**

1. All water mains shall be hydrostatically tested and disinfected before acceptance.

2. All trenches, pipe laying, and backfilling shall be in accordance with federal O.S.H.A. regulations.

3. Contractor shall comply with all requirements of the latest edition of the City of LaVergne specifications.

4. Utility contractor shall have approval of all governing agencies having jurisdiction over this system prior to installation.

**Grading And Drainage Notes:**

1. The site work contractor shall coordinate the installation of all underground utilities with his work. All underground utilities (water, sanitary sewer, storm sewer, electrical conduit, irrigation sleeves, and any other miscellaneous underground utilities, devices, or structures), shall be in-place prior to the placement of base course material.

2. The contractor shall cut existing pavement as necessary to assure a smooth fit and continuous grade.

3. The contractor shall verify horizontal and vertical location of all existing storm sewer structures, pipes and all utilities prior to construction.

4. Clearing and grubbing limits shall include all areas disturbed by grading operation.

5. Any graded or disturbed areas shall have 4 inches of topsoil, seed, mulch, fertilizer and water applied until a healthy stand of grass is obtained. The restoration shall closely follow construction.

6. The soil materials on lots shown hereon may be disturbed by cutting or filling operations performed during or before development. Therefore, the builder of any proposed structure shall investigate the current conditions and consult with a geotechnical expert or other qualified person as he deems appropriate to assure himself that the design of the proposed foundation is adequate.

7. No portion of this site lies within the 100 year flood plain per F.E.M.A. Community Panel No. 47149C0105J dated May 9, 2023.

8. A separate R.O.W. Permit issued by the City of LaVergne will be required for excavation and construction in the public R.O.W.

9. Handicap parking spaces and accessible routes shall be constructed and sloped in accordance with all applicable provisions of the A.D.A.

10. In Tennessee it is a requirement per "The Underground Utility Damage Prevention Act" that anyone who engages in excavation must notify all known utility owners, no less than three nor more than ten working days, prior to their intended excavation. A list of these utility owners may be obtained from the county register of deeds. Those utility owners who participate in the Tennessee One Call System can be notified toll free at 1-800-351-1111.

**Erosion Control Notes:**

1. The site contractor is responsible for establishing and maintaining suitable erosion and sediment control devices on-site during construction as required to prevent silt from leaving site. Silt will not be allowed beyond construction limits.

2. The contractor is responsible for removing silt from site if not reusable on-site and assuring plan alignment and grade in all ditches at completion of construction.

3. The contractor is responsible for cleaning out all storm drainage structures, including flumes, pipes, etc., prior to completion of this project.


4. Erosion control shall be provided for all cut and fill operations within the limits of the construction site, throughout the construction period to provide the site with maximum protection from erosion at all times.

5. Erosion control measures are to be installed prior to any grading on-site and are to be maintained in place until stabilization of erodable soils has been accomplished.

**Purpose Summary:**

The proposed buildings and site improvements are proposed to provide an addition of two buildings to the existing Uhaul self-storage facility; including RV storage and equipment rental storage. All the outdoor storage has been placed at the rear of the site behind the proposed building. Employee parking is proposed to be located on the side of the building. The rear of the site is proposed to be secured with a 8-foot tall opaque fence. The gates to the rear area will be open during regular business hours and locked overnight. The site provides for a landscape buffer on the east side where it abuts residential zoning. Stormwater management area is proposed to the east of the main building and to the western rear corner.

U-Haul Phase 2  
503 New Paul Road  
LaVergne, Tennessee

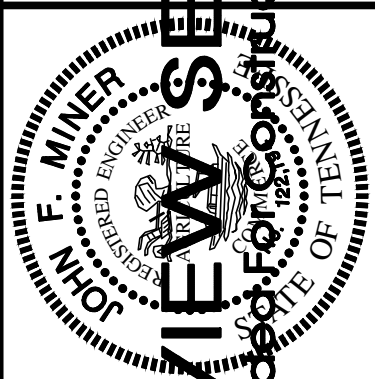

**SEC, Inc.**  
ENGINEERING • SURVEYING • LAND PLANNING  
LANDSCAPE ARCHITECTURE  
850 MIDDLE TENNESSEE BOULEVARD  
MURFREESBORO, TENNESSEE 37129  
PHONE: (615) 890-7901 E-MAIL: MINER@SEC-CIVIL.COM FAX: (615) 895-2567  
NO PORTION OF THIS DRAWING MAY BE REPRODUCED WITHOUT THE EXPRESSED WRITTEN CONSENT OF SEC, INC.  
COPYRIGHT SEC, INC., 2024



**SITE ENGINEERING CONSULTANTS**

|                  |  |  |  |  |
|------------------|--|--|--|--|
| REVISIONS:       |  |  |  |  |
| DRAWN: SJA/CFB3  |  |  |  |  |
| DATE: 12-29-2023 |  |  |  |  |
| CHECKED:         |  |  |  |  |
| MAT, MPL         |  |  |  |  |
| FILE NAME:       |  |  |  |  |
| 19084uhou12.dwg  |  |  |  |  |
| SCALE:           |  |  |  |  |
| None             |  |  |  |  |
| JOB NO.          |  |  |  |  |
| 19084            |  |  |  |  |
| SHEET:           |  |  |  |  |

C0.1

General Notes



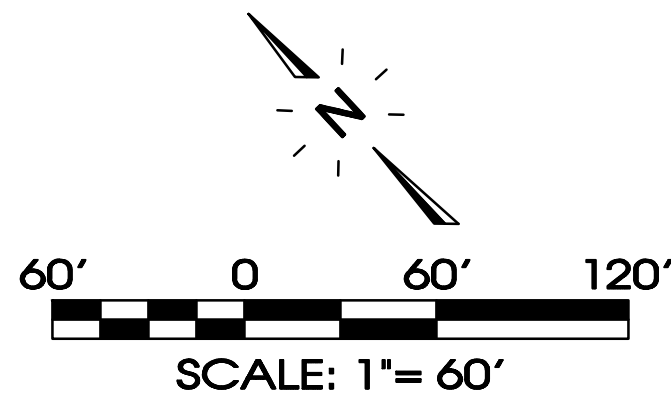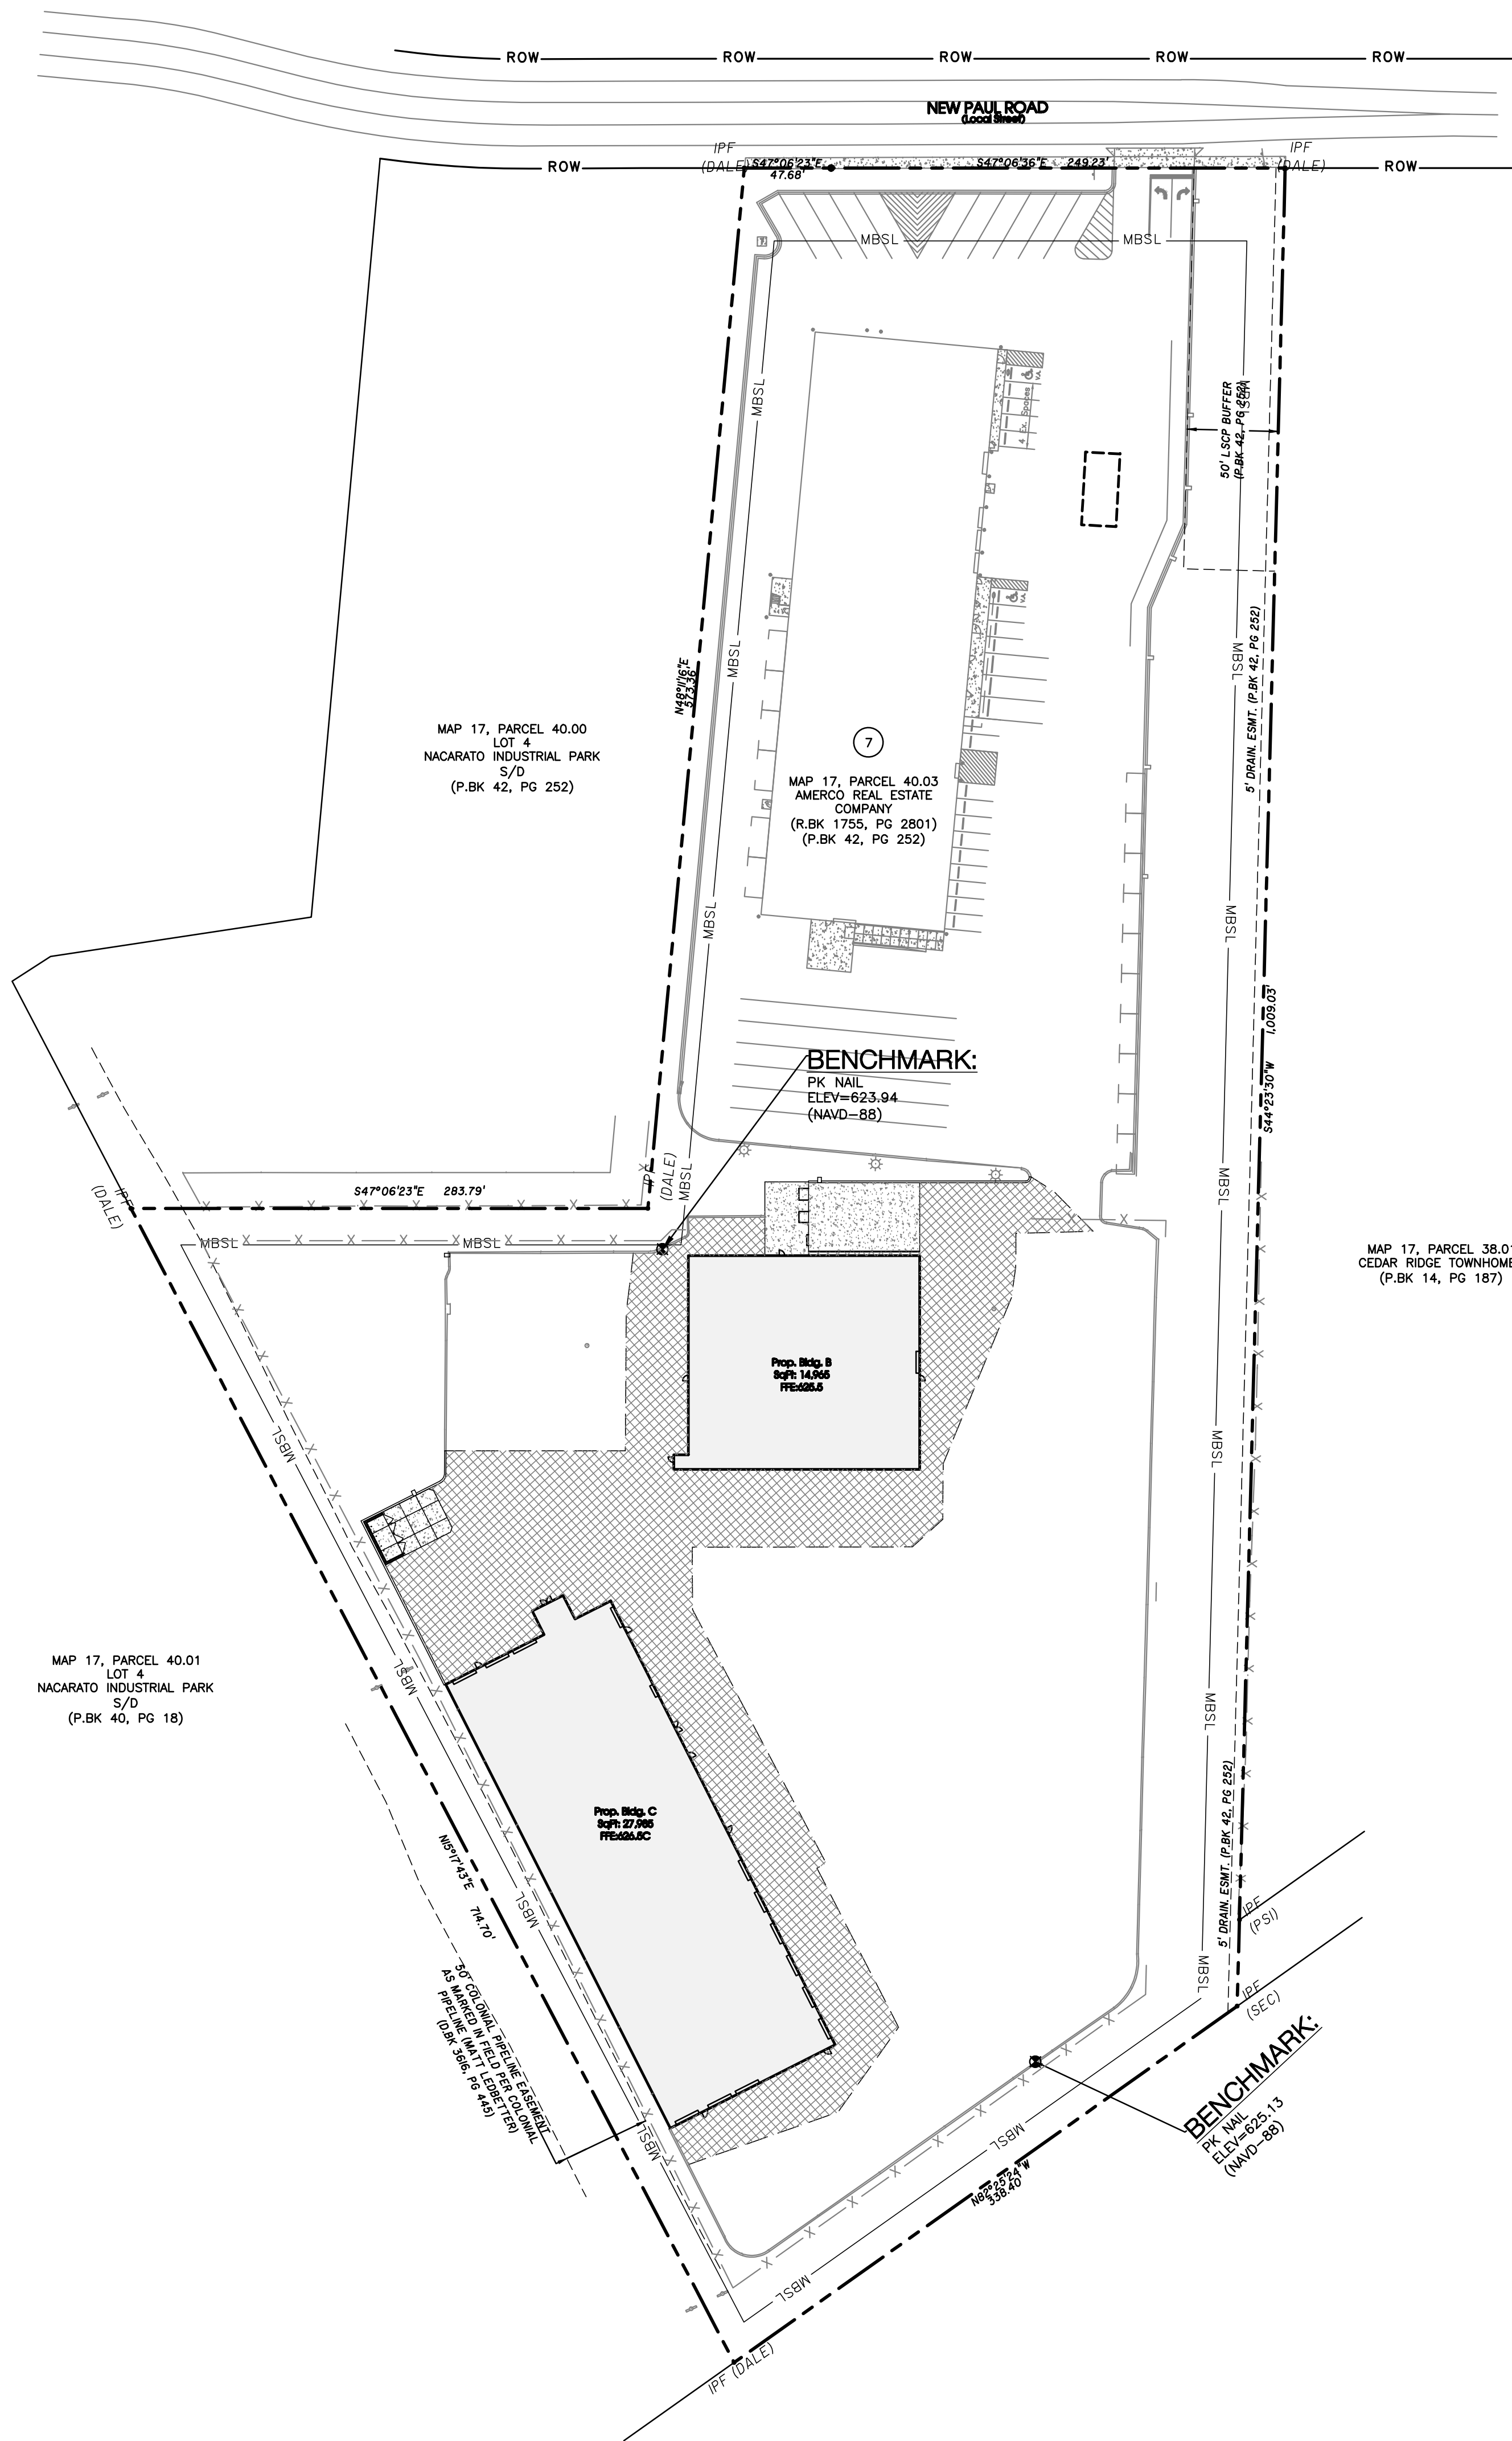

| Legend:                       |                                  |     |                                     |
|-------------------------------|----------------------------------|-----|-------------------------------------|
|                               | EXIST. CONCRETE MONUMENT         |     | BENCHMARK                           |
|                               | IRON PIN SET (I.P.S.)            |     | HANDICAP PARKING SYMBOL             |
|                               | IRON PIN FOUND (I.P.F.)          |     | VAN ACCESSIBLE HANDICAP DESIGNATION |
|                               | EXIST. SIGN POST                 |     | HC SIGN                             |
|                               | EXIST. SEWER CLEANOUT            |     | PROPOSED SIGN POST                  |
|                               | EXIST. MANHOLE (SEWER & PHONE)   |     | CONCRETE BOLLARD                    |
|                               | EXIST. CATCH BASIN (STORM SEWER) |     | WHEEL STOP                          |
|                               | EXIST. WATER/GAS VALVE           |     | CONCRETE SIDEWALK                   |
|                               | EXIST. TELEPHONE RISER           |     | EXTRUDED CURB                       |
|                               | EXIST. GAS RISER                 |     | CURB & GUTTER                       |
|                               | ELECTRICAL ENCLOSURE             |     | TRAFFIC ARROW                       |
|                               | EXIST. WATER METER               |     | TURN LANE ARROWS                    |
|                               | EXIST. UTILITY POLE              |     | REVISION NUMBER                     |
|                               | EXIST. FIRE HYDRANT              |     | DRAINAGE STRUCTURE DESIGNATION      |
|                               | POST INDICATOR VALVE             |     | DRAINAGE PIPE DESIGNATION           |
|                               | BLOW OFF VALVE                   |     | RIP RAP                             |
|                               | REDUCER                          |     | RUNOFF FLOW ARROW                   |
|                               | REMOTE FIRE DEPT. CONNECTION     |     | INLET FILTER PROTECTION             |
|                               | CONCRETE THRUST BLOCK            |     | PROPOSED SPOT ELEVATION             |
|                               | DOUBLE DETECTOR CHECK VALVE      |     | EXIST. SPOT ELEVATION               |
|                               | FIRE DEPT. CONNECTION            |     | SEWER/STORM FLOW DIRECTION          |
|                               | FIRE HYDRANT                     |     | CATCH BASIN                         |
|                               | GATE VALVE & BOX                 |     | CURB INLET                          |
|                               | WATER METER                      |     | AREA DRAIN                          |
|                               | GAS METER                        |     | HEADWALL                            |
|                               | GREASE TRAP                      |     | WINGED HEADWALL                     |
|                               | EXTERIOR CLEANOUT ECO            |     | CONCRETE SWALE                      |
|                               | MANHOLE                          |     | TYPE- X- HEADWALL                   |
| EXISTING PHONE                |                                  | PH  |                                     |
| EXISTING ELECTRIC             |                                  | OH  |                                     |
| PROPERTY LINE                 |                                  | --- |                                     |
| EASEMENTS                     |                                  | --- |                                     |
| RIGHT OF WAY                  |                                  | ROW |                                     |
| EROSION CONTROL SILT FENCE    |                                  | SF  |                                     |
| EROSION EEL                   |                                  | E   |                                     |
| EXISTING TREELINE             |                                  | --- |                                     |
| EXISTING FENCELINE            |                                  | --- |                                     |
| MINIMUM BUILDING SETBACK LINE |                                  | --- |                                     |
| PHASE BOUNDARY                |                                  | --- |                                     |
| EXISTING GAS LINE             |                                  | GAS |                                     |
| PROPOSED GAS LINE             |                                  | GAS |                                     |
| EXISTING STORM                |                                  | STM |                                     |
| PROPOSED STORM                |                                  | STM |                                     |
| EXISTING CONTOUR LINES        |                                  | 601 |                                     |
| PROPOSED CONTOUR LINES        |                                  | 601 |                                     |
| EXISTING SANITARY SEWER       |                                  | SS  |                                     |
| PROPOSED SANITARY SEWER       |                                  | SS  |                                     |
| EXISTING WATER                |                                  | W   |                                     |
| PROPOSED WATER                |                                  | W   |                                     |

SEC, Inc.

ENGINEERING • SURVEYING • LAND PLANNING  
LANDSCAPE ARCHITECTURE  
850 MIDDLE TENNESSEE BOULEVARD  
MURFREESBORO, TENNESSEE 37129  
PHONE: (615) 890-7901 E-MAIL: MINER@SEC-CIVIL.COM FAX: (615) 895-2567  
NO PORTION OF THIS DRAWING MAY BE REPRODUCED WITHOUT THE EXPRESSED WRITTEN CONSENT OF SEC, INC.  
COPYRIGHT SEC, INC., 2024

REVIEW SET

Not intended for construction

U-Haul Phase 2



503 New Paul Road

LaVergne, Tennessee

Master Plan

C0.2



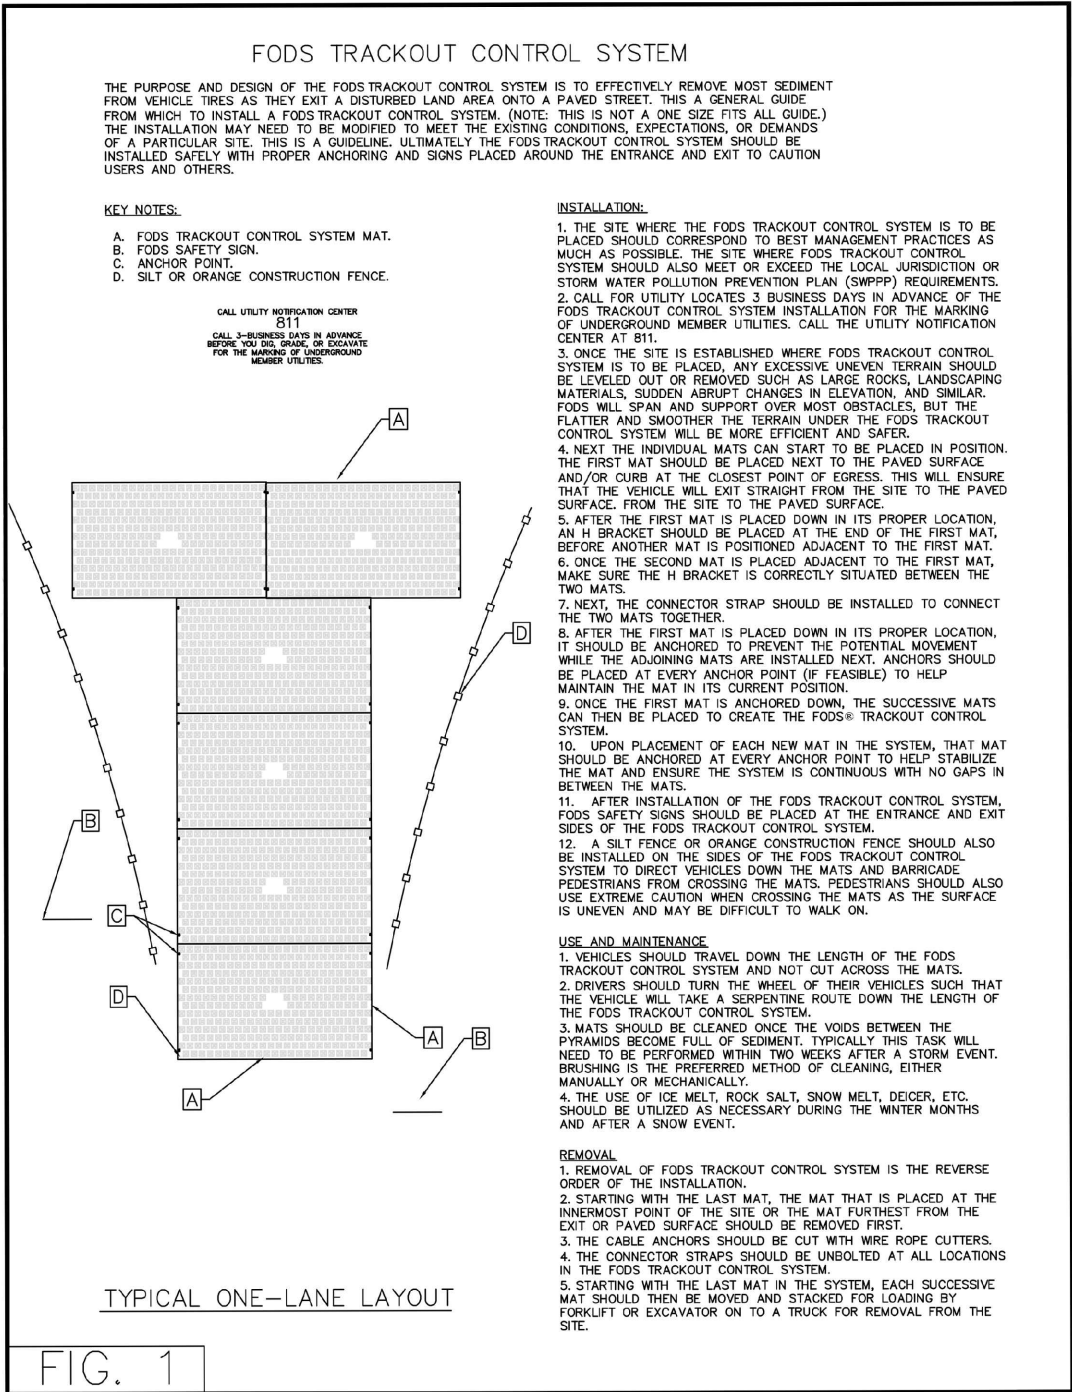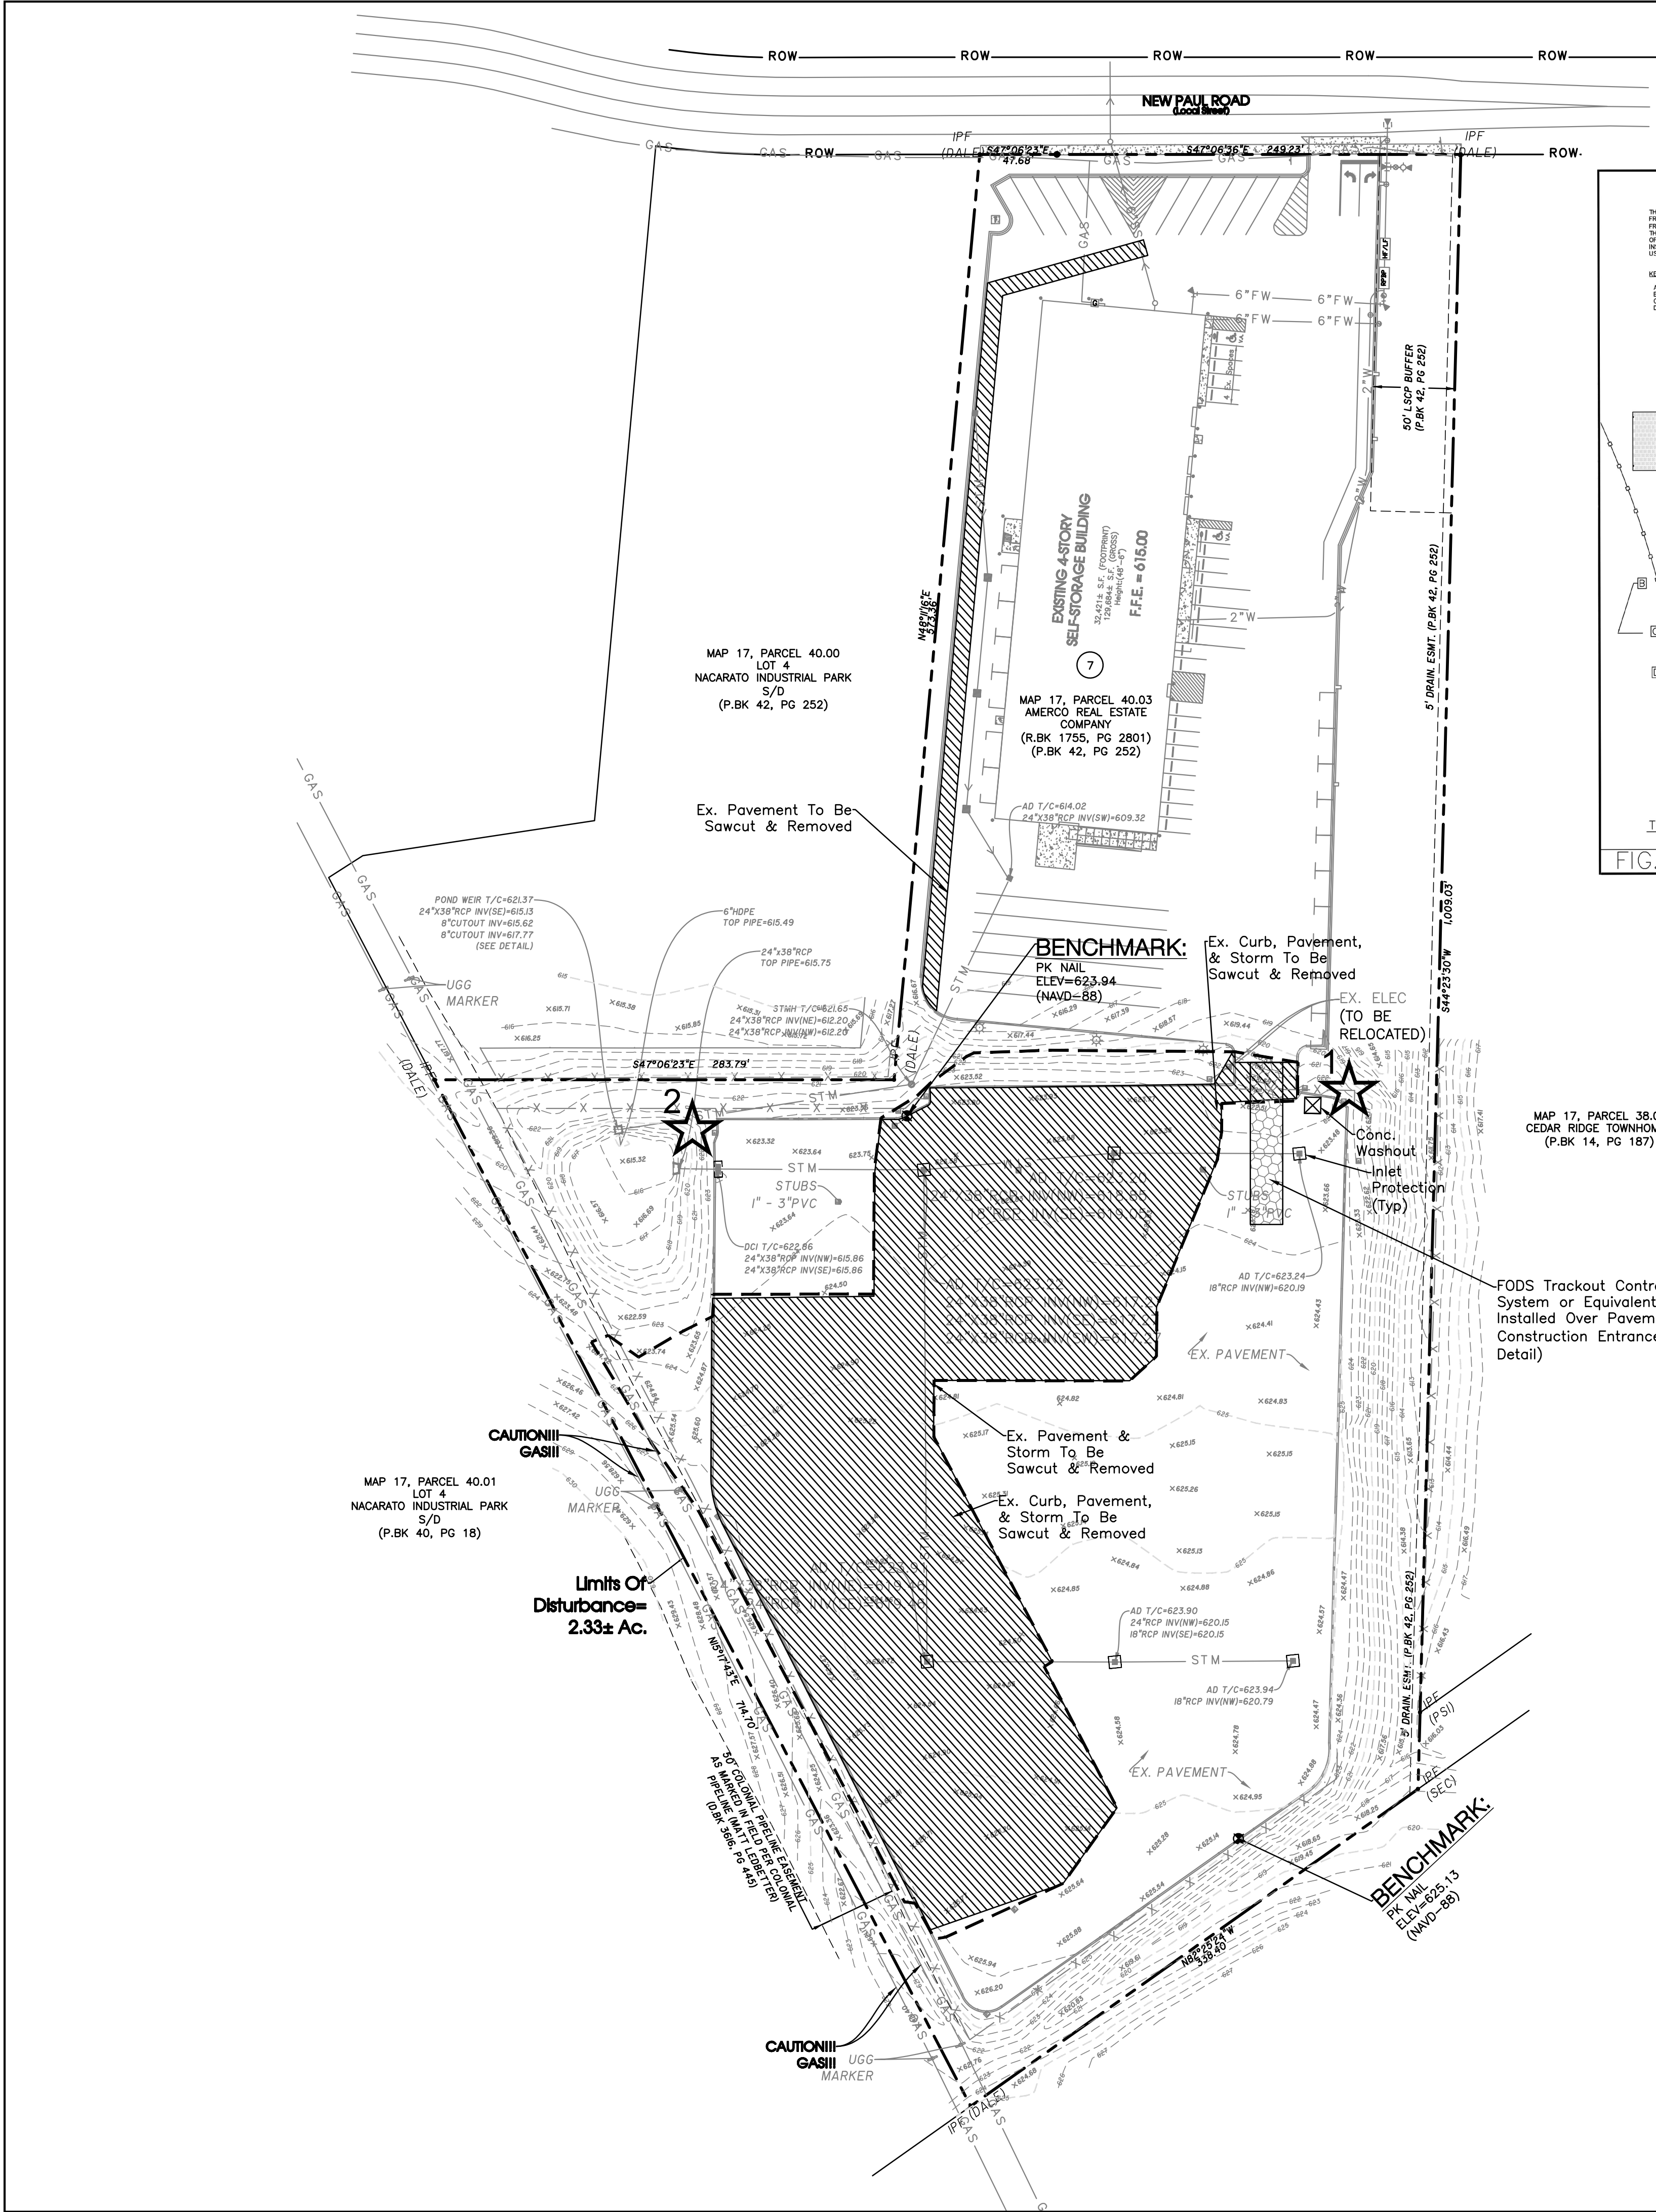

**SWPPP Narrative:**

The existing site is located to the west of northwestern end of New Paul Road within Rutherford County in the City of La Vergne. The project site is a 10.00 Acre project and generally sheet flows from the southwest to the northeast. The site has been designed to discharge to existing downstream conveyance system to the northeast.

The existing soils on site consist of approximately 60.7% Egan Silt Loam and Talbot Silty Clay Loam categorized as type C hydrologic soil group and 39.3% Gladeville-Rock outcrop Complex categorized as type D hydrologic soil group per published information by the National Resources Conservation Service. The pre-developed site has a runoff curve number of 85. The proposed improvements will increase the runoff curve number to 93.

During demolition and mobilization, the sediment and stormwater runoff will be controlled with certain Best Management Practices (BMPs). Silt fence and erosion control will be installed on the downslope sides of the site. The storm inlets will be protected with silt fence inlet protection until the stone base and pavements can be installed. A stone construction entrance will be installed upon mobilization of site to limit the tracking of mud and sediment onto the adjacent pavements and roadways. Gravel check dams will be provided in the existing swale. Covered dumpsters will be on site for disposal of trash and other debris. Paint and other potentially hazardous chemicals will be stored inside the building or otherwise approved weatherproof container. The contractor purchasing the materials will be responsible for legally disposing of the containers and excess materials in accordance with the manufacturers' recommendations. A washout area will be provided for the concrete trucks as required.

It is the contractor's responsibility during construction to install and maintain all sedimentation and storm water pollution prevention BMPs described above and detailed within the plans at all times, which includes regular removal and disposal of accumulated debris. All erosion and sediment controls must be maintained properly until the site is stabilized. Maintenance must include inspection of all erosion and sediment controls after each runoff event and on a weekly basis. All preventative and remedial maintenance work, including clean out, repair replacement, re-grading, re-seeding, re-mulching and re-netting must be performed immediately. The developer will own and maintain the site after construction has been completed.

**Construction Sequence:**

1. Stake and/or flag limits of clearing.
2. During preconstruction meeting all erosion & sediment control facilities & procedures shall be discussed.
3. Clear & grub, as necessary, for installation of perimeter controls.
4. Install silt fence perimeter controls as shown on plans.
5. Install construction entrance and concrete washout facility, if conditions are such that muds or collectors on vehicle tires the tires must be cleaned before the vehicles enter the public roadway. The site entrance shall be maintained in a condition that will prevent the tracking or flow of mud onto the public right-of-way. All materials spilled, dropped, washed or tracked from vehicles onto the roadway must be removed promptly.
6. Clear & grub the remaining site as necessary.

**General Contractor Shall Install All Initial EPSC Measures Prior To Any Earthwork Beginning.**

**EXISTING ON-SITE CONDITIONS**

| COVER  | SCS CLASSIFICATION              | AREA (Ac)       |
|--------|---------------------------------|-----------------|
| GRASS  | MASS GRADED SITE D SOILS, CN=89 | 2.47            |
| GRAVEL | MASS GRADED SITE D SOILS, CN=91 | 1.46            |
| GRASS  | MASS GRADED SITE C SOILS, CN=86 | 5.88            |
| GRAVEL | MASS GRADED SITE C SOILS, CN=89 | 0.19            |
|        |                                 | COMPOSITE CN=88 |

**PROPOSED ON-SITE CONDITIONS**

| COVER                        | SCS CLASSIFICATION                             | AREA (Ac)       |
|------------------------------|------------------------------------------------|-----------------|
| BUILDING, SIDEWALK, PAVEMENT | PAVED PARKING LOTS, ROOFS, ETC. C-SOILS, CN=98 | 7.25            |
| GRASS / LANDSCAPING          | OPEN SPACE: FAIR CONDITION C-SOILS, CN=79      | 1.34            |
| GRASS / LANDSCAPING          | OPEN SPACE: FAIR CONDITION D-SOILS, CN=84      | 1.41            |
|                              |                                                | COMPOSITE CN=93 |

**INITIAL OUTFALLS**

| NUMBER | DESCRIPTION            | AREA | SLOPE |
|--------|------------------------|------|-------|
| 1      | CONSTRUCTION EXIT      | 4.76 | 1.92% |
| 2      | CULVERT AT N.E. CORNER | 2.68 | 1.10% |
| 3      | NORTH PROPERTY LINE    | 2.56 | 3.47% |

1★ Outfall



Know what's below.  
Call before you dig.

**Notes:**

Staging Area, Worker Parking & Adjoining Drive To Be Constructed Of Stone.

Staging Area is To Be Kept Litter Free With Daily Cleanup. In Addition, All Stored Materials Are To Be Kept In Organized & Stacked Fashion. An unkempt site will not be permitted, and if debris is stored in areas outside of the designated storage area, City Staff will shut down the job site.

All Construction Signage Is To Be Constructed Of 2-4"x4" Painted Posts.

Sign #1 - Display Surface Can Be No More Than 32 S.F. & Must Be Less Than 9 Ft. Tall.

**PROPOSED BMP'S**

| BMP                      | TYPE                          |
|--------------------------|-------------------------------|
| SEDIMENT CONTROL BARRIER | TEMPORARY, SEDIMENT CONTROL   |
| CONSTRUCTION ENTRANCE    | TEMPORARY, SEDIMENT CONTROL   |
| VEGETATION               | PERMANENT, EROSION PREVENTION |
| INLET PROTECTION         | TEMPORARY, SEDIMENT CONTROL   |

**Legend:**

|                                  |                                          |
|----------------------------------|------------------------------------------|
| EXIST. CONCRETE MONUMENT         | BENCHMARK                                |
| IRON PIN SET (I.P.S.)            | HANDICAP PARKING SYMBOL                  |
| IRON PIN FOUND (I.P.F.)          | V.A. VAN ACCESSIBLE HANDICAP DESIGNATION |
| EXIST. SIGN POST                 | HC SIGN                                  |
| EXIST. SEWER CLEANOUT            | PROPOSED SIGN POST                       |
| EXIST. MANHOLE (SEWER & PHONE)   | CONCRETE BOLLARD                         |
| EXIST. CATCH BASIN (STORM SEWER) | WHEEL STOP                               |
| EXIST. WATER/GAS VALVE           | CONCRETE SIDEWALK                        |
| EXIST. TELEPHONE RISER           | EXTRUDED CURB                            |
| EXIST. GAS RISER                 | CURB & GUTTER                            |
| ELECTRICAL ENCLOSURE             | TRAFFIC ARROW                            |
| EXIST. WATER METER               | TURN LANE ARROWS                         |
| EXIST. UTILITY POLE              | REVISION NUMBER                          |
| EXIST. FIRE HYDRANT              | DRAINAGE STRUCTURE DESIGNATION           |
| POST INDICATOR VALVE             | DRAINAGE PIPE DESIGNATION                |
| BLOW OFF VALVE                   | RIP RAP                                  |
| REDUCER                          | RUNOFF FLOW ARROW                        |
| REMOTE FIRE DEPT. CONNECTION     | INLET FILTER PROTECTION                  |
| CONCRETE THRUST BLOCK            | PROPOSED SPOT ELEVATION                  |
| DOUBLE DETECTOR CHECK VALVE      | EXIST. SPOT ELEVATION                    |
| FIRE DEPT. CONNECTION            | SEWER/STORM FLOW DIRECTION               |
| FIRE HYDRANT                     | CATCH BASIN                              |
| GATE VALVE & BOX                 | CURB INLET                               |
| WATER METER                      | AREA DRAIN                               |
| GAS METER                        | HEADWALL                                 |
| GREASE TRAP                      | WINGED HEADWALL                          |
| EXTERIOR CLEANOUT ECO            | CONCRETE SWALE                           |
| MANHOLE                          | TYPE- X- HEADWALL                        |

|                               |       |
|-------------------------------|-------|
| EXISTING PHONE                | PH    |
| EXISTING ELECTRIC             | OH    |
| PROPERTY LINE                 |       |
| EASEMENTS                     |       |
| RIGHT OF WAY                  | ROW   |
| EROSION CONTROL SILT FENCE    | SF    |
| EROSION EEL                   | E     |
| EXISTING TREELINE             |       |
| EXISTING FENCELINE            | X     |
| MINIMUM BUILDING SETBACK LINE |       |
| PHASE BOUNDARY                |       |
| EXISTING GAS LINE             | GAS   |
| PROPOSED GAS LINE             | GAS   |
| EXISTING STORM                | STM   |
| PROPOSED STORM                | STM   |
| EXISTING CONTOUR LINES        | -601- |
| PROPOSED CONTOUR LINES        | -601- |
| EXISTING SANITARY SEWER       | SS    |
| PROPOSED SANITARY SEWER       | SS    |
| EXISTING WATER                | W     |
| PROPOSED WATER                | W     |

**EPSC Phasing**

|               |                                                                                   |
|---------------|-----------------------------------------------------------------------------------|
| Initial:      | Silt Fence Along Downgradient Perimeter Construction Entrance Temp. Conc. Washout |
| Intermediate: | Filter Fabric Inlet Protection Silt Fence To Protect Ditches                      |
| Final:        | Landscaping & Grass Sod Of All Pervious Areas (See Landscaping Plan)              |

**Notes:**

Soils Survey Information Referenced Here On Is Taken From The National Resources Conservation Service Web Soil Survey.

**SEC, Inc.**

ENGINEERING • SURVEYING • LAND PLANNING

850 MIDDLE TENNESSEE BOULEVARD  
MURFREESBORO, TENNESSEE 37129  
PHONE: (615) 890-7901 E-MAIL: MINER@SEC-CIVIL.COM FAX: (615) 895-2567  
NO PORTION OF THIS DRAWING MAY BE REPRODUCED WITHOUT THE EXPRESSED WRITTEN CONSENT OF S.E.C. INC.  
COPYRIGHT SEC, INC., 2024

**U-Haul Phase 2**

**503 New Paul Road**

**LaVergne, Tennessee**

**REVIEW SET**


**Not Intended for Construction**

**Existing Conditions/Initial EPSC/Demo Plan**


REVISIONS:

|            |                |
|------------|----------------|
| DATE:      | 12-29-2023     |
| CHECKED:   |                |
| MAT. MPL   |                |
| FILE NAME: | 19084uhou2.dwg |
| SCALE:     | 1"=60'         |
| JOB NO.    | 19084          |
| SHEET:     | C1.0           |



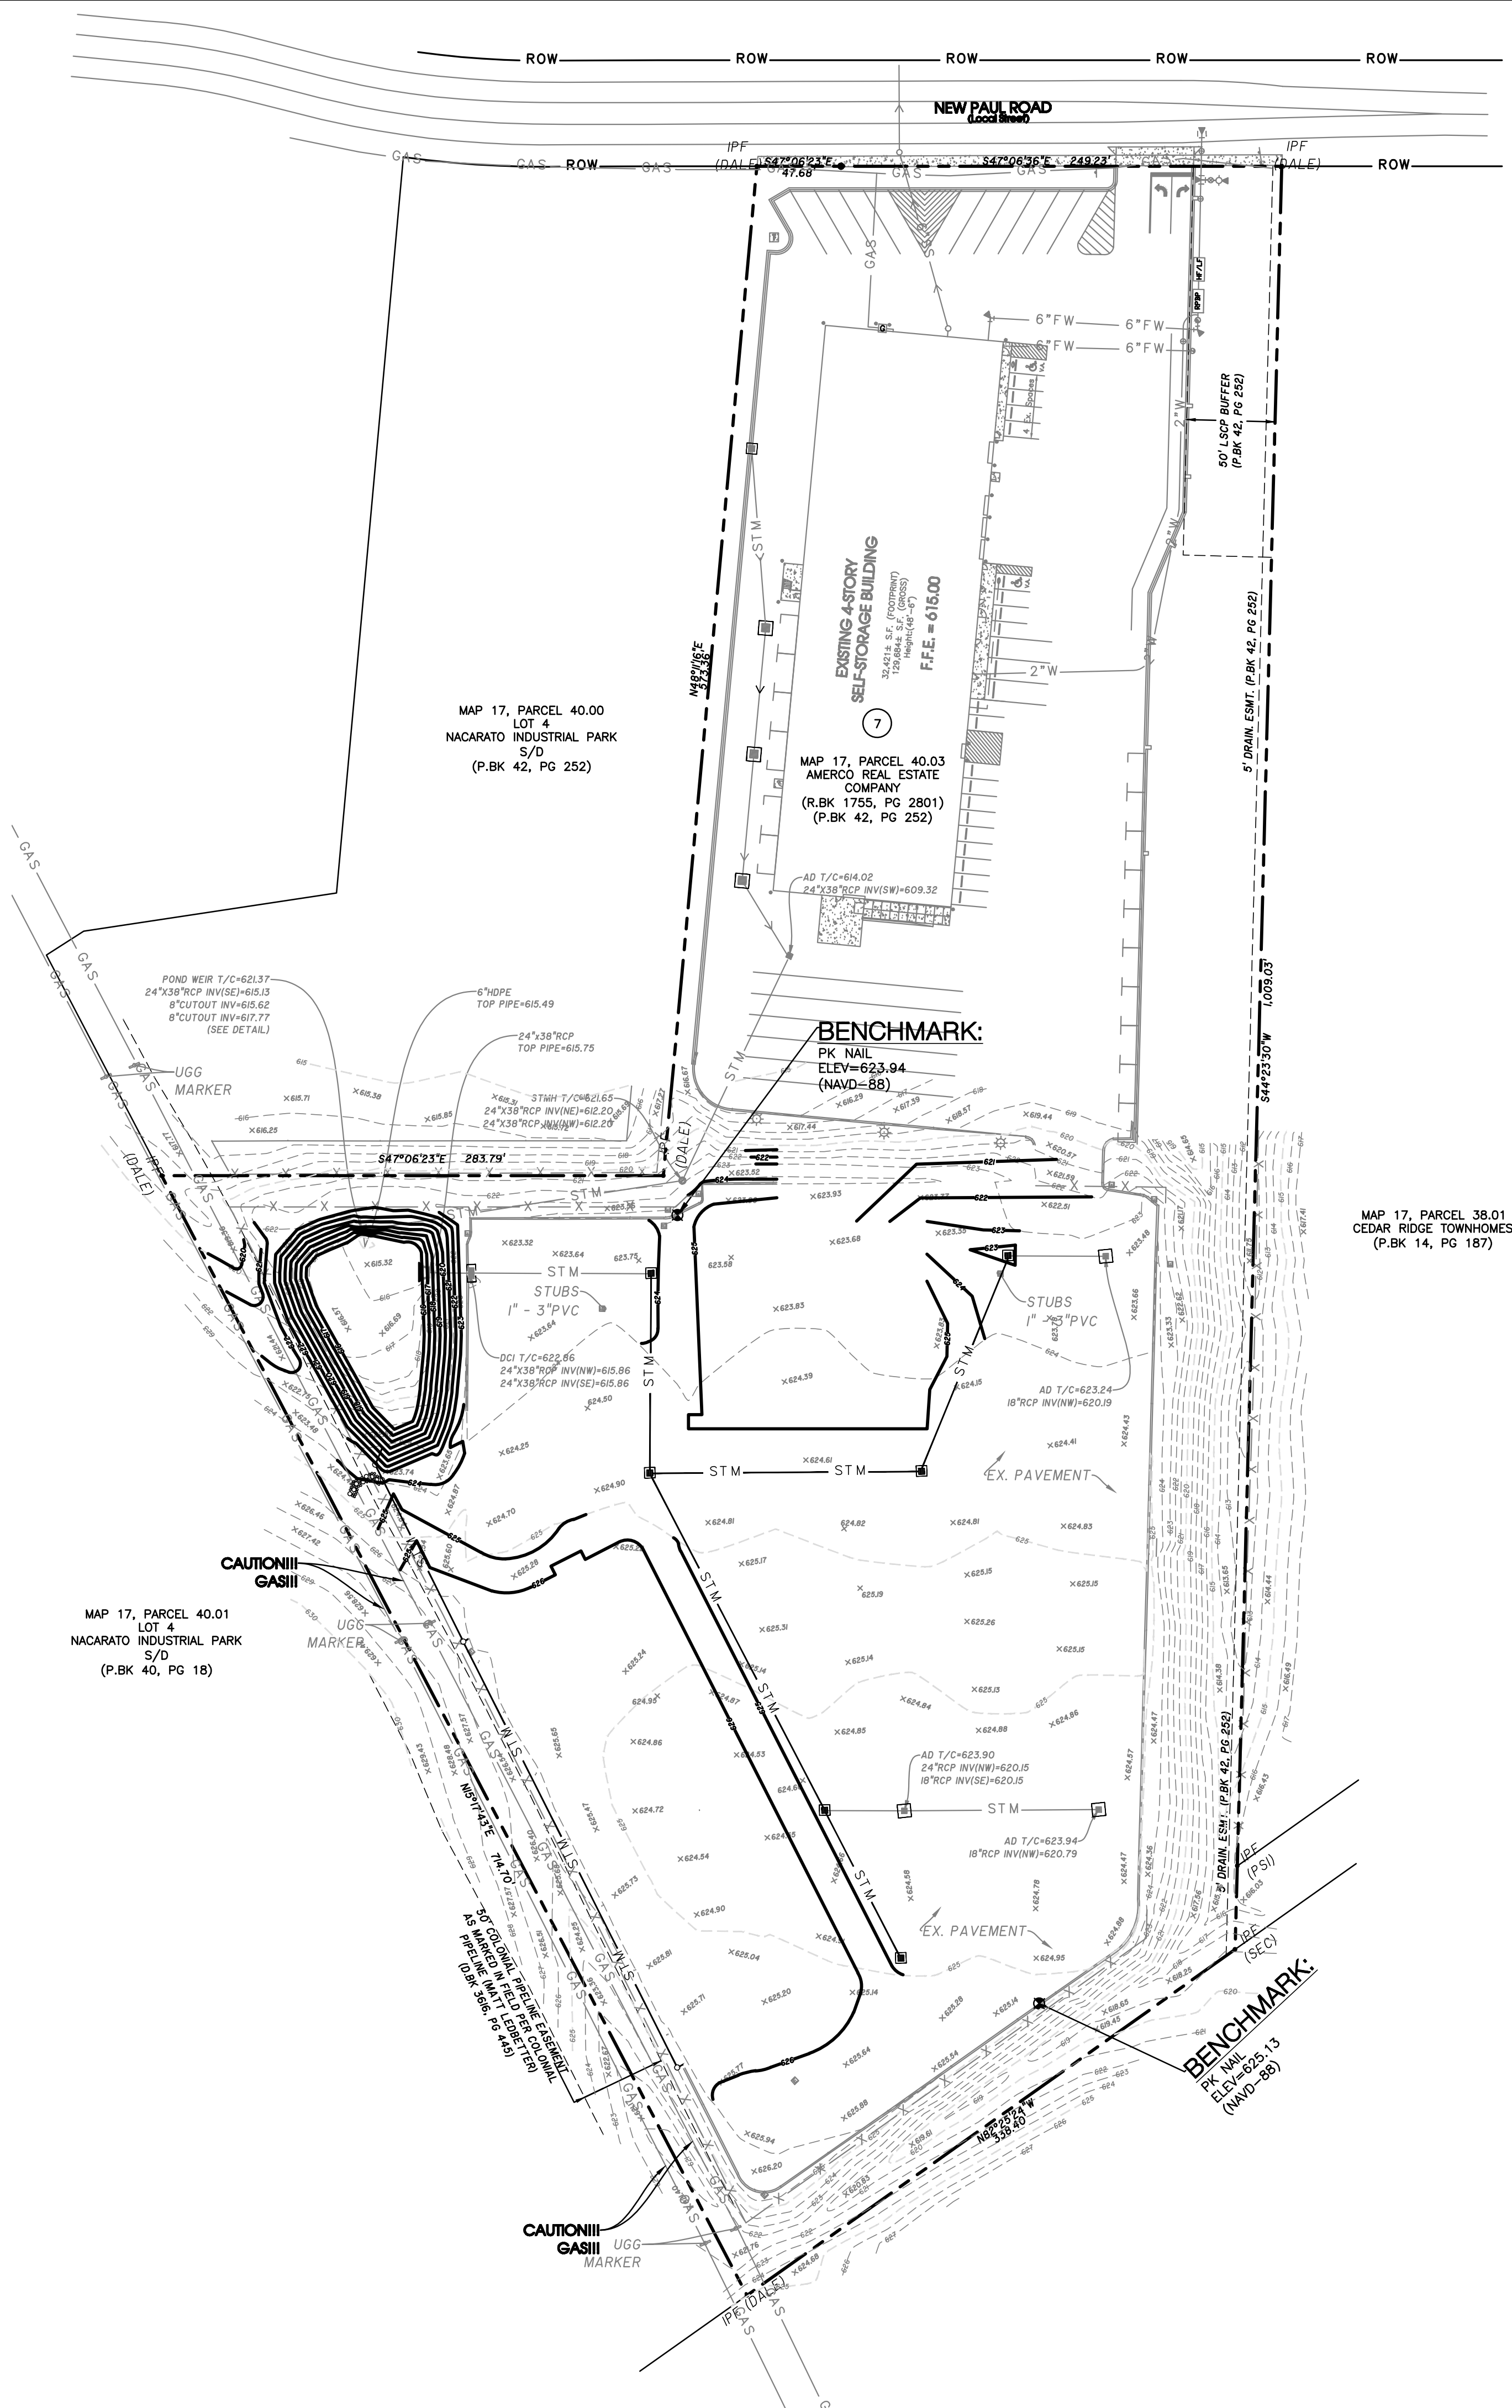

| PROPOSED BMP'S           |                               |
|--------------------------|-------------------------------|
| BMP                      | TYPE                          |
| SEDIMENT CONTROL BARRIER | TEMPORARY, SEDIMENT CONTROL   |
| CONSTRUCTION ENTRANCE    | TEMPORARY, SEDIMENT CONTROL   |
| VEGETATION               | PERMANENT, EROSION PREVENTION |
| INLET PROTECTION         | TEMPORARY, SEDIMENT CONTROL   |

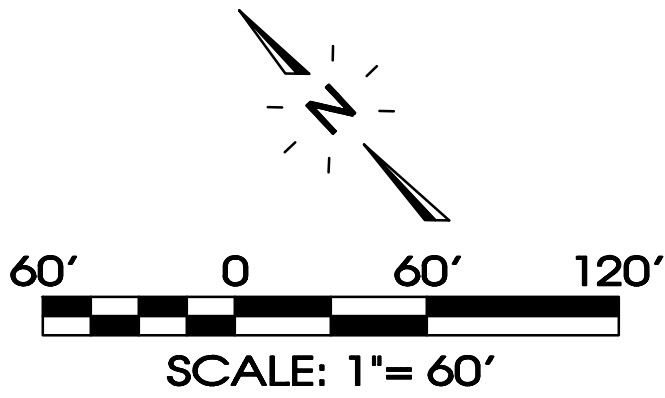

**Notes:**  
Staging Area, Worker Parking & Adjoining Drive To Be Constructed Of Stone.  
  
Staging Area is To Be Kept Litter Free With Daily Cleanup. In Addition, All Stored Materials Are To Be Kept In Organized & Stacked Fashion. An unkempt site will not be permitted, and if debris is stored in areas outside of the designated storage area, City Staff will shut down the job site.  
  
All Construction Signage Is To Be Constructed Of 2-4"x4" Painted Posts.  
  
Sign #1 - Display Surface Can Be No More Than 32 S.F. & Must Be Less Than 9 Ft. Tall.

| Legend:                       |                                  |       |                                     |
|-------------------------------|----------------------------------|-------|-------------------------------------|
|                               | EXIST. CONCRETE MONUMENT         |       | BENCHMARK                           |
|                               | IRON PIN SET (I.P.S.)            |       | HANDICAP PARKING SYMBOL             |
|                               | IRON PIN FOUND (I.P.F.)          |       | VAN ACCESSIBLE HANDICAP DESIGNATION |
|                               | EXIST. SIGN POST                 |       | HC SIGN                             |
|                               | EXIST. SEWER CLEANOUT            |       | PROPOSED SIGN POST                  |
|                               | EXIST. MANHOLE (SEWER & PHONE)   |       | CONCRETE BOLLARD                    |
|                               | EXIST. CATCH BASIN (STORM SEWER) |       | WHEEL STOP                          |
|                               | EXIST. WATER/GAS VALVE           |       | CONCRETE SIDEWALK                   |
|                               | EXIST. TELEPHONE RISER           |       | EXTRUDED CURB                       |
|                               | EXIST. GAS RISER                 |       | CURB & GUTTER                       |
|                               | ELECTRICAL ENCLOSURE             |       | TRAFFIC ARROW                       |
|                               | EXIST. WATER METER               |       | TURN LANE ARROWS                    |
|                               | EXIST. UTILITY POLE              |       | REVISION NUMBER                     |
|                               | EXIST. FIRE HYDRANT              |       | DRAINAGE STRUCTURE DESIGNATION      |
|                               | POST INDICATOR VALVE             |       | DRAINAGE PIPE DESIGNATION           |
|                               | BLOW OFF VALVE                   |       | RIP RAP                             |
|                               | REDUCER                          |       | RUNOFF FLOW ARROW                   |
|                               | REMOTE FIRE DEPT. CONNECTION     |       | INLET FILTER PROTECTION             |
|                               | CONCRETE THRUST BLOCK            |       | PROPOSED SPOT ELEVATION             |
|                               | DOUBLE DETECTOR CHECK VALVE      |       | EXIST. SPOT ELEVATION               |
|                               | FIRE DEPT. CONNECTION            |       | SEWER/STORM FLOW DIRECTION          |
|                               | FIRE HYDRANT                     |       | CATCH BASIN                         |
|                               | GATE VALVE & BOX                 |       | CURB INLET                          |
|                               | WATER METER                      |       | AREA DRAIN                          |
|                               | GAS METER                        |       | HEADWALL                            |
|                               | GREASE TRAP                      |       | WINGED HEADWALL                     |
|                               | EXTERIOR CLEANOUT ECO            |       | CONCRETE SWALE                      |
|                               | MANHOLE                          |       | TYPE- X- HEADWALL                   |
| EXISTING PHONE                |                                  | PH    |                                     |
| EXISTING ELECTRIC             |                                  | OH    |                                     |
| PROPERTY LINE                 |                                  |       |                                     |
| EASEMENTS                     |                                  |       |                                     |
| RIGHT OF WAY                  |                                  | ROW   |                                     |
| EROSION CONTROL SILT FENCE    |                                  | SF    |                                     |
| EROSION EEL                   |                                  | E     |                                     |
| EXISTING TREELINE             |                                  |       |                                     |
| EXISTING FENCELINE            |                                  | X     |                                     |
| MINIMUM BUILDING SETBACK LINE |                                  |       |                                     |
| PHASE BOUNDARY                |                                  |       |                                     |
| EXISTING GAS LINE             |                                  | GAS   |                                     |
| PROPOSED GAS LINE             |                                  | GAS   |                                     |
| EXISTING STORM                |                                  | STM   |                                     |
| PROPOSED STORM                |                                  | STM   |                                     |
| EXISTING CONTOUR LINES        |                                  | -601- |                                     |
| PROPOSED CONTOUR LINES        |                                  | -601- |                                     |
| EXISTING SANITARY SEWER       |                                  | SS    |                                     |
| PROPOSED SANITARY SEWER       |                                  | SS    |                                     |
| EXISTING WATER                |                                  | W     |                                     |
| PROPOSED WATER                |                                  | W     |                                     |

| EPSC Phasing   |                                                                                         |
|---|-----------------------------------------------------------------------------------------|
| Initial:   | Silt Fence Along Downgradient Perimeter<br>Construction Entrance<br>Temp. Conc. Washout |
| Intermediate:   | Filter Fabric Inlet Protection Silt Fence To Protect Ditches                            |
| Final:   | Landscaping & Grass Sod Of All Pervious Areas (See Landscaping Plan)                    |
| <b>Notes:</b><br>Soils Survey Information Referenced Here On Is Taken From The National Resources Conservation Service Web Soil Survey. |                                                                                         |

SEC, Inc.

ENGINEERING • SURVEYING • LAND PLANNING  
LANDSCAPE ARCHITECTURE  
850 MIDDLE TENNESSEE BOULEVARD  
MURFREESBORO, TENNESSEE 37129  
PHONE: (615) 890-7901 E-MAIL: JMINER@SEC-CIVIL.COM FAX: (615) 895-2567  
NO PORTION OF THIS DRAWING MAY BE REPRODUCED WITHOUT THE EXPRESSED WRITTEN CONSENT OF SEC, INC.  
COPYRIGHT SEC, INC., 2024

REVIEW SET

Not Intended for Construction

U-Haul Phase 2


503 New Paul Road

LaVergne, Tennessee

Intermediate EPSC Plan


C1.1



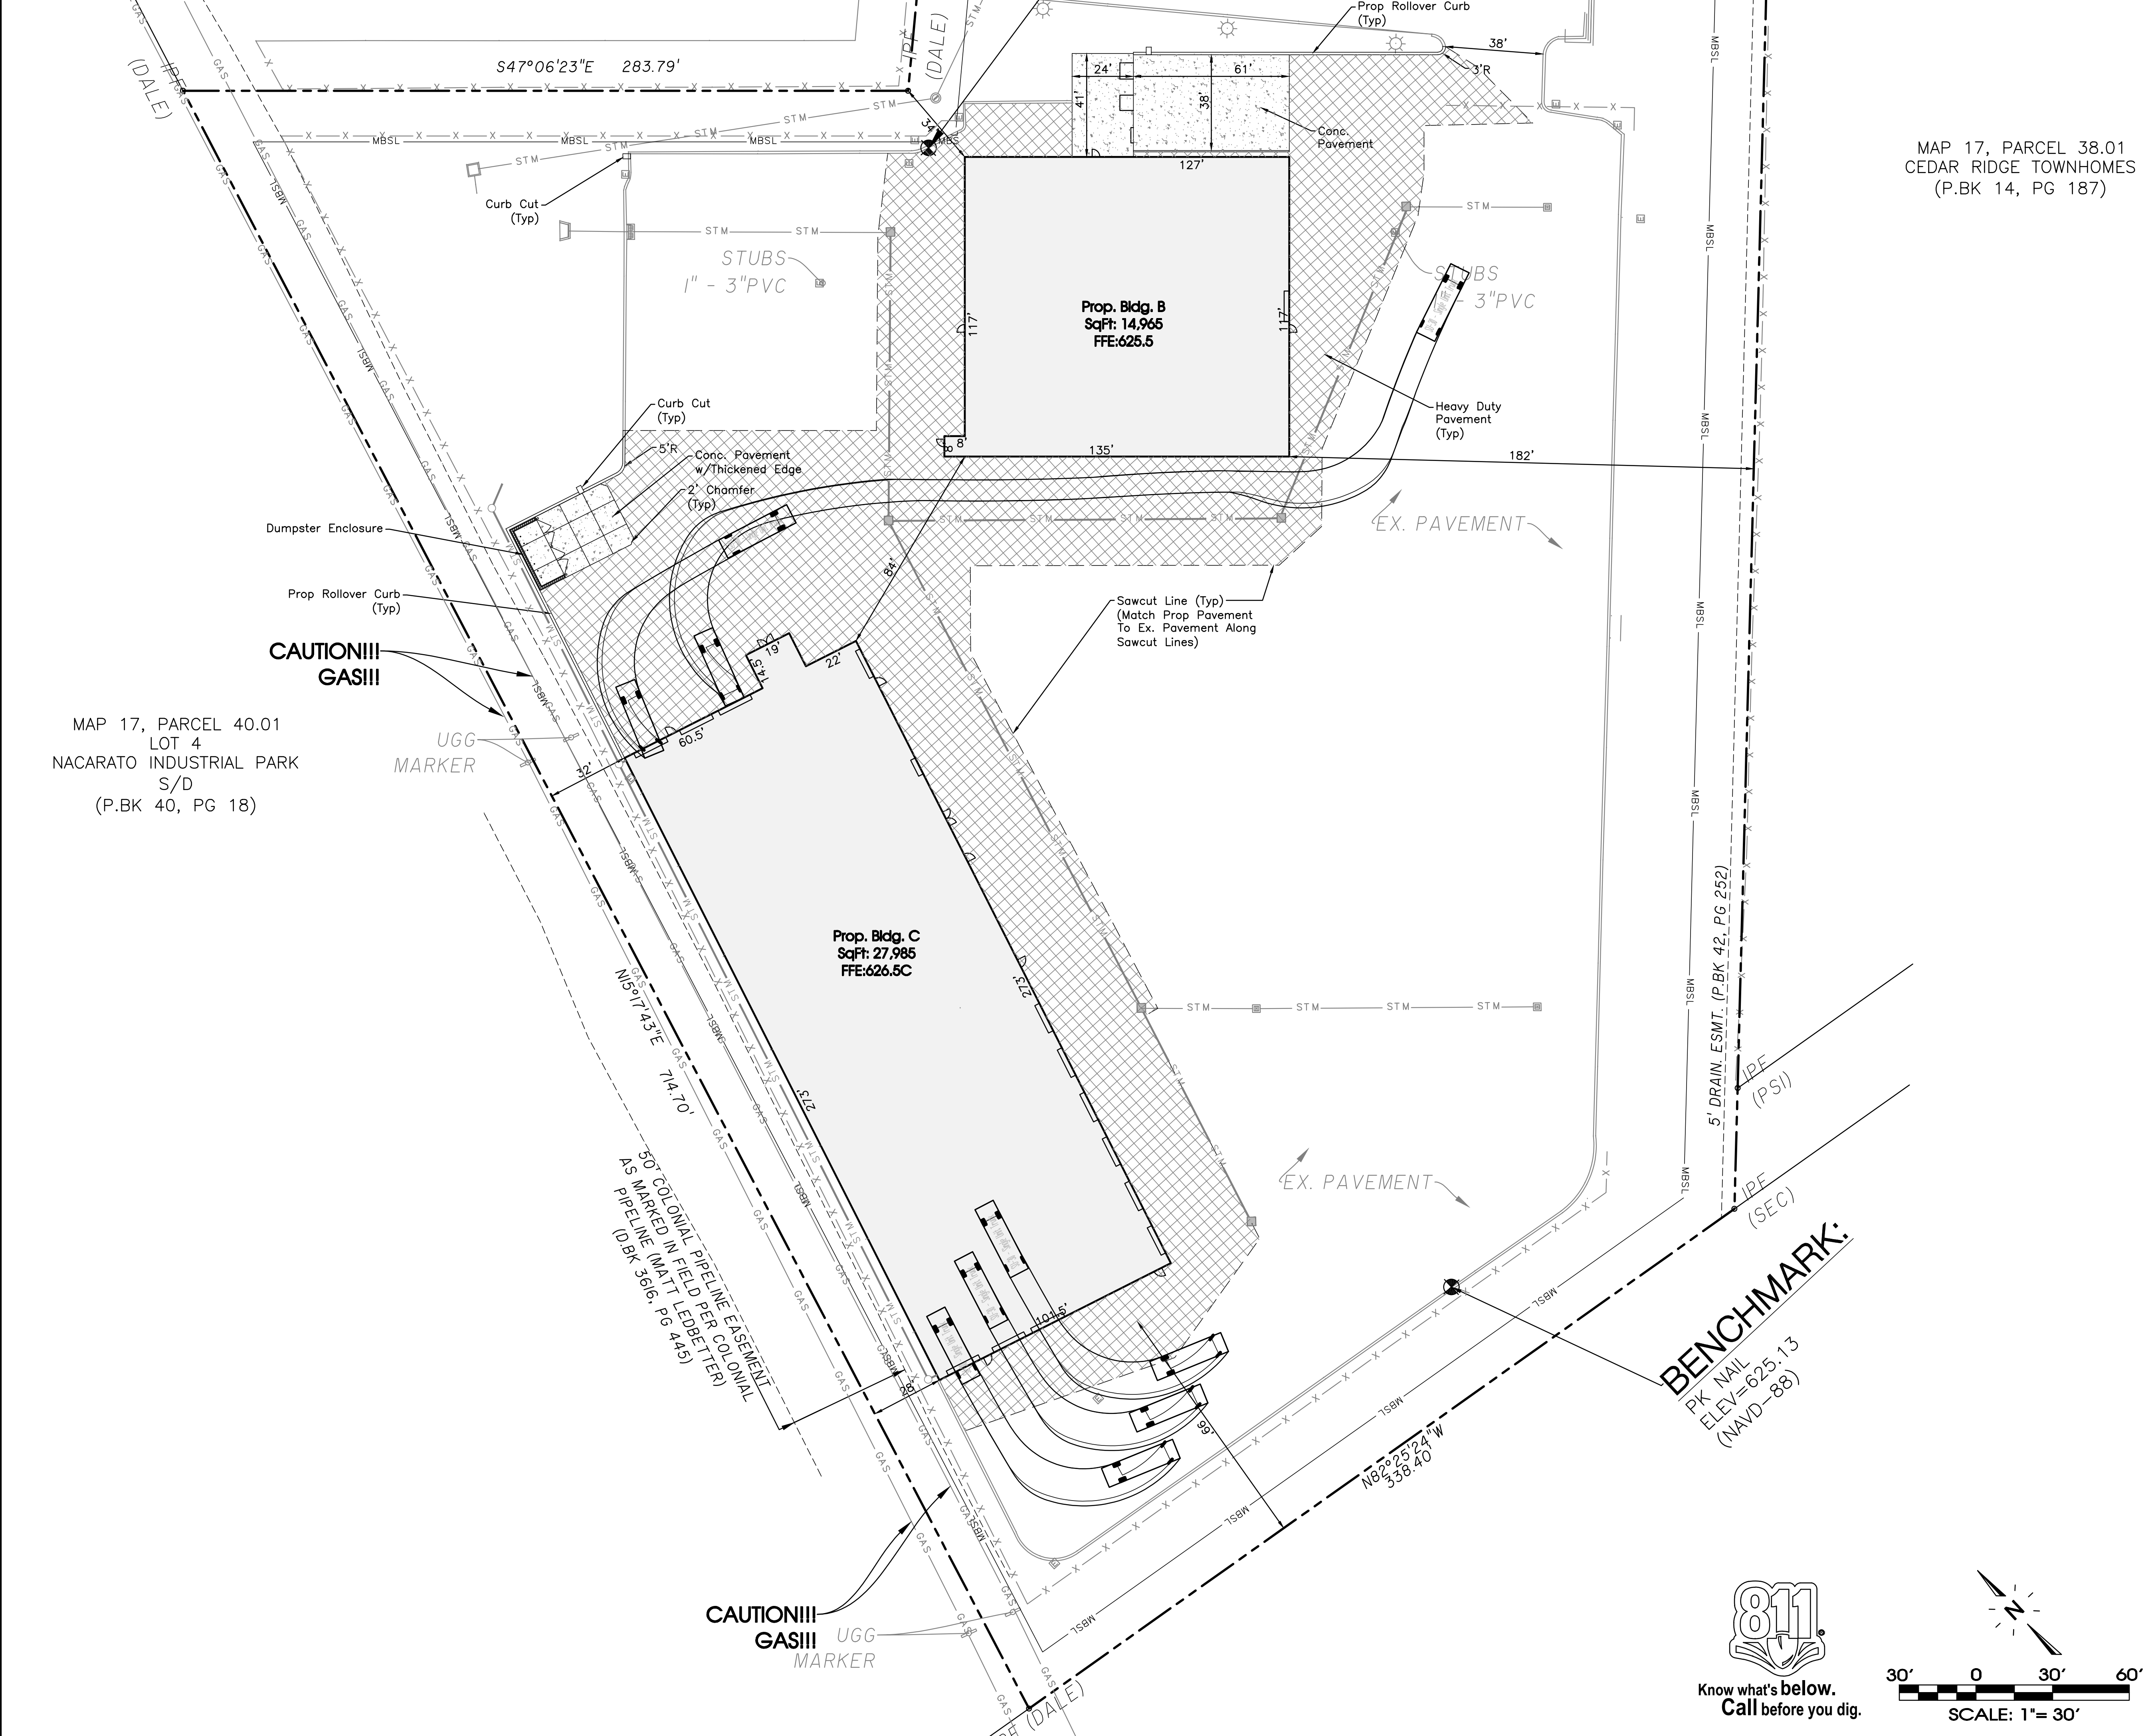

MAP 17, PARCEL 38.01  
CEDAR RIDGE TOWNHOMES  
(P.BK 14, PG 187)

MAP 17, PARCEL 40.01  
LOT 4  
NACARATO INDUSTRIAL PARK  
S/D  
(P.BK 40, PG 18)

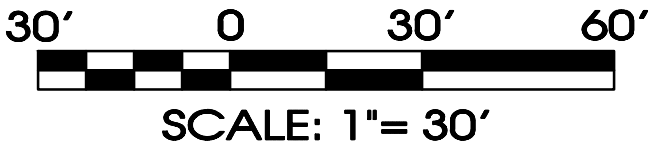

**Legend:**

|                                  |                                          |
|----------------------------------|------------------------------------------|
| EXIST. MONUMENT                  | BENCHMARK                                |
| IRON PIN SET (I.P.S.)            | HANDICAP PARKING SYMBOL                  |
| IRON PIN FOUND (I.P.F.)          | V.A. VAN ACCESSIBLE HANDICAP DESIGNATION |
| EXIST. SIGN POST                 | HC SIGN                                  |
| EXIST. SEWER CLEANOUT            | PROPOSED SIGN POST                       |
| EXIST. MANHOLE (SEWER & PHONE)   | CONCRETE BOLLARD                         |
| EXIST. CATCH BASIN (STORM SEWER) | WHEEL STOP                               |
| EXIST. WATER/GAS VALVE           | CONCRETE SIDEWALK                        |
| EXIST. TELEPHONE RISER           | EXTRUDED CURB                            |
| EXIST. GAS RISER                 | CURB & GUTTER                            |
| ELECTRICAL ENCLOSURE             | TRAFFIC ARROW                            |
| EXIST. WATER METER               | TURN LANE ARROWS                         |
| EXIST. UTILITY POLE              | REVISION NUMBER                          |
| EXIST. FIRE HYDRANT              | DRAINAGE STRUCTURE DESIGNATION           |
| POST INDICATOR VALVE             | DRAINAGE PIPE DESIGNATION                |
| BLOW OFF VALVE                   | RIP RAP                                  |
| REDUCER                          | RUNOFF FLOW ARROW                        |
| REMOTE FIRE DEPT. CONNECTION     | INLET FILTER PROTECTION                  |
| CONCRETE THRUST BLOCK            | PROPOSED SPOT ELEVATION                  |
| DOUBLE DETECTOR CHECK VALVE      | EXIST. SPOT ELEVATION                    |
| FIRE DEPT. CONNECTION            | SEWER/STORM FLOW DIRECTION               |
| FIRE HYDRANT                     | CATCH BASIN                              |
| GATE VALVE & BOX                 | CURB INLET                               |
| WATER METER                      | AREA DRAIN                               |
| GAS METER                        | HEADWALL                                 |
| GREASE TRAP                      | WINGED HEADWALL                          |
| EXTERIOR CLEANOUT ECO            | CONCRETE SWALE                           |
| MANHOLE                          | TYPE- X- HEADWALL                        |

|                               |         |
|-------------------------------|---------|
| EXISTING PHONE                | PH      |
| EXISTING ELECTRIC             | OH      |
| PROPERTY LINE                 |         |
| EASEMENTS                     |         |
| RIGHT OF WAY                  | ROW     |
| EROSION CONTROL SILT FENCE    | SF SF   |
| EROSION EEL                   | E E E   |
| EXISTING TREELINE             |         |
| EXISTING FENCELINE            | X X X X |
| MINIMUM BUILDING SETBACK LINE |         |
| PHASE BOUNDARY                |         |
| EXISTING GAS LINE             | GAS     |
| PROPOSED GAS LINE             | GAS     |
| EXISTING STORM                | STM     |
| PROPOSED STORM                | STM     |
| EXISTING CONTOUR LINES        | -601-   |
| PROPOSED CONTOUR LINES        | -601-   |
| EXISTING SANITARY SEWER       | SS      |
| PROPOSED SANITARY SEWER       | SS      |
| EXISTING WATER                | W W     |
| PROPOSED WATER                | W W     |

**Owner/Developer:**  
America Real Estate Company  
2727 N. Central Ave.  
Phoenix, AZ 85004-11200

**Deed Reference:**  
Tax Map 17, Parcel 40.03  
R Bk 42, Pg 252  
R Bk 1755 Pg 2801

**Yard Requirements:**  
Front Building Setback: 40'  
Side Building Setback: 20'  
Rear Building Setback: 15'

**Existing Use:** Vacant  
**Intended Use:** Retail and Self Storage/ Mini-Warehousing Equipment Rental & RV Storage. (Special Use Permit Previously Approved)

**Land Use Data:**  
Zoned: I-2  
1.4-Story Building: 2 1-Story Buildings  
Building H: Ex Bldg. A: 48'-0"; Bldg. B: 50'-0"; Bldg. C: 23'-2"  
Total Floor Area: 172,634 Sq Ft.  
Ex. Building A = 32,421 Sq Ft. (Footprint) 129,684 Sq Ft. (Gross)  
Prop. Building B = 14,965 Sq Ft.  
Prop. Building C = 27,985 Sq Ft.  
Open Spaces = 2.75 ± Acres  
1 Lot on: 10.0 ± Acres

**Parking Requirement:**  
2 Spaces/400 Sq Ft. Office x 200 Sq Ft. Office + 1 Space/4,000 Sq Ft. G.F.A. x 136,584 Sq Ft = 36 Spaces Required  
Provided: 37 Regular + 2 H.C. = 39 Total Spaces Provided (Existing)

**Flood Map No.:**  
This site lies within Zone X, not in the 100 Year Floodplain, per Community Panel 47149C01051 dated May 9, 2023.

**SEC, Inc.**  
ENGINEERING • SURVEYING • LAND PLANNING  
LANDSCAPE ARCHITECTURE  
850 MIDDLE TENNESSEE BOULEVARD  
MURFREESBORO, TENNESSEE 37129  
PHONE: (615) 890-7901 E-MAIL: MINER@SEC-CIVIL.COM FAX: (615) 895-2567  
NO PORTION OF THIS DRAWING MAY BE REPRODUCED WITHOUT THE EXPRESSED WRITTEN CONSENT OF SEC, INC.  
COPYRIGHT SEC, INC., 2024



**REVIEW SET**  
(Not Intended for Construction)

**U-Haul Phase 2**  
**503 New Paul Road**  
LaVergne, Tennessee

**Site Plan**

**C2.0**



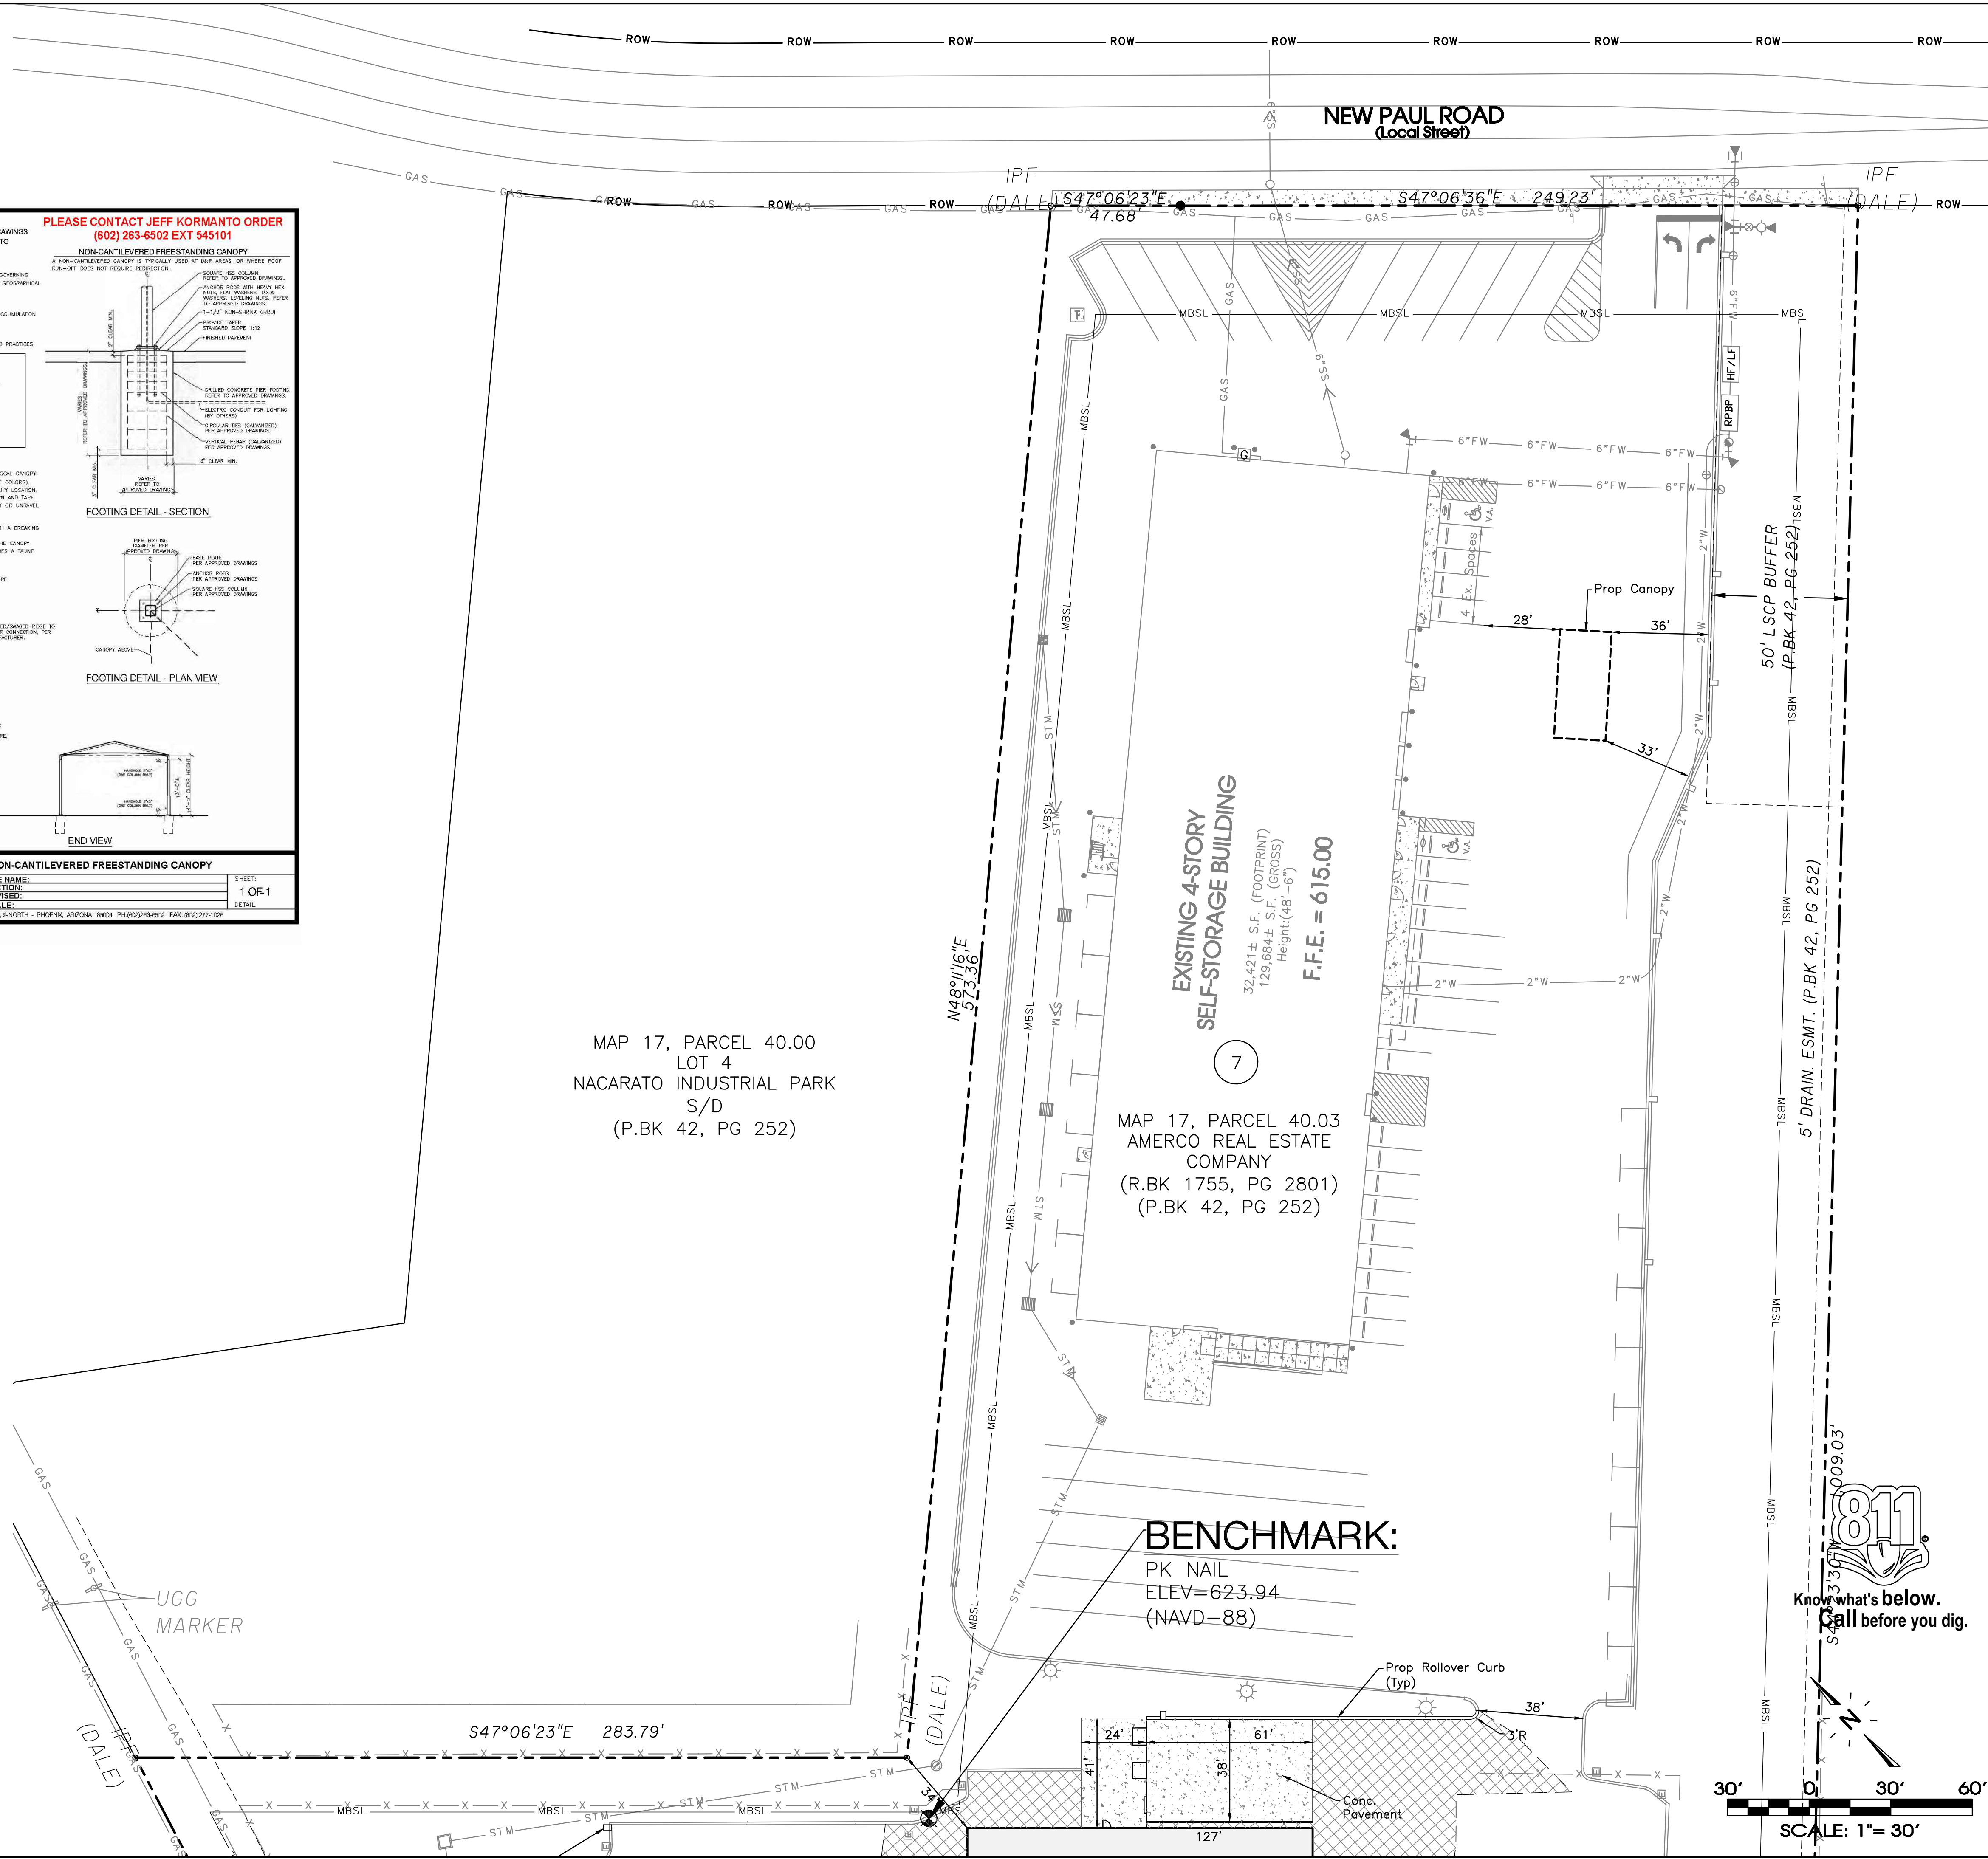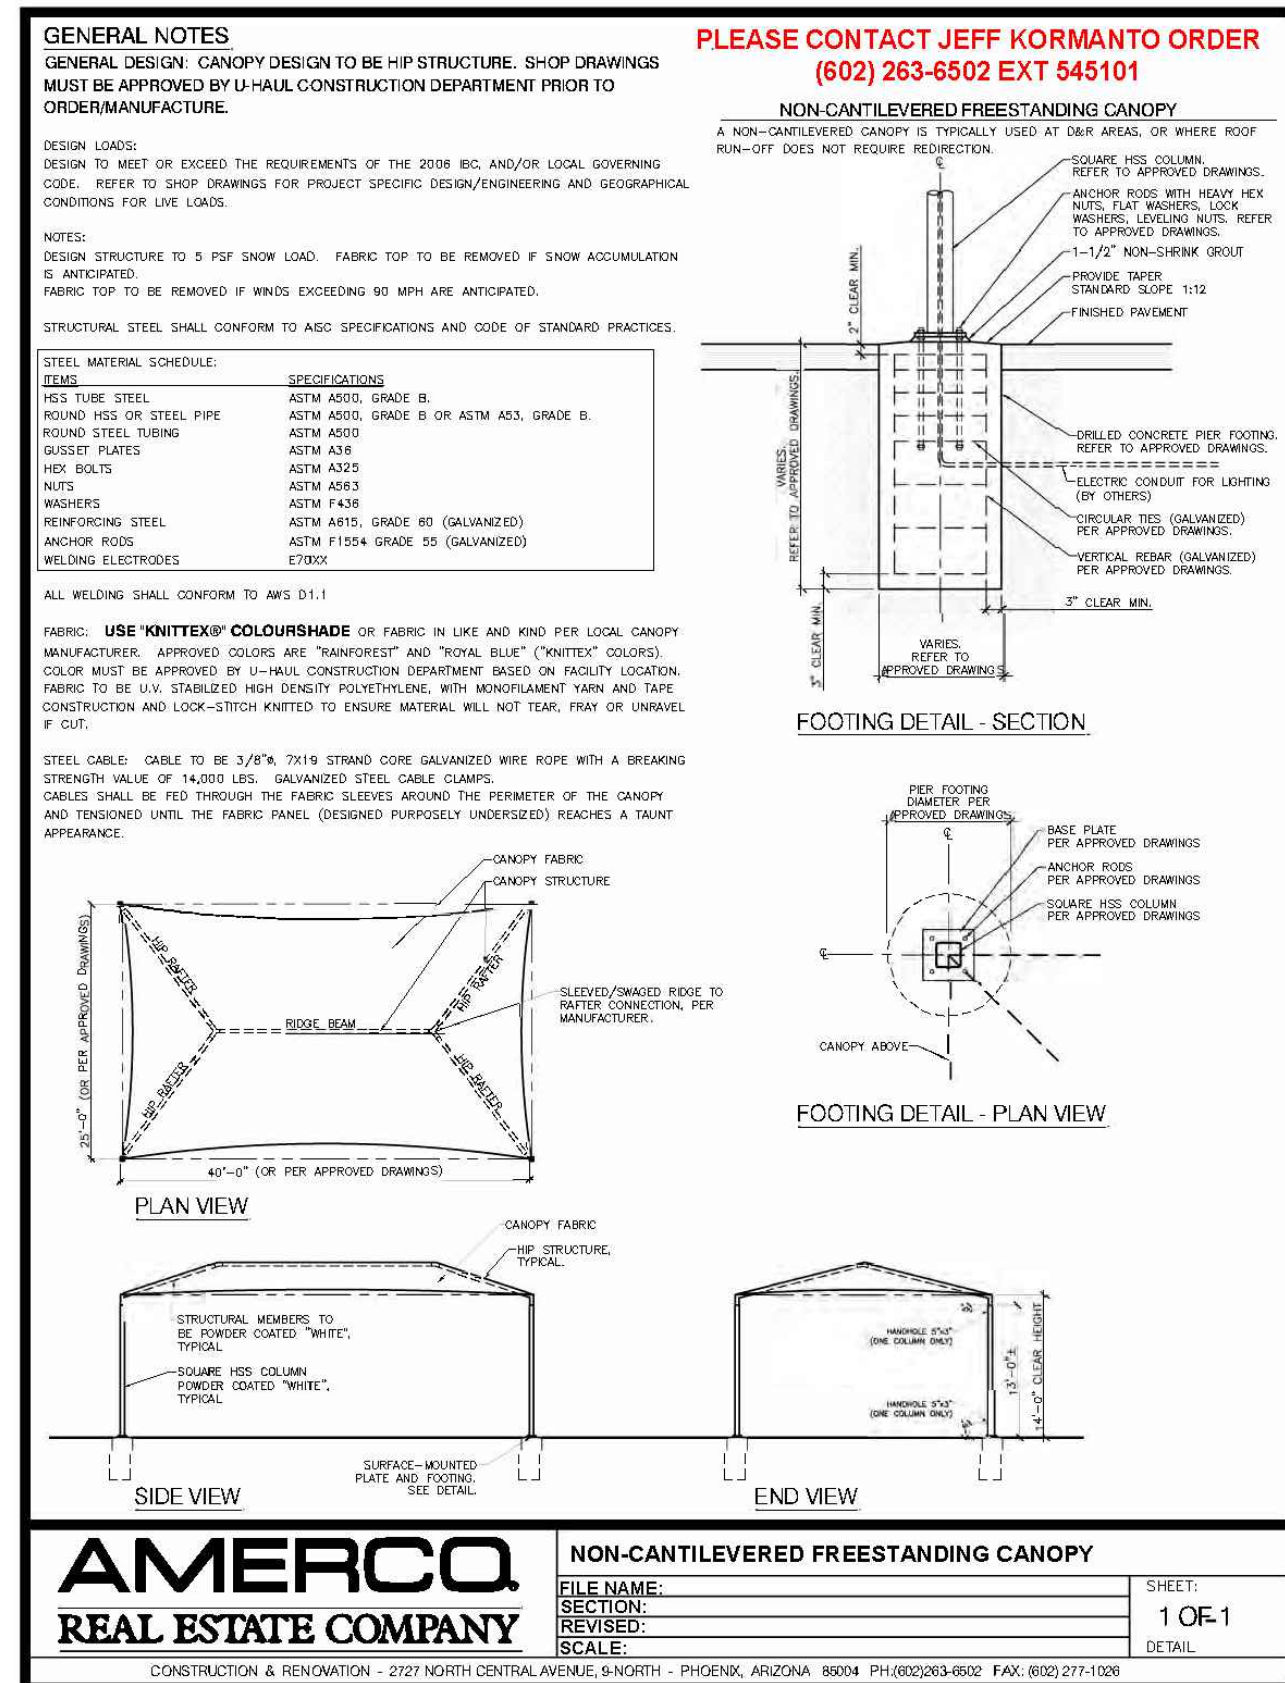

| Legend:                       |                                  |                                       |                                     |
|-------------------------------|----------------------------------|---------------------------------------|-------------------------------------|
|                               | EXIST. CONCRETE MONUMENT         |                                       | BENCHMARK                           |
|                               | IRON PIN SET (I.P.S.)            |                                       | HANDICAP PARKING SYMBOL             |
|                               | IRON PIN FOUND (I.P.F.)          | V.A.                                  | VAN ACCESSIBLE HANDICAP DESIGNATION |
|                               | EXIST. SIGN POST                 |                                       | HC SIGN                             |
|                               | EXIST. SEWER CLEANOUT            |                                       | PROPOSED SIGN POST                  |
|                               | EXIST. MANHOLE (SEWER & PHONE)   |                                       | CONCRETE BOLLARD                    |
|                               | EXIST. CATCH BASIN (STORM SEWER) |                                       | WHEEL STOP                          |
|                               | EXIST. WATER/GAS VALVE           |                                       | CONCRETE SIDEWALK                   |
|                               | EXIST. TELEPHONE RISER           |                                       | EXTRUDED CURB                       |
|                               | EXIST. GAS RISER                 |                                       | CURB & GUTTER                       |
|                               | ELECTRICAL ENCLOSURE             |                                       | TRAFFIC ARROW                       |
|                               | EXIST. WATER METER               |                                       | TURN LANE ARROWS                    |
|                               | EXIST. UTILITY POLE              |                                       | REVISION NUMBER                     |
|                               | EXIST. FIRE HYDRANT              |                                       | DRAINAGE STRUCTURE DESIGNATION      |
|                               | POST INDICATOR VALVE             |                                       | DRAINAGE PIPE DESIGNATION           |
|                               | BLOW OFF VALVE                   |                                       | RIP RAP                             |
|                               | REDUCER                          |                                       | RUNOFF FLOW ARROW                   |
|                               | REMOTE FIRE DEPT. CONNECTION     |                                       | INLET FILTER PROTECTION             |
|                               | CONCRETE THRUST BLOCK            | 63.25' X                              | PROPOSED SPOT ELEVATION             |
|                               | DOUBLE DETECTOR CHECK VALVE      | (63.25') X                            | EXIST. SPOT ELEVATION               |
|                               | FIRE DEPT. CONNECTION            |                                       | SEWER/STORM FLOW DIRECTION          |
|                               | FIRE HYDRANT                     |                                       | CATCH BASIN                         |
|                               | GATE VALVE & BOX                 |                                       | CURB INLET                          |
|                               | WATER METER                      |                                       | AREA DRAIN                          |
|                               | GAS METER                        |                                       | HEADWALL                            |
|                               | GREASE TRAP                      |                                       | WINGED HEADWALL                     |
|                               | EXTERIOR CLEANOUT ECO            |                                       | CONCRETE SWALE                      |
|                               | MANHOLE                          |                                       | TYPE- X- HEADWALL                   |
| EXISTING PHONE                |                                  | _____ PH _____                        |                                     |
| EXISTING ELECTRIC             |                                  | _____ OH _____                        |                                     |
| PROPERTY LINE                 |                                  | =====                                 |                                     |
| EASEMENTS                     |                                  | -----                                 |                                     |
| RIGHT OF WAY                  |                                  | _____ ROW _____                       |                                     |
| EROSION CONTROL SILT FENCE    |                                  | _____ SF _____ SF _____               |                                     |
| EROSION EEL                   |                                  | _____ E _____ E _____ E _____         |                                     |
| EXISTING TREELINE             |                                  |                                       |                                     |
| EXISTING FENCELINE            |                                  | _____ X _____ X _____ X _____ X _____ |                                     |
| MINIMUM BUILDING SETBACK LINE |                                  | _____                                 |                                     |
| PHASE BOUNDARY                |                                  | =====                                 |                                     |
| EXISTING GAS LINE             |                                  | _____ GAS _____                       |                                     |
| PROPOSED GAS LINE             |                                  | _____ GAS _____                       |                                     |
| EXISTING STORM                |                                  | _____ STM _____                       |                                     |
| PROPOSED STORM                |                                  | _____ STM _____                       |                                     |
| EXISTING CONTOUR LINES        |                                  | -----601-----                         |                                     |
| PROPOSED CONTOUR LINES        |                                  | -----601-----                         |                                     |
| EXISTING SANITARY SEWER       |                                  | _____ SS _____                        |                                     |
| PROPOSED SANITARY SEWER       |                                  | _____ SS _____                        |                                     |
| EXISTING WATER                |                                  | _____ W _____ W _____                 |                                     |
| PROPOSED WATER                |                                  | _____ W _____ W _____                 |                                     |

**Owner/Developer:**  
Amerno Real Estate Company  
2727 N. Central Ave.  
Phoenix, AZ 85004-11200

**Deed Reference:**  
Tax Map 17, Parcel 4.03  
R.B. 42, Pg. 252  
R.B. 1755 Pg. 2801

**Yard Requirements:**  
Front Building Setback: 40'  
Side Building Setback: 20'  
Rear Building Setback: 15'

**Existing Use:** Vacant

**Intended Use:** Retail and Self Storage/ Mini-Warehouse/ Equipment Rental  
& RV Storage. (Special Use Permit Previously Approved)

**Land Use Data:**  
Zoned: L2  
1 - 4-Story Building; 2 - 1-Story Buildings  
Building Ht.: Ex. Bldg. A: 48'-6"; Bldg. B: 50'-0"; C: 23'-2"  
Total Floor Area: 172,634 Sq.Ft.  
Ex. Building A = 32,421 Sq.Ft. (Footprint) 129,684 Sq.Ft. (Gross)  
Prop. Building B = 13,965 Sq.Ft.  
Prop. Building C = 27,668 Sq.Ft.  
Open Spaces = 2.75 ± Acres  
1 Lot: or. 50.0 ± Acres


**Parking Requirements:**  
1 - 3,000.00 Sq.Ft. Office x 200 Sq.Ft. Office + 1 Space/4,000 Sq.Ft. G.F.A. x 136.584  
Sq.Ft. = 36 Spaces Required

**Provided:** 37 Regular + 2 H.C. = 39 Total Spaces Provided (Existing)

**Flood Map No.:**  
This site lies within Zone X not in the  
100 Year Floodplain, per Community Panel  
47149C0105J dated May 9, 2023.

|   |                                                                                                   |  |  |  |  |  |  |  |  |  |  |  |   |  |
|---|---------------------------------------------------------------------------------------------------|--|--|--|--|--|--|--|--|--|--|--|---|--|
| <div>SEC, Inc.</div> <div>850 MIDDLE TENNESSEE BOULEVARD<br/>MURFREESBORO, TENNESSEE 37129<br/>PHONE: (615) 894-7901 EMAIL: JMINER@SEC-CIVIL.COM<br/>FAX: (615) 895-2567<br/>NO PORTION OF THIS DRAWING MAY BE REPRODUCED OR TRANSMITTED IN ANY FORM OR BY ANY MEANS WITHOUT THE WRITTEN CONSENT OF SEC, INC. © COPYRIGHT S.E.C. INC., 2024</div> | SITE ENGINEERING CONSULTANTS<br>ENGINEERING • SURVEYING • LAND PLANNING<br>LANDSCAPE ARCHITECTURE |  |  |  |  |  |  |  |  |  |  |  |   |  |
|   | <div>U-Haul Phase 2<br/>503 New Paul Road<br/>LaVergne, Tennessee</div> <div>Site Plan</div>      |  |  |  |  |  |  |  |  |  |  |  |   |  |
| REVIEWED: \$10,000.00<br>(Not Intended for Construction)   | <div>JOHN F. MINER<br/>REGISTERED ENGINEER<br/>STATE OF TENNESSEE<br/>NO. 25072</div>             |  |  |  |  |  |  |  |  |  |  |  |   |  |
| REVISIONS:<br><table border="1"><tr><td> </td><td> </td><td> </td></tr><tr><td> </td><td> </td><td> </td></tr><tr><td> </td><td> </td><td> </td></tr><tr><td> </td><td> </td><td> </td></tr></table>   |                                                                                                   |  |  |  |  |  |  |  |  |  |  |  | <div>DRAWN: SJA/CFB3<br/>DATE: 12-29-2023<br/>CHECKED:<br/>MAT, MPL<br/>FILE NAME:<br/>19084Uhaul2.dwg<br/>SCALE:<br/>1" = 30'<br/>JOB NO.<br/>19084<br/>SHEET:<br/>C2.1</div> |  |
|   |                                                                                                   |  |  |  |  |  |  |  |  |  |  |  |   |  |
|   |                                                                                                   |  |  |  |  |  |  |  |  |  |  |  |   |  |
|   |                                                                                                   |  |  |  |  |  |  |  |  |  |  |  |   |  |
|   |                                                                                                   |  |  |  |  |  |  |  |  |  |  |  |   |  |



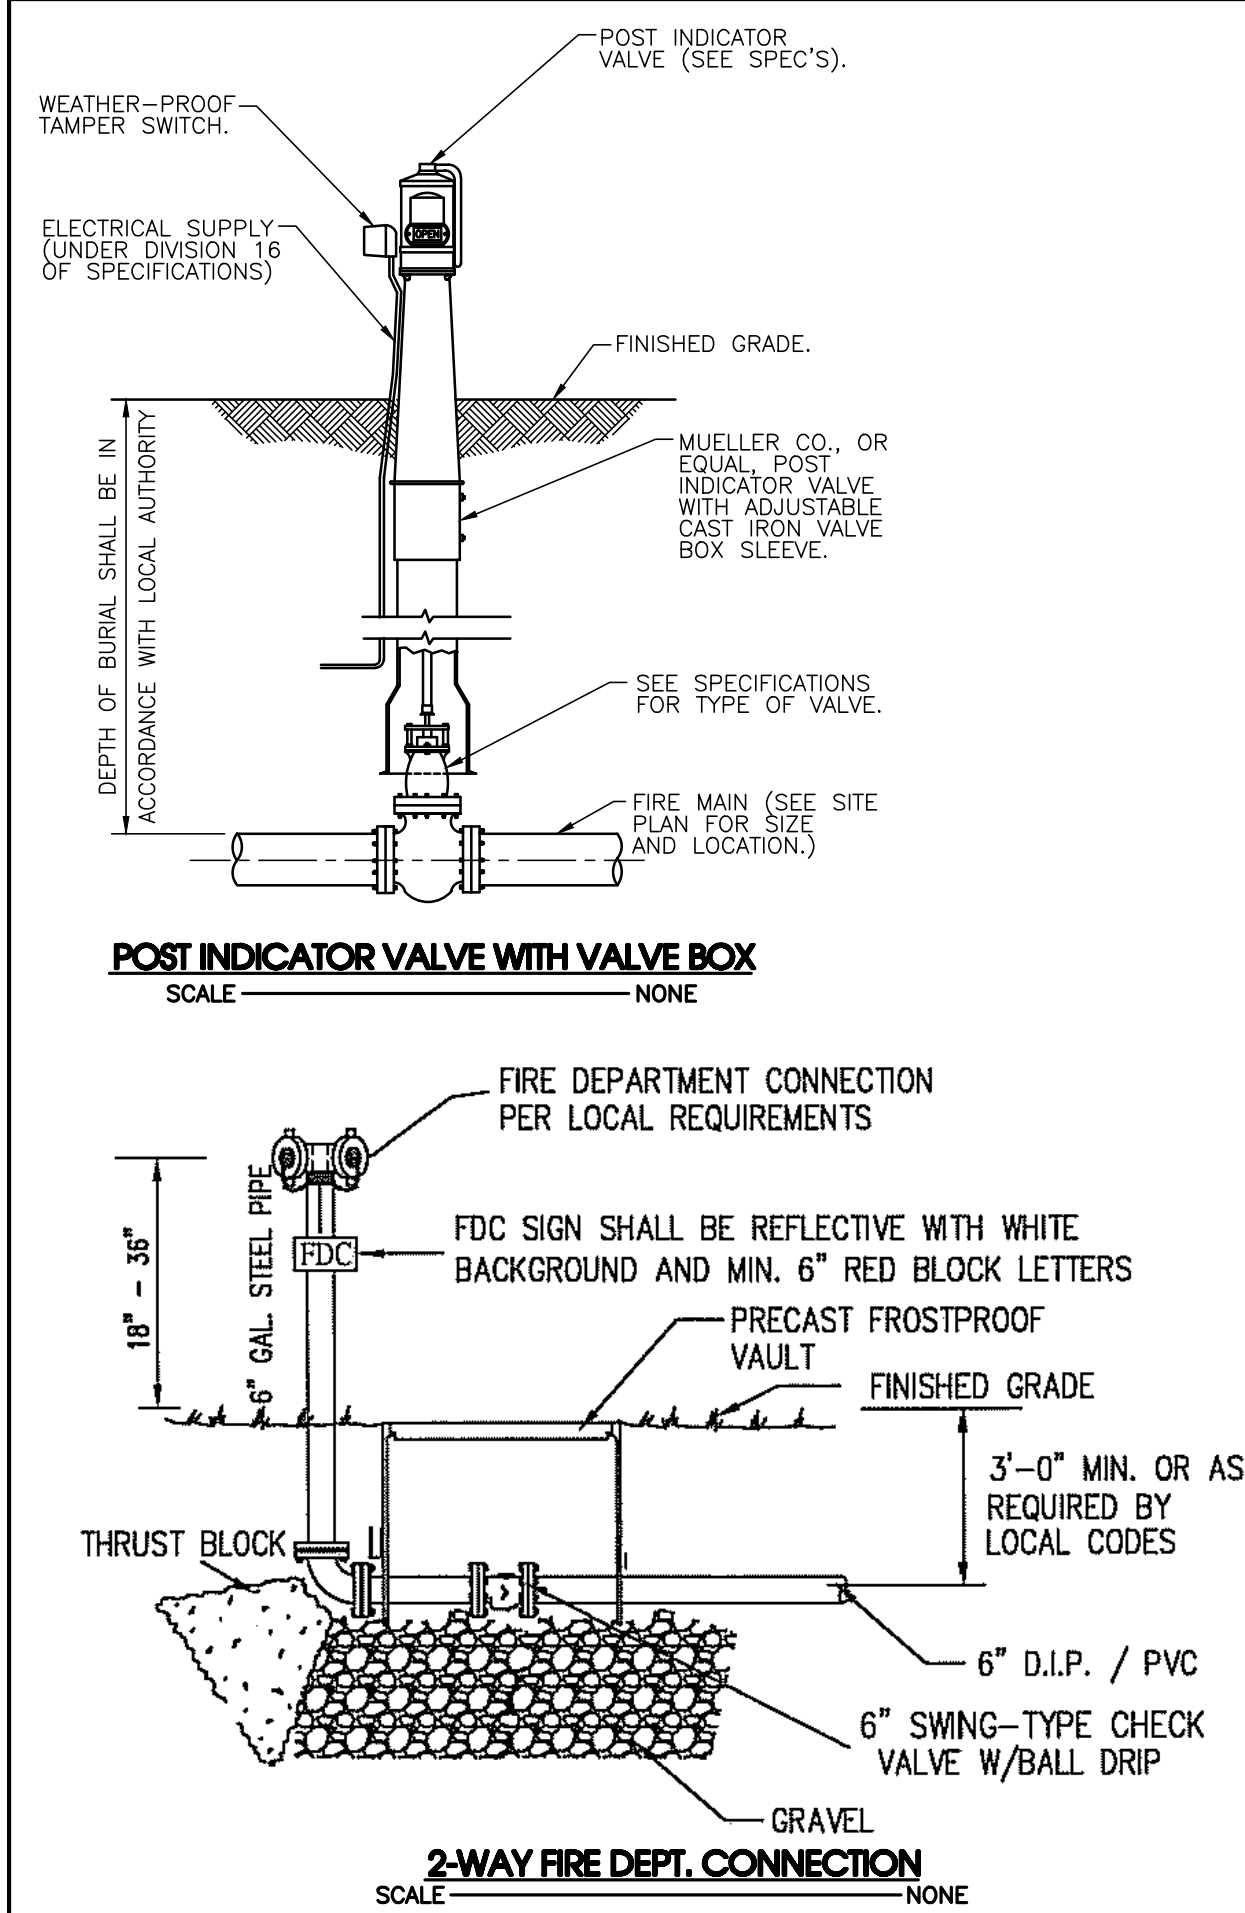

- Fire Line Notes:**
- 1) Dedicated Fire Water Lines Must Be Inspected And Approved By FMO Prior To Being Covered.
  - 2) Upon Completion Of Fire Water Lines, A 2 Hour, 200 Pound Pressure Test Must Be Witnessed And Approved By FMO.
  - 3) FDC To Be Siamese Connection.
  - 4) An Approved Knox 3200 Series Surface Or Recessed Mounting Lock Box Is Required At Riser Room Access Door.
  - 5) An Exterior Electric Horn/Strobe Is Required Above FDC. No Water Gongs.
  - 6) All fire line piping from point of service shall be installed by a TN registered sprinkler contractor.
  - 7) Waterlines servicing fire hydrant must be in place & operational prior to bringing combustibles onsite.
  - 8) Development must be sprinkled per the City of La Vergne's fire sprinkler ordinance


**Electrical Legend:**

⊕ - Commercial Vault

⊞ - Transformer


The proposed electrical, gas, and telecommunications information shown hereon is not an actual design to be used for construction, and is for reference and illustrative purposes only. The contractor shall refer to the actual final design for each proper discipline (electrical, civil, mechanical, etc.) with the Tennessee professional engineer's seal, for precise design information.

**NOTE:**  
No more than 500 feet of open stormwater and/or utility trench will be allowed at one time.

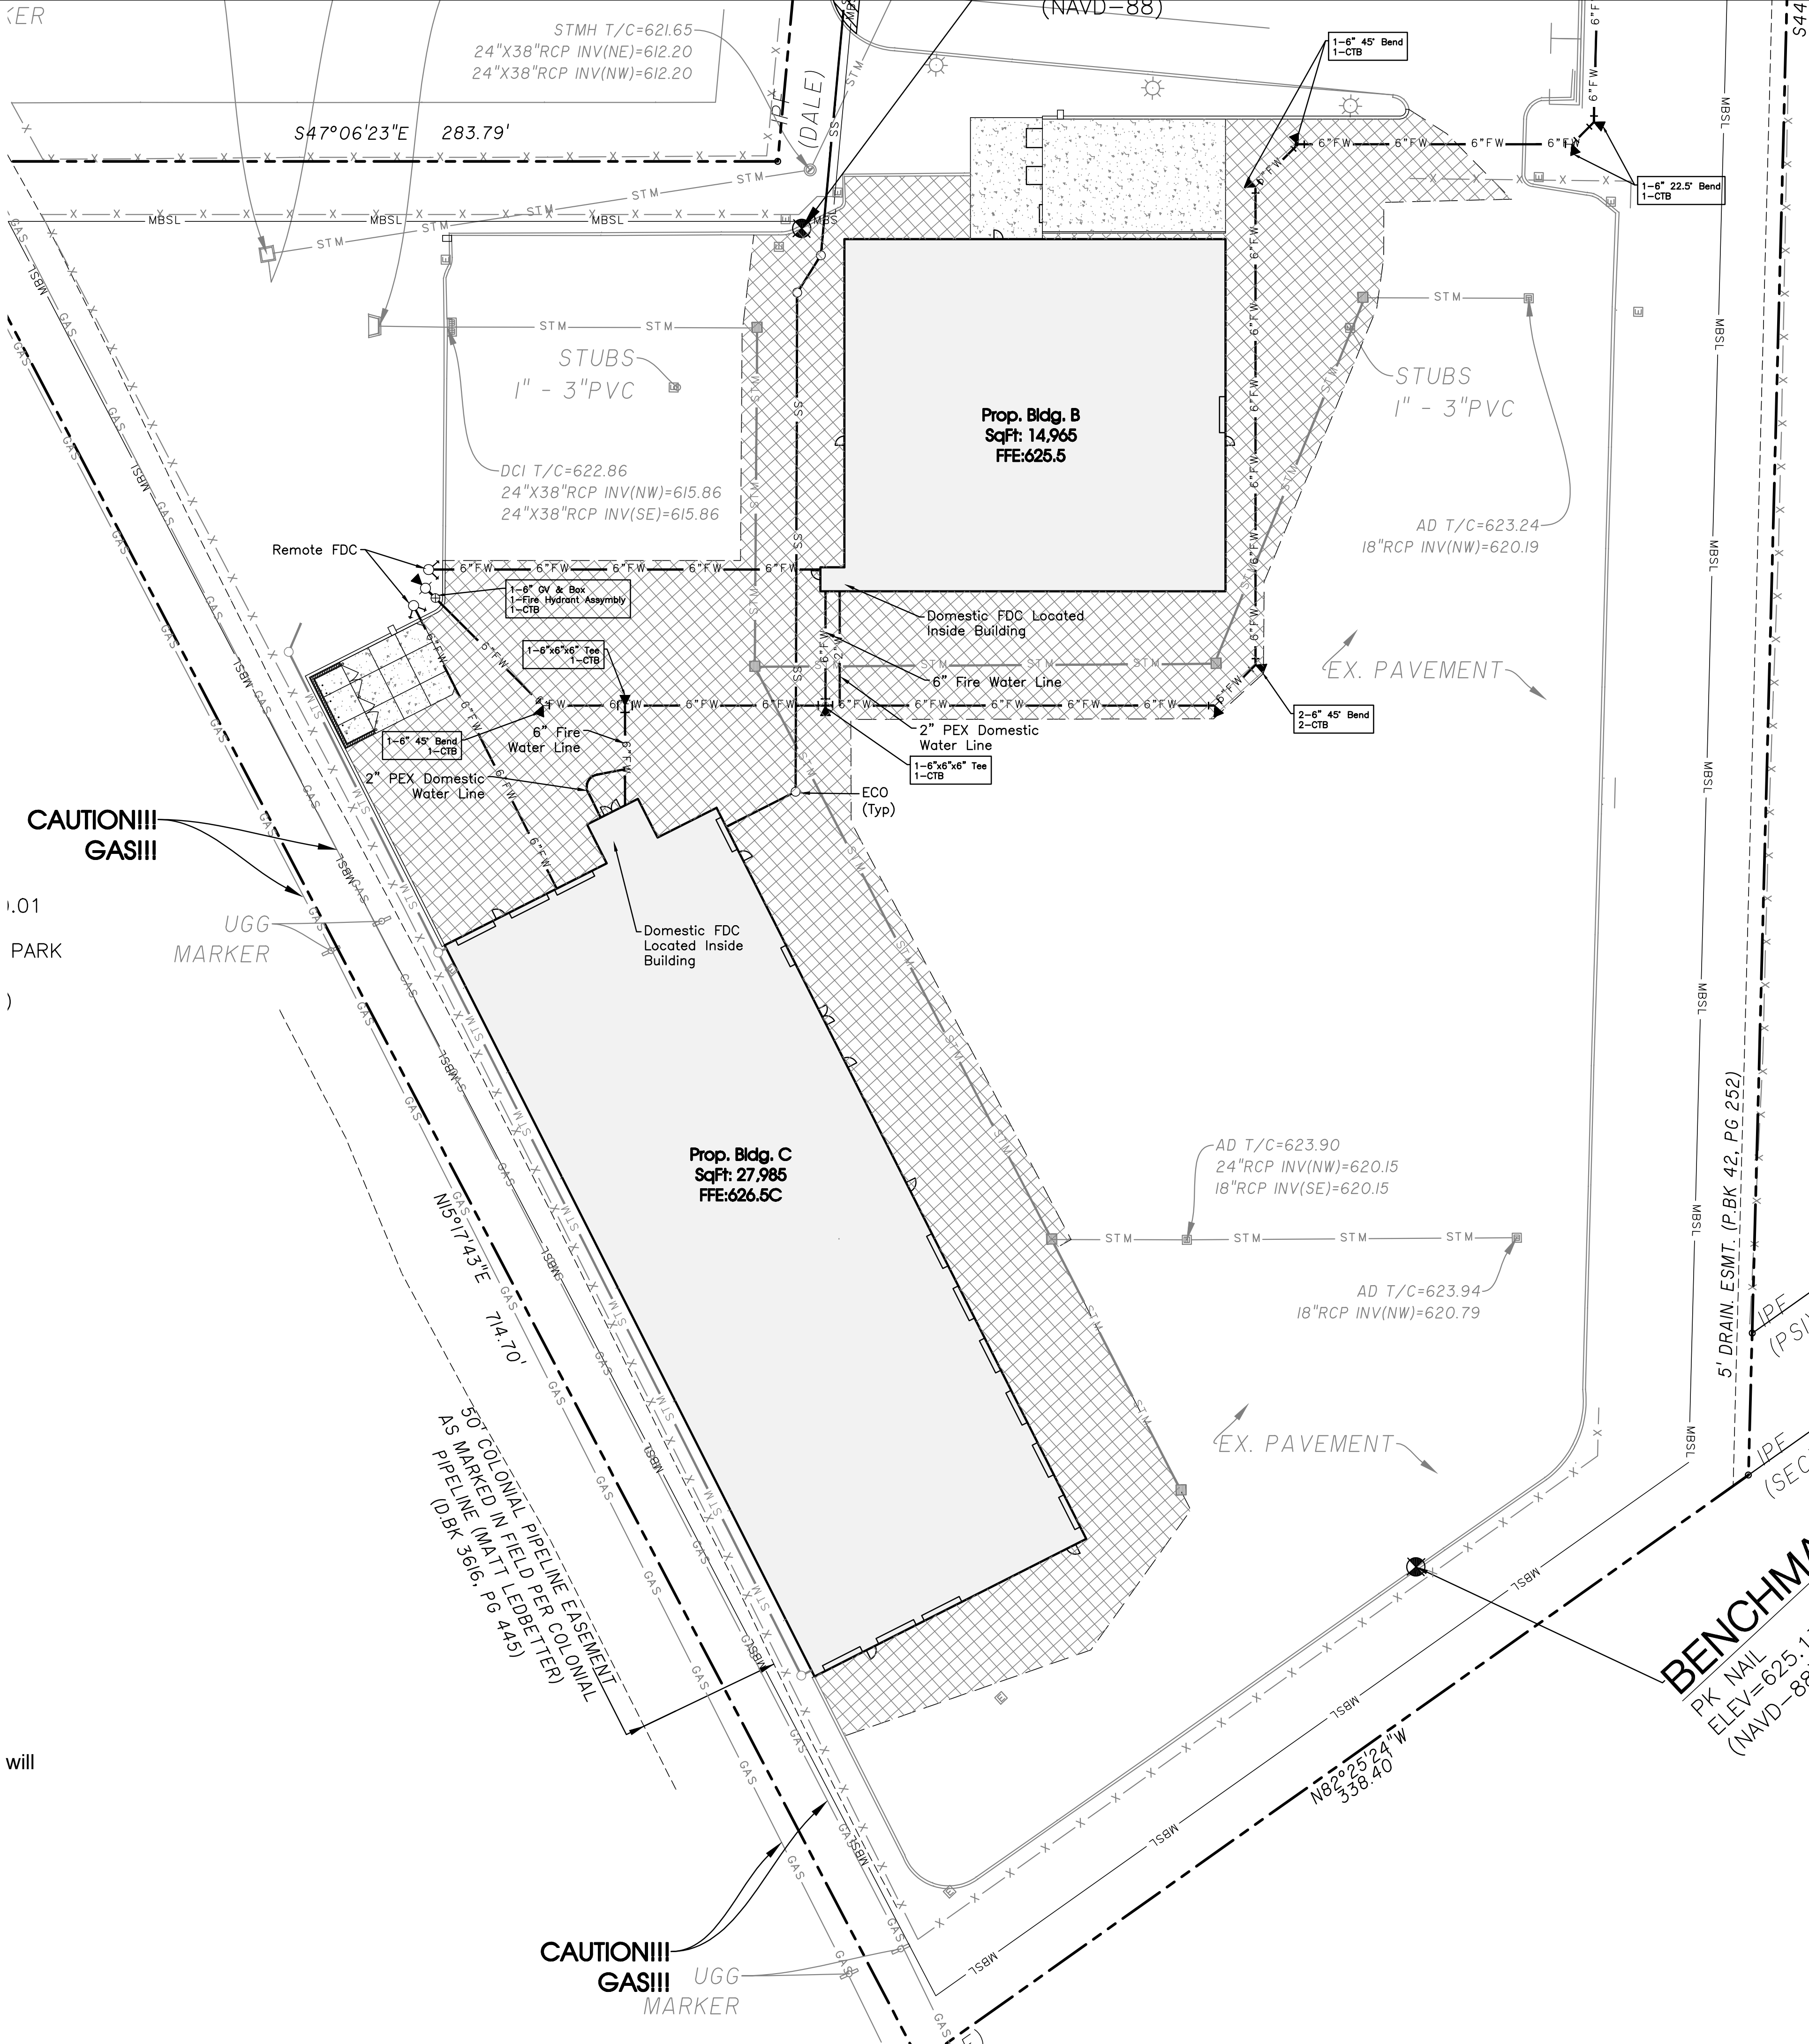

| Legend: |                                  |           |                                     |
|---------|----------------------------------|-----------|-------------------------------------|
| □       | EXIST. CONCRETE MONUMENT         | ⊕         | BENCHMARK                           |
| ●       | IRON PIN SET (I.P.S.)            | ⊞         | HANDICAP PARKING SYMBOL             |
| ○       | IRON PIN FOUND (I.P.F.)          | V.A.      | VAN ACCESSIBLE HANDICAP DESIGNATION |
| +       | EXIST. SIGN POST                 | +         | HC SIGN                             |
| ○       | EXIST. SEWER CLEANOUT            | +         | PROPOSED SIGN POST                  |
| ○       | EXIST. MANHOLE (SEWER & PHONE)   | •         | CONCRETE BOLLARD                    |
| ⊕       | EXIST. CATCH BASIN (STORM SEWER) | ⊞         | WHEEL STOP                          |
| ⊞       | EXIST. WATER/GAS VALVE           | ⊞         | CONCRETE SIDEWALK                   |
| ⊞       | EXIST. TELEPHONE RISER           | ⊞         | EXTRUDED CURB                       |
| ⊞       | EXIST. GAS RISER                 | ⊞         | CURB & GUTTER                       |
| ⊞       | ELECTRICAL ENCLOSURE             | ➡         | TRAFFIC ARROW                       |
| ⊞       | EXIST. WATER METER               | ➡         | TURN LANE ARROWS                    |
| ⊞       | EXIST. UTILITY POLE              | ⚠         | REVISION NUMBER                     |
| ⊞       | EXIST. FIRE HYDRANT              | #1        | DRAINAGE STRUCTURE DESIGNATION      |
| ⊞       | POST INDICATOR VALVE             | A         | DRAINAGE PIPE DESIGNATION           |
| ⊞       | BLOW OFF VALVE                   | ⊞         | RIP RAP                             |
| ⊞       | REDUCER                          | ➡         | RUNOFF FLOW ARROW                   |
| ⊞       | REMOTE FIRE DEPT. CONNECTION     | ➡         | INLET FILTER PROTECTION             |
| ⊞       | CONCRETE THRUST BLOCK            | 63.25 X   | PROPOSED SPOT ELEVATION             |
| ⊞       | DOUBLE DETECTOR CHECK VALVE      | (63.25) X | EXIST. SPOT ELEVATION               |
| ⊞       | FIRE DEPT. CONNECTION            | ➡         | SEWER/STORM FLOW DIRECTION          |
| ⊞       | FIRE HYDRANT                     | ⊞         | CATCH BASIN                         |
| ⊞       | GATE VALVE & BOX                 | ⊞         | CURB INLET                          |
| ⊞       | WATER METER                      | ⊞         | AREA DRAIN                          |
| ⊞       | GAS METER                        | ⊞         | HEADWALL                            |
| ⊞       | GREASE TRAP                      | ⊞         | WINGED HEADWALL                     |
| ⊞       | EXTERIOR CLEANOUT ECO            | ⊞         | CONCRETE SWALE                      |
| ⊞       | MANHOLE                          | ⊞         | TYPE- X- HEADWALL                   |

|                               |         |
|-------------------------------|---------|
| EXISTING PHONE                | PH      |
| EXISTING ELECTRIC             | OH      |
| PROPERTY LINE                 |         |
| EASEMENTS                     |         |
| RIGHT OF WAY                  | ROW     |
| EROSION CONTROL SILT FENCE    | SF SF   |
| EROSION EEL                   | E E E   |
| EXISTING TREELINE             |         |
| EXISTING FENCELINE            | X X X X |
| MINIMUM BUILDING SETBACK LINE |         |
| PHASE BOUNDARY                |         |
| EXISTING GAS LINE             | GAS     |
| PROPOSED GAS LINE             | GAS     |
| EXISTING STORM                | STM     |
| PROPOSED STORM                | STM     |
| EXISTING CONTOUR LINES        | -601-   |
| PROPOSED CONTOUR LINES        | -601-   |
| EXISTING SANITARY SEWER       | SS      |
| PROPOSED SANITARY SEWER       | SS      |
| EXISTING WATER                | W W     |
| PROPOSED WATER                | W W     |

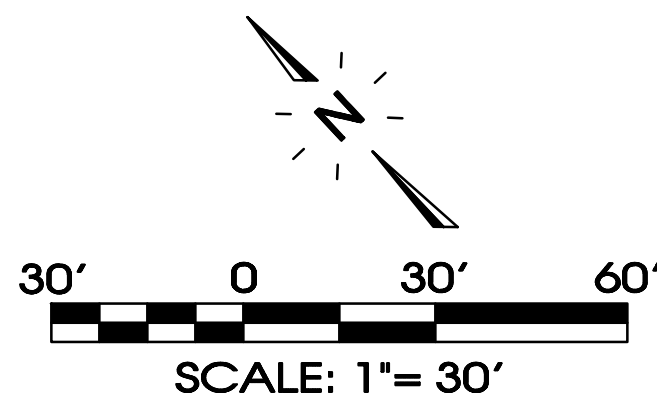

**SEC, Inc.**  
ENGINEERING • SURVEYING • LAND PLANNING  
LANDSCAPE ARCHITECTURE  
850 MIDDLE TENNESSEE BOULEVARD  
MURFREESBORO, TENNESSEE 37129  
PHONE: (615) 890-7901 E-MAIL: MINER@SEC-CIVIL.COM FAX: (615) 895-2567  
NO PORTION OF THIS DRAWING MAY BE REPRODUCED WITHOUT THE EXPRESSED WRITTEN CONSENT OF SEC, INC.  
COPYRIGHT SEC, INC., 2024  
I, the undersigned, being a duly licensed Professional Engineer in the State of Tennessee, do hereby certify that I am the author of the design and drawings herein and that I am a duly licensed Professional Engineer in the State of Tennessee.

**U-Haul Phase 2**  
**503 New Paul Road**  
**LaVergne, Tennessee**

**Utility Plan**

REVISIONS:  
DRAWN: SJA/CFB3  
DATE: 12-29-2023  
CHECKED:  
MAT, MPL  
FILE NAME:  
19084uhou2.dwg  
SCALE:  
1"=30'  
JOB NO.  
19084  
SHEET:  
**C2.2**





Diagram illustrating the 2-Way Fire Dept. Connection assembly:

- FIRE DEPARTMENT CONNECTION PER LOCAL REQUIREMENTS**
- FDC** (Fire Department Connection)
- FDC SIGN SHALL BE REFLECTIVE WITH WHITE BACKGROUND AND MIN. 6" RED BLOCK LETTERS**
- 16" - 36"** (Height dimension)
- 6" GAL. STEEL PIPE**
- PRECAST FROSTPROOF VAULT**
- FINISHED GRADE**
- 3'-0" MIN. OR AS REQUIRED BY LOCAL CODES** (Depth dimension)
- THRUST BLOCK**
- 6" D.I.P. / PVC** (6" Diameter Iron Pipe / Polyvinyl Chloride)
- 6" SWING-TYPE CHECK VALVE W/BALL DRIP**
- GRAVEL**
- 2-WAY FIRE DEPT. CONNECTION**
- SCALE NONE**

The proposed electrical, gas, and telecommunications information shown hereon is not an actual design to be used for construction, and is for reference and illustrative purposes only. The contractor shall refer to the actual final design for each proper discipline (electrical, civil, mechanical, etc.) with the Tennessee professional engineer's seal, for precise design information.

**Fire Line Notes:**


- 1) Dedicated Fire Water Lines Must Be Inspected And Approved By FMO Prior To Being Covered.
- 2) Upon Completion Of Fire Water Lines, A 2 Hour, 200 Pound Pressure Test Must Be Witnessed And Approved By FMO.
- 3) FDC To Be Siamese Connection.
- 4) An Approved Knox 3200 Series Surface Or Recessed Mounting Lock Box Is Required At Riser Room Access Door.
- 5) An Exterior Electric Horn/Stroke Is Required Above FDC. No Water Gongs.
- 6) All fire line piping from point of service shall be installed by a TN registered sprinkler contractor.
- 7) Waterlines servicing fire hydrant must be in place & operational prior to bringing combustibles onsite.
- 8) Development must be sprinkled per the City of La Vergne's fire sprinkler ordinance

### Electrical Legend:

-  - Commercial Vault
-  - Transformer




PK NAIL  
ELEV=623.94  
(NAVD-88)

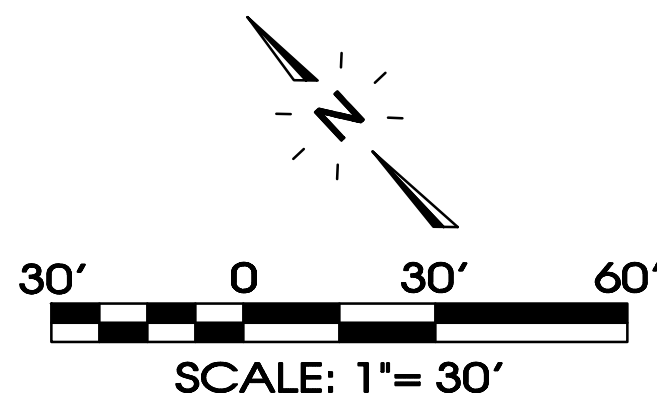[illegible]

Know what's **below**.  
**Call** before you dig.

**SITE ENGINEERING CONSULTANTS**  
ENGINEERING • SURVEYING • LAND PLANNING  
LANDSCAPE ARCHITECTURE

**SSEC, Inc.**

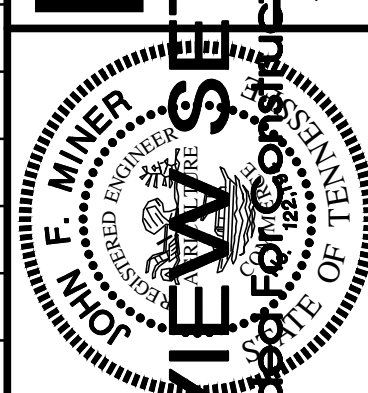

REVIEW  
(Not Intended for Publication)

U-Haul Phase 2  
503 New Paul Road  
LaVergne, Tennessee


REVISÉ:

|                  |
|------------------|
| DRAWN: SJA/CFB3  |
| DATE: 12-29-2023 |
| CHECKED:         |
| MAT, MPL         |
| FILE NAME:       |
| 19084uhaul2.dwg  |
| SCALE:           |
| 1"=30'           |
| JOB NO.          |
| 19084            |
| SHEET:           |

## C2.3

# Utility Plan

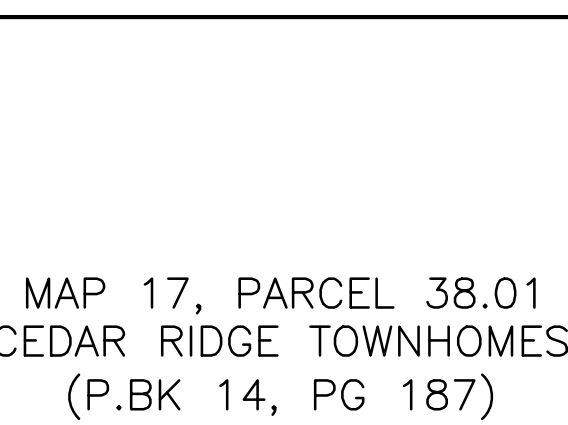

Page 41 of 99





- 1) Contraction joint spacing – as shown
- 2) Isolation joints are required at all fixed objects, such as bollards, building, cleanouts, curb & gutter, drainage structures, fire hydrants, manholes, valve boxes, etc.
- 3) Isolation joints shall be round or square, at the contractor's option, as shown diagramed.
- 4) Expansion joints shall be spaced at 100 feet max.
- 5) The spacing of all expansion joints, including but not limited to at intersection with asphalt pavement, curb & gutter, expansion joints, isolation joints, and sidewalks
- 6) Thickened edges shall be 10.5"(6.5") deep, tapering from edge of joint over 36", to the normal slab depth of 8"(5").
- 7) Sawed contraction joints shall be 2"(1.25") deep, 1/8" wide. Sawing shall take place as soon as concrete will allow.
- 8) All joints, cracks, etc.) shall be sealed to reduce water infiltration.
- 9) Construction should be in accordance with ACI 330 specifications for unreinforced concrete parking lot.



- ① BITUMINOUS SURFACE: (1" PER SQ. TD. = 106 LBS)  
TDOT 411-01.01 - MINERAL AGGREGATE (ASC) GRADING "E"  
TDOT 411-01.02 - ASPHALTIC CEMENT (ASC) GRADING "E"
- ② BITUMINOUS BINDER: (1" PER SQ. YD. = 110 LBS.)  
TDOT 307-03.11 - BITUMINOUS PLANT MIX BASE (HOT MIX)  
(BPMF-HM) GRADING "B"
- ③ MINERAL AGGREGATE: (2.03 TON / CU. YD.)  
TDOT 303-01 - MINERAL AGGREGATE TYPE "A" BASE, GRADING "D"
- ④ PRIME COAT:  
TDOT 402-01 - BITUMINOUS MATERIAL FOR PRIME COAT (PC)  
0.30-0.35 GAL/SQ. YD.  
TDOT 402-02 - AGGREGATE FOR PRIME COAT MATERIAL (PC)  
8-12 LB/SQ. YD.
- ⑤ TACK COAT:  
TDOT 403-01 - BITUMINOUS MATERIAL FOR TACK COAT (TC)  
0.02 GAL/SQ. YD.

### TYPICAL PAVEMENT SECTIONS

SCALE \_\_\_\_\_ NONE



### ROLL CURB NOTES (A & B)

1. ONLY USE WHEN RIBBON CURB IS NOT ALLOWED OR WHEN REQUIRED FOR DRAINAGE.
2. CONTRACTION JOINT SPACING 10' MAXIMUM.
3. MINIMUM OF 3000 PSI CONCRETE AT 28 DAYS.







|                   |                   |
|-------------------|-------------------|
| ROLL CURB DETAILS |                   |
| FILE NAME:        | CURB PROFILES.dwg |
| SECTION #:        | Division-3 (3300) |
| REVISED:          | 04.08.2020        |
| SCALE:            | NOT TO SCALE      |

SHEET:  
CP-2  
DETAIL



## Details



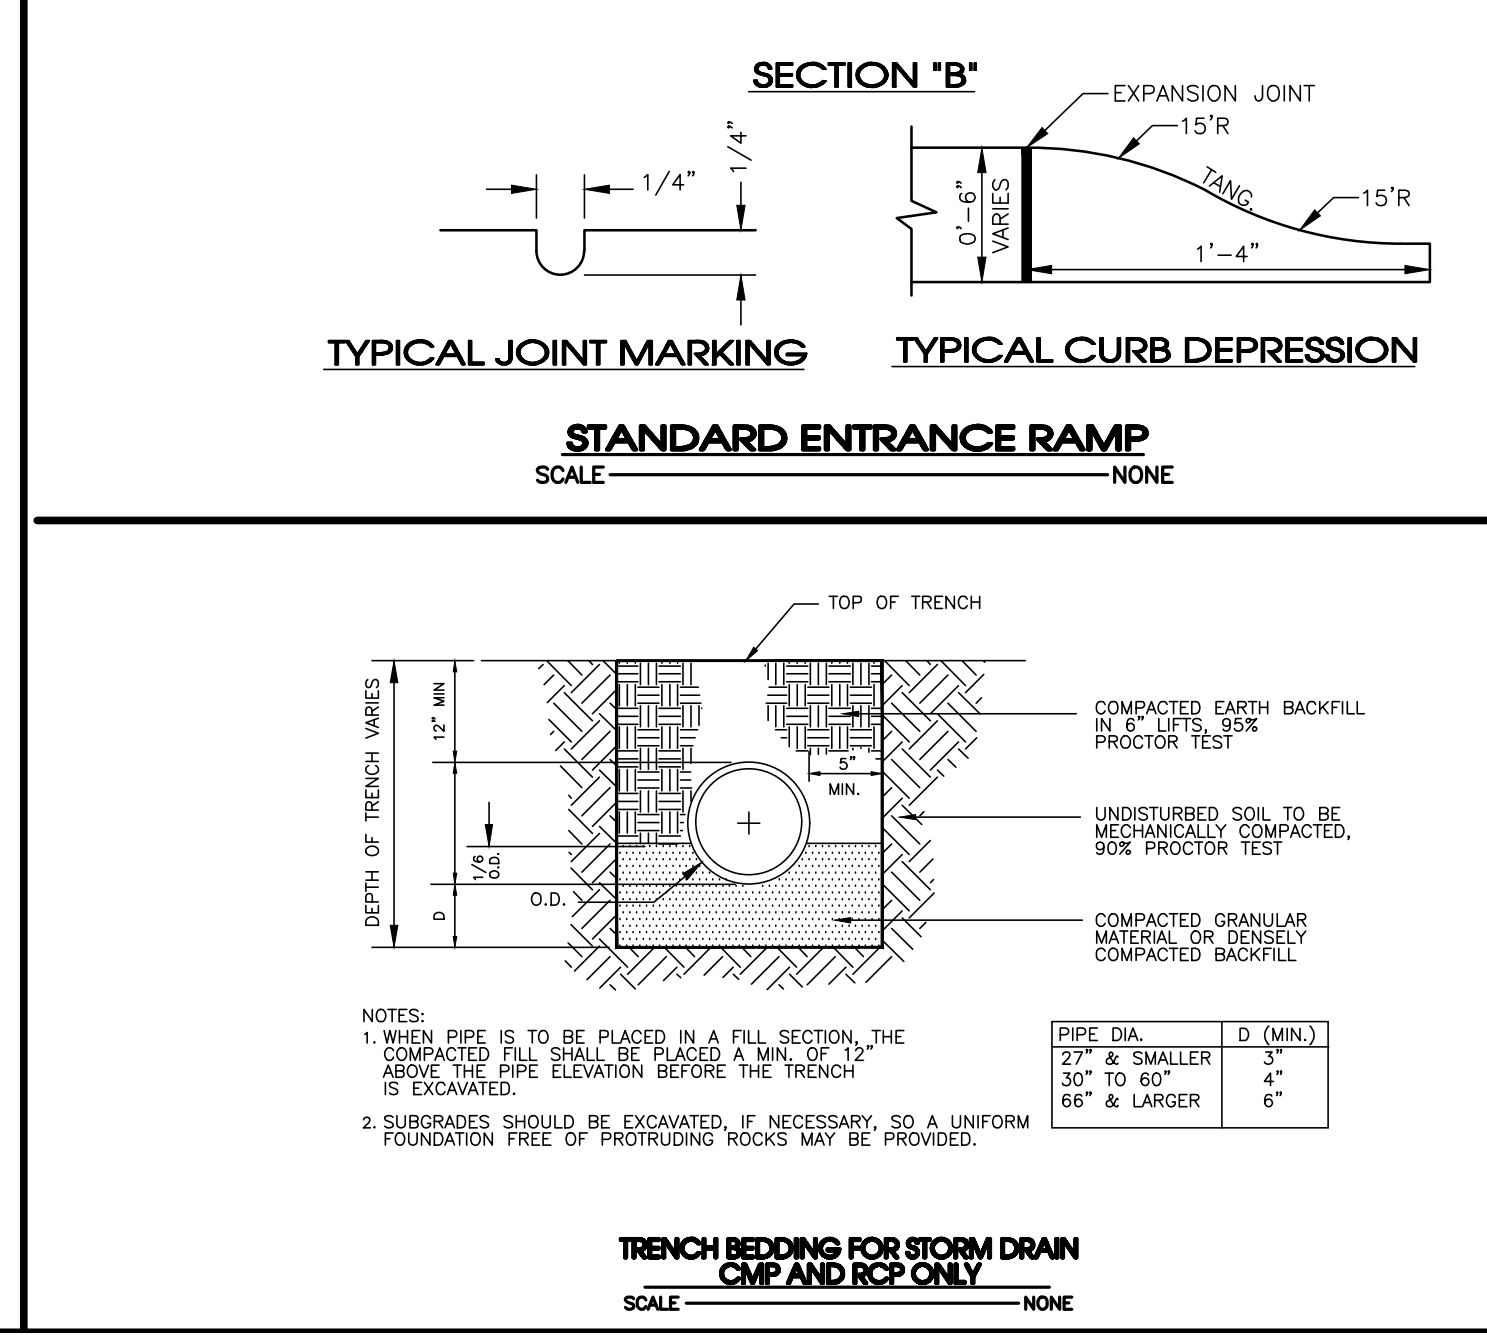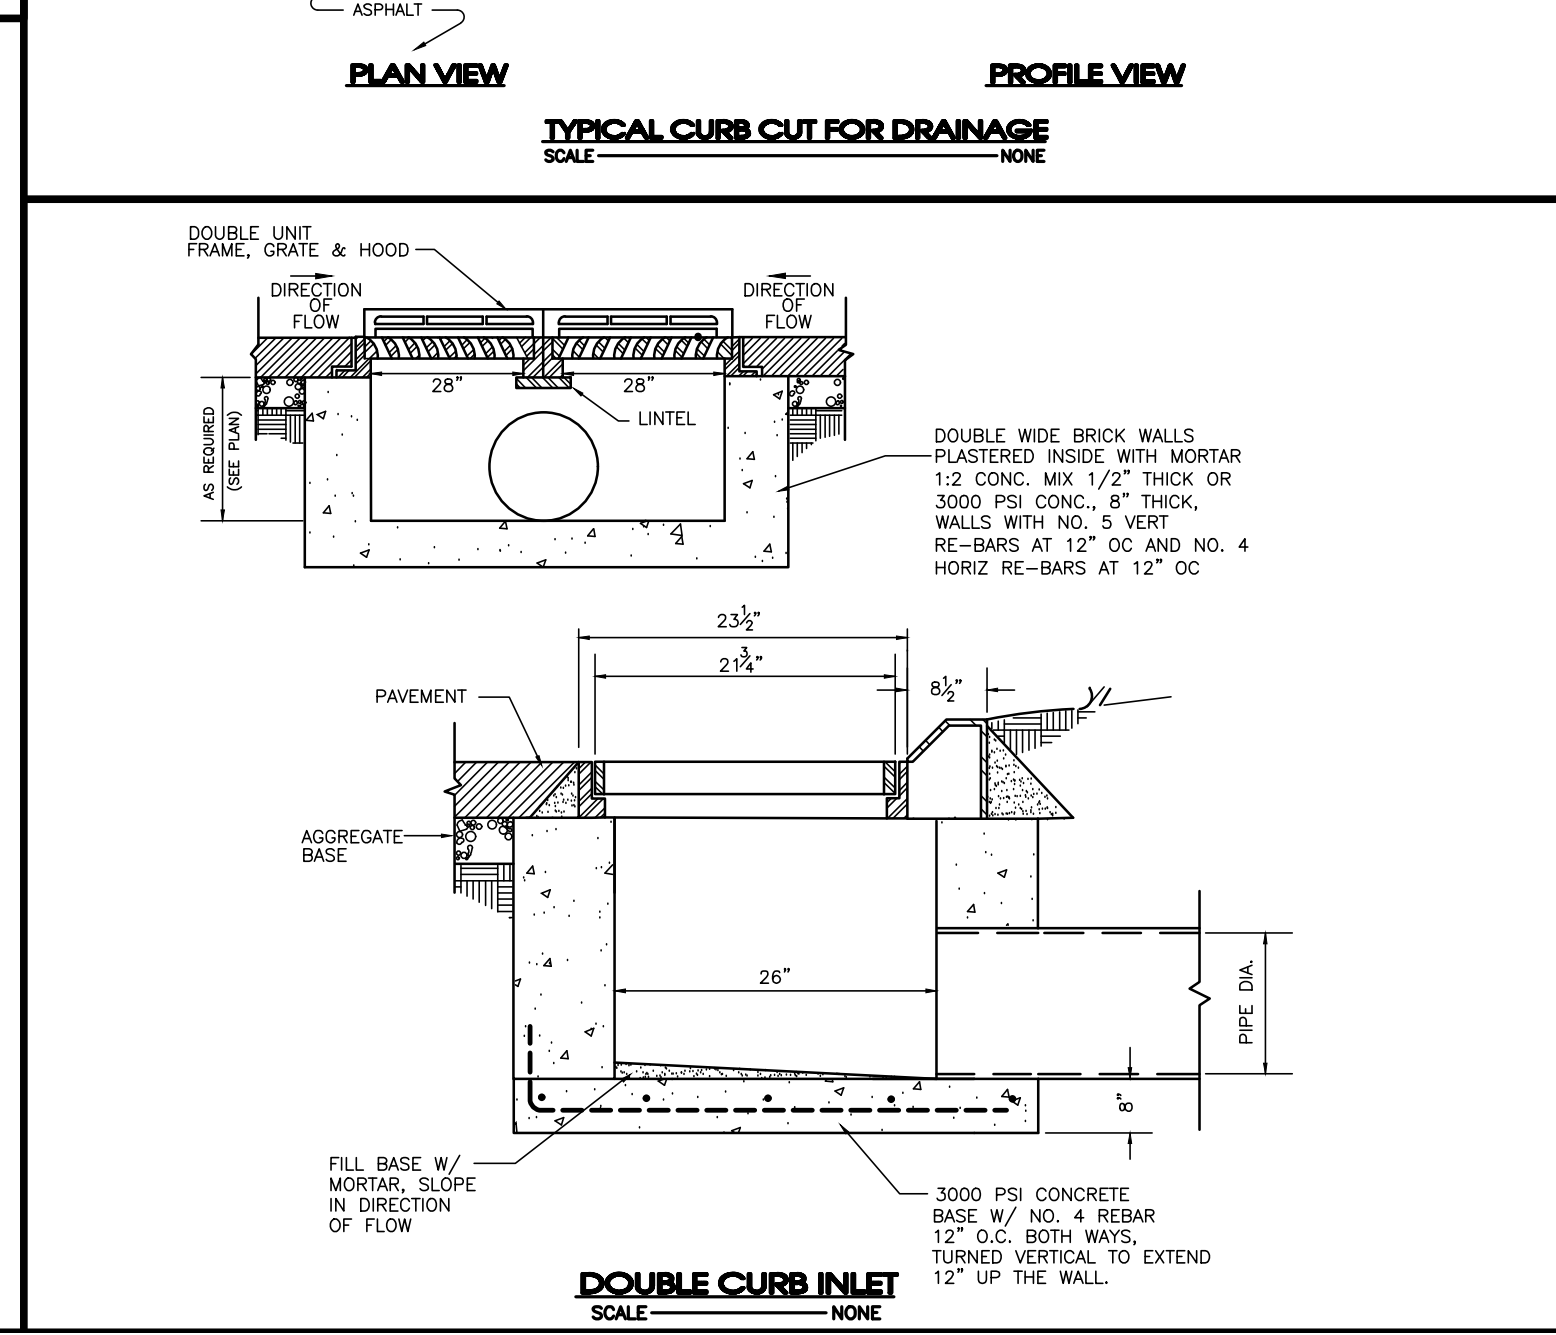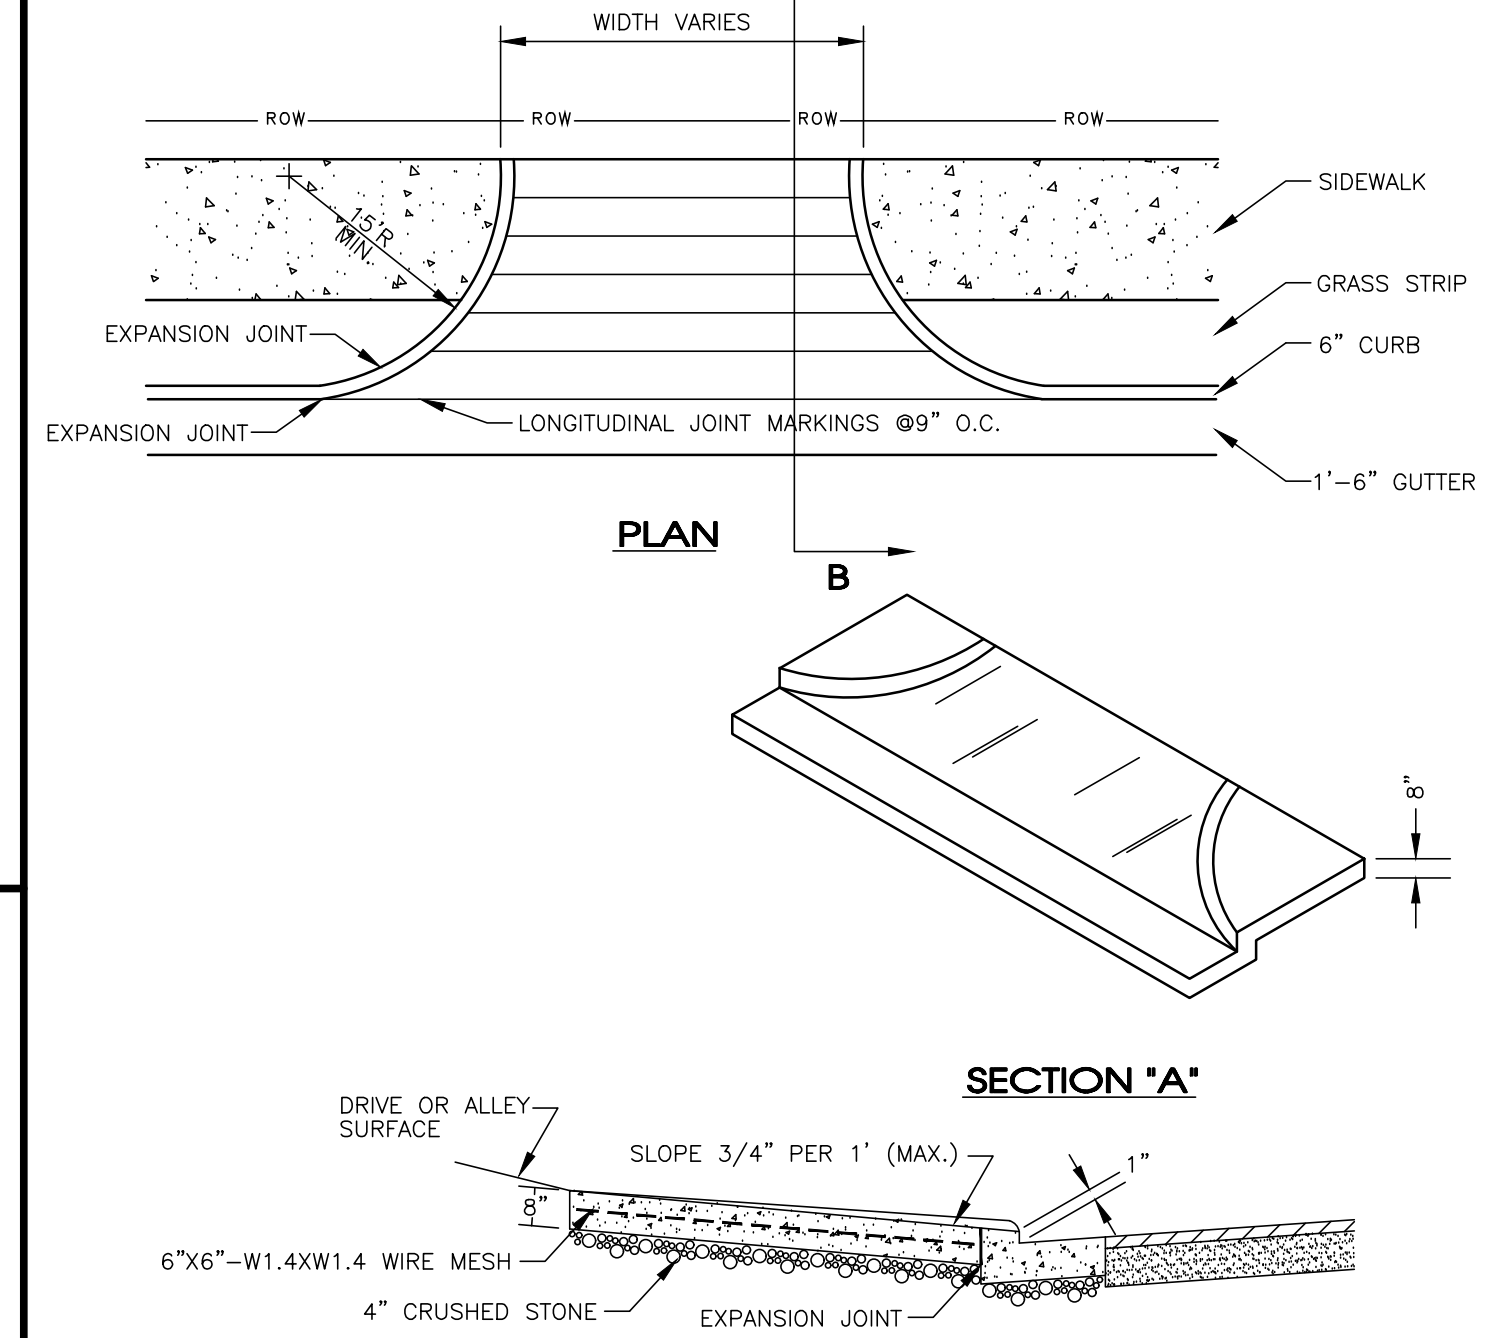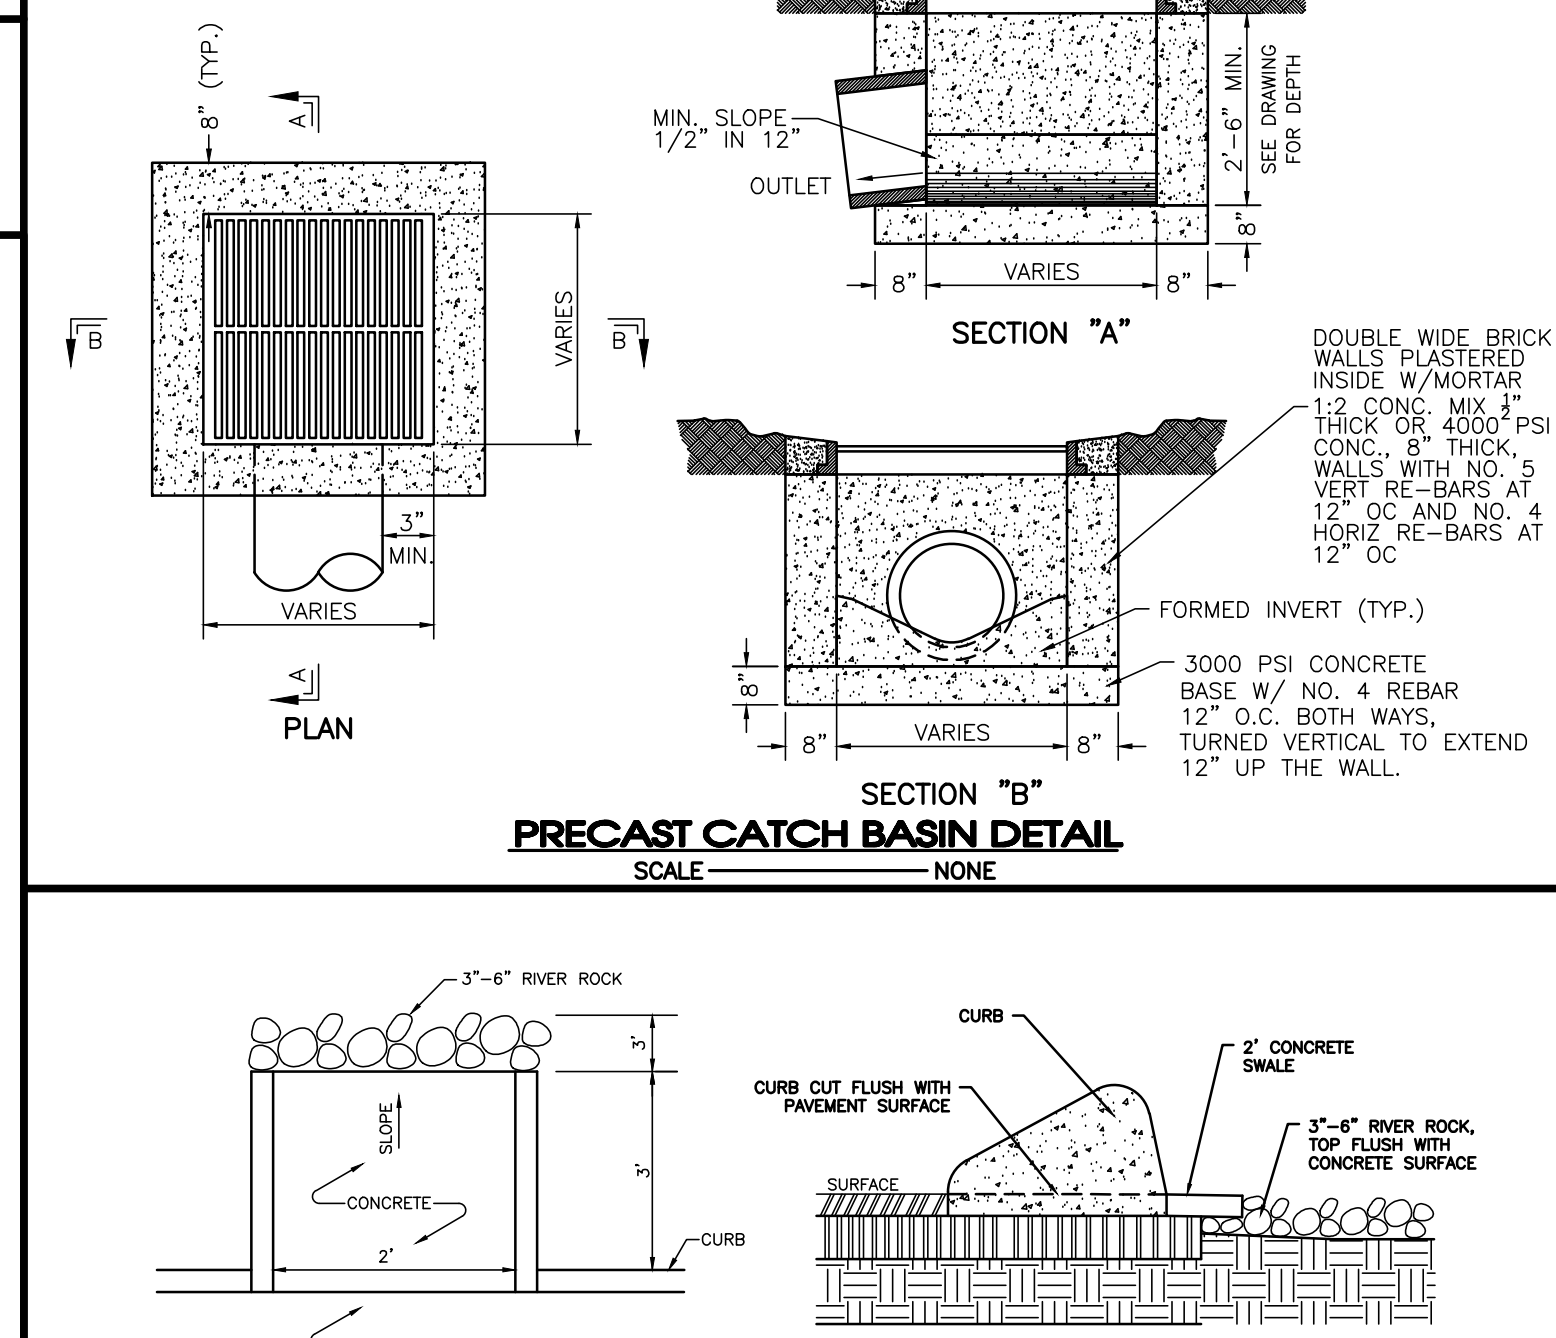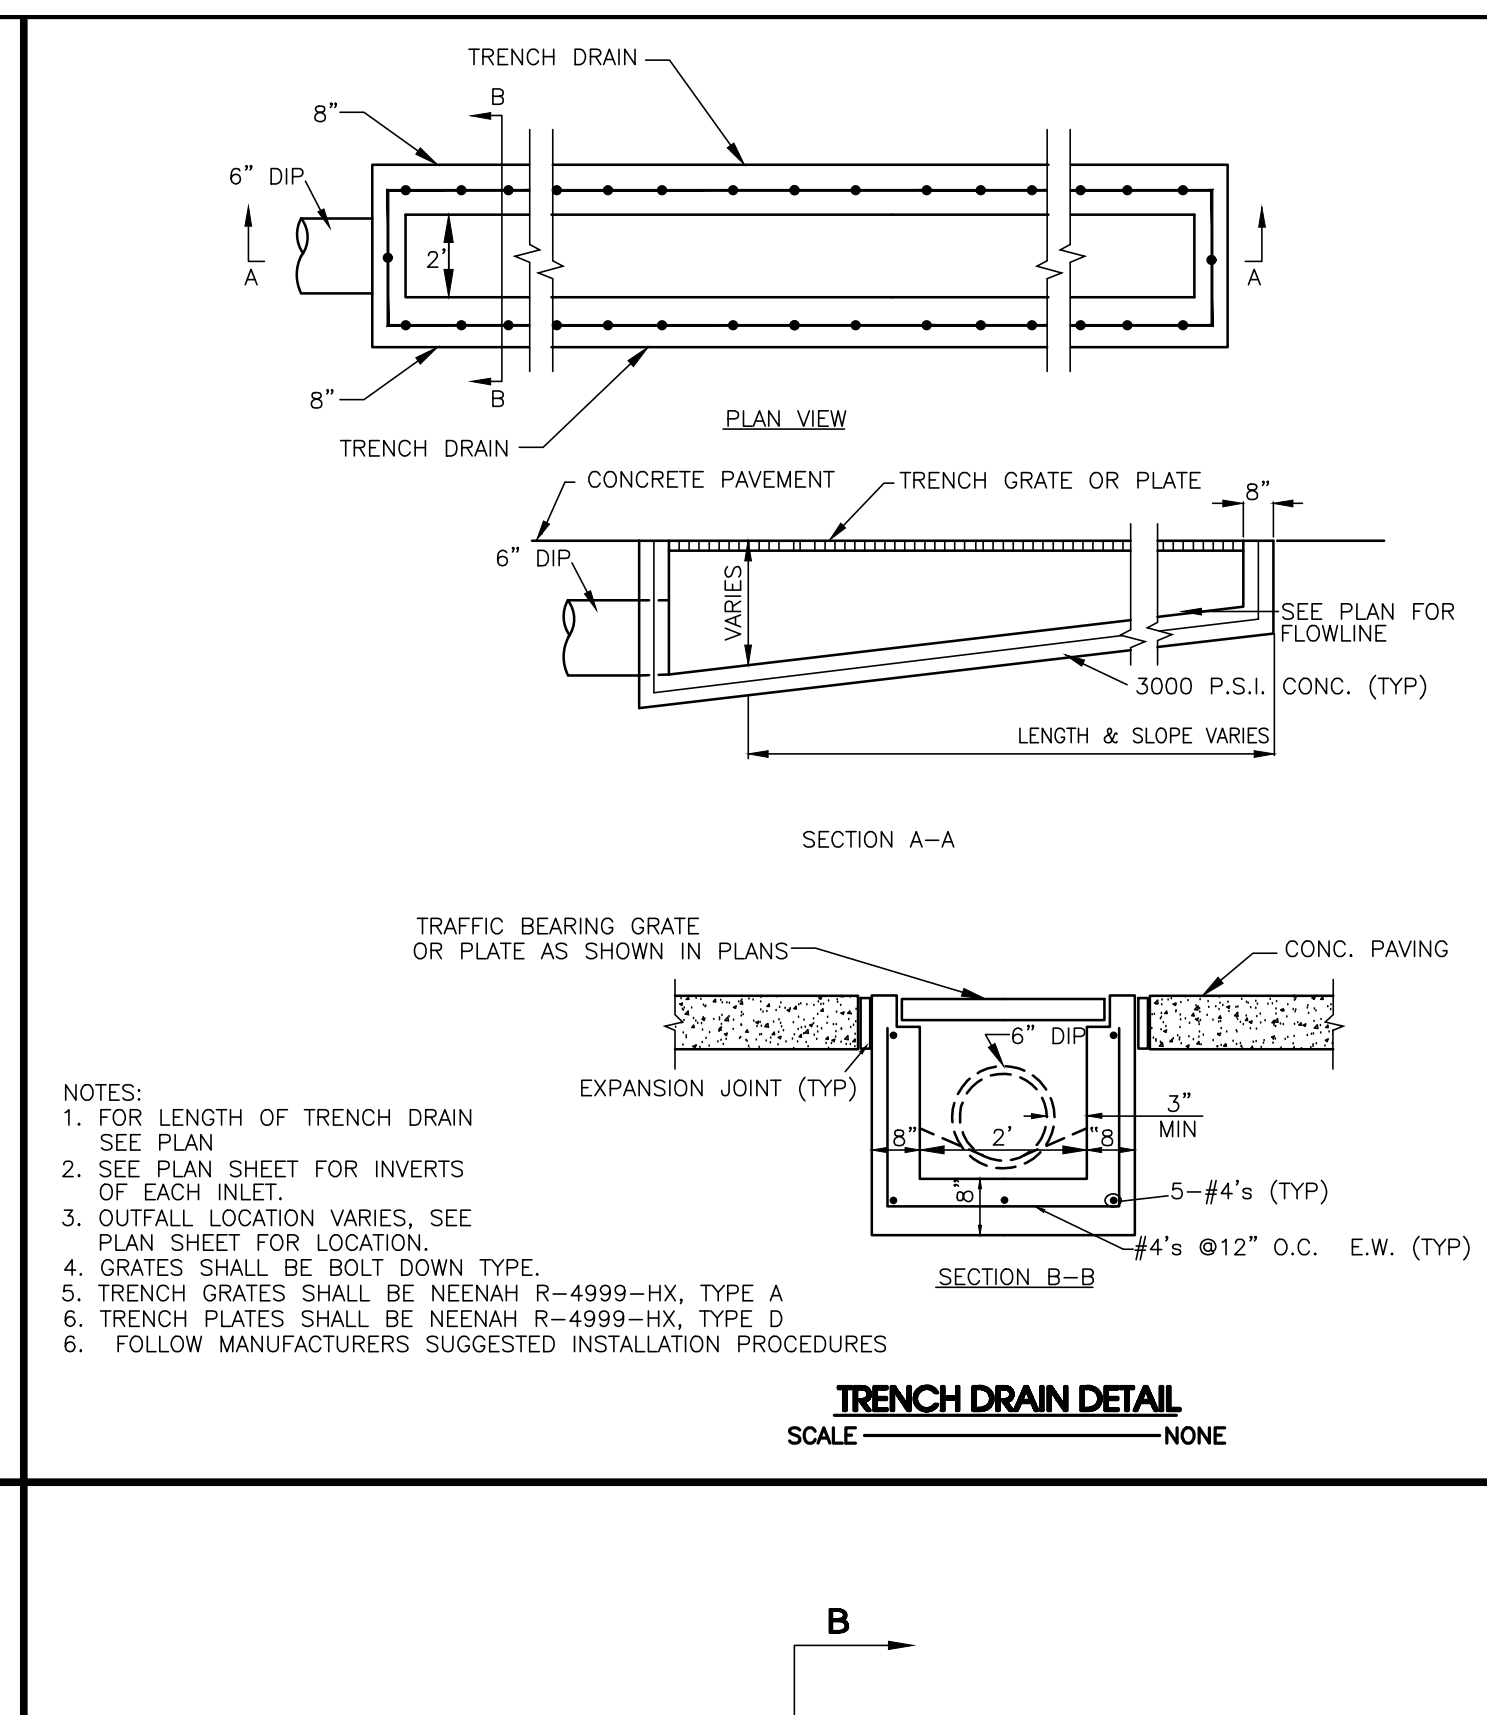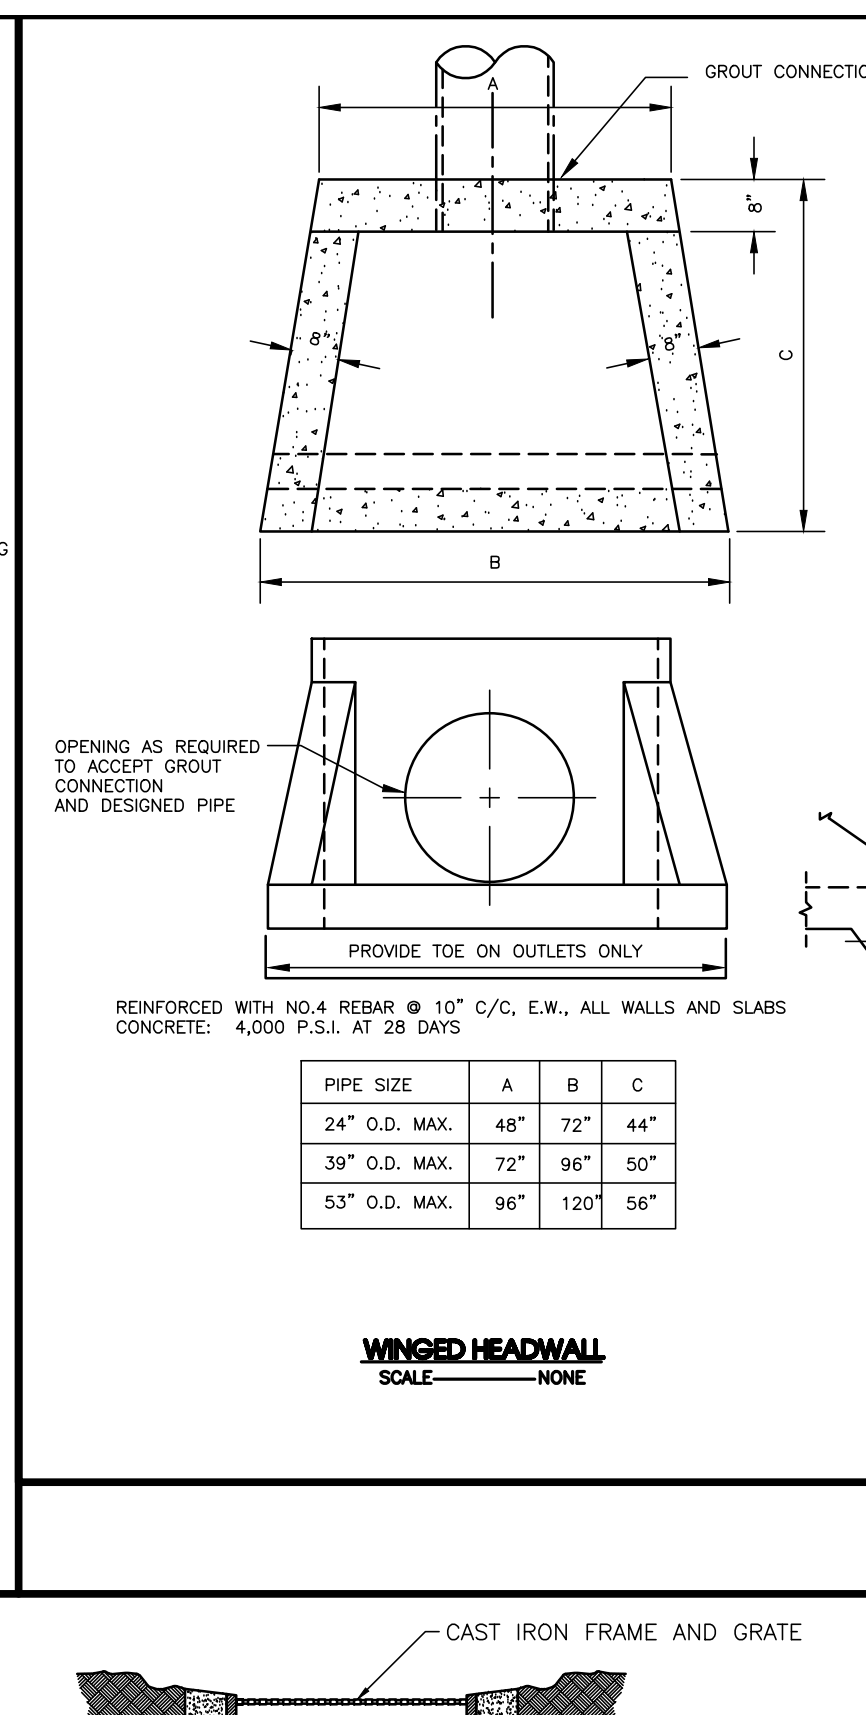







**PLAN NOTES:**


1. ANY TREES OR SHRUBS THAT ARE DEAD, DYING OR MISSING OUTSIDE THE SCOPE OF THE CURRENT WORK WILL NEED TO BE REPLACED PRIOR TO ISSUANCE OF CERTIFICATE OF OCCUPANCY.
2. ALL LANDSCAPE BEDS TO HAVE NEATLY TRENCHED BED EDGE AND HAVE 4" MINIMUM DEPTH OF HARDWOOD MULCH.
3. ALL TREES AND SHRUBS SHALL BE COORDINATED WITH LIGHTING PLAN PRIOR TO INSTALLATION.
4. ALL NEW PLANT MATERIAL AND TURF AREAS SHOULD BE IRRIGATED.
5. ALL SHRUBS TO BE 3' BACK OF CURB.
6. ALL AREAS OF DISTURBANCE OUTSIDE OF LANDSCAPE BEDS SHALL BE REPAIRED WITH REBEL III FESCUE SEED OR SOD.
7. ANY UTILITY STRUCTURE, LIGHT POLES, SIGN, OR OTHER FEATURE MAY NOT BE ADDED TO ANY REQUIRED LANDSCAPE ISLAND IN SUCH A MANNER THAT WOULD DISPLACE THE REQUIRED ELEMENT(S) (TREES, SHRUBS, ETC.).
8. PROPERTY OWNER IS RESPONSIBLE FOR MAINTAINING ALL LANDSCAPING MATERIALS, INCLUDING TURF, AND IRRIGATION MATERIALS BOTH ON SITE, AND INSIDE THE ROW.

**PLANTING SCHEDULE NOTES**

1. SHRUBS AND TREES SHALL BE OF THE HIGHEST QUALITY.
2. NO SUBSTITUTIONS ALLOWED WITHOUT PRIOR WRITTEN APPROVAL OF THE OWNER AND LANDSCAPE ARCHITECT OF RECORD.
3. SUBSTITUTIONS AND DEVIATIONS MAY OR MAY NOT BE APPROVED.
4. REVISED LANDSCAPE PLANS MUST BE SUBMITTED AND APPROVED BY THE CITY OF IAWERNE PLANNING DEPARTMENT 615-213-2624 PRIOR TO INSTALLATION.
5. ALL IRRIGATION, LAWN AND PLANT MATERIALS WITHIN THE ROW MUST BE MAINTAINED BY THE PROPERTY OWNER.

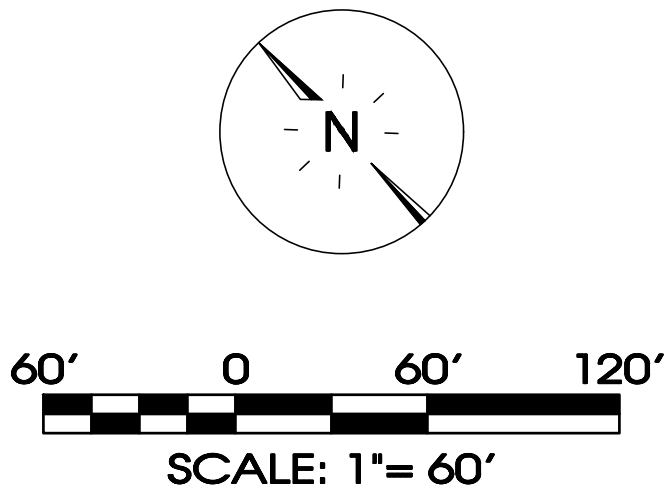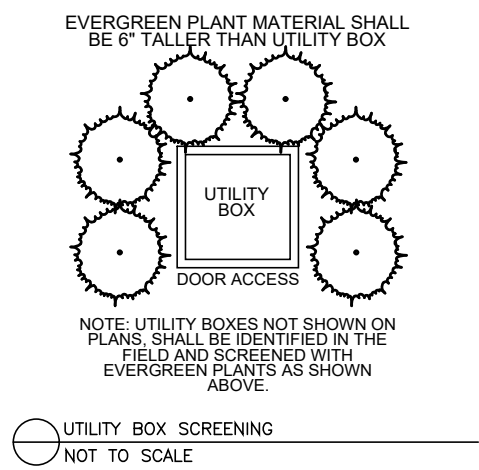




**SEC, Inc.** 850 MIDDLE TENNESSEE BOULEVARD MURFREESBORO, TENNESSEE 37129  
 ENGINEERING • SURVEYING • LAND PLANNING  
 LANDSCAPE ARCHITECTURE  
 PHONE: (615) 890-7901 WWW.SEC-CIVIL.COM FAX: (615) 895-2567  
 NO PORTION OF THIS DRAWING MAY BE REPRODUCED WITHOUT CONSENT OF SEC, INC. COPYRIGHT © SEC, INC. 2024

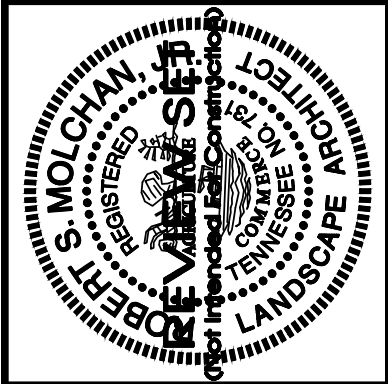

U-Haul Phase 2  
503 New Paul Road  
LaVergne, Tennessee

|                               |  |  |  |  |  |                |
|-------------------------------|--|--|--|--|--|----------------|
| REVISION:<br><br><br><br><br> |  |  |  |  |  | Landscape Plan |
| DRAWN: SWL                    |  |  |  |  |  |                |
| DATE: 12-29-2023              |  |  |  |  |  |                |
| CHECKED:                      |  |  |  |  |  |                |
| RSM                           |  |  |  |  |  |                |
| FILE NAME:                    |  |  |  |  |  |                |
| 19084\haul2_LA                |  |  |  |  |  |                |
| SCALE:                        |  |  |  |  |  |                |
| 1" = 60'                      |  |  |  |  |  |                |
| JOB NO.                       |  |  |  |  |  |                |
| 19084                         |  |  |  |  |  |                |
| SHEET:                        |  |  |  |  |  |                |
| L1.0                          |  |  |  |  |  |                |



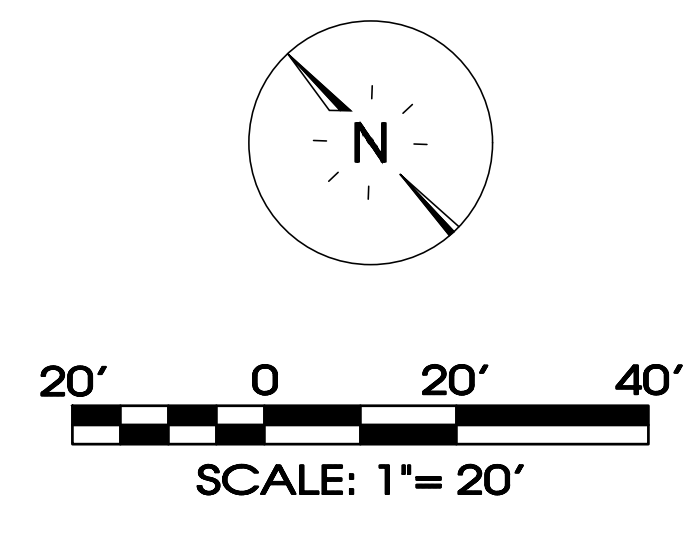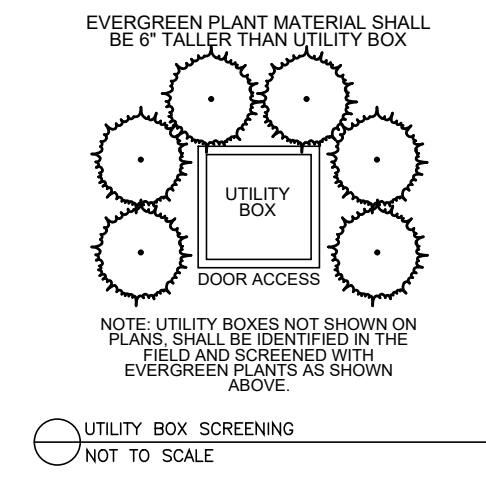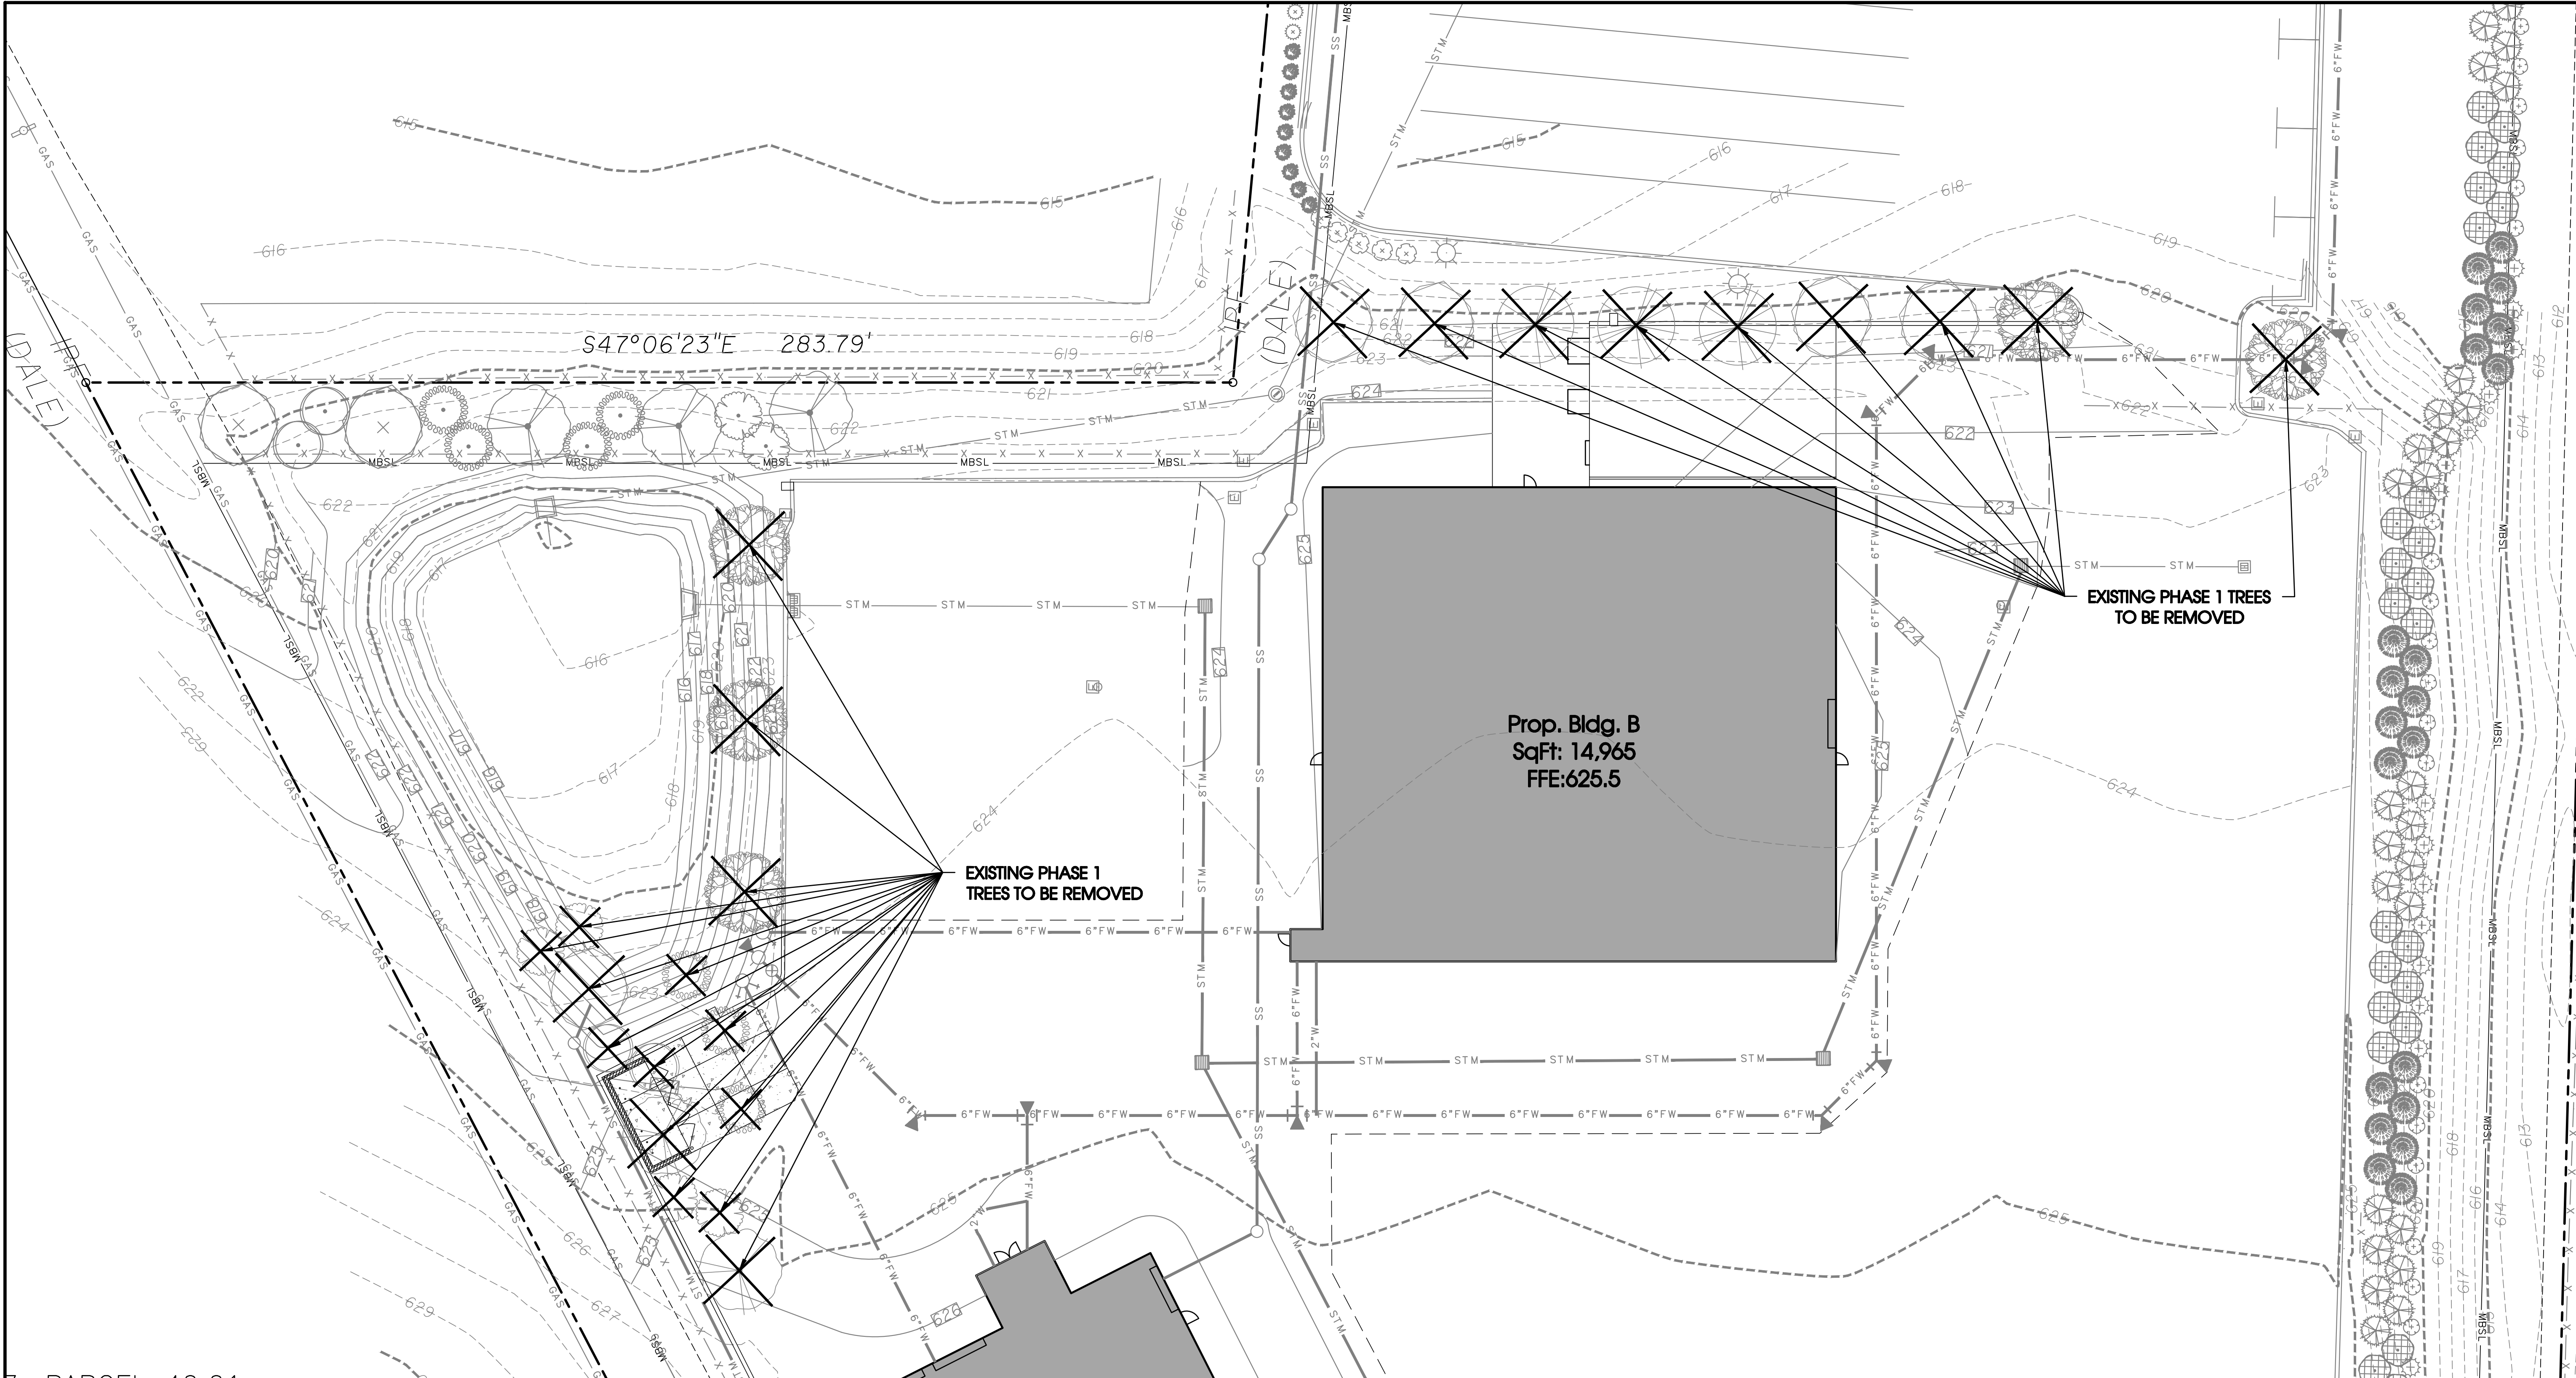

**SITE ENGINEERING CONSULTANTS**  
ENGINEERING • SURVEYING • LAND PLANNING  
LANDSCAPE ARCHITECTURE  
850 MIDDLE TENNESSEE BOULEVARD MURFREESBORO, TENNESSEE 37129  
PHONE: (615) 890-7901 WWW.SEC-CIVIL.COM FAX: (615) 895-2567  
NO PORTION OF THIS DRAWING MAY BE REPRODUCED OR TRANSMITTED IN ANY FORM OR BY ANY MEANS, ELECTRONIC OR MECHANICAL, WITHOUT THE WRITTEN CONSENT OF S.E.C. INC.  
The site as shown on these construction drawings is intended to achieve specific engineering design criteria and objectives. It is the sole responsibility of the owner/developer to ensure that the construction of the site shown on these construction drawings is in total accordance with the design as noted, described, and dimensioned on these drawings. The site is constructed in accordance with the construction plans.






**U-Haul Phase 2**  
**503 New Paul Road**  
**LaVergne, Tennessee**

|                          |                          |
|--------------------------|--------------------------|
| REVISIONS:               | <b>Tree Removal Plan</b> |
| DRAWN: SWL               |                          |
| DATE: 12-29-2023         |                          |
| CHECKED: RSM             |                          |
| FILE NAME: 19084uhul2_LA |                          |
| SCALE: 1" = 20'          | <b>L1.1</b>              |
| JOB NO. 19084            |                          |
| SHEET:                   |                          |







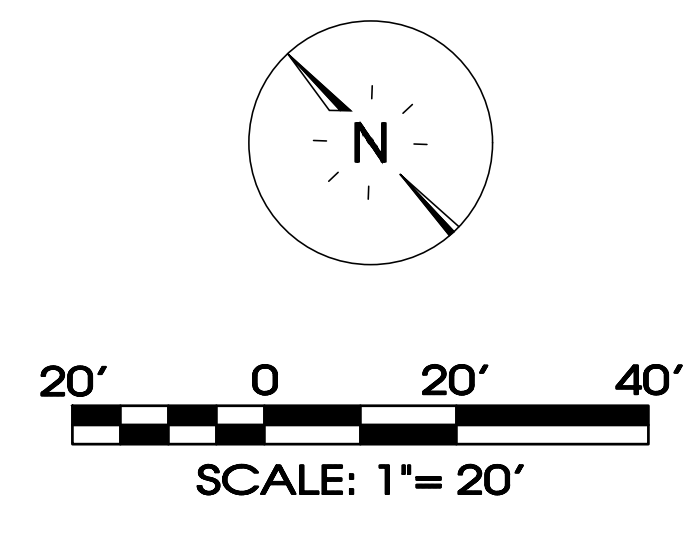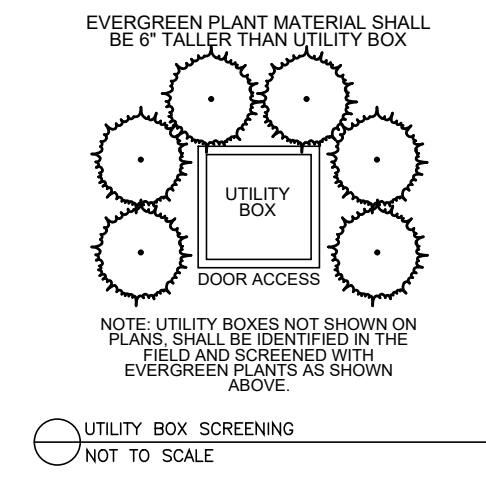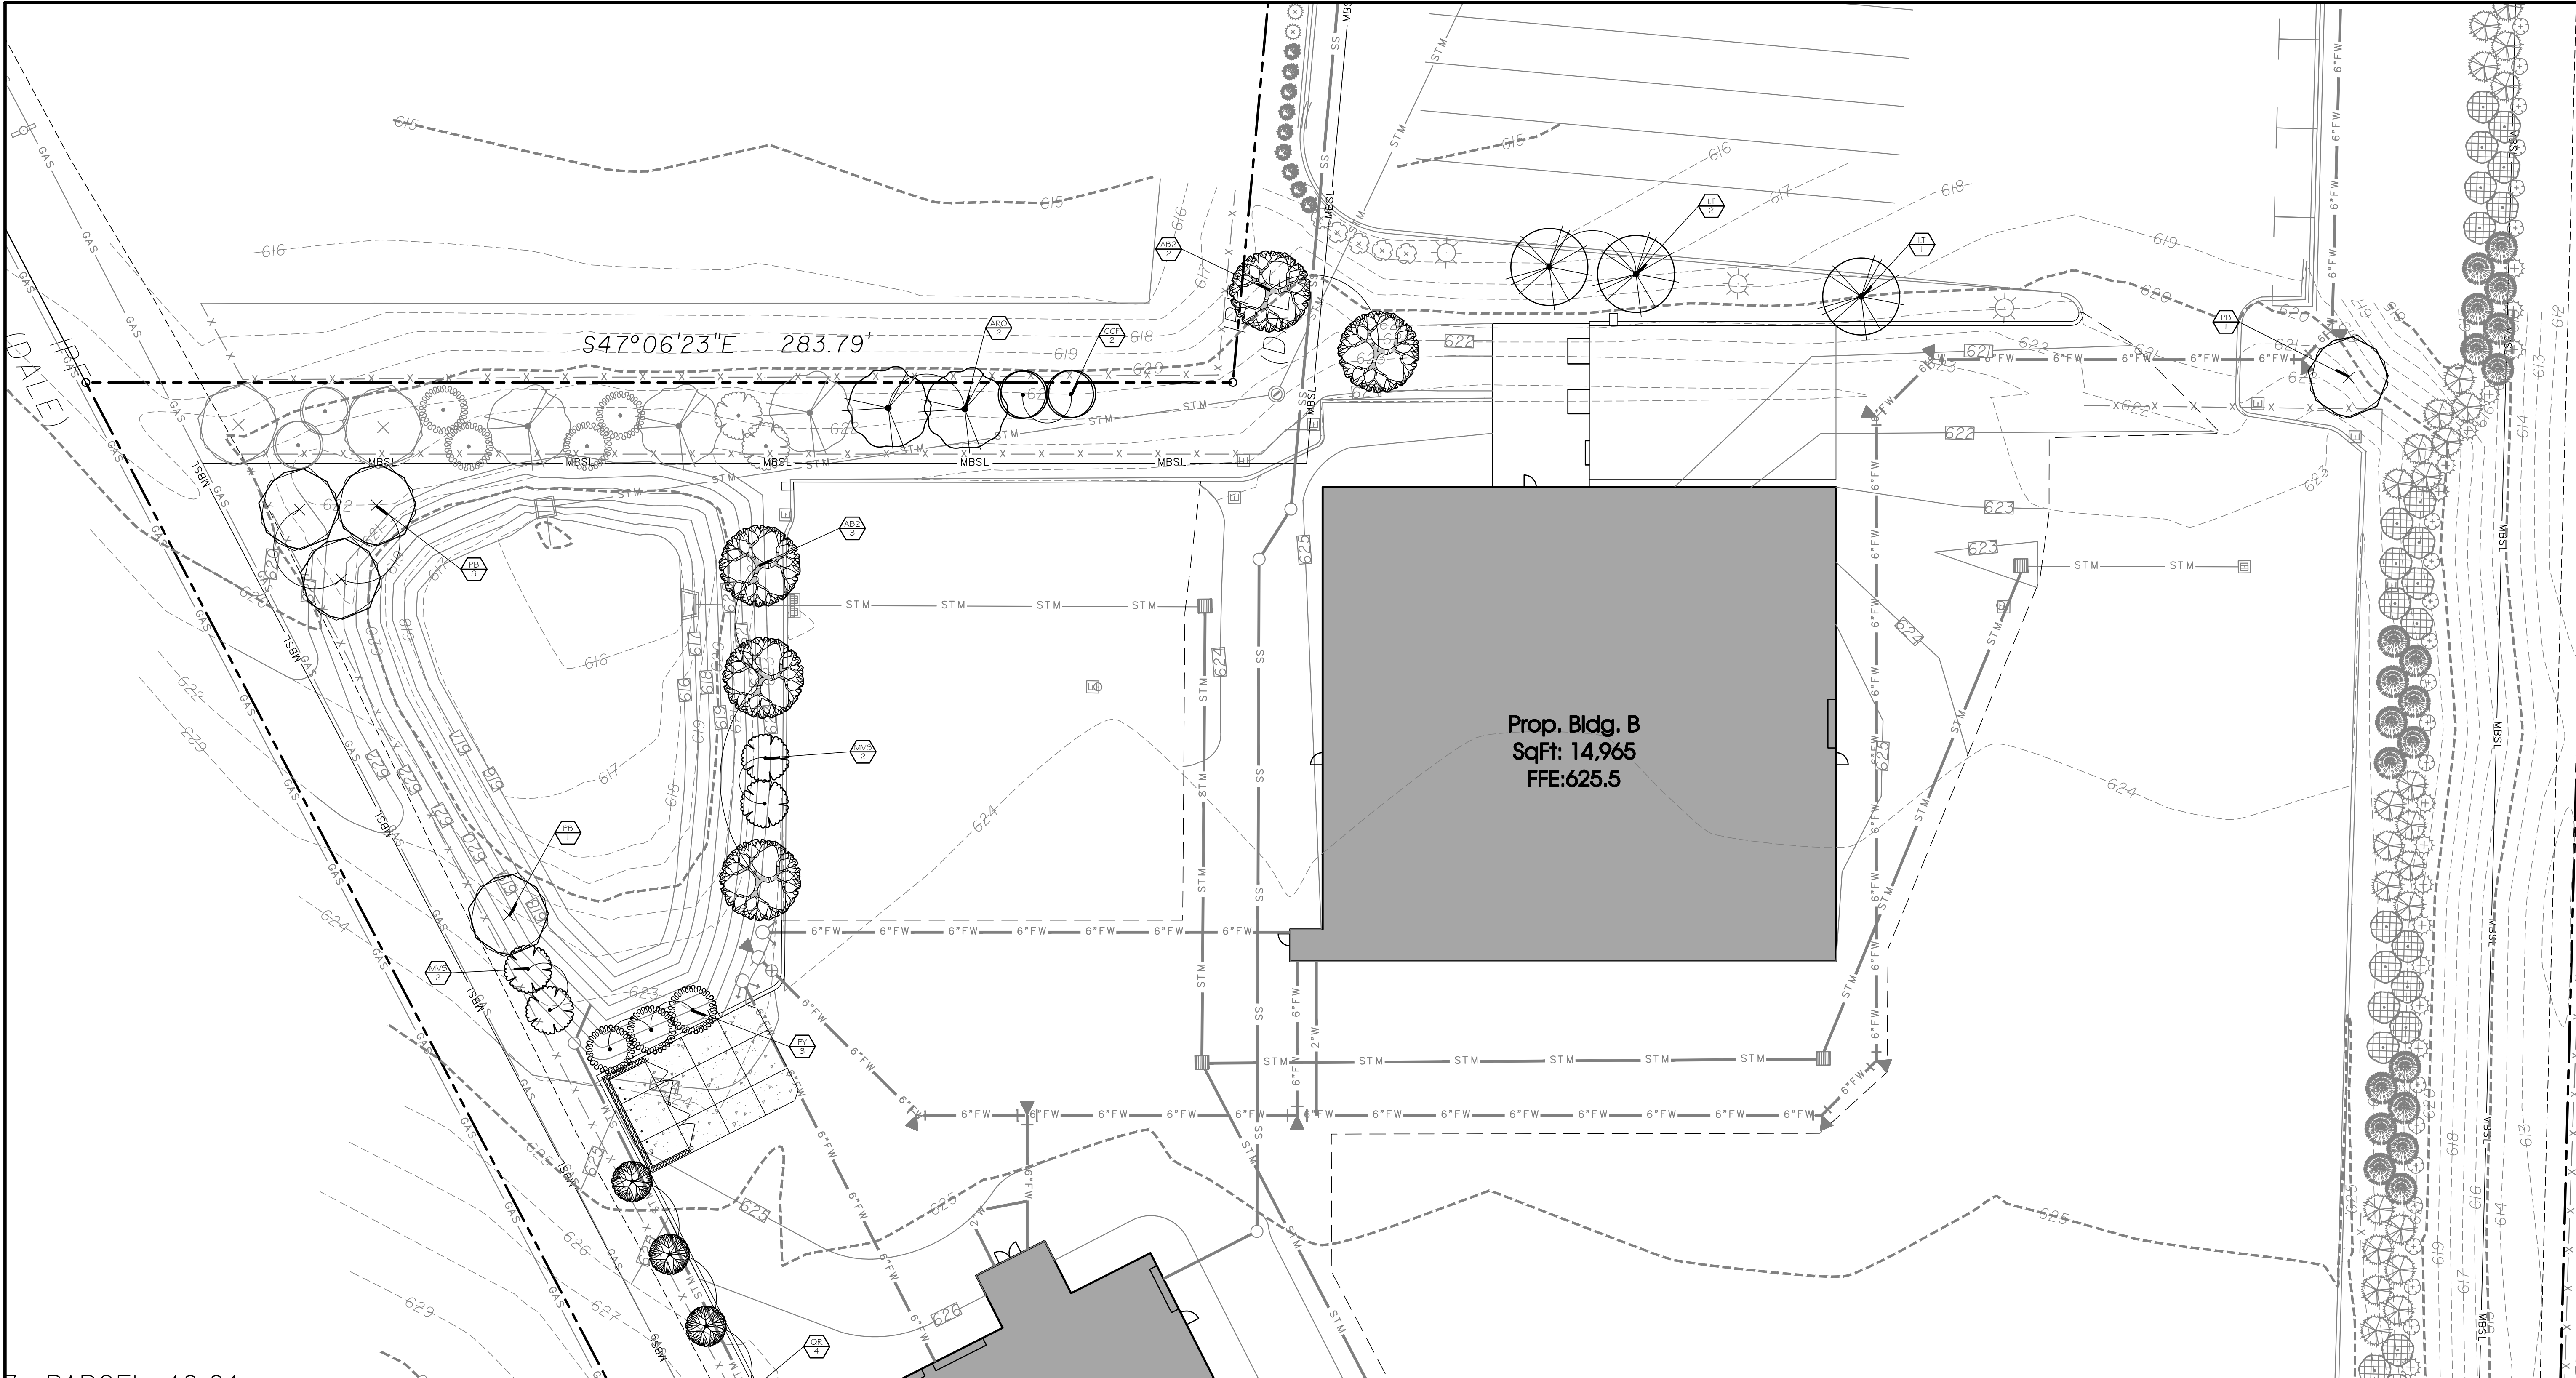

**SITE ENGINEERING CONSULTANTS**  
ENGINEERING • SURVEYING • LAND PLANNING  
LANDSCAPE ARCHITECTURE  
850 MIDDLE TENNESSEE BOULEVARD  
MURFREESBORO, TENNESSEE 37129  
PHONE: (615) 890-7901 WWW.SEC-CIVIL.COM FAX: (615) 895-2567  
NO PORTION OF THIS DRAWING MAY BE REPRODUCED OR TRANSMITTED IN ANY FORM OR BY ANY MEANS, ELECTRONIC OR MECHANICAL, WITHOUT THE WRITTEN CONSENT OF SEC, INC.  
The site as shown on these construction drawings is intended to achieve specific engineering design criteria and objectives. It is the sole responsibility of the owner/developer to ensure that the construction of the site shown on these construction drawings is in total accordance with the design as noted, described, and dimensioned. The engineer, architect, or landscape architect assumes no responsibility in the assurance that the site is constructed in accordance with the construction plans.

**SEC, Inc.**





**U-Haul Phase 2**  
**503 New Paul Road**  
**LaVergne, Tennessee**

|                          |  |
|--------------------------|--|
| Tree Replacement Plan    |  |
| REVISIONS:               |  |
| DRAWN: SWL               |  |
| DATE: 12-29-2023         |  |
| CHECKED: RSM             |  |
| FILE NAME: 19084uhul2_LA |  |
| SCALE: 1" = 20'          |  |
| JOB NO. 19084            |  |
| SHEET: L1.3              |  |







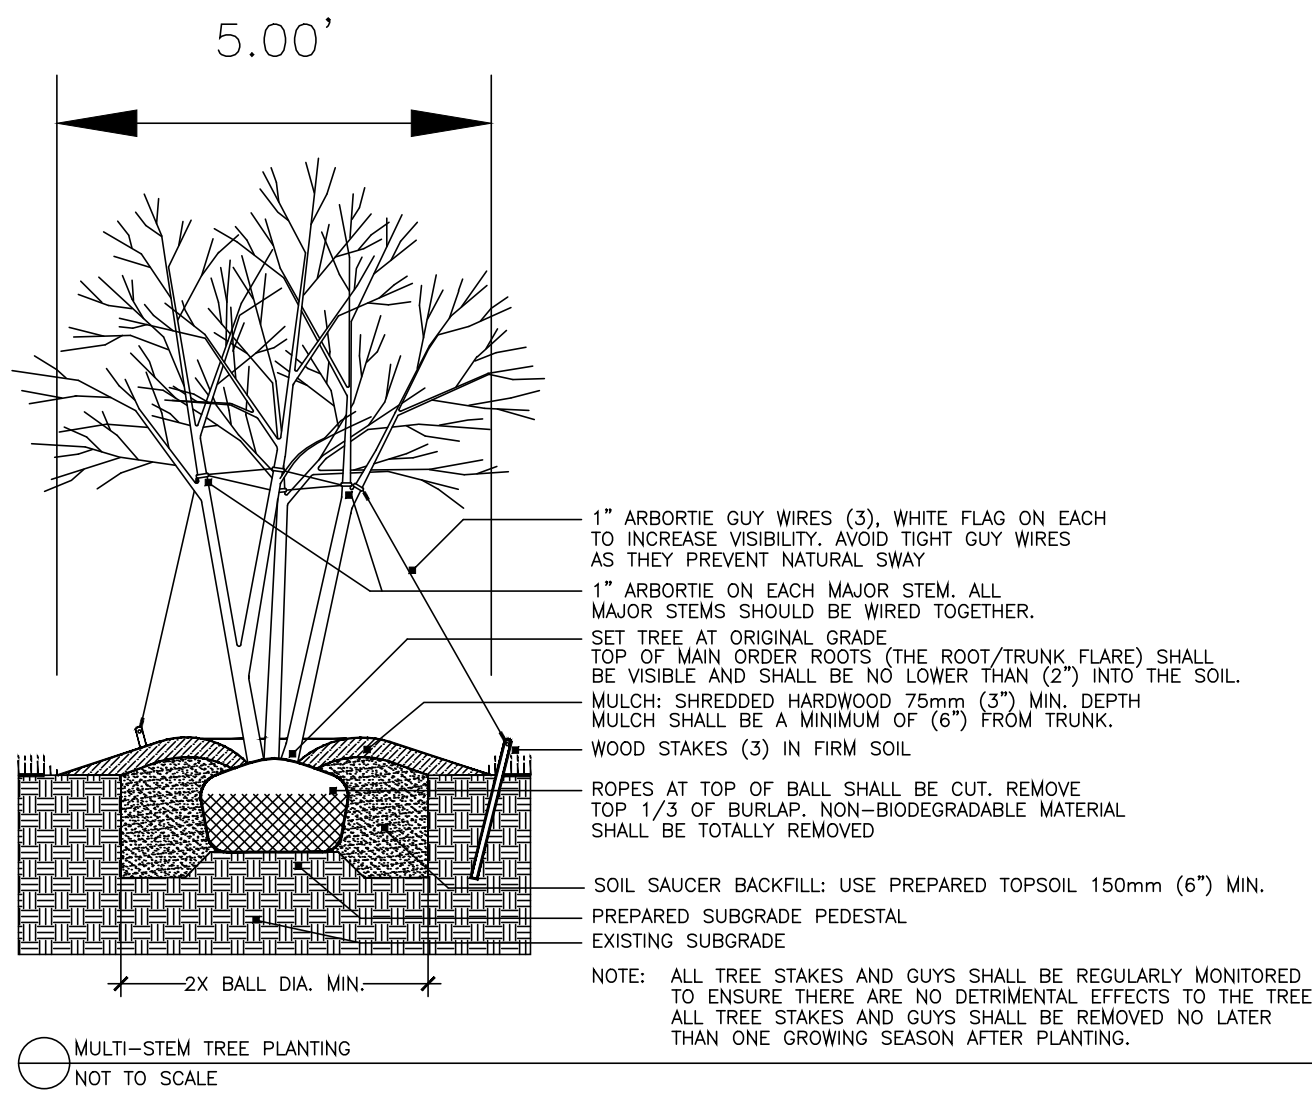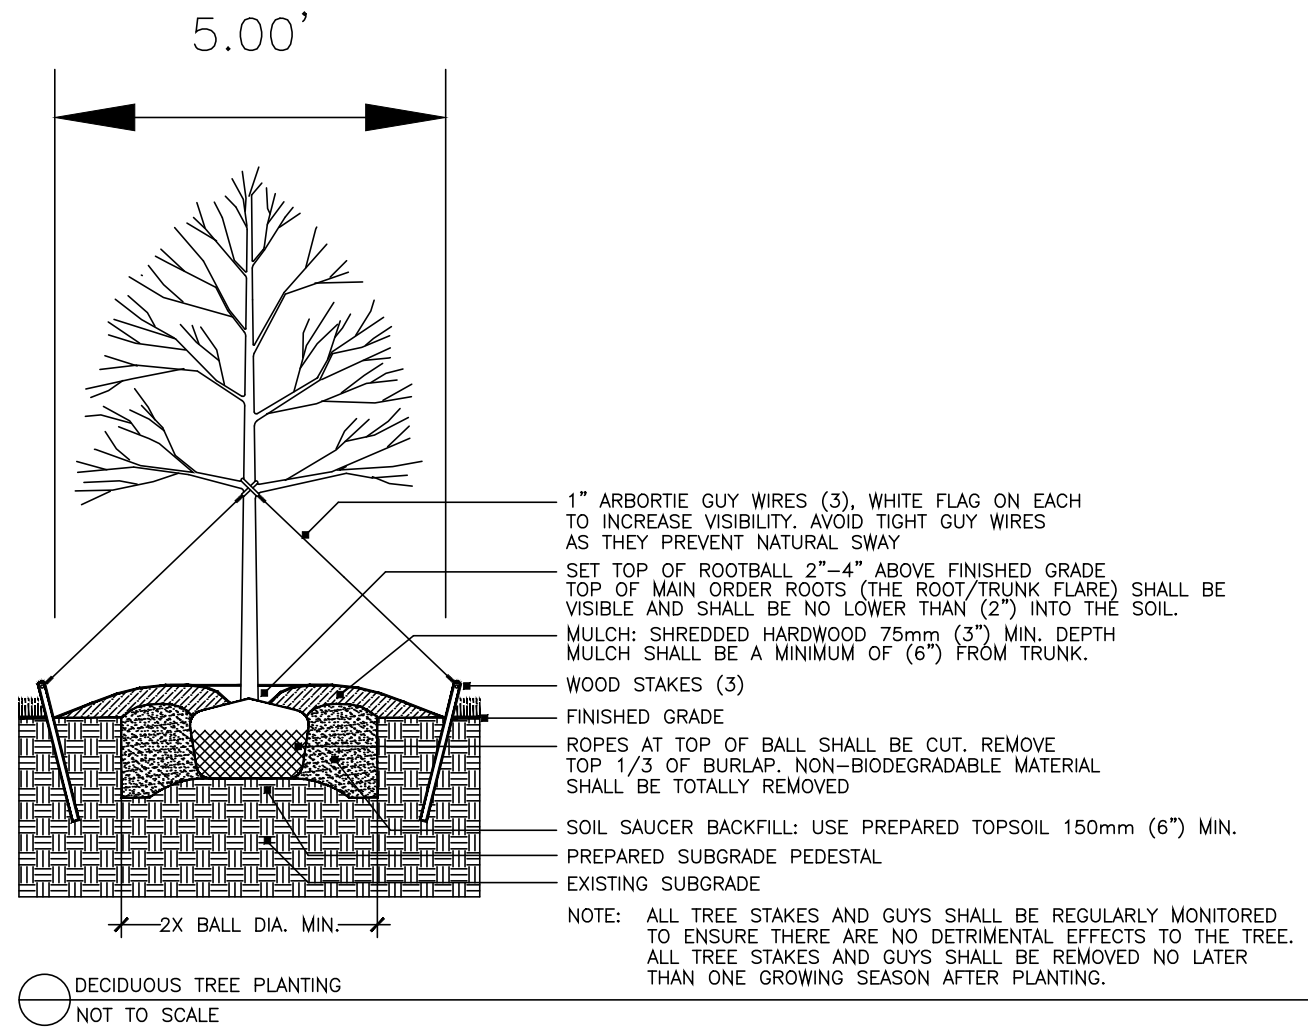


## PLANT SCHEDULE

| SYMBOL           | CODE | QTY | BOTANICAL / COMMON NAME                                   | ROOT  | PLANT SIZE | HGT. MIN. | SPACING  | REMARKS                                                                                               |
|------------------|------|-----|-----------------------------------------------------------|-------|------------|-----------|----------|---|
| DECIDUOUS TREES  |      |     |                                                           |       |            |           |          |   |
|                  | AB2  | 5   | ACER BUERGERIANUM / TRIDENT MAPLE                         | B # B | 3" CAL     | 14' - 16' | AS SHOWN | 5' CLEAR TRUNK, SINGLE, STRAIGHT CENTRAL LEADER, EVENLY BRANCHED, SYMMETRICAL CROWN, MATCHED*         |
|                  | ARO  | 2   | ACER RUBRUM `OCTOBER GLORY` TM / OCTOBER GLORY MAPLE      | B # B | 3" CAL     | 14' - 16' | AS SHOWN | 5' CLEAR TRUNK, SINGLE, STRAIGHT CENTRAL LEADER, EVENLY BRANCHED, SYMMETRICAL CROWN, MATCHED*         |
|                  | LT   | 3   | LIRIODENDRON TULIPIFERA / TULIP TREE                      | B # B | 3" CAL     | 14' - 16' | AS SHOWN | 5' CLEAR TRUNK, SINGLE, STRAIGHT CENTRAL LEADER, EVENLY BRANCHED, SYMMETRICAL CROWN, MATCHED*         |
|                  | PB   | 5   | PLATANUS X ACERIFOLIA `BLOODGOOD` / LONDON PLANE TREE     | B # B | 3" CAL     | 14' - 16' | AS SHOWN | 5' CLEAR TRUNK, SINGLE, STRAIGHT CENTRAL LEADER, EVENLY BRANCHED, SYMMETRICAL CROWN, MATCHED*         |
|                  | QR   | 7   | QUERCUS ROBUR X ALBA `CRIMSON SPIRE` / CRIMSON SPIRE OAK  | B # B | 3" CAL     | 14' - 16' | AS SHOWN | 5' CLEAR TRUNK, SINGLE, STRAIGHT CENTRAL LEADER, EVENLY BRANCHED, SYMMETRICAL CROWN, MATCHED*         |
| UNDERSTORY TREES |      |     |                                                           |       |            |           |          |   |
|                  | CCF  | 2   | CERCIS CANADENSIS `FOREST PANSY` TM / FOREST PANSY REDBUD | B # B | 2" CAL     | 10' - 12' | AS SHOWN | 4' CLEAR TRUNK, FULL CANOPY, MATCHED*                                                                 |
|                  | MVS  | 4   | MAGNOLIA VIRGINIANA / SWEET BAY                           | B # B | 2" CAL     | 10' - 12' | AS SHOWN | 4' CLEAR TRUNK, MULTI-CANE VARIETY, 3-CANE MIN., 3/4 INCH MIN. PER CANE, SYMMETRICAL CANOPY, MATCHED* |
|                  | PY   | 3   | PRUNUS X YEDOENSIS / YOSHINO CHERRY                       | B # B | 2" CAL     | 10' - 12' | AS SHOWN | 4' CLEAR TRUNK, FULL CANOPY, MATCHED*                                                                 |

**MATCHED\*** - TREES OF THE SAME SPECIES SHALL HAVE THE FOLLOWING CHARACTERISTICS:  
MATCHED BY BRANCH HEIGHT, CALIPER, HEIGHT OF TREE, SPREAD OF BRANCHES AND BRANCHING STRUCTURE, AND OVERALL CANOPY SHAPE

### LANDSCAPE NOTES


1. THE LANDSCAPE CONTRACTOR SHALL VERIFY THE EXACT LOCATION OF ALL UTILITIES AND TAKE NECESSARY PRECAUTIONS TO PREVENT DAMAGE TO THESE UTILITIES.
2. THE LANDSCAPE CONTRACTOR SHALL COORDINATE ALL CONSTRUCTION WITH THE APPROPRIATE UTILITY COMPANY AND SHALL BE RESPONSIBLE FOR AND DAMAGE TO UTILITIES.
3. PLANT MATERIALS AND STUMPS INDICATED FOR REMOVAL SHALL BE REMOVED AND DISPOSED OFF-SITE BY THE CONTRACTOR. BACKFILL HOLES WITH TOPSOIL FREE OF ROOTS AND ROCKS.
4. TREAT ALL LANDSCAPE BEDS WITH PRE-EMERGENT HERBICIDE PRIOR TO PLANTING. THE LANDSCAPE CONTRACTOR IS RESPONSIBLE FOR ALL WEEDING UNTIL FINAL ACCEPTANCE.
5. THE LANDSCAPE CONTRACTOR SHALL BE RESPONSIBLE FOR THE FINE GRADING OF ALL PLANTING AREAS.
6. THE LANDSCAPE CONTRACTOR SHALL BE RESPONSIBLE FOR COMPLETELY MAINTAINING THE WORK (INCLUDING BUT NOT LIMITED TO: WATERING, MULCHING, SPRAYING, FERTILIZING, ETC.) OF ALL PLANTING AREAS AND LAWNS PER PROJECT SPECIFICATIONS UNTIL FINAL ACCEPTANCE OF THE WORK BY THE OWNER.
7. PROVIDE TREES, SHRUBS, AND PLANTS OF QUALITY, SIZE, GENUS, SPECIES AND VARIETY SHOWN AND SCHEDULED FOR LANDSCAPE WORK AND COMPLYING WITH RECOMMENDATIONS AND REQUIREMENTS OF ANSI Z60.1 "AMERICAN STANDARD FOR NURSERY STOCK". HEIGHT AND WIDTH SHOWN ARE MINIMUM SIZES.
8. THE LANDSCAPE CONTRACTOR SHALL COMPLETELY GUARANTEE ALL WORK FOR A PERIOD OF ONE YEAR BEGINNING AT THE DATE OF ACCEPTANCE. THE LANDSCAPE CONTRACTOR SHALL MAKE ALL REPLACEMENTS PROMPTLY (AS PER DIRECTION OF OWNER).
9. THE LANDSCAPE CONTRACTOR SHALL PROVIDE THE OWNER WITH WRITTEN INSTRUCTIONS ON THE PROPER CARE OF ALL SPECIFIED PLANT MATERIALS PRIOR TO FINAL PAYMENT.
10. THE QUANTITIES INDICATED ON THE PLANT SCHEDULE AND PLAN ARE FOR THE CONVENIENCE OF THE CONTRACTOR. THE CONTRACTOR SHALL BE RESPONSIBLE FOR HIS/HER OWN QUANTITY CALCULATION AND THE LIABILITY WHICH PERTAINS TO THOSE QUOTATIONS. ANY DISCREPANCY SHALL BE CALLED TO THE ATTENTION OF THE LANDSCAPE ARCHITECT IMMEDIATELY.
11. EXISTING TREES TO REMAIN SHALL BE PROTECTED FROM CONSTRUCTION DAMAGE. SELECTIVELY PRUNE DEAD WOOD.
12. SEED OR SOD ALL AREAS DISTURBED BY CONSTRUCTION AND NOT DESIGNATED AS PLANTING BEDS.
13. SHRUBS AND GROUND COVER BEDS TO BE PLANTED IN A TRIANGULAR SPACING. SEE PLANTING SCHEDULE FOR DISTANCES.
14. UPON COMPLETION AND FINAL ACCEPTANCE OF THE LANDSCAPE INSTALLATION, A THREE (3) YEAR LANDSCAPE MAINTENANCE BOND WILL BE REQUIRED. THIS BOND SHOULD BE SUBMITTED IN THE NAME OF THE PROPERTY OWNER OF RECORD OR A LEASE HOLDER WHO HAS TEN (10) YEARS OR MORE REMAINING ON A CURRENT LEASE. THE PROPERTY OWNER/LEASE HOLDER SHOULD ALLOW ADEQUATE TIME TO OBTAIN THE BOND AS THIS PROCESS MAY BE LENGTHY AND MAY DELAY THE ISSUANCE OF THE CERTIFICATE OF OCCUPANCY.

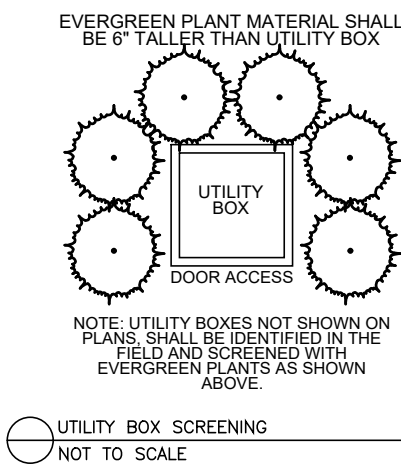

Know what's below.  
Call before you dig.

SITE ENGINEERING CONSULTANTS  
ENGINEERING • SURVEYING • LAND PLANNING  
LANDSCAPE ARCHITECTURE

**SEC, Inc.**

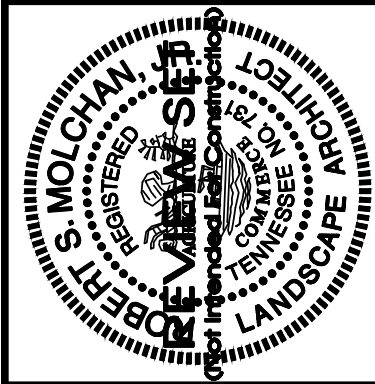

U-Haul Phase 2  
503 New Paul Road  
LaVergne, Tennessee

|                          |  |
|--------------------------|--|
| REVISED:                 |  |
| DRAWN: SWL               |  |
| DATE: 12-29-2023         |  |
| CHECKED: RSM             |  |
| FILE NAME: 19084uhul2_LA |  |
| SCALE: N/A               |  |
| JOB NO. 19084            |  |
| SHEET:                   |  |

Landscape Details & Notes

L2.0





**Item #: 5.**

**Item Title: Preliminary Plat - Arbor Ridge, Sections 4, 7 & 8 - 150 Lots on Approximately 39.75 Acres. Requested by SEC, Inc. Property located off Waldron Rd. (Tax Map 32, Parcel 4). PDR (Planned Density Residential) Zoning District. Property owned by Starlight Homes of Tennessee, LLC.**

**Reviewed By:**

Bo Logan, City Planner  
Gary Lide, City Engineer

**Summary:** The applicant is requesting approval of the Preliminary Plat for the Arbor Ridge Subdivision, Sections 4, 7 & 8, located on approx. 39.75 acres. The property is located on the east side of Waldron Road. The purpose of the preliminary plat is to present the proposed layout of the single-family development. This plat consists of 150 lots as a portion of parcel 004.00 shown on Rutherford County Tax Map 032.

**Staff Recommendation:**

**Staff Comments / Technical Items:**

**Planning**

Bo Logan  
[blogan@lavergetn.gov](mailto:blogan@lavergetn.gov)

No Comments

Jake Blair  
[jblair@lavergetn.gov](mailto:jblair@lavergetn.gov)

**Engineering**

Gary Lide  
[glide@lavergetn.gov](mailto:glide@lavergetn.gov)

1. The Engineering Department understands that a preliminary plat for Section 4 was approved at the May 2023 Planning Commission meeting. The Engineering Department further understands that the agreement between the city and the developer states "*...it would be in the best interest of the City for the City to have control over the construction of the Road Improvements and for*



*the Mixed-Use Developer to pay the amounts specified in this Agreement in lieu of the Mixed-Use Developer making any Road Improvements". The Engineering Department is concerned about the intersection of Large Poppy Drive with Blair Road and would like to have a plan of action and a schedule for sufficient improvements in Blair Road to meet reasonable sight distance standards before Large Poppy Driver is open to the public.*

2. The Engineering Department understands that a preliminary plat for Section 4 was approved at the May 2023 Planning Commission meeting. However, the PDR agreement with the city states the following: "*Arbor Ridge will have four residential and five commercial entrances onto Waldron and Blair Roads. These entrances are proposed to incorporate three travel lanes for proper circulation into and out of the development. There will be a dedicated left and right out of the neighborhood, as well as single lane for traffic entering the development.*" The entrance shown onto Blair Road from Section 4 is only two lanes and not the promised three.

3. A 30-foot buffer is shown around a wet weather conveyance going through lots 118 and 119. If that buffer is intended to remain, then lot 118 is nonbuildable and 119 requires significant adjustment to the MBSL.

4. Show sizes of all drainage pipes and culverts.

5. (Sheet C1.1) Label Hyacinth Drive

6. (Sheet C1.2) Label Hyacinth and Daffodil Drives

7. (Sheet C1.0) Label Ambrosia Drive

8. (Sheet L1.1) The sheet number is incorrect.

9. (Sheet L1.1) If a monument sign is proposed, provide location and size.

10. Please be prepared to discuss at the workshop how construction traffic will enter Sections 4, 7, and 8. It is the staff's preference that the traffic enter through Large Poppy Drive or Daffodil Drive and NOT directly off of Blair Road.

## **Utilities**

1. Show and label connecting public sewer easement and width Sht C1.0.

2. Show connecting public sewer Sht C1.2.

3. Identify public sewer easement and width, Sht C1.2.

## **Codes**

Joe White

[jwhite@lavernetn.gov](mailto:jwhite@lavernetn.gov)

No Comments



**Fire**

Curtis Brinkley  
[cbrinkley@laverghnetn.gov](mailto:cbrinkley@laverghnetn.gov)

No Comments

**Police**

John Eubank  
[jeubank@laverghnetn.gov](mailto:jeubank@laverghnetn.gov)

No Comments

**\*Note:** The above technical items may not be the only corrections and/or issues needing to be resolved to get approval from the planning commission. New items can be brought up at the workshop and staff can add items at any time that might have been overlooked. It is the applicant's responsibility to make sure that all technical items are addressed and that no new issues exist before the planning commission meeting. Addressing all technical items does not constitute approval. It is the planning commission's decision whether an item passes or fails. Revised plans are due to staff by the following Monday at close of business unless other arrangements are made and documented.



Map 32, Parcel 4.00

WALDRON RD

BLAIR RD

WALNUT RIDGE DR






Map 32, Parcel 4.00





# Map 32, Parcel 4.00

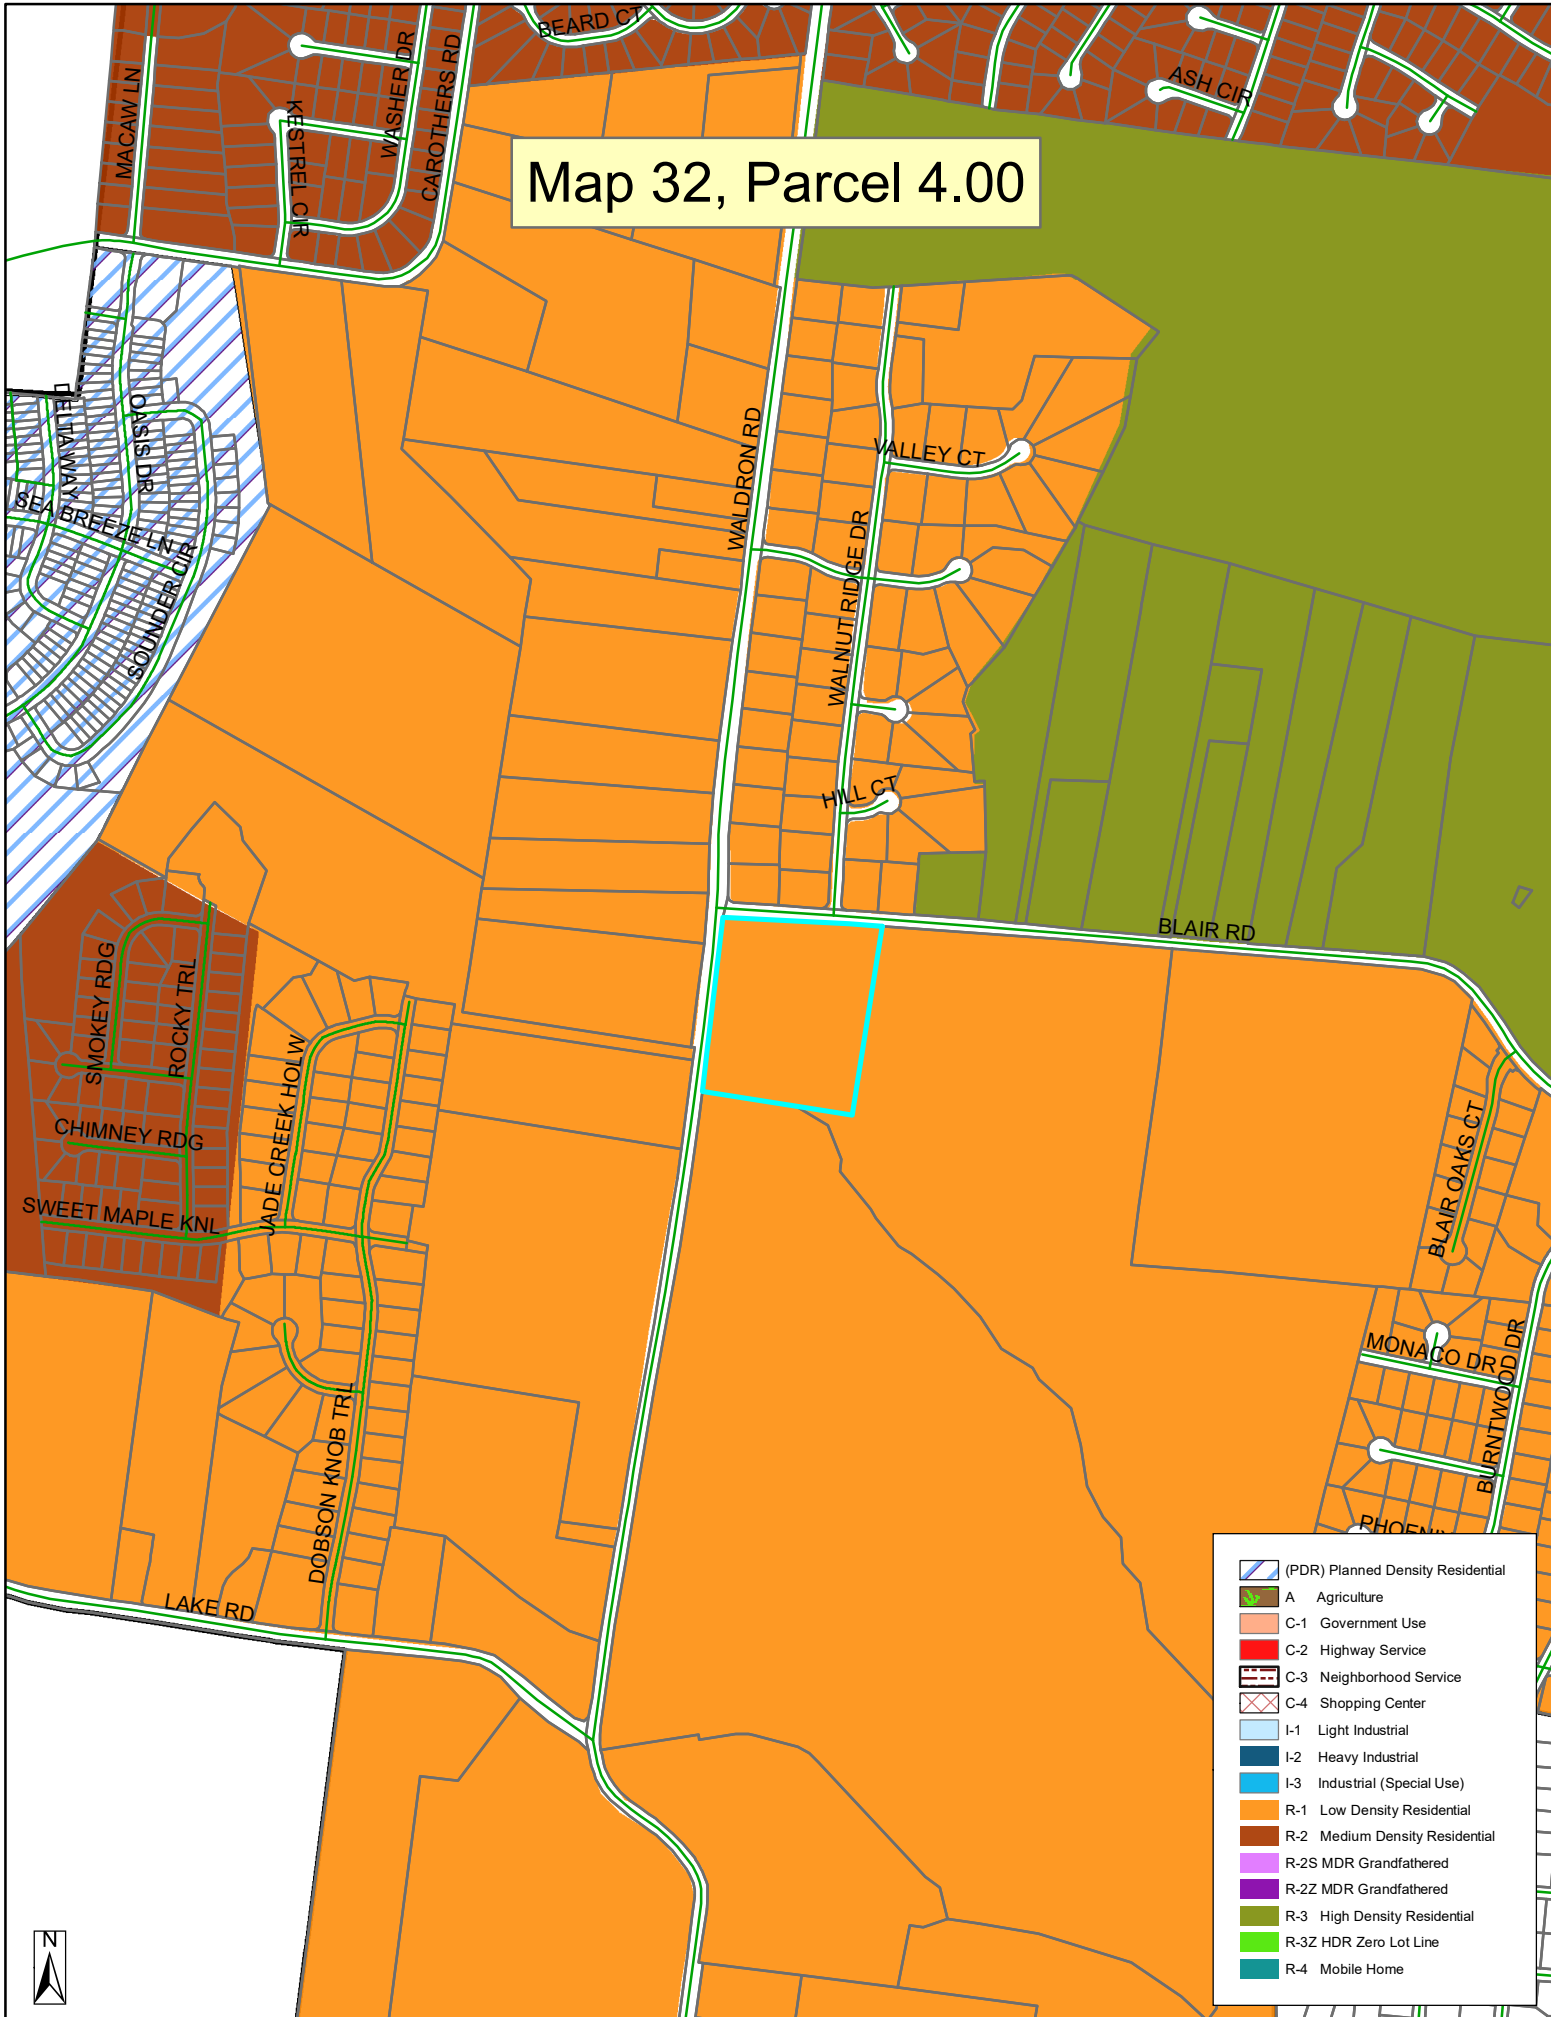

- (PDR) Planned Density Residential
- A Agriculture
- C-1 Government Use
- C-2 Highway Service
- C-3 Neighborhood Service
- C-4 Shopping Center
- I-1 Light Industrial
- I-2 Heavy Industrial
- I-3 Industrial (Special Use)
- R-1 Low Density Residential
- R-2 Medium Density Residential
- R-2S MDR Grandfathered
- R-2Z MDR Grandfathered
- R-3 High Density Residential
- R-3Z HDR Zero Lot Line
- R-4 Mobile Home













FROM PROPOSED INTERSECTION  
OF LARGE POPPY DRIVE WITH  
BLAIR ROAD LOOKING EAST






FROM PROPOSED INTERSECTION  
OF LARGE POPPY DRIVE WITH  
BLAIR ROAD LOOKING WEST





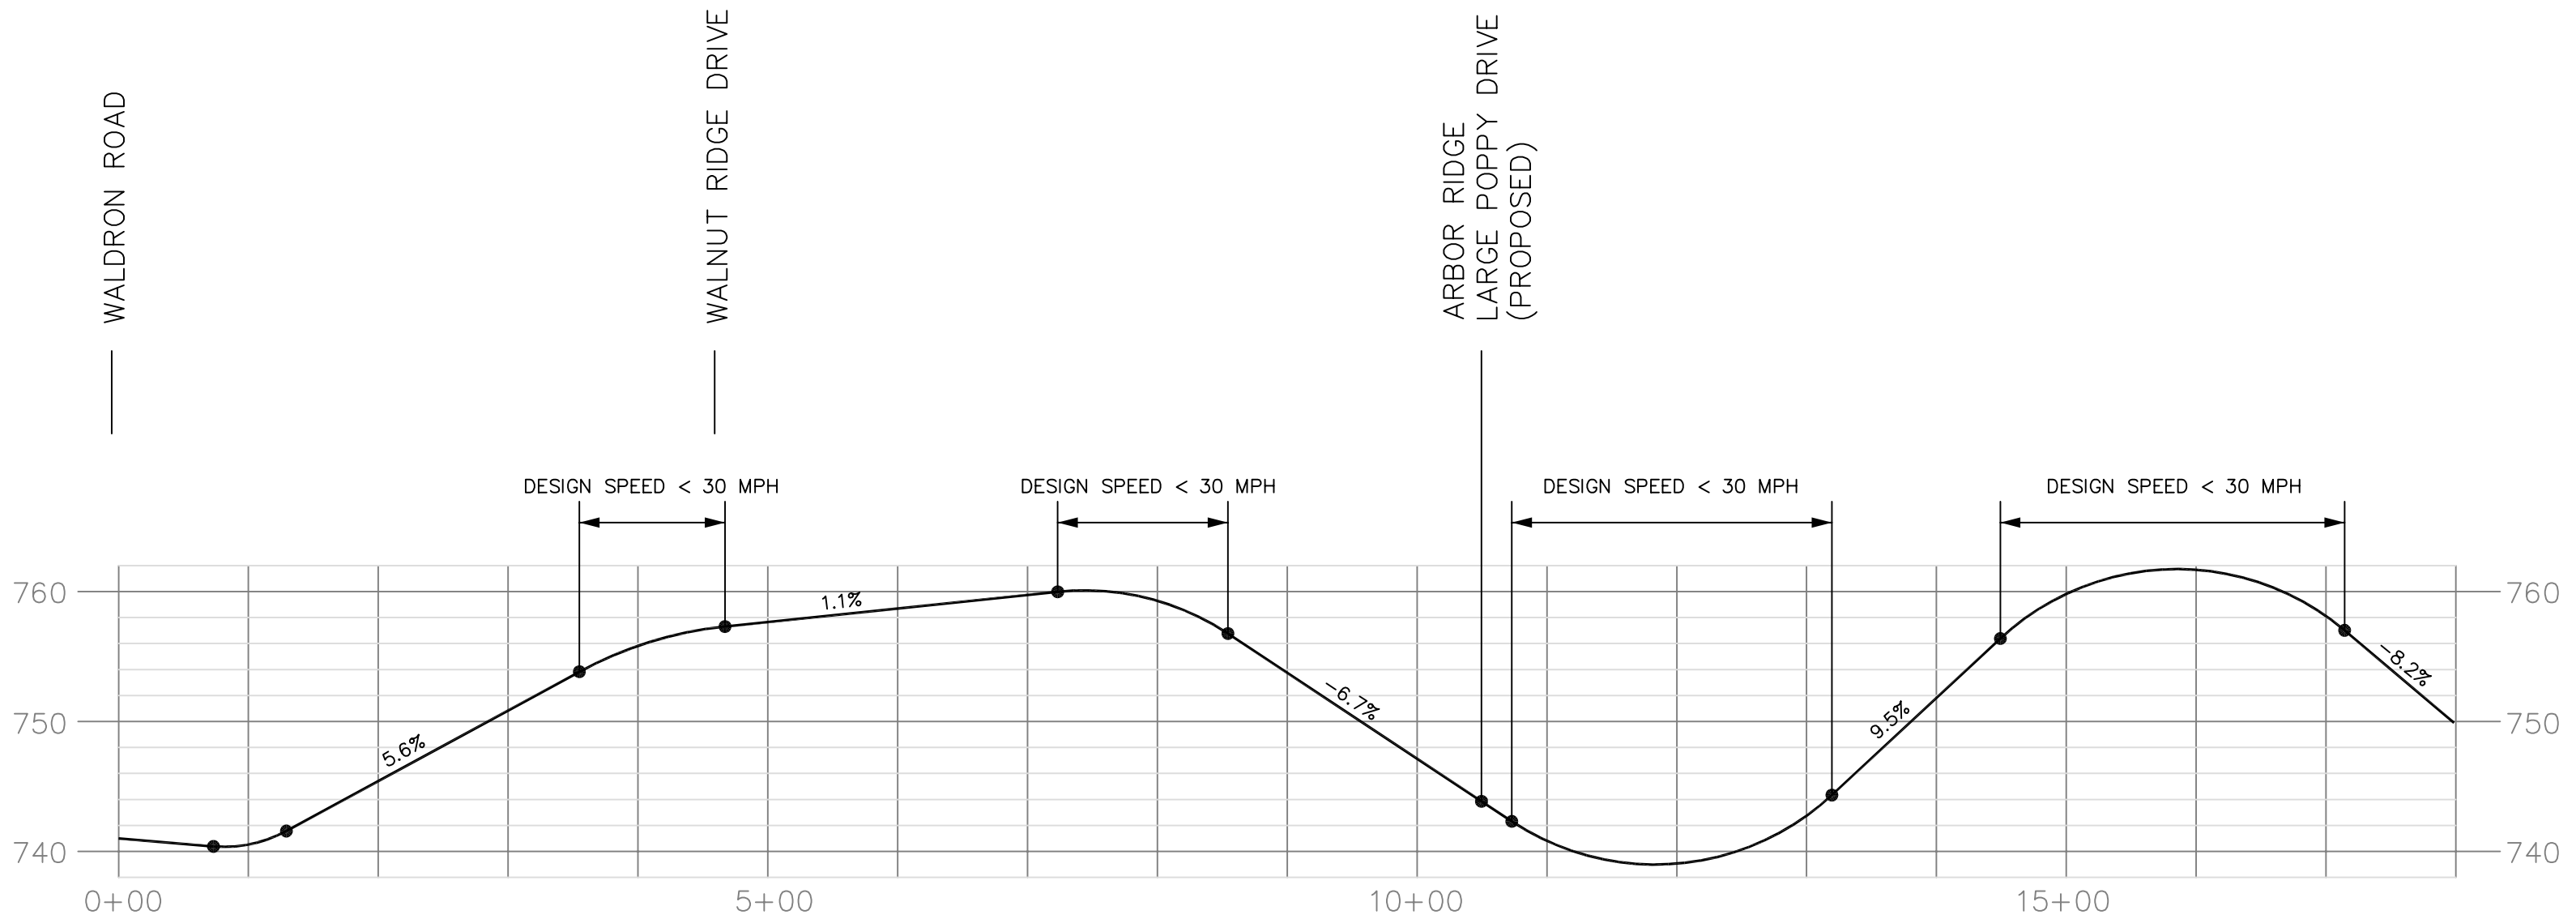

PROPOSED LARGE POPPY DRIVE AT BLAIR ROAD




# Arbor Ridge

## Section 4, 7, & 8

### La Vergne, Tennessee

### Preliminary Plat

| Drawing Index |                  |
|---------------|------------------|
| Sheet No.     | Title            |
| C0.0          | Cover Sheet      |
| C0.1          | Master Plan      |
| C1.0-1.2      | Preliminary Plat |
| C2.0          | Slope Analysis   |

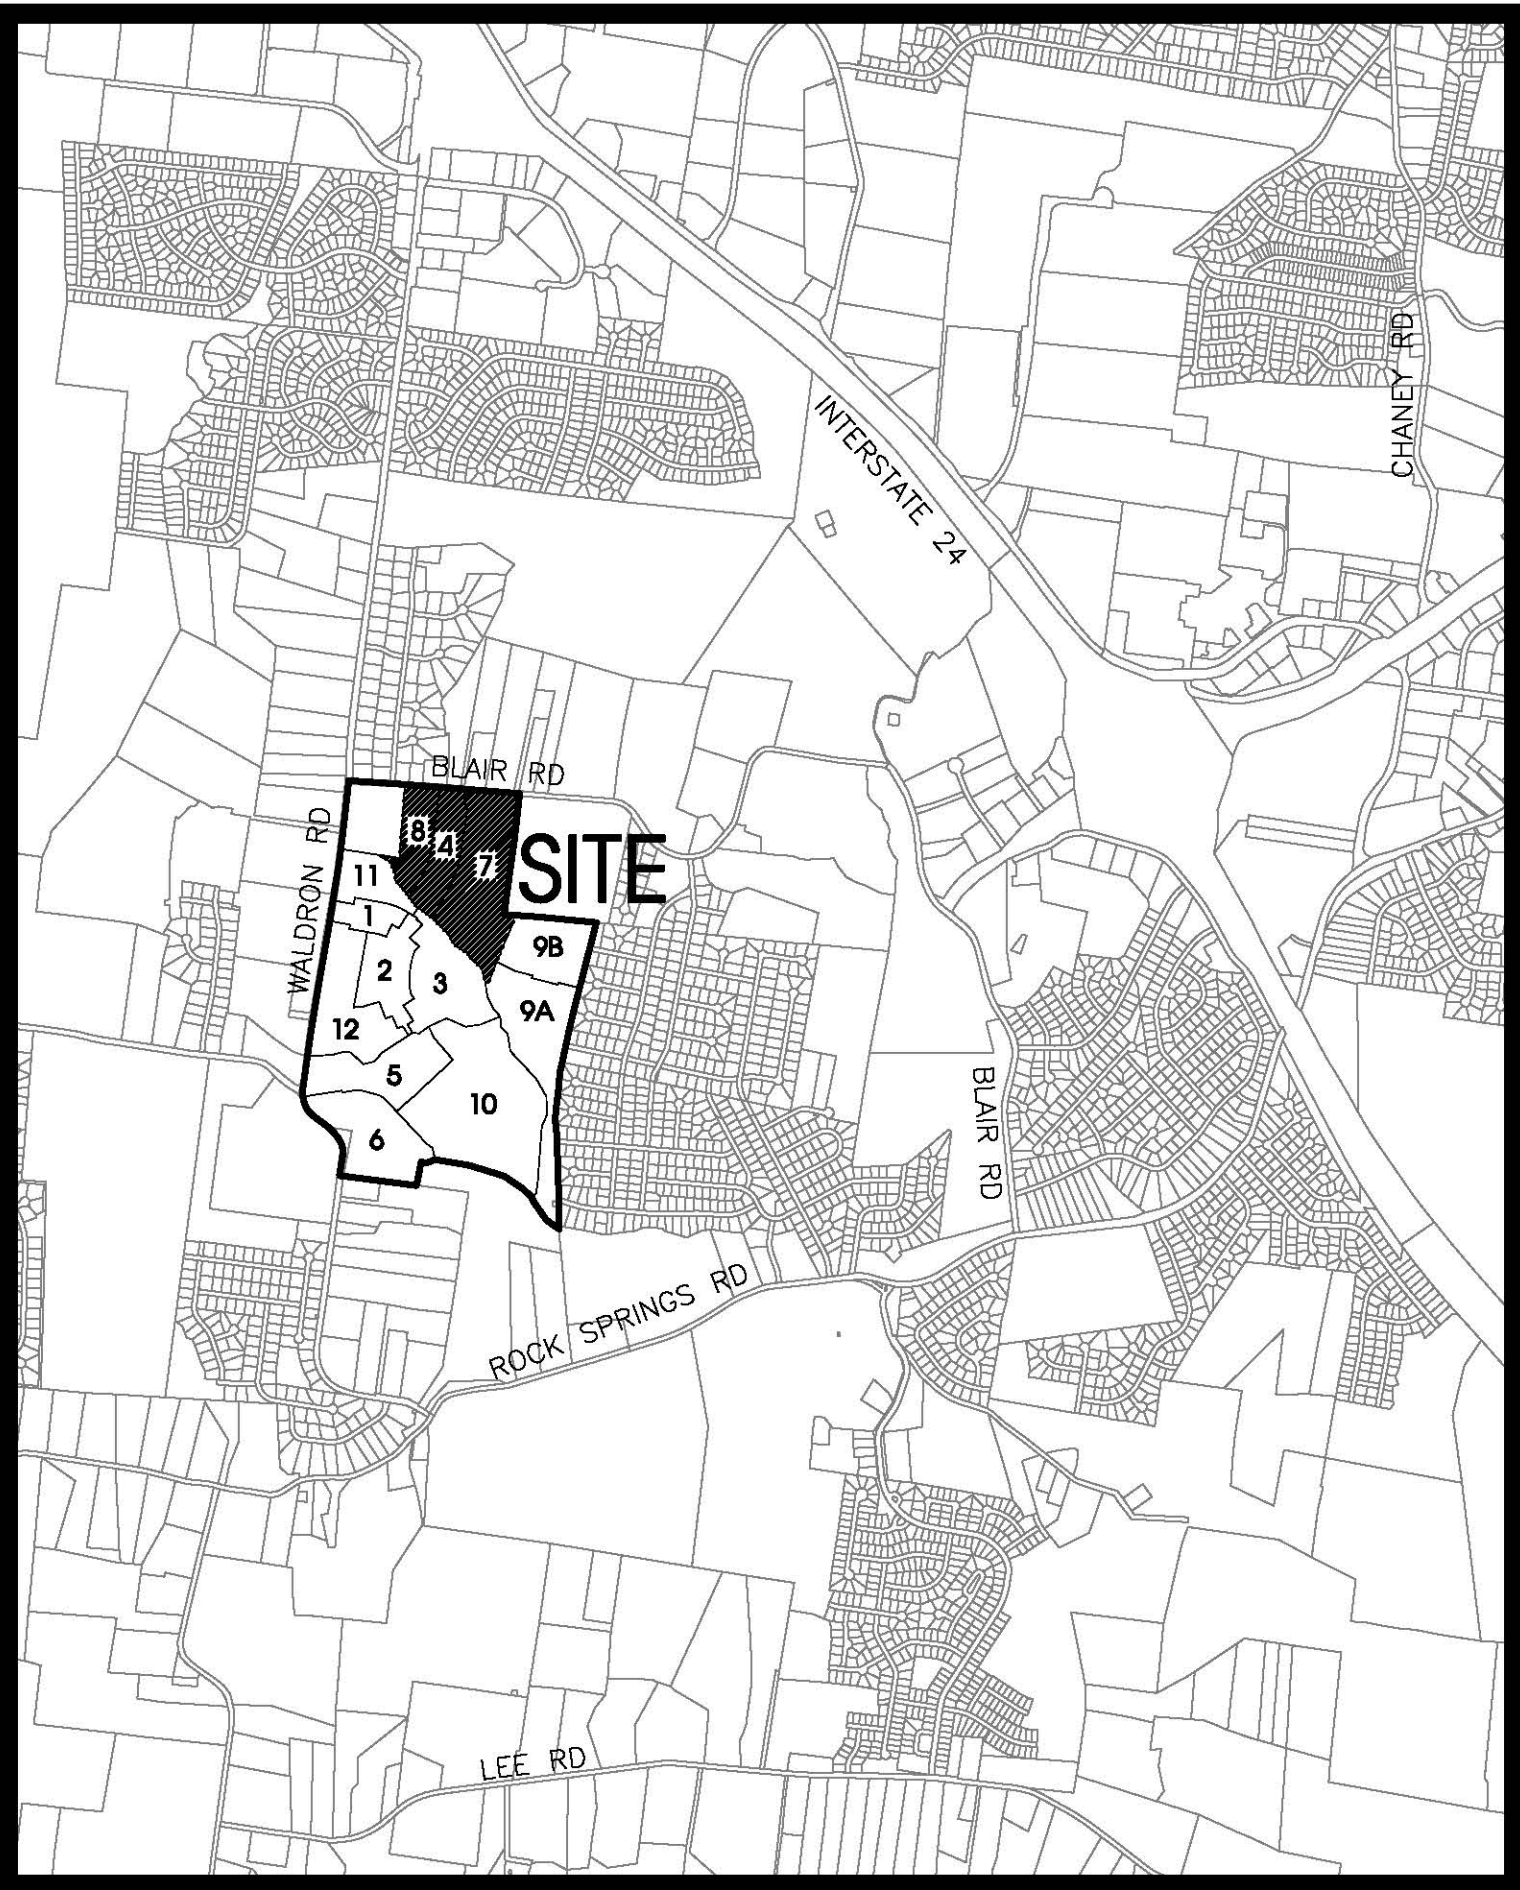

Site Location Map  
Not To Scale

**Owner/Developer:**  
Starlight Homes Tennessee LLC  
99 E. Main St, Suite 200  
Franklin, TN 37064  
Contact: Christian Macari  
Phone: 410-961-9360

**Floodplain Note:**  
This site lies within Zone X, areas determined to be outside the 0.2% annual chance flood plain. FEMA FIRM map #47149C0105J, Dated Jan. 9, 2023.

**Deed Reference:**  
Tax Map 32, Parcel 4.00  
Zoning: PDR (Planned Density Residential)  
Section 4: 46 Lots on 9.10± Acres  
Section 7: 82 Lots on 23.46± Acres  
Section 8: 22 Lots on 7.21± Acres  
Min. Lot Size = 41' Wide; 5,740 Sq.Ft. Minimum

**SEC, Inc.** SITE ENGINEERING CONSULTANTS  
ENGINEERING • SURVEYING • LAND PLANNING  
LANDSCAPE ARCHITECTURE  
850 MIDDLE TENNESSEE BOULEVARD MURFREESBORO, TENNESSEE 37129  
PHONE: (615) 890-7901 E-MAIL: AAHMED@SEC-CIVIL.COM FAX: (615) 895-2567  
NO PORTION OF THIS DRAWING MAY BE REPRODUCED WITHOUT THE EXPRESSED WRITTEN CONSENT OF S.E.C. INC.  
COPYRIGHT SEC, INC. 2024




By: Aws L. Ahmed Date: April 26, 2024  
Aws L. Ahmed, P.E. TN. Reg. #127462

Watershed: East Branch Hurricane Creek (Not Supporting)  
5-yr, 24-hr EPSC Storm Event

Sheet C0.0  
Arbor Ridge  
Section 4, 7, & 8  
Preliminary Plat  
S.E.C. Project #18314  
Date: 3-1-2024  
Revised:




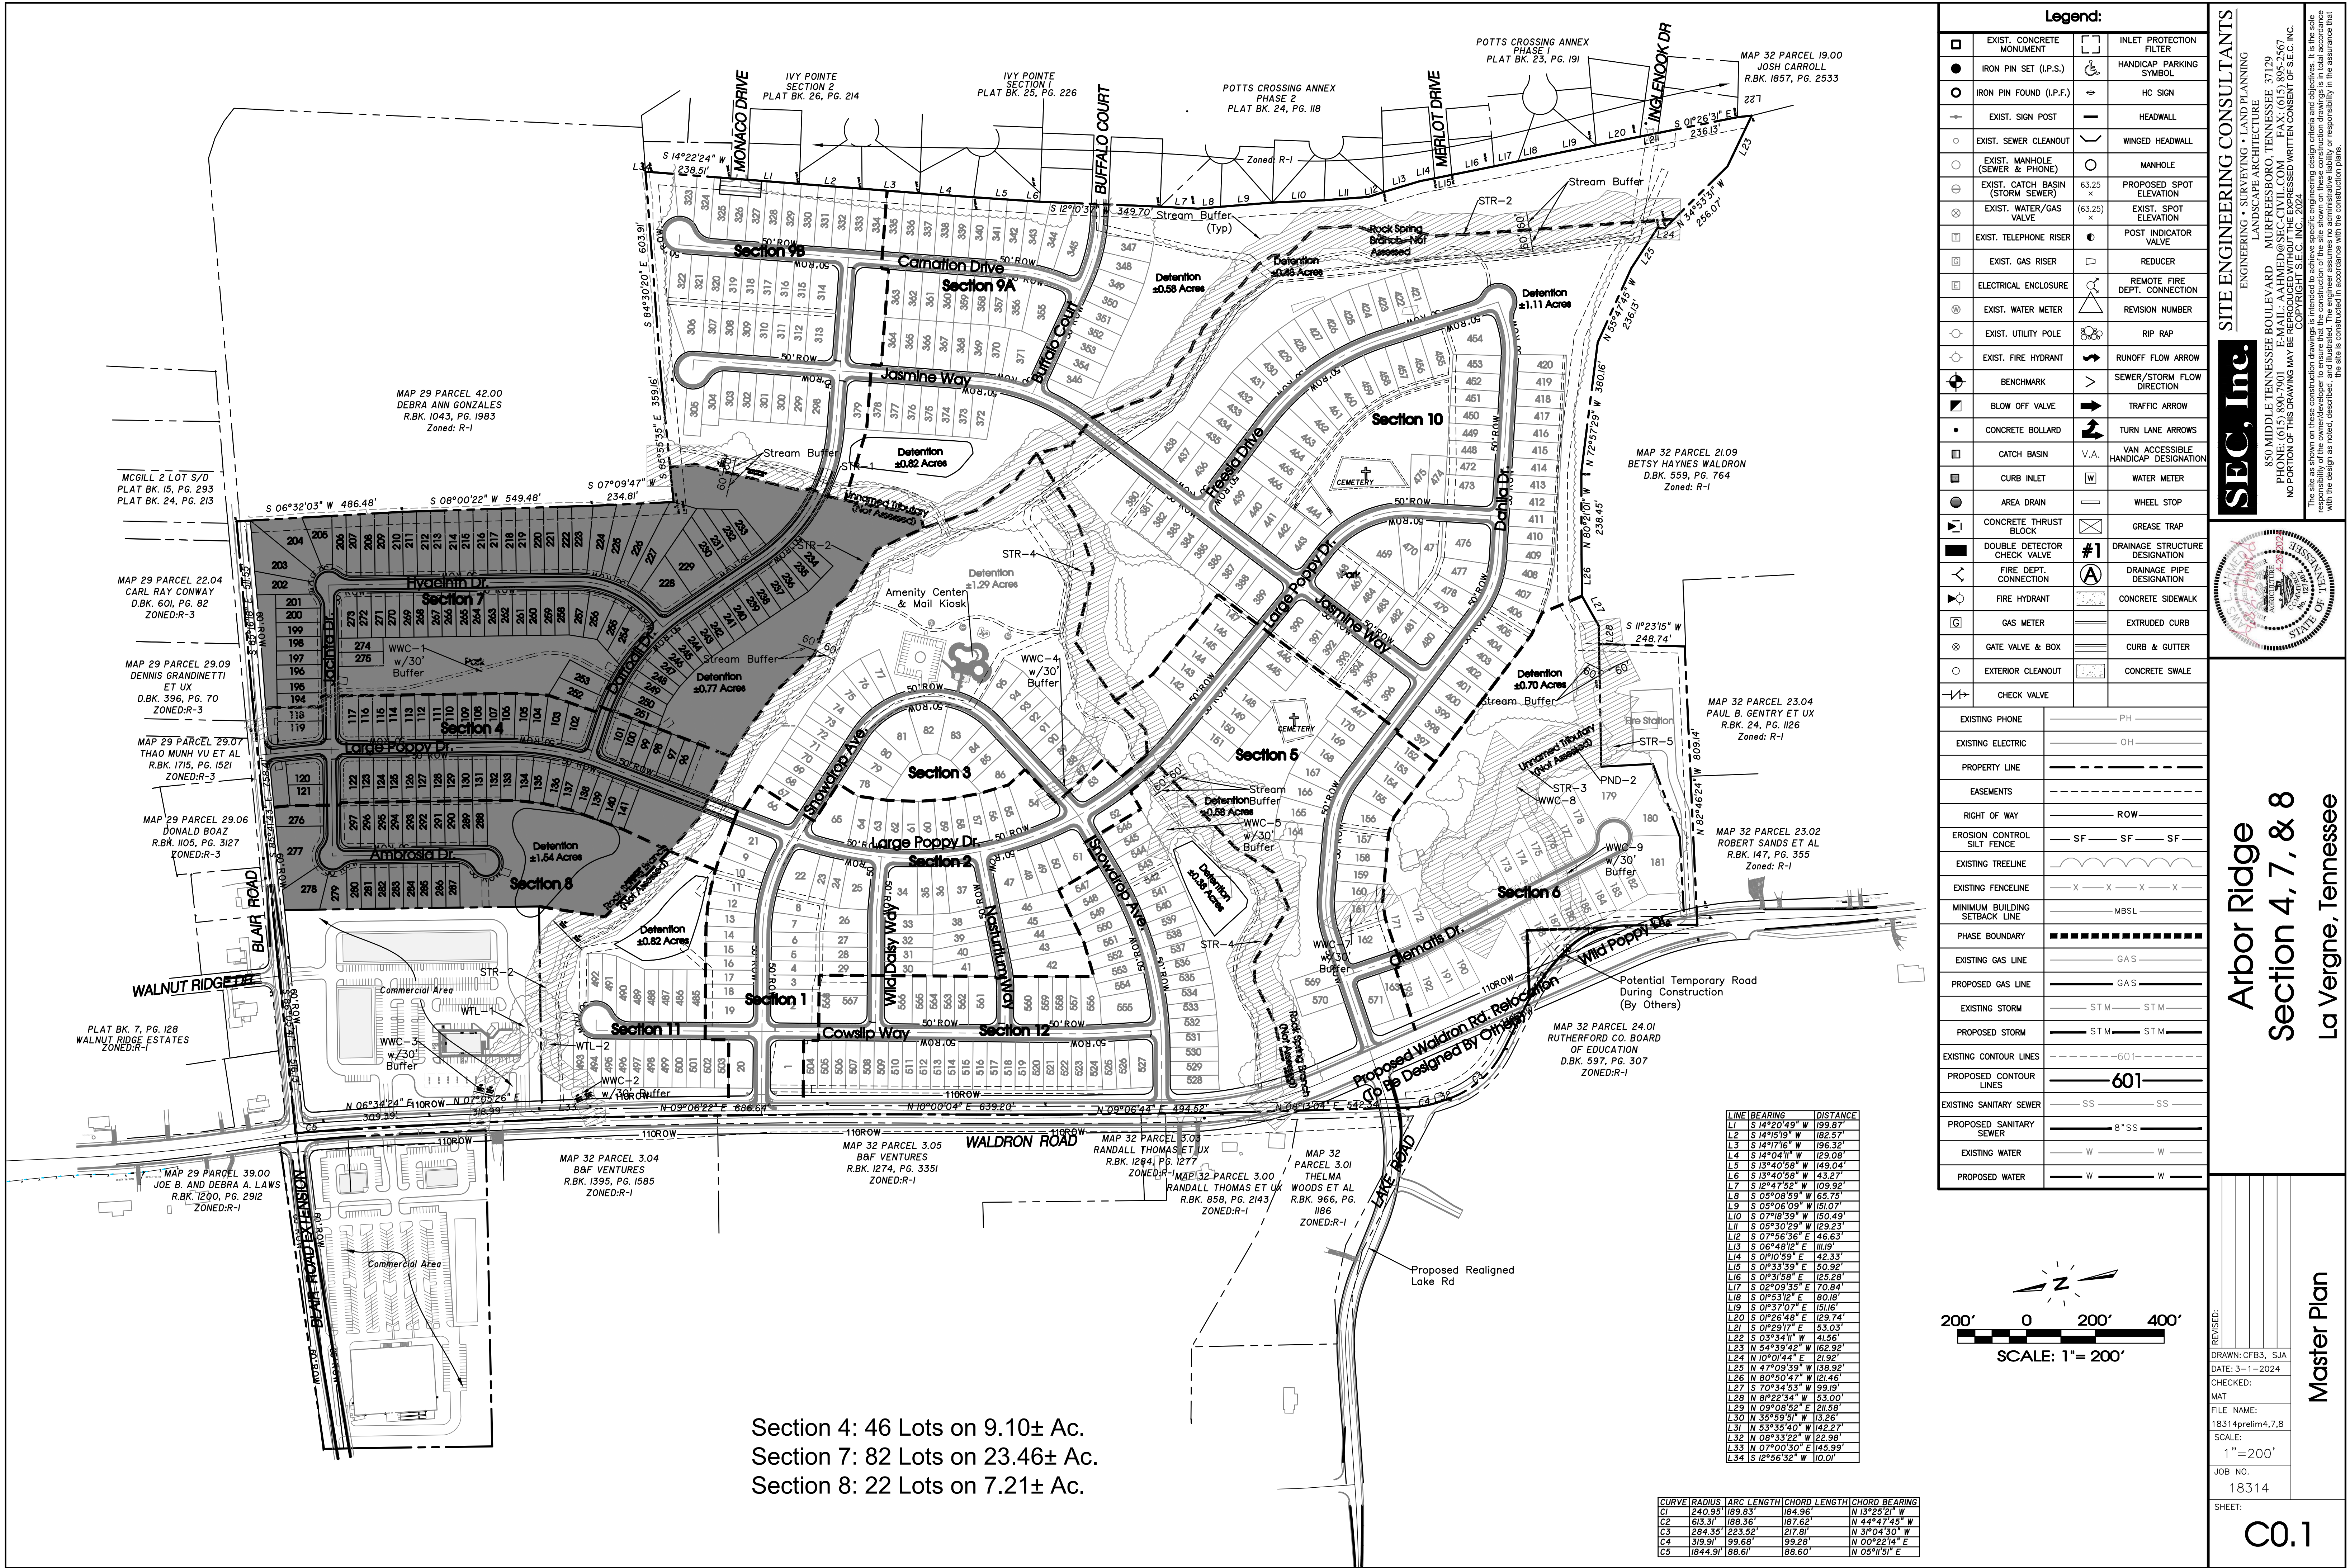

Section 4: 46 Lots on 9.10± Ac.  
Section 7: 82 Lots on 23.46± Ac.  
Section 8: 22 Lots on 7.21± Ac.

| Legend: |                                  |  |                                     |
|---------|----------------------------------|--|-------------------------------------|
|         | EXIST. CONCRETE FILTER           |  | INLET PROTECTION FILTER             |
|         | IRON PIN SET (I.P.S.)            |  | HANDICAP PARKING SYMBOL             |
|         | IRON PIN FOUND (I.P.F.)          |  | HC SIGN                             |
|         | EXIST. SIGN POST                 |  | HEADWALL                            |
|         | EXIST. SEWER CLEANOUT            |  | WINGED HEADWALL                     |
|         | EXIST. MANHOLE (SEWER & PHONE)   |  | MANHOLE                             |
|         | EXIST. CATCH BASIN (STORM SEWER) |  | PROPOSED SPOT ELEVATION             |
|         | EXIST. WATER/GAS VALVE           |  | EXIST. SPOT ELEVATION               |
|         | EXIST. TELEPHONE RISER           |  | POST INDICATOR VALVE                |
|         | EXIST. GAS RISER                 |  | REDUCER                             |
|         | ELECTRICAL ENCLOSURE             |  | REMOTE FIRE DEPT. CONNECTION        |
|         | EXIST. WATER METER               |  | REVISION NUMBER                     |
|         | EXIST. UTILITY POLE              |  | RIP RAP                             |
|         | EXIST. FIRE HYDRANT              |  | RUNOFF FLOW ARROW                   |
|         | BENCHMARK                        |  | SEWER/STORM FLOW DIRECTION          |
|         | BLOW OFF VALVE                   |  | TRAFFIC ARROW                       |
|         | CONCRETE BOLLARD                 |  | TURN LANE ARROWS                    |
|         | CATCH BASIN                      |  | VAN ACCESSIBLE HANDICAP DESIGNATION |
|         | CURB INLET                       |  | WATER METER                         |
|         | AREA DRAIN                       |  | WHEEL STOP                          |
|         | CONCRETE THRUST BLOCK            |  | GREASE TRAP                         |
|         | DOUBLE DETECTOR CHECK VALVE      |  | DRAINAGE STRUCTURE DESIGNATION      |
|         | FIRE DEPT. CONNECTION            |  | DRAINAGE PIPE DESIGNATION           |
|         | FIRE HYDRANT                     |  | CONCRETE SIDEWALK                   |
|         | GAS METER                        |  | EXTRUDED CURB                       |
|         | GATE VALVE & BOX                 |  | CURB & GUTTER                       |
|         | EXTERIOR CLEANOUT                |  | CONCRETE SWALE                      |
|         | CHECK VALVE                      |  |                                     |

|                               |         |
|-------------------------------|---------|
| EXISTING PHONE                | PH      |
| EXISTING ELECTRIC             | OH      |
| PROPERTY LINE                 |         |
| EASEMENTS                     |         |
| RIGHT OF WAY                  | ROW     |
| EROSION CONTROL SILT FENCE    | SF SF   |
| EXISTING TREELINE             |         |
| EXISTING FENCELINE            | X X X X |
| MINIMUM BUILDING SETBACK LINE | MBSL    |
| PHASE BOUNDARY                |         |
| EXISTING GAS LINE             | GAS     |
| PROPOSED GAS LINE             | GAS     |
| EXISTING STORM                | STM STM |
| PROPOSED STORM                | STM STM |
| EXISTING CONTOUR LINES        | -601-   |
| PROPOSED CONTOUR LINES        | 601     |
| EXISTING SANITARY SEWER       | SS SS   |
| PROPOSED SANITARY SEWER       | 8"SS    |
| EXISTING WATER                | W W     |
| PROPOSED WATER                | W W     |

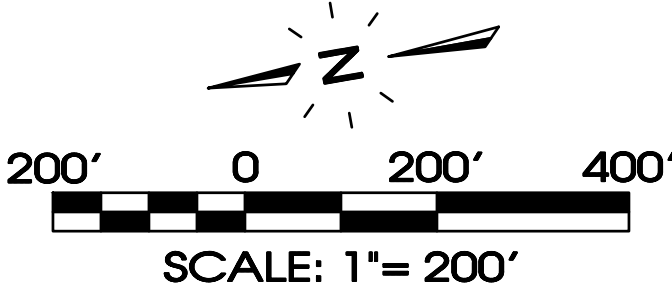

| LINE | BEARING       | DISTANCE |
|------|---------------|----------|
| L1   | S 14°20'49" W | 199.87'  |
| L2   | S 14°19'19" W | 182.67'  |
| L3   | S 14°17'16" W | 186.38'  |
| L4   | S 14°04'11" W | 129.08'  |
| L5   | S 13°40'58" W | 149.04'  |
| L6   | S 13°40'58" W | 43.27'   |
| L7   | S 12°47'52" W | 109.92'  |
| L8   | S 05°08'59" W | 65.75'   |
| L9   | S 05°06'09" W | 151.07'  |
| L10  | S 07°18'39" W | 150.49'  |
| L11  | S 05°30'29" W | 129.23'  |
| L12  | S 07°16'56" E | 46.63'   |
| L13  | S 06°48'12" E | 111.19'  |
| L14  | S 01°10'55" E | 42.33'   |
| L15  | S 0°33'39" E  | 50.92'   |
| L16  | S 0°30'59" E  | 158.92'  |
| L17  | S 02°09'35" E | 70.84'   |
| L18  | S 0°53'12" E  | 80.18'   |
| L19  | S 0°37'07" E  | 151.16'  |
| L20  | S 0°26'48" E  | 129.74'  |
| L21  | S 0°29'17" E  | 53.03'   |
| L22  | S 0°34'11" W  | 41.86'   |
| L23  | N 54°39'42" W | 162.92'  |
| L24  | N 10°01'44" E | 21.92'   |
| L25  | N 7°09'39" W  | 158.92'  |
| L26  | N 0°50'47" W  | 121.46'  |
| L27  | S 70°34'53" W | 99.19'   |
| L28  | N 8°22'34" W  | 53.00'   |
| L29  | N 09°08'52" E | 211.58'  |
| L30  | N 33°59'51" W | 13.26'   |
| L31  | N 53°35'40" W | 142.27'  |
| L32  | N 08°33'22" W | 22.98'   |
| L33  | N 07°00'30" E | 145.99'  |
| L34  | S 12°56'32" W | 110.01'  |

| CURVE | RADIUS   | ARC LENGTH | CHORD LENGTH | CHORD BEARING |
|-------|----------|------------|--------------|---------------|
| C1    | 240.95'  | 189.63'    | 184.96'      | N 13°25'21" W |
| C2    | 613.31'  | 188.36'    | 187.62'      | N 44°47'45" W |
| C3    | 284.35'  | 223.12'    | 217.81'      | N 3°04'30" W  |
| C4    | 319.91'  | 99.68'     | 99.28'       | N 00°22'14" E |
| C5    | 1844.91' | 88.61'     | 88.60'       | N 05°11'51" E |


**SEC, Inc.**  
ENGINEERING • SURVEYING • LAND PLANNING  
LANDSCAPE ARCHITECTURE  
850 MIDDLE TENNESSEE BOULEVARD  
MURFREESBORO, TENNESSEE 37129  
PHONE: (615) 894-7001  
E-MAIL: AHMED@SEC-CIVIL.COM  
FAX: (615) 895-2567  
NO PORTION OF THIS DRAWING MAY BE REPRODUCED WITHOUT THE EXPRESSED WRITTEN CONSENT OF SEC, INC.  
COPYRIGHT SEC, INC., 2024

Arbor Ridge  
Section 4, 7, & 8  
La Vergne, Tennessee

Master Plan


REVISIONS:  
DRAWN: CFB3, SJA  
DATE: 3-1-2024  
CHECKED:  
MAT  
FILE NAME:  
18314prelim4,7,8  
SCALE:  
1"=200'  
JOB NO.  
18314  
SHEET:  
C0.1



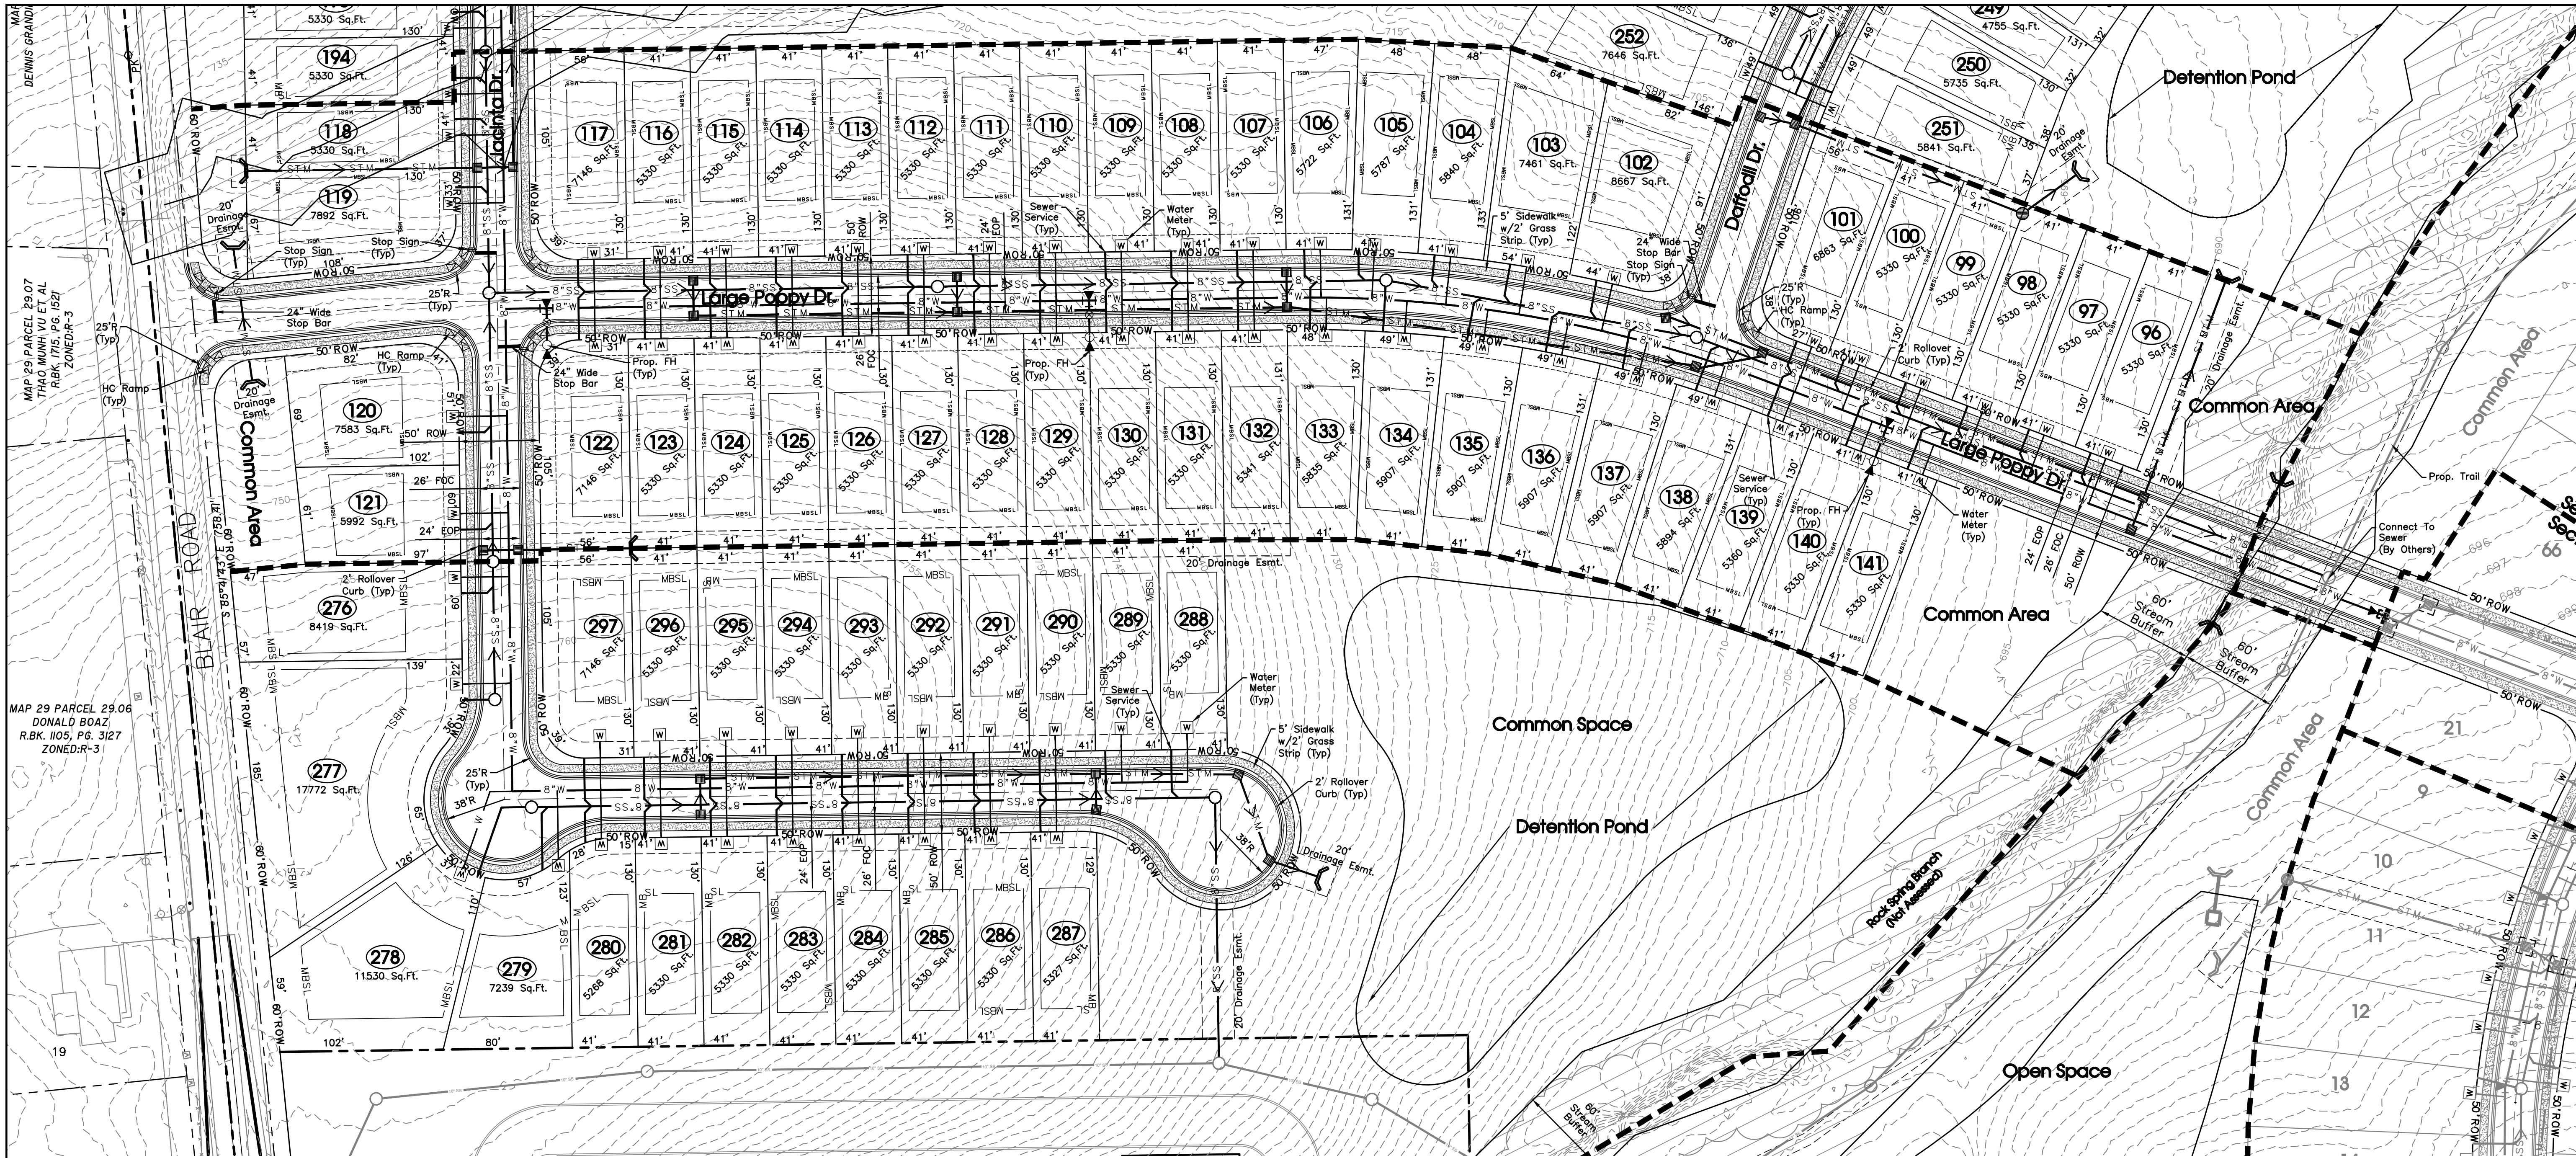


**Note: Developer Is Responsible For The Installation Of Street Lights. Street Lights Shall Be Located No More Than 300 Feet Apart.**

The proposed electrical, gas, water and telecommunications information shown hereon is not an actual design to be used for construction, and is for reference and illustrative purposes only. The contractor shall refer to the actual final design for each proper discipline (electrical, civil, mechanical, etc.) with the Tennessee professional engineer's seal, for precise design information.

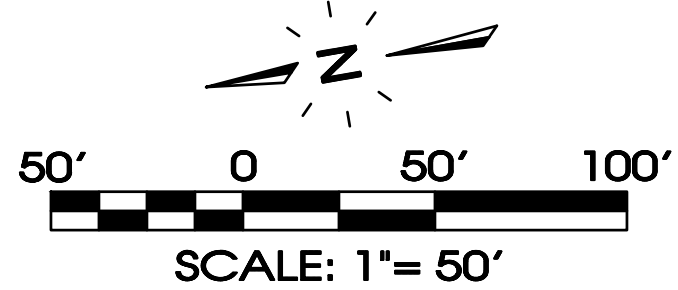



**E MAIN ST**  
D3-1  
**STREET SIGN**  
SCALE: NONE

NOTES:  
STREET SIGN SHALL CONFORM WITH CURRENT STATE AND LOCAL CODES AND REGULATIONS.  
BACKGROUND COLOR TO BE GREEN WITH WHITE BORDER AND TEXT.

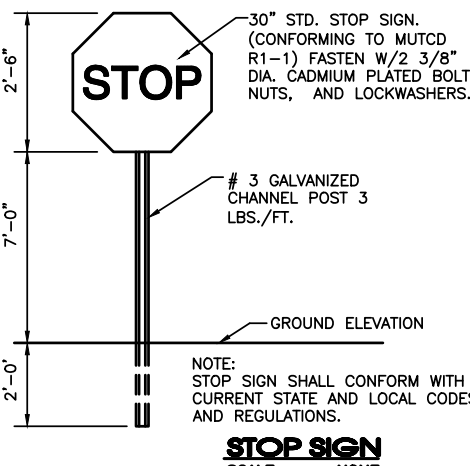

**SPEED LIMIT**  
**20**

**TYPICAL "SPEED LIMIT" SIGN**  
SCALE: NONE

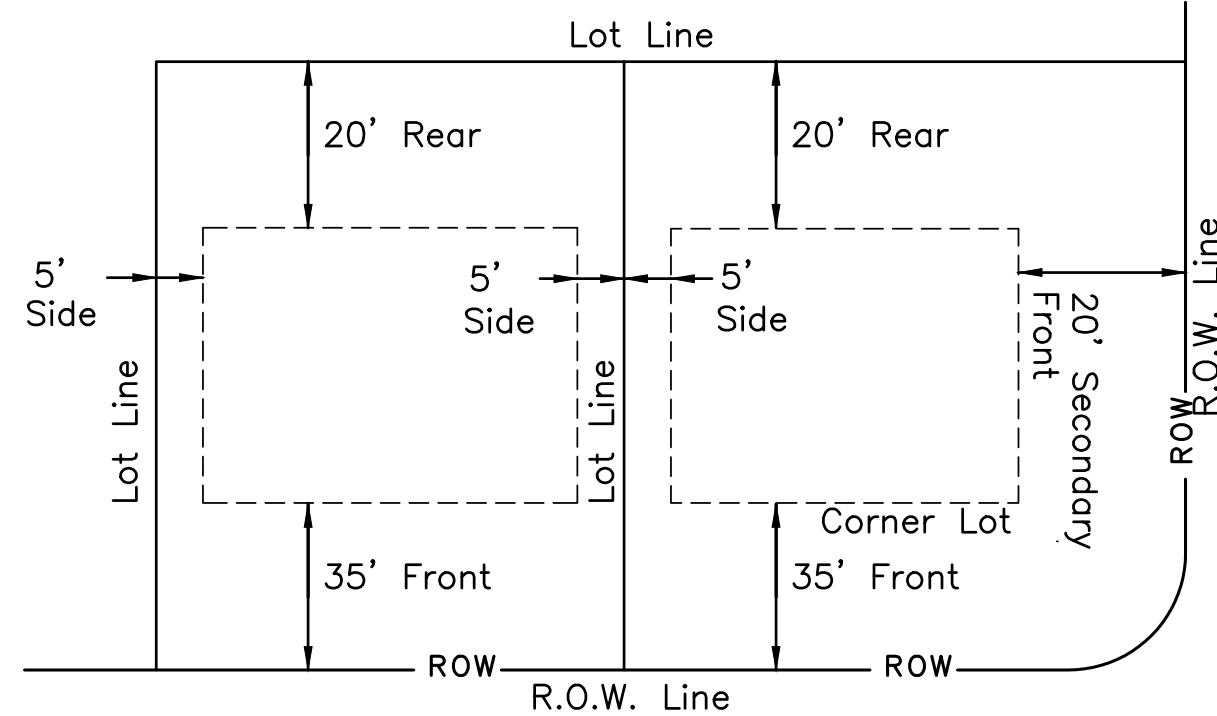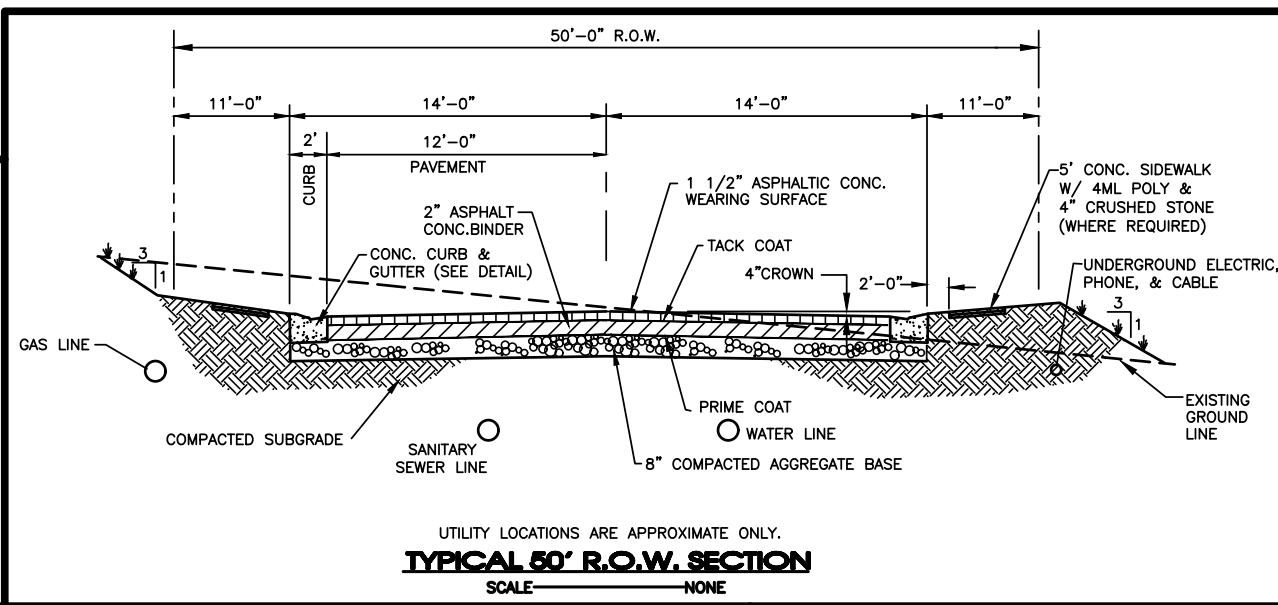


**Minimum Building Setback Detail**  
N.T.S.

| Legend:                          |                                          |                              |                            |                               |           |                         |       |     |  |
|----------------------------------|------------------------------------------|------------------------------|----------------------------|-------------------------------|-----------|-------------------------|-------|-----|--|
| EXIST. CONCRETE MONUMENT         | BENCHMARK                                | POST INDICATOR VALVE         | DRAINAGE PIPE DESIGNATION  | EXISTING PHONE                | PH        | PROPOSED STORM          | STM   | STM |  |
| IRON PIN SET (I.P.S.)            | HANDICAP PARKING SYMBOL                  | BLOW OFF VALVE               | RIP RAP                    | EXISTING ELECTRIC             | OH        | EXISTING CONTOUR LINES  | -601- |     |  |
| IRON PIN FOUND (I.P.F.)          | V.A. VAN ACCESSIBLE HANDICAP DESIGNATION | REDUCER                      | RUNOFF FLOW ARROW          | PROPERTY LINE                 | - - - - - | PROPOSED CONTOUR LINES  | -601- |     |  |
| EXIST. SIGN POST                 | HC SIGN                                  | REMOTE FIRE DEPT. CONNECTION | INLET FILTER PROTECTION    | EASEMENTS                     | - - - - - | EXISTING SANITARY SEWER | SS    | SS  |  |
| EXIST. SEWER CLEANOUT            | PROPOSED SIGN POST                       | CONCRETE THRUST BLOCK        | PROPOSED SPOT ELEVATION    | RIGHT OF WAY                  | -50' ROW  | PROPOSED SANITARY SEWER | 8" SS |     |  |
| EXIST. MANHOLE (SEWER & PHONE)   | CONCRETE BOLLARD                         | DOUBLE DETECTOR CHECK VALVE  | EXIST. SPOT ELEVATION      | EROSION CONTROL SILT FENCE    | SF SF SF  | EXISTING WATER          | W     | W   |  |
| EXIST. CATCH BASIN (STORM SEWER) | WHEEL STOP                               | FIRE DEPT. CONNECTION        | SEWER/STORM FLOW DIRECTION | EROSION EEL                   | E E E     | PROPOSED WATER          | W     | W   |  |
| EXIST. WATER/GAS VALVE           | CONCRETE SIDEWALK                        | FIRE HYDRANT                 | CATCH BASIN                | EXISTING TREELINE             | - - - - - |                         |       |     |  |
| EXIST. TELEPHONE RISER           | EXTRUDED CURB                            | GATE VALVE & BOX             | CURB INLET                 | EXISTING FENCELINE            | X X X X   |                         |       |     |  |
| EXIST. GAS RISER                 | CURB & GUTTER                            | WATER METER                  | AREA DRAIN                 | MINIMUM BUILDING SETBACK LINE | - - - - - |                         |       |     |  |
| ELECTRICAL ENCLOSURE             | TRAFFIC ARROW                            | GAS METER                    | HEADWALL                   | PHASE BOUNDARY                | - - - - - |                         |       |     |  |
| EXIST. WATER METER               | TURN LANE ARROWS                         | GREASE TRAP                  | WINGED HEADWALL            | EXISTING GAS LINE             | - - - - - |                         |       |     |  |
| EXIST. UTILITY POLE              | REVISION NUMBER                          | EXTERIOR CLEANOUT ECO        | CONCRETE SWALE             | PROPOSED GAS LINE             | - - - - - |                         |       |     |  |
| EXIST. FIRE HYDRANT              | DRAINAGE STRUCTURE DESIGNATION           | MANHOLE                      | TYPE- X- HEADWALL          | EXISTING STORM                | - - - - - |                         |       |     |  |

**Electrical Legend**

- TRANSFORMER 36"x40"
- MANHOLE
- STREET LIGHT
- SWITCHER
- PRIMARY PULLBOX
- SECONDARY PULLBOX 24" x 36"
- CONDUIT-SEE NOTE
- 3 PH Sector Cabinet

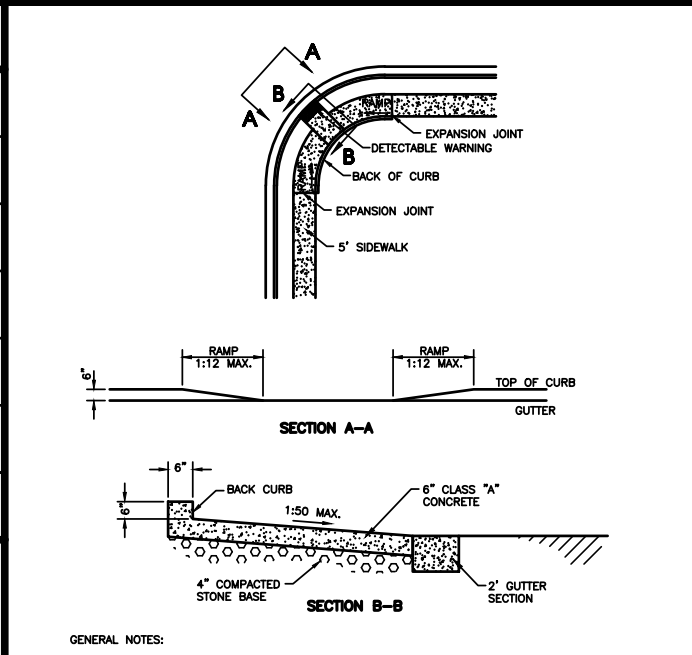

- GENERAL NOTES**
- THE PURPOSE OF THIS PRELIMINARY PLAT IS TO CREATE - SINGLE FAMILY LOTS. SECTION 4: - LOTS SECTION 7: - LOTS SECTION 8: - LOTS
  - BEARING SYSTEM IS BASED ON TENNESSEE STATE PLANE COORDINATES TIED TO RUTHERFORD COUNTY CONTROL POINT RCC-011 (NAD 83-96).
  - THIS PROPERTY LIES WITHIN ZONE X, PER FEMA FIRM MAPS FOR RUTHERFORD COUNTY, MAP NO. 47149C0105H, EFFECTIVE DATE: JANUARY 5, 2007.
  - PARCELS MAY BE SUBJECT TO ADDITIONAL ESMT'S AND/OR RESTRICTIONS, BY RECORD OR PRESCRIPTION, THAT A COMPLETE TITLE SEARCH MAY REVEAL.
  - PROPERTY IS ZONED PDR (PLANNED DENSITY RESIDENTIAL). MINIMUM SETBACK REQUIREMENTS ARE: FRONT=35' FT. - SIDE=5' FT. - REAR=20' FT.
  - ALL CRITICAL LOTS (WITH 15% SLOPES OR GREATER), ARE DENOTED WITH AN ASTERISK. ENGINEERED PLOT PLANS ARE REQUIRED FOR THESE LOTS PRIOR TO OBTAINING A BUILDING PERMIT.
  - ALL COMMON AREAS SHALL BE OWNED AND MAINTAINED BY THE HOMEOWNERS ASSOCIATION.
  - DEVELOPER IS RESPONSIBLE FOR THE INSTALLATION OF STREET LIGHTS. STREET LIGHTS SHALL BE LOCATED NO MORE THAN 300 FEET APART.
  - NO MORE THAN 500 LINEAR FEET TOTAL OF TRENCHING WILL BE ALLOWED TO BE OPEN AT ONE TIME. (ALL UTILITIES & STORM DRAINS).

**Owner/Developer:**  
Starlight Homes Tennessee LLC  
99 E. Main St, Suite 200  
Franklin, TN 37064  
Contact: Christian Macari  
Phone: 410-961-9360

**Floodplain Note:**  
This site lies within Zone X, areas determined to be outside the 0.2% annual chance flood plain. FEMA FIRM map #47149C0105J, Dated Jan. 9, 2023.

**Deed Reference:**  
Tax Map 32, Parcel 4.00  
Zoning: PDR (Planned Density Residential)  
Section 4: 46 Lots on 9.10± Acres  
Section 7: 62 Lots on 23.46± Acres  
Section 8: 22 Lots on 7.21± Acres  
Min. Lot Size = 41' Wide; 5,740 Sq.Ft. Minimum

**SITE ENGINEERING CONSULTANTS**  
ENGINEERING • SURVEYING • LAND PLANNING  
LANDSCAPE ARCHITECTURE

**SEC, Inc.**  
850 MIDDLE TENNESSEE BOULEVARD  
MURFREESBORO, TENNESSEE 37129  
PHONE: (615) 894-7001  
E-MAIL: AHMED@SEC-CIVIL.COM  
FAX: (615) 895-2567  
COPYRIGHT SEC, INC., 2024


THIS PLAT IS BASED ON THESE ASSUMPTIONS AND CONDITIONS. IT IS THE RESPONSIBILITY OF THE OWNER/DEVELOPER TO ENSURE THAT THE CONSTRUCTION OF THE SITE SHOWN ON THESE CONSTRUCTION DRAWINGS IS IN TOTAL ACCORDANCE WITH THE DESIGN AS NOTED, DESCRIBED, AND ILLUSTRATED. THE ENGINEER ASSUMES NO ADMINISTRATIVE LIABILITY OR RESPONSIBILITY IN THE CONSTRUCTION OF THE SITE AS SHOWN ON THESE CONSTRUCTION DRAWINGS.

**Arbor Ridge**  
**Section 4, 7, & 8**  
**La Vergne, Tennessee**

**Preliminary Plat**


DRAWN: CFB3, SJA  
DATE: 3-1-2024  
CHECKED: MAT  
FILE NAME: 18314prelim4.7.8  
SCALE: 1"=50'  
JOB NO. 18314  
SHEET: C1.0






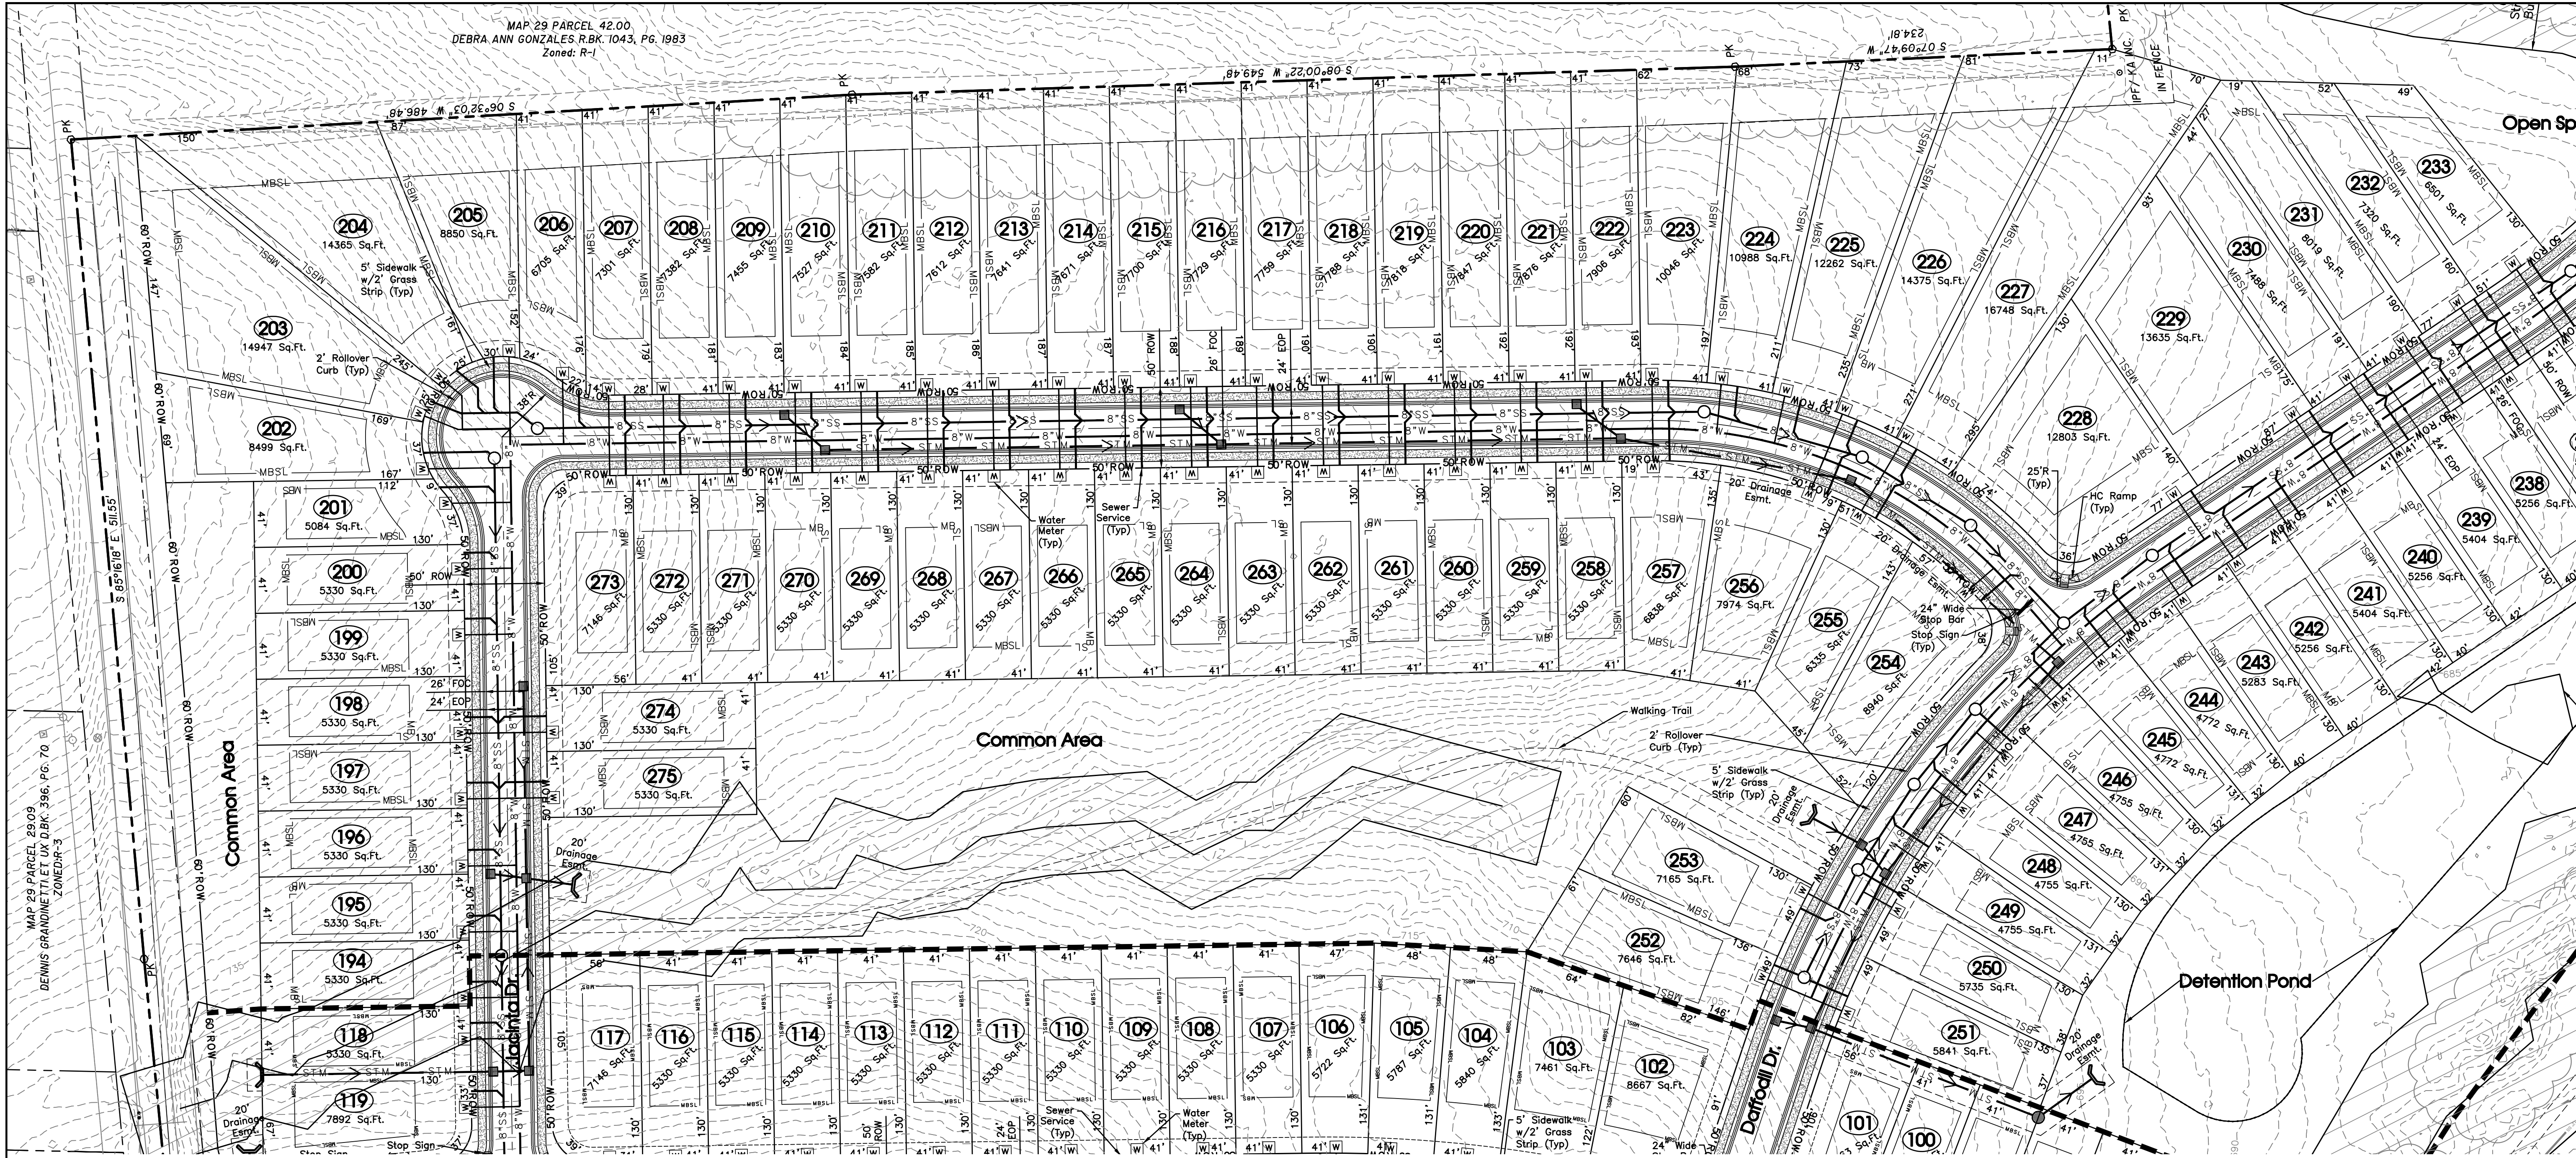


**Note: Developer Is Responsible For The Installation Of Street Lights. Street Lights Shall Be Located No More Than 300 Feet Apart.**

The proposed electrical, gas, water and telecommunications information shown hereon is not an actual design to be used for construction, and is for reference and illustrative purposes only. The contractor shall refer to the actual final design for each proper discipline (electrical, civil, mechanical, etc.) with the Tennessee professional engineer's seal, for precise design information.

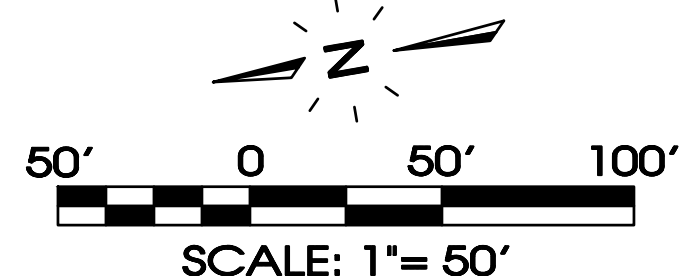


**E MAIN ST**  
D3-1  
**STREET SIGN**  
SCALE: NONE

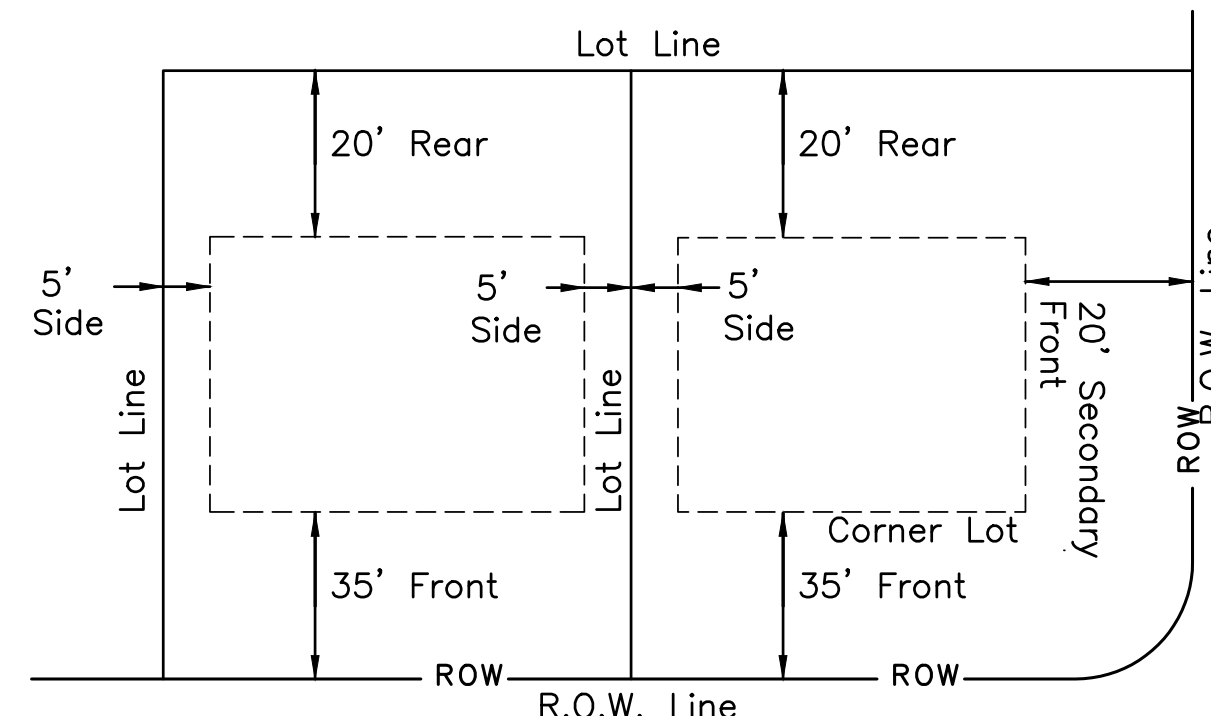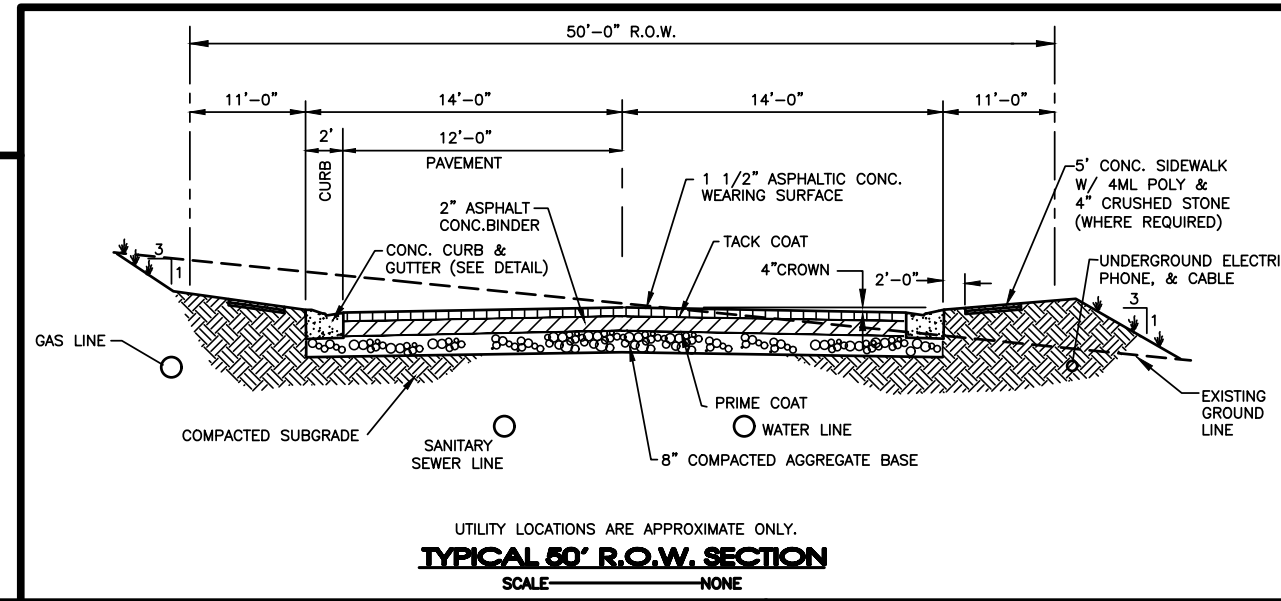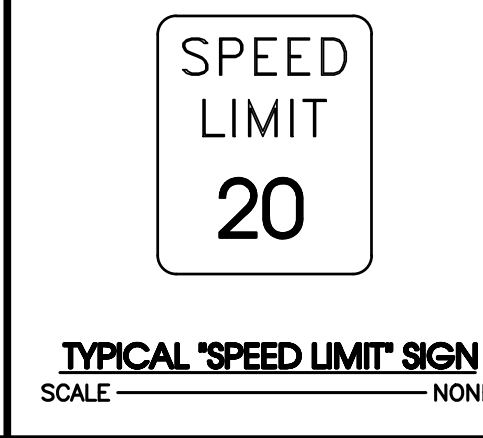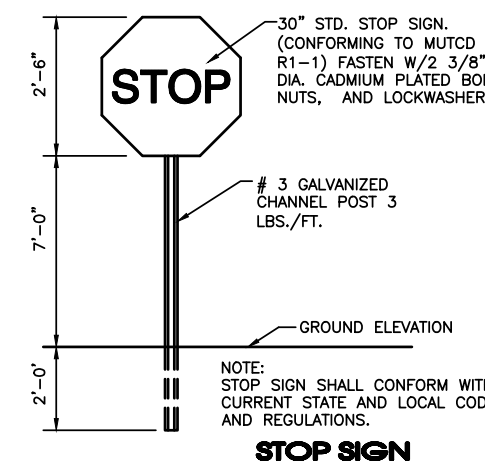

| Legend:                          |                                          |                              |                            |                               |                         |                               |                        |                         |                         |
|----------------------------------|------------------------------------------|------------------------------|----------------------------|-------------------------------|-------------------------|-------------------------------|------------------------|-------------------------|-------------------------|
| EXIST. CONCRETE MONUMENT         | BENCHMARK                                | POST INDICATOR VALVE         | DRAINAGE PIPE DESIGNATION  | EXISTING PHONE                | PROPOSED STORM          | EXISTING ELECTRIC             | PROPOSED CONTOUR LINES | EXISTING SANITARY SEWER | PROPOSED SANITARY SEWER |
| IRON PIN SET (I.P.S.)            | HANDICAP PARKING SYMBOL                  | BLOW OFF VALVE               | RIP RAP                    | PH                            | STM                     | OH                            | 601                    | SS                      | 8"SS                    |
| IRON PIN FOUND (I.P.F.)          | V.A. VAN ACCESSIBLE HANDICAP DESIGNATION | REDUCER                      | RUNOFF FLOW ARROW          | PROPERTY LINE                 | EXISTING CONTOUR LINES  | PROPERTY LINE                 | 601                    | SS                      | 8"SS                    |
| EXIST. SIGN POST                 | HC SIGN                                  | REMOTE FIRE DEPT. CONNECTION | INLET FILTER PROTECTION    | EASEMENTS                     | EXISTING SANITARY SEWER | EASEMENTS                     | 601                    | SS                      | 8"SS                    |
| EXIST. SEWER CLEANOUT            | PROPOSED SIGN POST                       | CONCRETE THRUST BLOCK        | PROPOSED SPOT ELEVATION    | RIGHT OF WAY                  | PROPOSED SANITARY SEWER | RIGHT OF WAY                  | 601                    | SS                      | 8"SS                    |
| EXIST. MANHOLE (SEWER & PHONE)   | CONCRETE BOLLARD                         | DOUBLE DETECTOR CHECK VALVE  | EXIST. SPOT ELEVATION      | EROSION CONTROL SILT FENCE    | EXISTING WATER          | EROSION CONTROL SILT FENCE    | 601                    | SS                      | 8"SS                    |
| EXIST. CATCH BASIN (STORM SEWER) | WHEEL STOP                               | FIRE DEPT. CONNECTION        | SEWER/STORM FLOW DIRECTION | EROSION EEL                   | PROPOSED WATER          | EROSION EEL                   | 601                    | SS                      | 8"SS                    |
| EXIST. WATER/GAS VALVE           | CONCRETE SIDEWALK                        | FIRE HYDRANT                 | CATCH BASIN                | EXISTING TREELINE             | PROPOSED WATER          | EXISTING TREELINE             | 601                    | SS                      | 8"SS                    |
| EXIST. TELEPHONE RISER           | EXTRUDED CURB                            | GATE VALVE & BOX             | CURB INLET                 | EXISTING FENCELINE            | PROPOSED WATER          | EXISTING FENCELINE            | 601                    | SS                      | 8"SS                    |
| EXIST. GAS RISER                 | CURB & GUTTER                            | WATER METER                  | AREA DRAIN                 | MINIMUM BUILDING SETBACK LINE | PROPOSED WATER          | MINIMUM BUILDING SETBACK LINE | 601                    | SS                      | 8"SS                    |
| ELECTRICAL ENCLOSURE             | TRAFFIC ARROW                            | GAS METER                    | HEADWALL                   | PHASE BOUNDARY                | PROPOSED WATER          | PHASE BOUNDARY                | 601                    | SS                      | 8"SS                    |
| EXIST. WATER METER               | TURN LANE ARROWS                         | GREASE TRAP                  | WINGED HEADWALL            | EXISTING GAS LINE             | PROPOSED WATER          | EXISTING GAS LINE             | 601                    | SS                      | 8"SS                    |
| EXIST. UTILITY POLE              | REVISION NUMBER                          | EXTERIOR CLEANOUT ECO        | CONCRETE SWALE             | PROPOSED GAS LINE             | PROPOSED WATER          | PROPOSED GAS LINE             | 601                    | SS                      | 8"SS                    |
| EXIST. FIRE HYDRANT              | DRAINAGE STRUCTURE DESIGNATION           | MANHOLE                      | TYPE - X - HEADWALL        | EXISTING STORM                | PROPOSED WATER          | EXISTING STORM                | 601                    | SS                      | 8"SS                    |

**Electrical Legend**

- TRANSFORMER 36"x40"
- MANHOLE
- STREET LIGHT
- SWITCHER
- PRIMARY PULLBOX
- SECONDARY PULLBOX 24" x 36"
- CONDUIT-SEE NOTE
- 3 PH Sector Cabinet

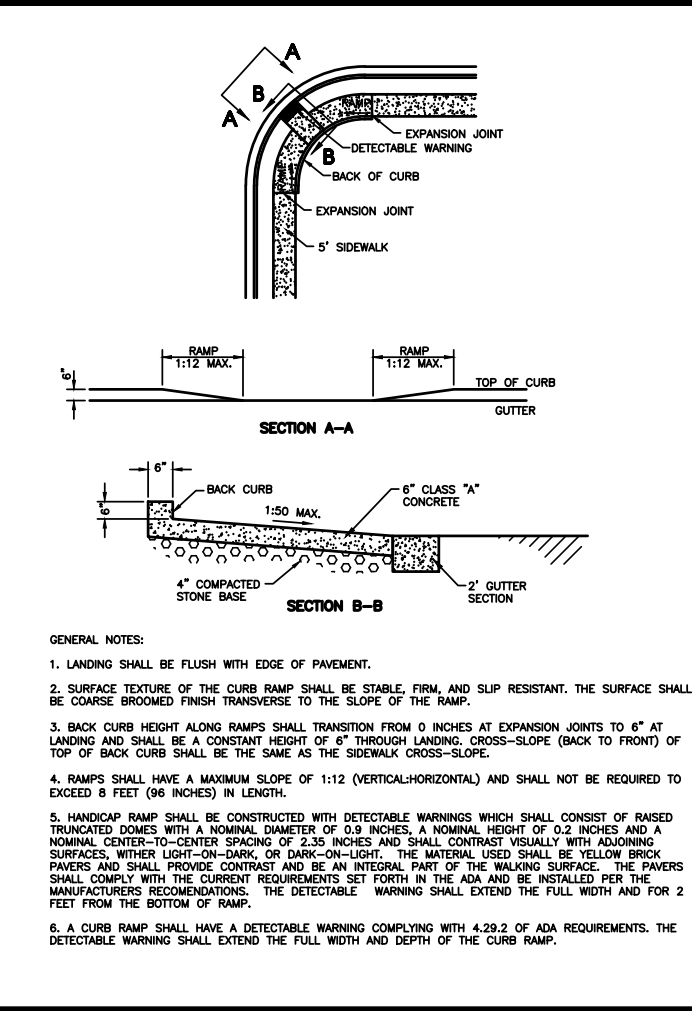

**GENERAL NOTES**

- THE PURPOSE OF THIS PRELIMINARY PLAT IS TO CREATE - SINGLE FAMILY LOTS. SECTION 4: - LOTS SECTION 7: - LOTS SECTION 8: - LOTS
- BEARING SYSTEM IS BASED ON TENNESSEE STATE PLANE COORDINATES TIED TO RUTHERFORD COUNTY CONTROL POINT RCC-011 (NAD 83-96).
- THIS PROPERTY LIES WITHIN ZONE X, PER FEMA FIRM MAPS FOR RUTHERFORD COUNTY, MAP NO. 47149C0105H, EFFECTIVE DATE: JANUARY 5, 2007.
- PARCELS MAY BE SUBJECT TO ADDITIONAL ESMT'S AND/OR RESTRICTIONS, BY RECORD OR PRESCRIPTION, THAT A COMPLETE TITLE SEARCH MAY REVEAL.
- PROPERTY IS ZONED PDR (PLANNED DENSITY RESIDENTIAL). MINIMUM SETBACK REQUIREMENTS ARE: FRONT=35' FT. - SIDE=5' FT. - REAR=20' FT.
- ALL CRITICAL LOTS (WITH 15% SLOPES OR GREATER), ARE DENOTED WITH AN ASTERISK. ENGINEERED PLOT PLANS ARE REQUIRED FOR THESE LOTS PRIOR TO OBTAINING A BUILDING PERMIT.
- ALL COMMON AREAS SHALL BE OWNED AND MAINTAINED BY THE HOMEOWNERS ASSOCIATION.
- DEVELOPER IS RESPONSIBLE FOR THE INSTALLATION OF STREET LIGHTS. STREET LIGHTS SHALL BE LOCATED NO MORE THAN 300 FEET APART.
- NO MORE THAN 500 LINEAR FEET TOTAL OF TRENCHING WILL BE ALLOWED TO BE OPEN AT ONE TIME. (ALL UTILITIES & STORM DRAINS).

**Owner/Developer:**  
Starlight Homes Tennessee LLC  
99 E. Main St, Suite 200  
Franklin, TN 37064  
Contact: Christian Macari  
Phone: 410-961-9360

**Floodplain Note:**  
This site lies within Zone X, areas determined to be outside the 0.2% annual chance flood plain. FEMA FIRM map #47149C0105J, Dated Jan. 9, 2023.

**Deed Reference:**  
Tax Map 32, Parcel 4.00  
Zoning: PDR (Planned Density Residential)  
Section 4: 46 Lots on 9.10± Acres  
Section 7: 62 Lots on 23.46± Acres  
Section 8: 22 Lots on 7.21± Acres  
Min. Lot Size = 41' Wide; 5,740 Sq.Ft. Minimum

**SEC, Inc.**

ENGINEERING • SURVEYING • LAND PLANNING  
LANDSCAPE ARCHITECTURE


850 MIDDLE TENNESSEE BOULEVARD  
MURFREESBORO, TENNESSEE 37129  
PHONE: (615) 894-7001  
E-MAIL: AHMED@SEC-CIVIL.COM FAX: (615) 895-2567  
NO PORTION OF THIS DRAWING MAY BE REPRODUCED WITHOUT THE EXPRESSED WRITTEN CONSENT OF SEC, INC.  
COPYRIGHT SEC, INC., 2024

Arbor Ridge  
Section 4, 7, & 8  
La Vergne, Tennessee

Preliminary Plat


DRAWN: CFB3, SJA  
DATE: 3-1-2024  
CHECKED: MAT  
FILE NAME: 18314prelim4,7,8  
SCALE: 1"=50'  
JOB NO. 18314  
SHEET: C1.1



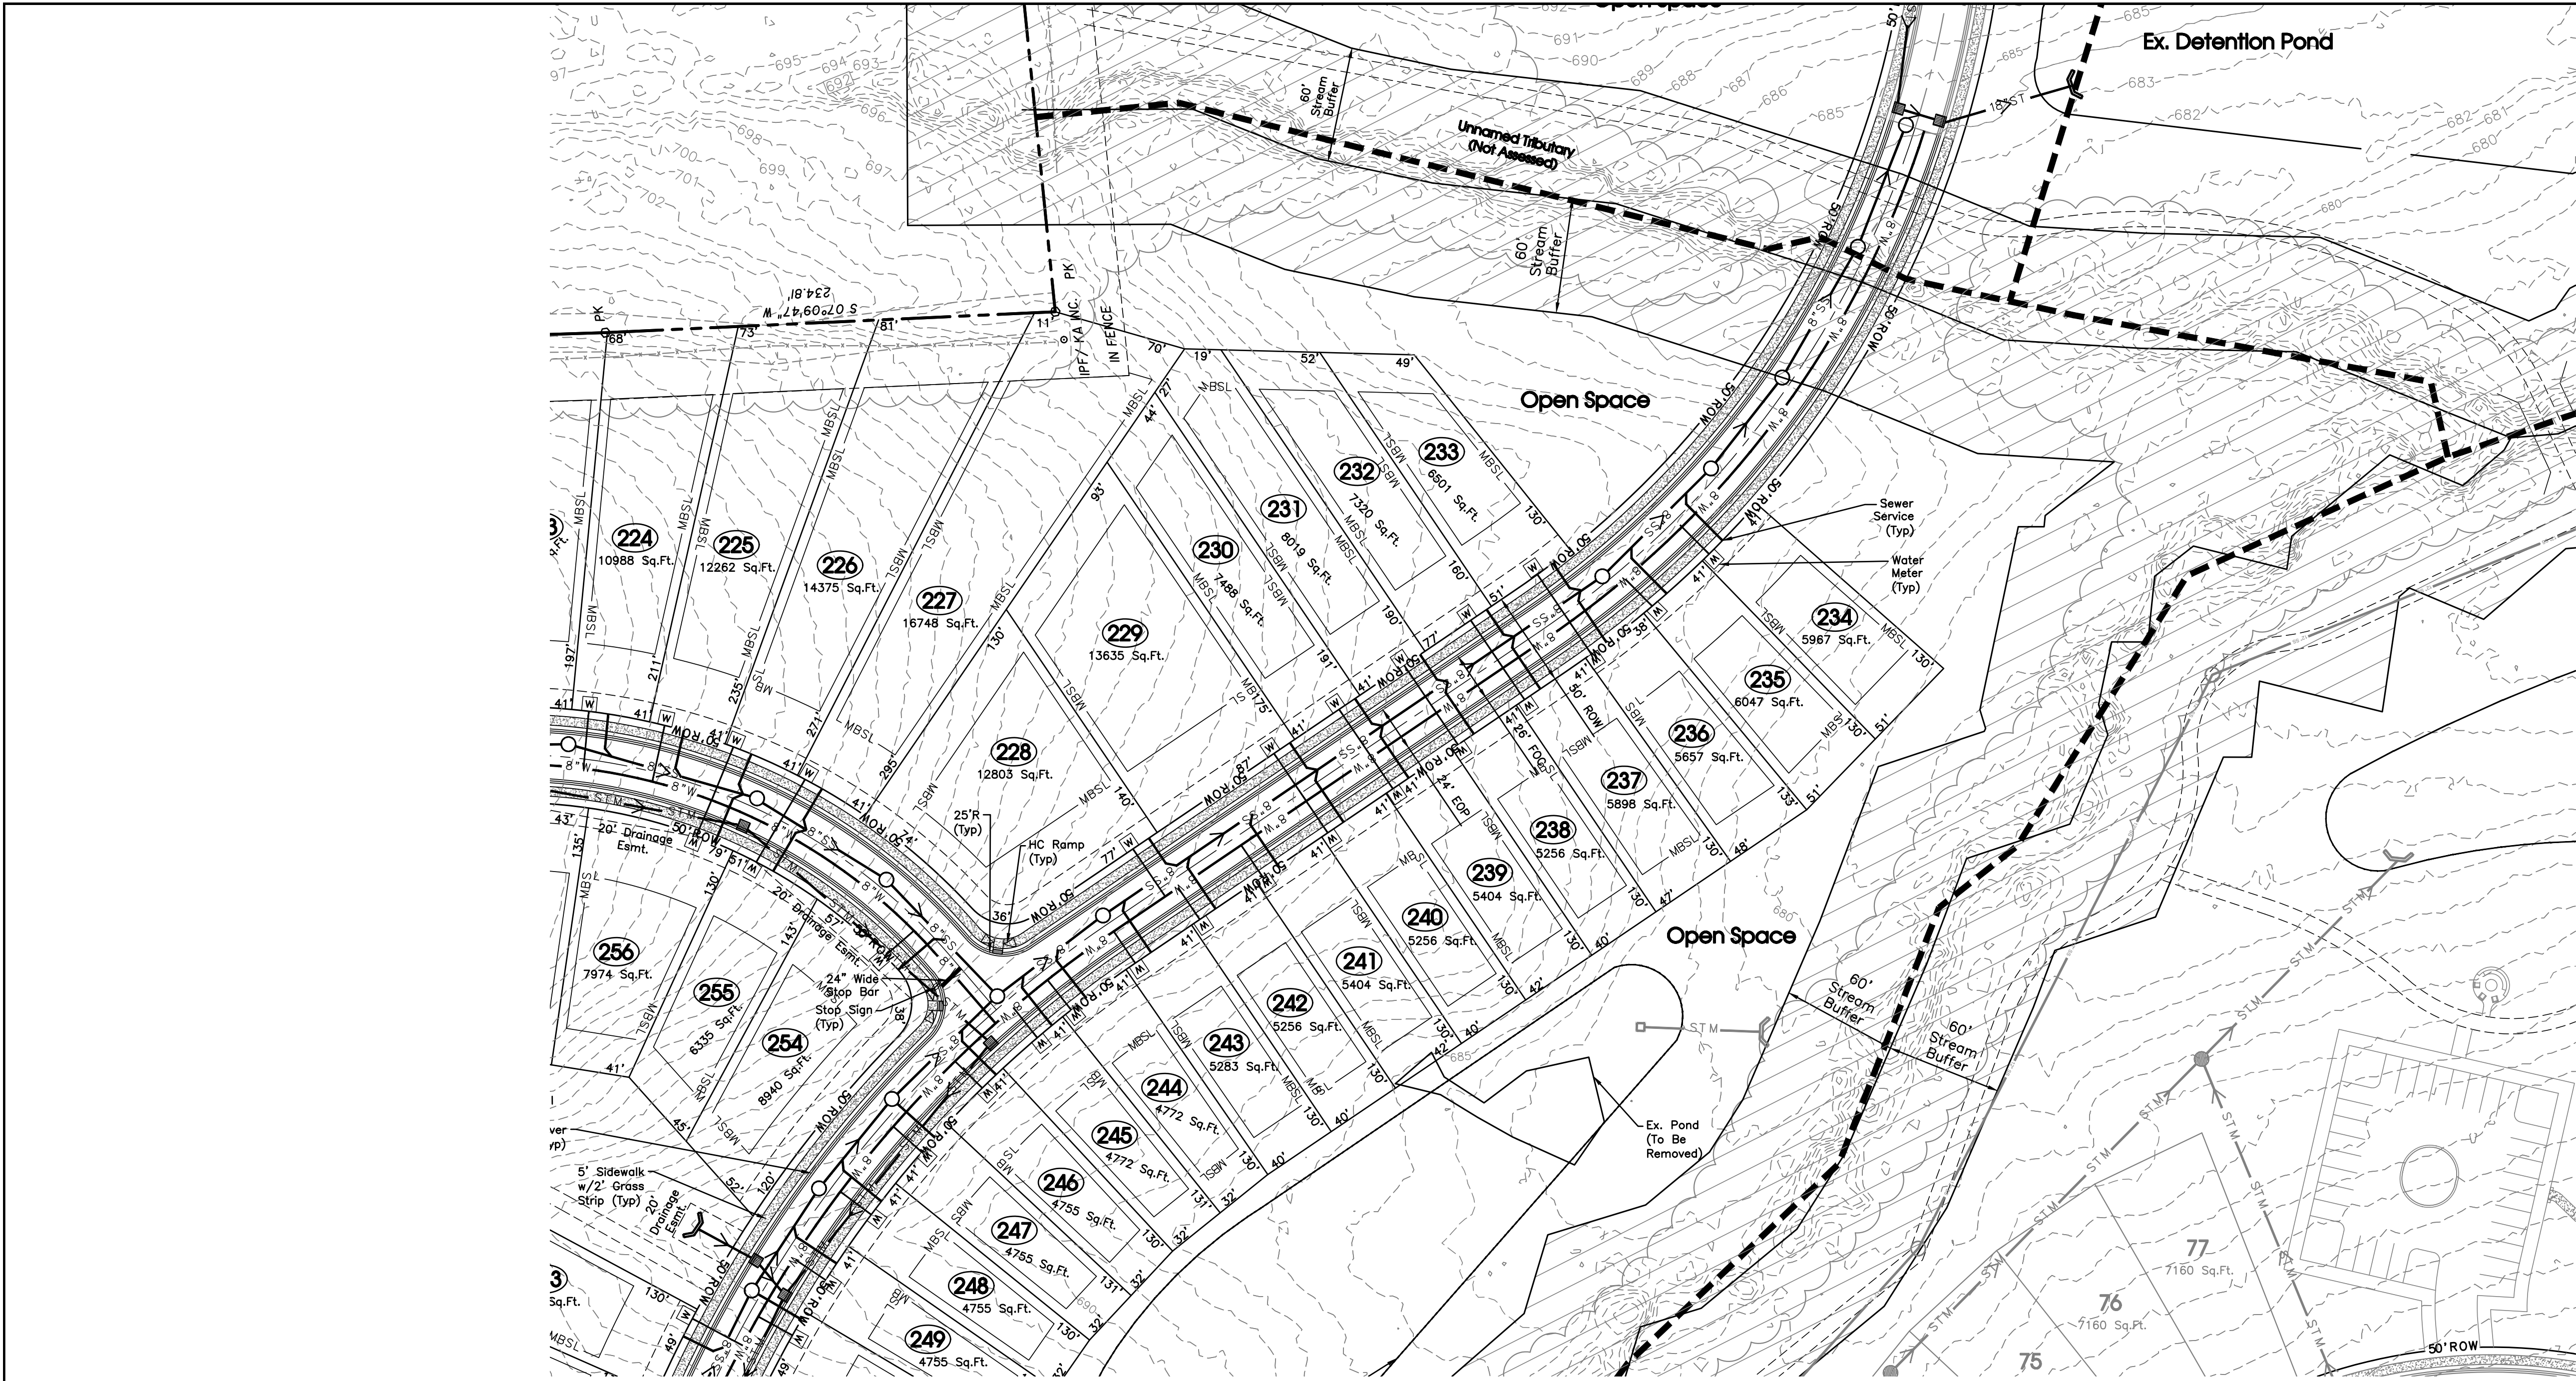



Note: Developer Is Responsible For The Installation Of Street Lights. Street Lights Shall Be Located No More Than 300 Feet Apart.

The proposed electrical, gas, water and telecommunications information shown hereon is not an actual design to be used for construction, and is for reference and illustrative purposes only. The contractor shall refer to the actual final design for each proper discipline (electrical, civil, mechanical, etc.) with the Tennessee professional engineer's seal, for precise design information

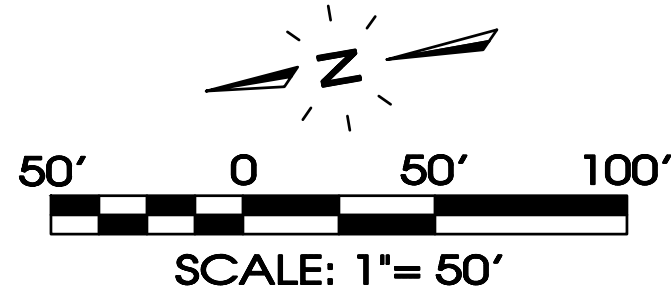

E MAIN ST  
D3-1  
STREET SIGN  
SCALE - NONE

NOTES:  
STREET SIGN SHALL CONFORM WITH CURRENT STATE AND LOCAL CODES AND REGULATIONS.  
BACKGROUND COLOR TO BE GREEN WITH WHITE BORDER AND TEXT.

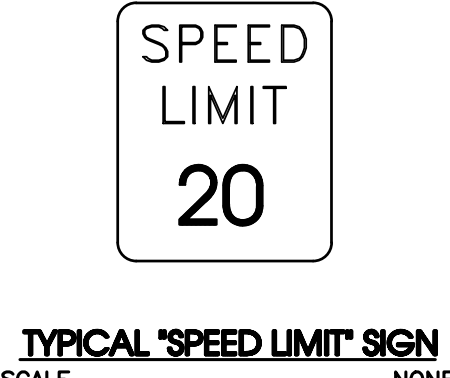
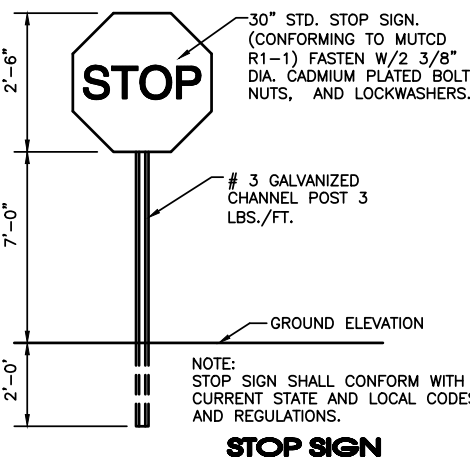


#### Legend:

|                          |                                  |  |                                     |  |                              |  |                            |                               |         |                         |       |
|--------------------------|----------------------------------|--|-------------------------------------|--|------------------------------|--|----------------------------|-------------------------------|---------|-------------------------|-------|
| <input type="checkbox"/> | EXIST. CONCRETE MONUMENT         |  | BENCHMARK                           |  | POST INDICATOR VALVE         |  | DRAINAGE PIPE DESIGNATION  | EXISTING PHONE                | PH      | PROPOSED STORM          | STM   |
|                          | IRON PIN SET (I.P.S.)            |  | HANDICAP PARKING SYMBOL             |  | BLOW OFF VALVE               |  | RIP RAP                    | EXISTING ELECTRIC             | OH      | EXISTING CONTOUR LINES  | 601   |
|                          | IRON PIN FOUND (I.P.F.)          |  | VAN ACCESSIBLE HANDICAP DESIGNATION |  | REDUCER                      |  | RUNOFF FLOW ARROW          | PROPERTY LINE                 |         | PROPOSED CONTOUR LINES  | 601   |
|                          | EXIST. SIGN POST                 |  | HC SIGN                             |  | REMOTE FIRE DEPT. CONNECTION |  | INLET FILTER PROTECTION    | EASEMENTS                     |         | EXISTING SANITARY SEWER | SS    |
|                          | EXIST. SEWER CLEANOUT            |  | PROPOSED SIGN POST                  |  | CONCRETE THRUST BLOCK        |  | PROPOSED SPOT ELEVATION    | RIGHT OF WAY                  | 50' ROW | PROPOSED SANITARY SEWER | 8" SS |
|                          | EXIST. MANHOLE (SEWER & PHONE)   |  | CONCRETE BOLLARD                    |  | DOUBLE DETECTOR CHECK VALVE  |  | EXIST. SPOT ELEVATION      | EROSION CONTROL SILT FENCE    | SF      | EXISTING WATER          | W     |
|                          | EXIST. CATCH BASIN (STORM SEWER) |  | WHEEL STOP                          |  | FIRE DEPT. CONNECTION        |  | SEWER/STORM FLOW DIRECTION | EROSION EEL                   | E       | PROPOSED WATER          | W     |
|                          | EXIST. WATER/GAS VALVE           |  | CONCRETE SIDEWALK                   |  | FIRE HYDRANT                 |  | CATCH BASIN                | EXISTING TREELINE             |         |                         |       |
|                          | EXIST. TELEPHONE RISER           |  | EXTRUDED CURB                       |  | GATE VALVE & BOX             |  | CURB INLET                 | EXISTING FENCELINE            | X       |                         |       |
|                          | EXIST. GAS RISER                 |  | CURB & GUTTER                       |  | GAS METER                    |  | AREA DRAIN                 | MINIMUM BUILDING SETBACK LINE |         |                         |       |
|                          | ELECTRICAL ENCLOSURE             |  | TRAFFIC ARROW                       |  | GREASE TRAP                  |  | WINGED HEADWALL            | EXISTING GAS LINE             | GAS     |                         |       |
|                          | EXIST. WATER METER               |  | TURN LANE ARROWS                    |  | EXTERIOR CLEANOUT            |  | CONCRETE SWALE             | PROPOSED GAS LINE             | GAS     |                         |       |
|                          | EXIST. UTILITY POLE              |  | REVISION NUMBER                     |  | MANHOLE                      |  | TYPE-X HEADWALL            | EXISTING STORM                | STM     |                         |       |
|                          | EXIST. FIRE HYDRANT              |  | DRAINAGE STRUCTURE DESIGNATION      |  |                              |  |                            |                               |         |                         |       |

#### Electrical Legend


|  |                             |
|--|-----------------------------|
|  | TRANSFORMER 36"x40"         |
|  | MANHOLE                     |
|  | STREET LIGHT                |
|  | SWITCHER                    |
|  | PRIMARY PULLBOX             |
|  | SECONDARY PULLBOX 24" x 36" |
|  | CONDUIT-SEE NOTE            |
|  | 3 PH Sector Cabinet         |

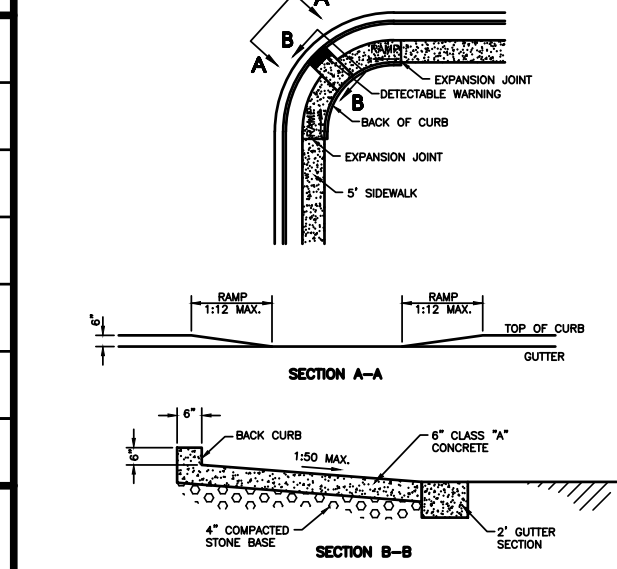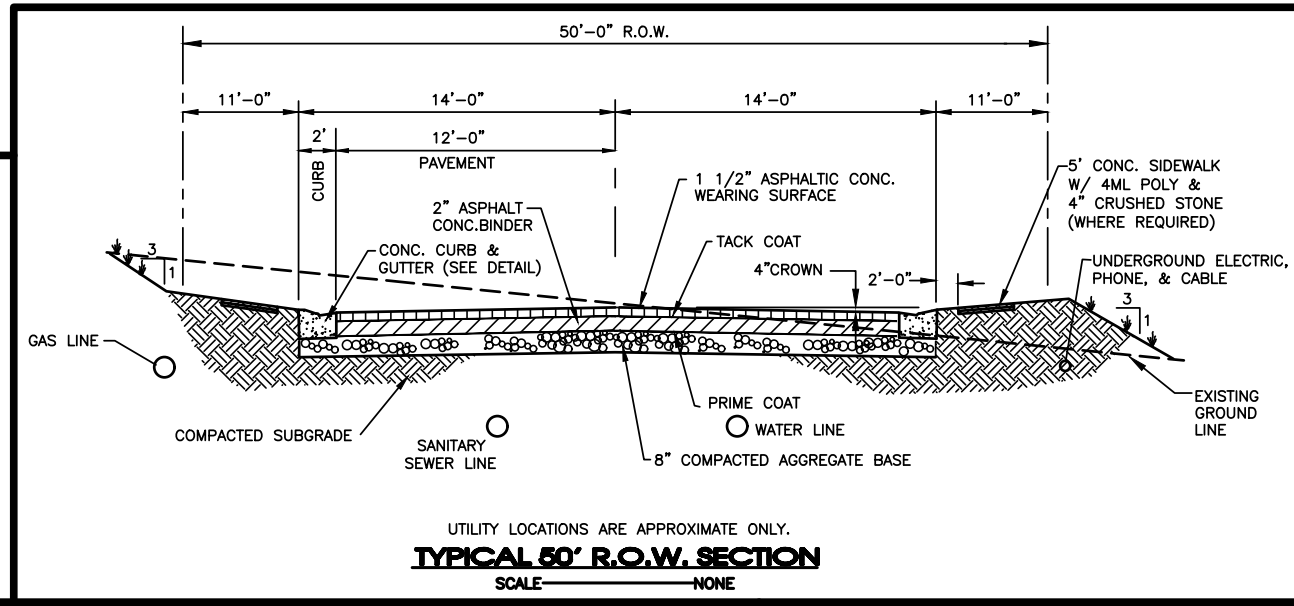

GENERAL NOTES:  
1. CURBS SHALL BE FLUSH WITH EDGE OF PAVEMENT.  
2. SURFACE DRAINAGE OF THE CURB RAMP SHALL BE DOUBLE-TURN AND SELF-RESISTANT. THE SURFACE SHALL BE CONCRETE OR ASPHALT. THE CURB SHALL BE 12" HIGH AND 12" WIDE. THE CURB SHALL BE 12" WIDE AND 12" HIGH. THE CURB SHALL BE 12" WIDE AND 12" HIGH.  
3. BACK CURB HEIGHT ALONG RAMP SHALL TRANSITION FROM 6" HEIGHT AT EXPANSION JOINTS TO 4" AT 10' FROM EXPANSION JOINTS. THE CURB SHALL BE 12" WIDE AND 12" HIGH. THE CURB SHALL BE 12" WIDE AND 12" HIGH.  
4. RAMP SHALL HAVE A MINIMUM SLOPE OF 1:12 (VERTICAL/HORIZONTAL) AND SHALL NOT BE REQUIRED TO EXCEED 1 FEET ON RAMP IN LENGTH.  
5. CURB RAMP SHALL BE CONSTRUCTED WITH DETECTABLE WARNING WHICH SHALL CONSIST OF RAISED WARRING. THE WARRING SHALL BE 1/2" HIGH AND 1/2" WIDE. THE WARRING SHALL BE 1/2" HIGH AND 1/2" WIDE. THE WARRING SHALL BE 1/2" HIGH AND 1/2" WIDE.  
6. A CURB RAMP SHALL HAVE A DETECTABLE WARNING COMPLIANT WITH ADA REQUIREMENTS. THE DETECTABLE WARNING SHALL EXTEND THE FULL WIDTH AND DEPTH OF THE CURB RAMP.

#### GENERAL NOTES

- THE PURPOSE OF THIS PRELIMINARY PLAT IS TO CREATE - SINGLE FAMILY LOTS.  
SECTION 4: - LOTS  
SECTION 7: - LOTS  
SECTION 8: - LOTS
- BEARING SYSTEM IS BASED ON TENNESSEE STATE PLANE COORDINATES TIED TO RUTHERFORD COUNTY CONTROL POINT RCC-011 (NAD 83-96).
- THIS PROPERTY LIES WITHIN ZONE X, PER FEMA FIRM MAPS FOR RUTHERFORD COUNTY, MAP NO. 47149C0105H, EFFECTIVE DATE: JANUARY 5, 2007.
- PARCELS MAY BE SUBJECT TO ADDITIONAL ESMT'S AND/OR RESTRICTIONS, BY RECORD OR PRESCRIPTION, THAT A COMPLETE TITLE SEARCH MAY REVEAL.
- PROPERTY IS ZONED PDR (PLANNED DENSITY RESIDENTIAL). MINIMUM SETBACK REQUIREMENTS ARE: FRONT=35' FT. - SIDE=5' FT. - REAR=20' FT.
- ALL CRITICAL LOTS (WITH 15% SLOPES OR GREATER), ARE DENOTED WITH AN ASTERISK. ENGINEERED PLOT PLANS ARE REQUIRED FOR THESE LOTS PRIOR TO OBTAINING A BUILDING PERMIT.
- ALL COMMON AREAS SHALL BE OWNED AND MAINTAINED BY THE HOMEOWNERS ASSOCIATION.
- DEVELOPER IS RESPONSIBLE FOR THE INSTALLATION OF STREET LIGHTS. STREET LIGHTS SHALL BE LOCATED NO MORE THAN 300 FEET APART.
- NO MORE THAN 500 LINEAR FEET TOTAL OF TRENCHING WILL BE ALLOWED TO BE OPEN AT ONE TIME. (ALL UTILITIES & STORM DRAINS).

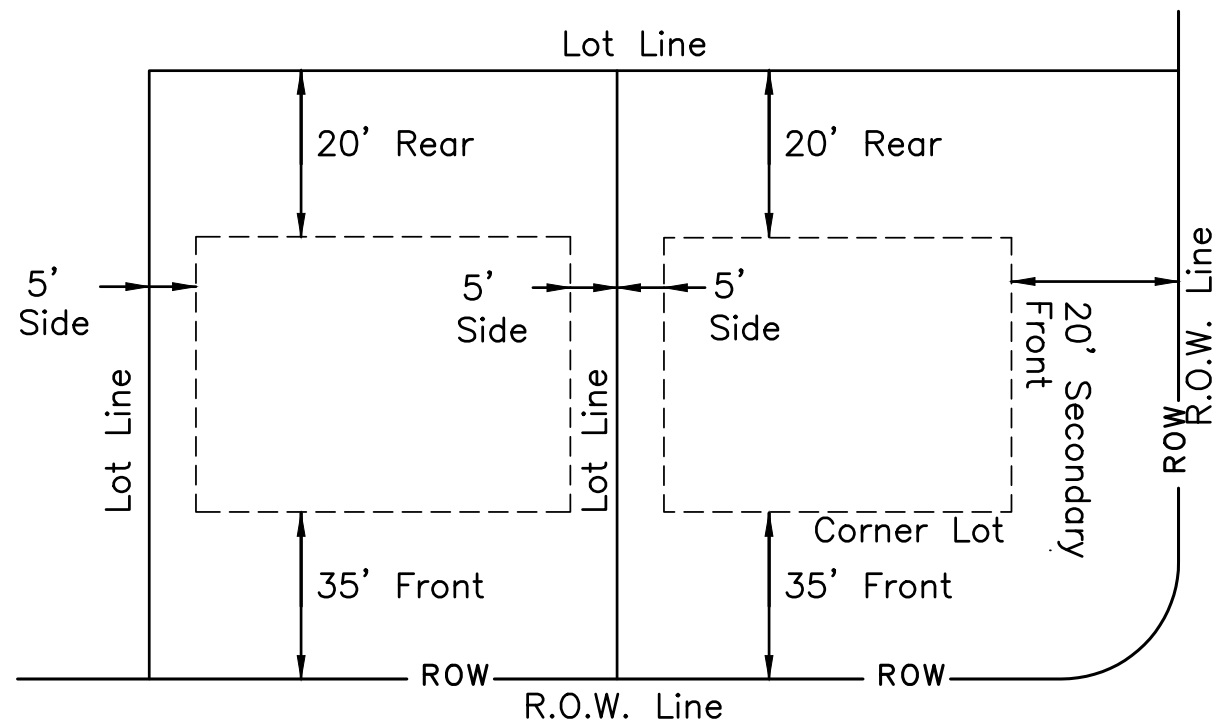

Minimum Building Setback Detail  
N.T.S.

#### Owner/Developer:

Starlight Homes Tennessee LLC  
99 E. Main St, Suite 200  
Franklin, TN 37064  
Contact: Christian Macari  
Phone: 410-961-9360

#### Floodplain Note:

This site lies within Zone X, areas determined to be outside the 0.2% annual chance flood plain. FEMA FIRM map #47149C0105J, Dated Jan. 9, 2023.

#### Deed Reference:

Tax Map 32, Parcel 4.00  
Zoning: PDR (Planned Density Residential)  
Section 4: 46 Lots on 9.10± Acres  
Section 7: 62 Lots on 23.46± Acres  
Section 8: 22 Lots on 7.21± Acres  
Min. Lot Size = 41' Wide; 5,740 Sq.Ft. Minimum

SITE ENGINEERING CONSULTANTS

ENGINEERING • SURVEYING • LAND PLANNING  
LANDSCAPE ARCHITECTURE

850 MIDDLE TENNESSEE BOULEVARD  
MURFREESBORO, TENNESSEE 37129  
PHONE: (615) 894-7901 E-MAIL: AHMED@SEC-CIVIL.COM FAX: (615) 895-2567  
NO PORTION OF THIS DRAWING MAY BE REPRODUCED WITHOUT THE EXPRESSED WRITTEN CONSENT OF SEC, INC.



Arbor Ridge  
Section 4, 7, & 8  
La Vergne, Tennessee

Preliminary Plat

DRAWN: CFB3, SJA

DATE: 3-1-2024

CHECKED: MAT


FILE NAME: 18314prelim4,7,8

SCALE: 1"=50'

JOB NO. 18314


SHEET: C1.2



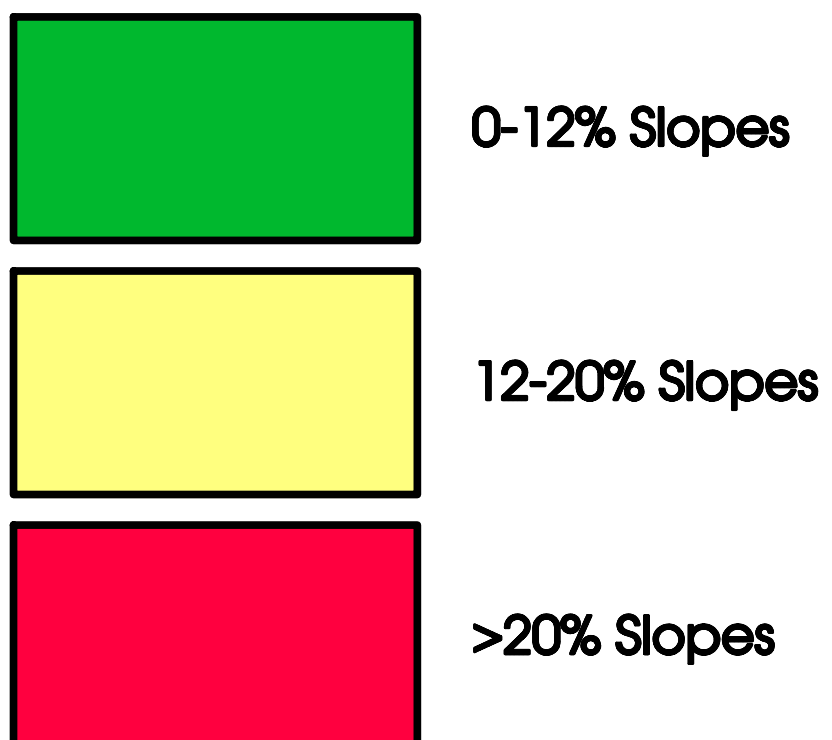

| Legend: |                                  |  |                                     |
|---------|----------------------------------|--|-------------------------------------|
|         | EXIST. CONCRETE MONUMENT         |  | INLET PROTECTION FILTER             |
|         | IRON PIN SET (I.P.S.)            |  | HANDICAP PARKING SYMBOL             |
|         | IRON PIN FOUND (I.P.F.)          |  | HC SIGN                             |
|         | EXIST. SIGN POST                 |  | HEADWALL                            |
|         | EXIST. SEWER CLEANOUT            |  | WINGED HEADWALL                     |
|         | EXIST. MANHOLE (SEWER & PHONE)   |  | MANHOLE                             |
|         | EXIST. CATCH BASIN (STORM SEWER) |  | PROPOSED SPOT ELEVATION             |
|         | EXIST. WATER/GAS VALVE           |  | EXIST. SPOT ELEVATION               |
|         | EXIST. TELEPHONE RISER           |  | POST INDICATOR VALVE                |
|         | EXIST. GAS RISER                 |  | REDUCER                             |
|         | ELECTRICAL ENCLOSURE             |  | REMOTE FIRE DEPT. CONNECTION        |
|         | EXIST. WATER METER               |  | REVISION NUMBER                     |
|         | EXIST. UTILITY POLE              |  | RIP RAP                             |
|         | EXIST. FIRE HYDRANT              |  | RUNOFF FLOW ARROW                   |
|         | BENCHMARK                        |  | SEWER/STORM FLOW DIRECTION          |
|         | BLOW OFF VALVE                   |  | TRAFFIC ARROW                       |
|         | CONCRETE BOLLARD                 |  | TURN LANE ARROWS                    |
|         | CATCH BASIN                      |  | VAN ACCESSIBLE HANDICAP DESIGNATION |
|         | CURB INLET                       |  | WATER METER                         |
|         | AREA DRAIN                       |  | WHEEL STOP                          |
|         | CONCRETE THRUST BLOCK            |  | GREASE TRAP                         |
|         | DOUBLE DETECTOR CHECK VALVE      |  | DRAINAGE STRUCTURE DESIGNATION      |
|         | FIRE DEPT. CONNECTION            |  | DRAINAGE PIPE DESIGNATION           |
|         | FIRE HYDRANT                     |  | CONCRETE SIDEWALK                   |
|         | GAS METER                        |  | EXTRUDED CURB                       |
|         | GATE VALVE & BOX                 |  | CURB & GUTTER                       |
|         | EXTERIOR CLEANOUT                |  | CONCRETE SWALE                      |
|         | CHECK VALVE                      |  |                                     |

|                               |          |
|-------------------------------|----------|
| EXISTING PHONE                | PH       |
| EXISTING ELECTRIC             | OH       |
| PROPERTY LINE                 |          |
| EASEMENTS                     |          |
| RIGHT OF WAY                  | ROW      |
| EROSION CONTROL SILT FENCE    | SF SF SF |
| EXISTING TREELINE             | X X X X  |
| EXISTING FENCELINE            |          |
| MINIMUM BUILDING SETBACK LINE |          |
| PHASE BOUNDARY                |          |
| EXISTING GAS LINE             | GAS      |
| PROPOSED GAS LINE             | GAS      |
| EXISTING STORM                | STM STM  |
| PROPOSED STORM                | STM STM  |
| EXISTING CONTOUR LINES        | -601-    |
| PROPOSED CONTOUR LINES        | 601      |
| EXISTING SANITARY SEWER       | SS SS    |
| PROPOSED SANITARY SEWER       | 8"SS     |
| EXISTING WATER                | W W      |
| PROPOSED WATER                | W W      |

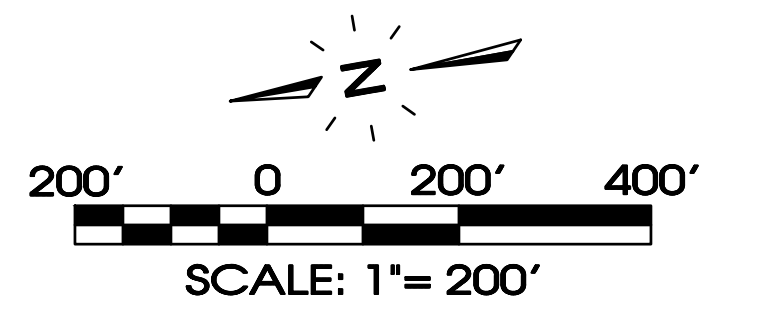

| LINE | BEARING       | DISTANCE |
|------|---------------|----------|
| L1   | S 14°20'49" W | 199.87'  |
| L2   | S 14°19'19" W | 182.67'  |
| L3   | S 14°17'16" W | 186.35'  |
| L4   | S 14°04'11" W | 129.08'  |
| L5   | S 13°40'58" W | 149.04'  |
| L6   | S 13°40'58" W | 43.27'   |
| L7   | S 12°47'52" W | 109.92'  |
| L8   | S 05°08'59" W | 65.75'   |
| L9   | S 05°06'09" W | 151.07'  |
| L10  | S 07°18'39" W | 150.49'  |
| L11  | S 05°30'29" W | 129.23'  |
| L12  | S 07°16'56" W | 46.63'   |
| L13  | S 06°48'12" E | 111.19'  |
| L14  | S 01°10'59" E | 42.33'   |
| L15  | S 0°33'39" E  | 50.92'   |
| L16  | S 0°31'50" E  | 125.28'  |
| L17  | S 02°09'35" E | 70.84'   |
| L18  | S 01°53'12" E | 80.18'   |
| L19  | S 01°37'07" E | 151.16'  |
| L20  | S 01°26'48" E | 129.74'  |
| L21  | S 01°29'17" E | 53.03'   |
| L22  | S 03°34'11" W | 41.66'   |
| L23  | N 54°39'42" W | 162.92'  |
| L24  | N 10°01'44" E | 21.92'   |
| L25  | N 4°09'39" W  | 158.92'  |
| L26  | N 02°50'47" W | 121.46'  |
| L27  | S 70°34'53" W | 99.19'   |
| L28  | N 81°22'34" W | 53.00'   |
| L29  | N 09°08'52" E | 211.58'  |
| L30  | N 33°59'51" W | 13.26'   |
| L31  | N 53°35'40" W | 142.27'  |
| L32  | N 08°33'22" W | 22.98'   |
| L33  | N 07°00'30" E | 145.99'  |
| L34  | S 12°56'32" W | 10.01'   |

| CURVE | RADIUS   | ARC LENGTH | CHORD LENGTH | CHORD BEARING |
|-------|----------|------------|--------------|---------------|
| C1    | 240.95'  | 189.63'    | 184.96'      | N 13°25'21" W |
| C2    | 613.31'  | 188.36'    | 187.62'      | N 44°47'45" W |
| C3    | 284.35'  | 223.12'    | 217.81'      | N 3°04'30" W  |
| C4    | 319.91'  | 99.68'     | 99.28'       | N 00°22'14" E |
| C5    | 1844.91' | 88.61'     | 88.60'       | N 05°11'51" E |

**SEC, Inc.**  
ENGINEERING • SURVEYING • LAND PLANNING  
LANDSCAPE ARCHITECTURE  
850 MIDDLE TENNESSEE BOULEVARD  
MURFREESBORO, TENNESSEE 37129  
PHONE: (615) 890-7901 E-MAIL: MTAYLOR@SEC-CIVIL.COM FAX: (615) 895-2567  
NO PORTION OF THIS DRAWING MAY BE REPRODUCED WITHOUT THE EXPRESSED WRITTEN CONSENT OF SEC, INC.  
COPYRIGHT SEC, INC., 2024

Arbor Ridge  
Section 4, 7, & 8  
La Vergne, Tennessee

Slopes Analysis

REVISIONS:  
DRAWN: CFB3, SJA  
DATE: 3-1-2024  
CHECKED:  
MAT  
FILE NAME:  
18314prelim4,7,8  
SCALE:  
1"=200'  
JOB NO.  
18314  
SHEET:  
C2.0





# Arbor Ridge Section 4,7,& 8

## LANDSCAPE PLAN

SITE DATA  
SECTION 4 AREA: 9.13± ACRES  
SECTION 7 AREA: 23.46± ACRES  
SECTION 8 AREA: 7.21± ACRES  
SITE ZONING: PDR (PLANNED DENSITY RESIDENTIAL)

### PLAN NOTES:


1. ANY TREES OR SHRUBS THAT ARE DEAD, DYING OR MISSING OUTSIDE THE SCOPE OF THE CURRENT WORK WILL NEED TO BE REPLACED PRIOR TO ISSUANCE OF CERTIFICATE OF OCCUPANCY.
2. ALL LANDSCAPE BEDS TO HAVE NEATLY TRENCHED BED EDGE AND HAVE 4" MINIMUM DEPTH OF HARDWOOD MULCH.
3. ALL TREES AND SHRUBS SHALL BE COORDINATED WITH LIGHTING PLAN PRIOR TO INSTALLATION.
4. ALL NEW PLANT MATERIAL AND TURF AREAS SHALL BE IRRIGATED.
5. ALL SHRUBS TO BE 3' BACK OF CURB.
6. ALL AREAS OF DISTURBANCE OUTSIDE OF LANDSCAPE BEDS SHALL BE REPAIRED WITH REBEL III FESCUE SEED OR SOD.
7. ANY UTILITY STRUCTURE, LIGHT POLES, SIGN, OR OTHER FEATURE MAY NOT BE ADDED TO ANY REQUIRED LANDSCAPE ISLAND IN SUCH A MANNER THAT WOULD DISPLACE THE REQUIRED ELEMENT(S) (TREES, SHRUBS, ETC.).
8. PROPERTY OWNER IS RESPONSIBLE FOR MAINTAINING ALL LANDSCAPING MATERIALS, INCLUDING TURF, AND IRRIGATION MATERIALS BOTH ON SITE, AND INSIDE THE ROW.

### PLANTING SCHEDULE NOTES


1. SHRUBS AND TREES SHALL BE OF THE HIGHEST QUALITY.
2. NO SUBSTITUTIONS ALLOWED WITHOUT PRIOR WRITTEN APPROVAL OF THE OWNER AND LANDSCAPE ARCHITECT OF RECORD.
3. SUBSTITUTIONS AND DEVIATIONS MAY OR MAY NOT BE APPROVED.
4. REVISED LANDSCAPE PLANS MUST BE SUBMITTED AND APPROVED BY THE CITY OF LA VERGNE PLANNING DEPARTMENT 615-287-8702 PRIOR TO INSTALLATION.
5. ALL IRRIGATION, LAWN AND PLANT MATERIALS WITHIN THE ROW MUST BE MAINTAINED BY THE PROPERTY OWNER.

### TREE PRESERVATION NOTES:

- AFTER INSTALLATION OF TREE PROTECTION FENCING, CONTRACTOR SHALL CONTACT THE CITY OF LA VERGNE AT 615-287-8702 FOR A TREE PROTECTION INSPECTION.
- ANY PRESERVED TREES DAMAGED OR REMOVED DURING CONSTRUCTION MAY HAVE TO BE REPLANTED PRIOR TO CERTIFICATE OF OCCUPANCY TO FULFILL PERIMETER PLANTING OR BUFFER REQUIREMENTS.
- TREE PROTECTION FENCING THAT DOES NOT GO TO OR EXCEED THE PRESERVED TREE'S DRIPLINE WILL NOT BE ACCEPTED.
- TREES WITHIN STREAM PROTECTION BUFFERS ARE NOT TO BE DISTURBED.
- WALKING TRAILS SHALL RESPECT EXISTING TREES WITHIN STREAM PROTECTION BUFFERS. SHOULD A TREE NEED REMOVED FOR THE PLACEMENT OF THE WALKING TRAIL, THE PROJECT LANDSCAPE ARCHITECT AND CITY MUST AGREE UPON THE NECESSITY TO DO SO AND DISCUSS REPLACEMENT VALUE IN CALIPER INCHES OF PROPOSED TREE(S) TO BE REMOVED, PER TENNESSEE'S DEPARTMENT OF ENVIRONMENT AND CONSERVATION'S APPROVAL.

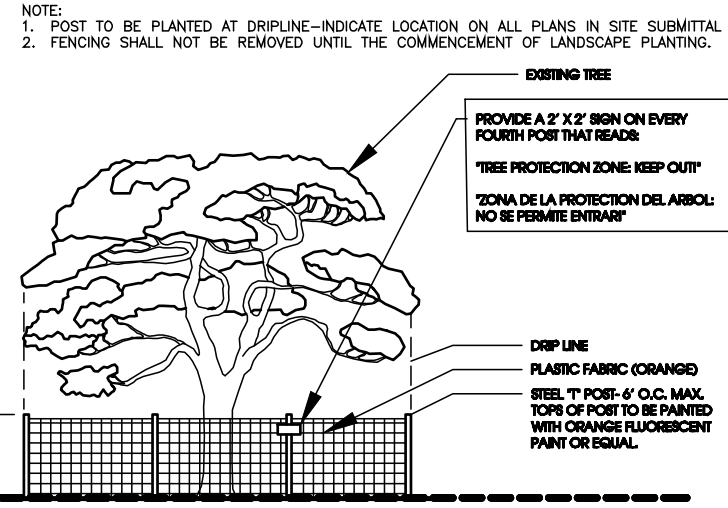

TREE PROTECTION  
NOT TO SCALE

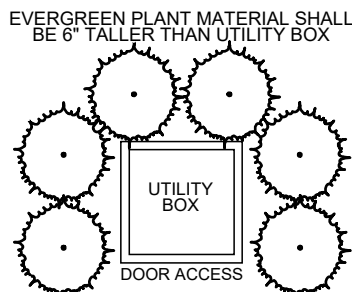


NOTE: UTILITY BOXES NOT SHOWN ON PLANS SHALL BE IDENTIFIED IN THE FIELD AND SCREENED WITH EVERGREEN PLANTS AS SHOWN ABOVE.

UTILITY BOX SCREENING  
NOT TO SCALE




Know what's below.  
Call before you dig.

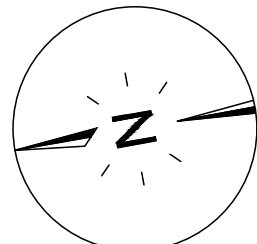

200' 0 200' 400'  
SCALE: 1" = 200'

SITE ENGINEERING CONSULTANTS  
ENGINEERING • SURVEYING • LAND PLANNING  
LANDSCAPE ARCHITECTURE

SEC, Inc.

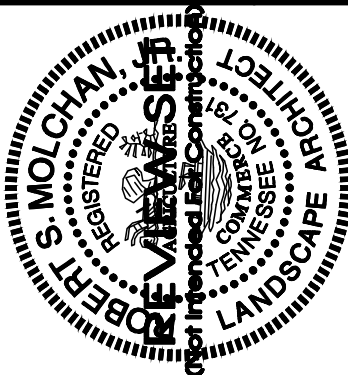


Arbor Ridge  
Section 4, 7, & 8  
La Vergne, Tennessee

LANDSCAPE PLAN  
L1.0

L1.0




MAP 29 PARCEL 29.07  
THAO MUNH VU ET AL  
R.BK. 1715, PG. 1521  
ZONED: R-3

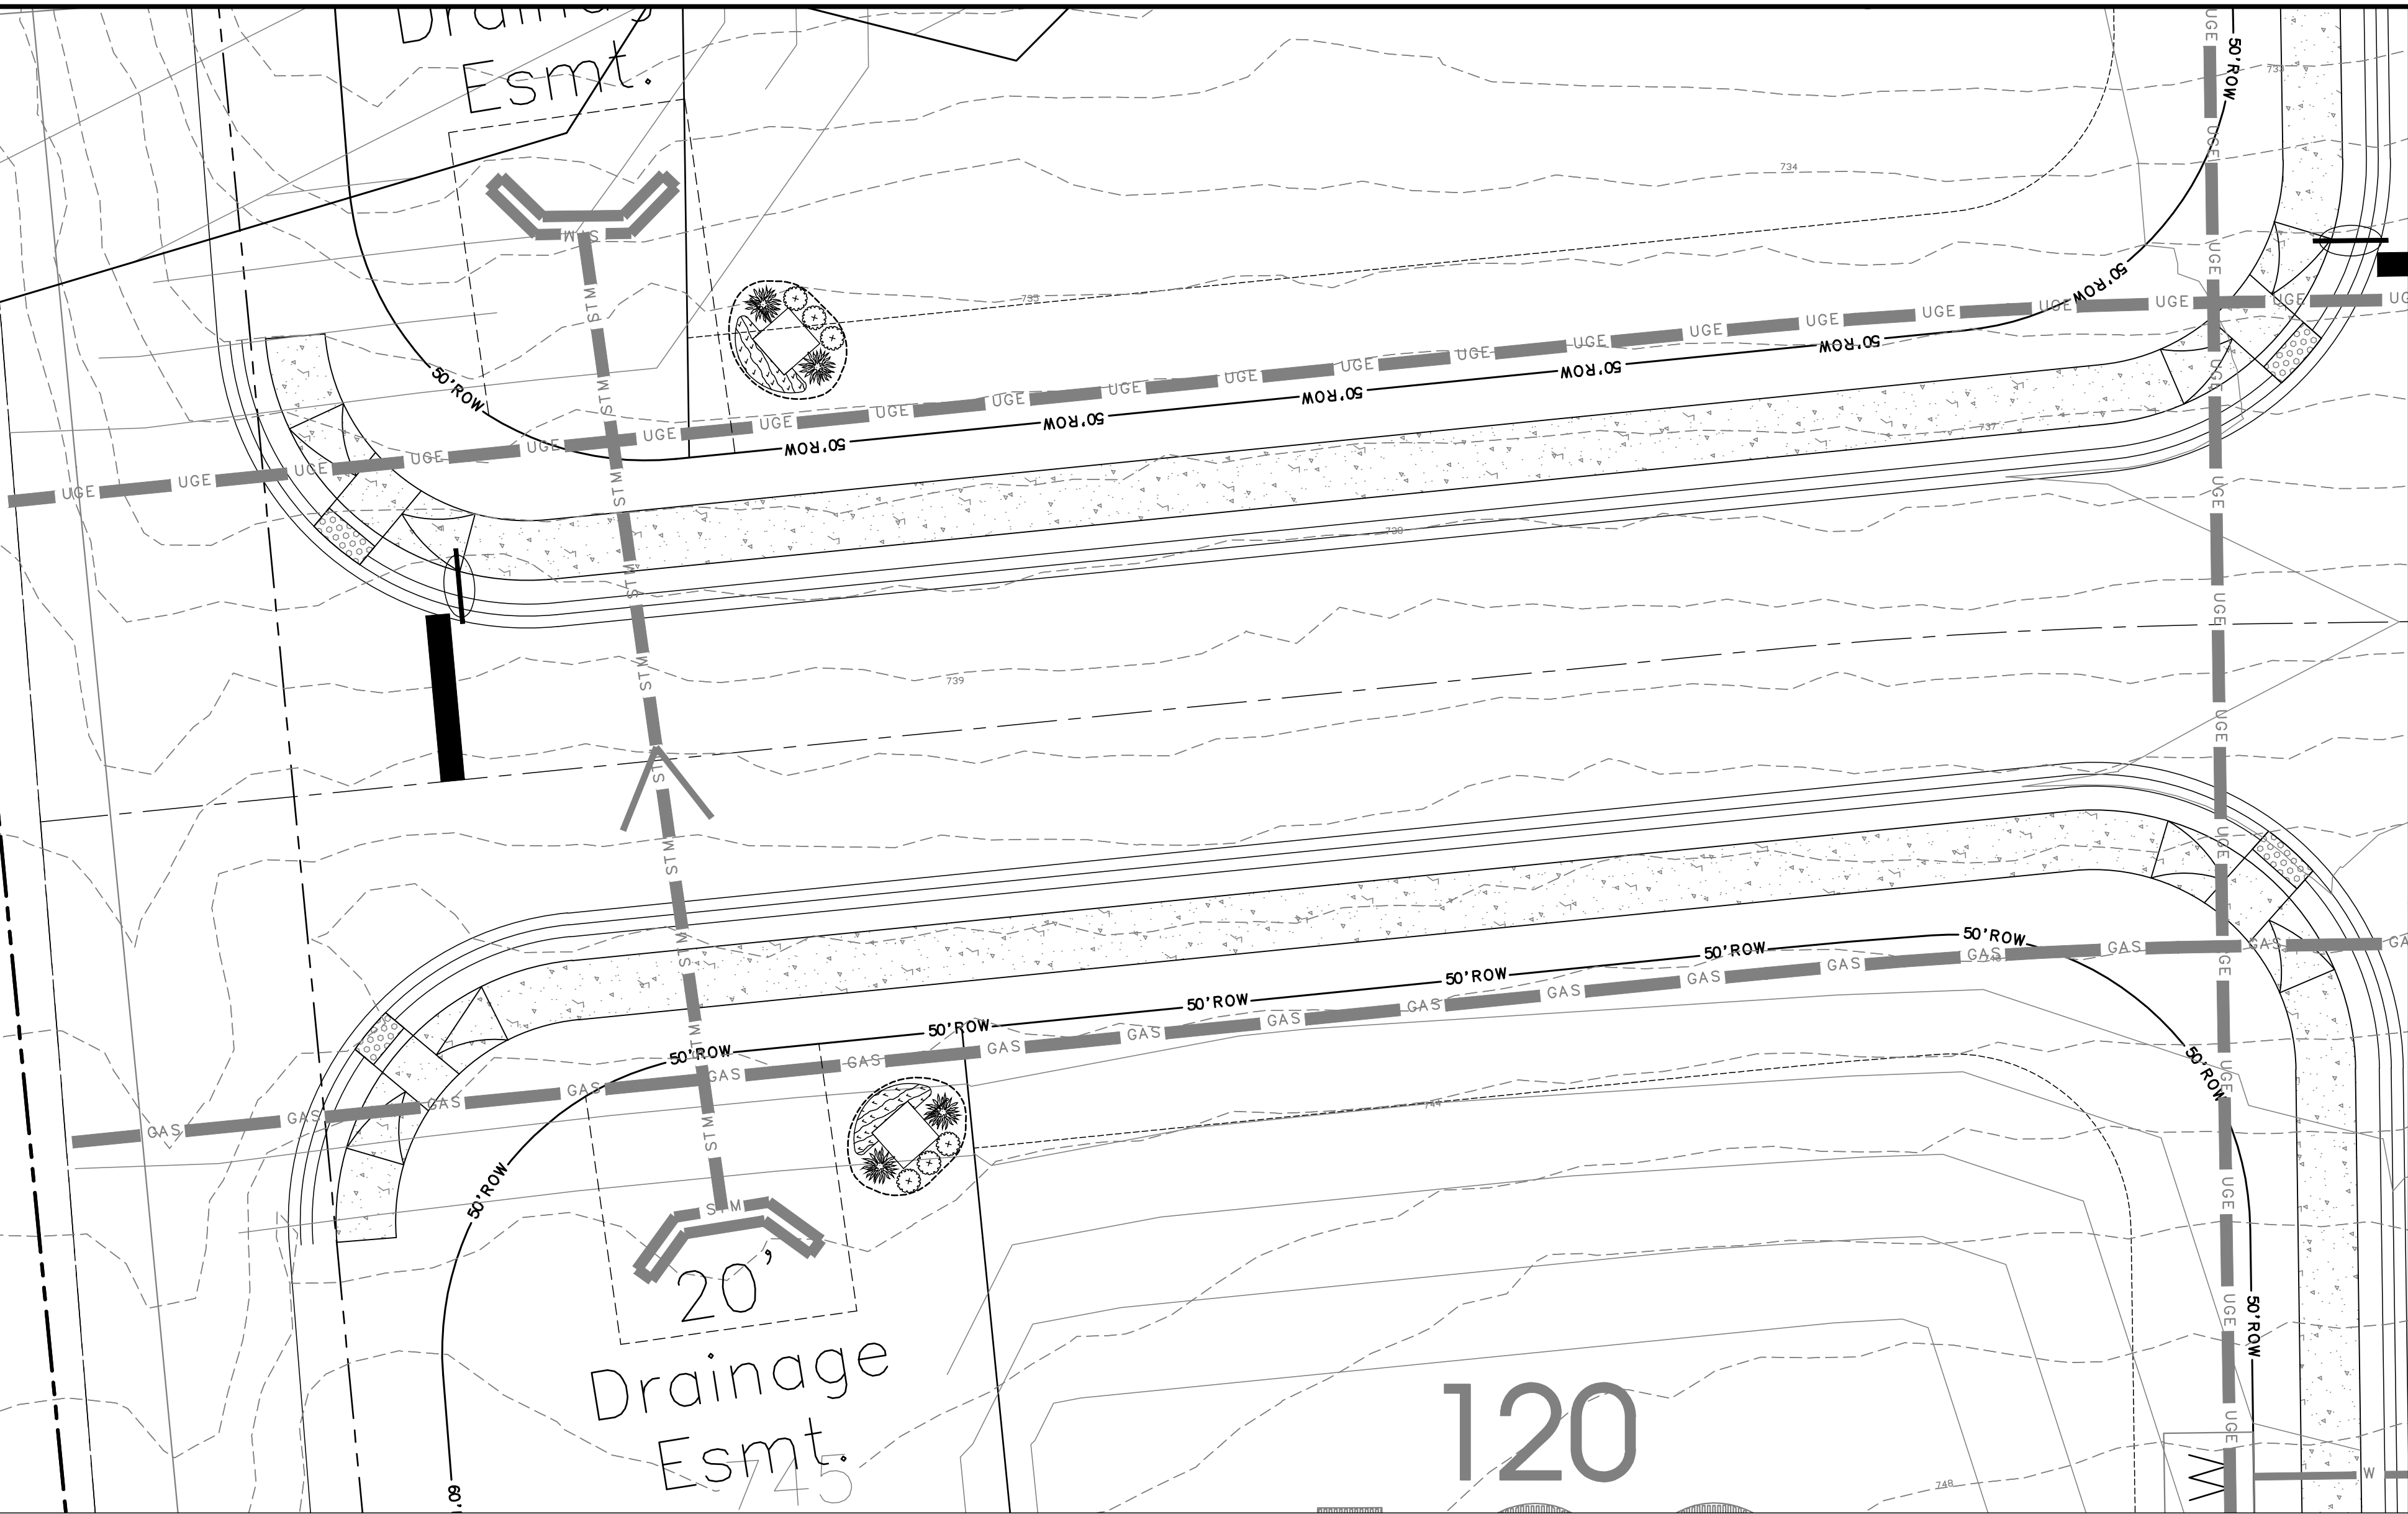

| PLANT SCHEDULE   |      |     |                                                             |         |           |                                                 |
|------------------|------|-----|-------------------------------------------------------------|---------|-----------|-------------------------------------------------|
| EVERGREEN SHRUBS | CODE | QTY | BOTANICAL / COMMON NAME                                     | ROOT    | HGT. MIN. | REMARKS                                         |
|                  | ICP  | 6   | ILEX CRENATA 'SKY PENCIL' / SKY PENCIL JAPANESE HOLLY       | CONT.   | 30"       | DENSE, FULL, MATCHED                            |
| GRASSES          | CODE | QTY | BOTANICAL / COMMON NAME                                     | ROOT    | HGT. MIN. | REMARKS                                         |
|                  | PAM  | 4   | PENNISETUM ALOPECUROIDES 'MOUDRY' / ORIENTAL FOUNTAIN GRASS | 3 GAL   | 12" - 18" | WELL ROOTED AND FULL TO EDGES OF CONTAINER      |
| GROUND COVERS    | CODE | QTY | BOTANICAL / COMMON NAME                                     | ROOT    | HGT. MIN. | REMARKS                                         |
|                  | HS   | 16  | HEMEROCALLIS X 'STELLA DE ORO' / STELLA DE ORO DAYLILY      | 1 QUART | 12"       | WELL ROOTED, MATURE, FULL TO EDGES OF CONTAINER |



#### LANDSCAPE NOTES

- THE LANDSCAPE CONTRACTOR SHALL VERIFY THE EXACT LOCATION OF ALL UTILITIES AND TAKE NECESSARY PRECAUTIONS TO PREVENT DAMAGE TO THESE UTILITIES.
- THE LANDSCAPE CONTRACTOR SHALL COORDINATE ALL CONSTRUCTION WITH THE APPROPRIATE UTILITY COMPANY AND SHALL BE RESPONSIBLE FOR DAMAGE TO UTILITIES.
- PLANT MATERIALS AND STUMPS INDICATED FOR REMOVAL SHALL BE REMOVED AND DISPOSED OFF-SITE BY THE CONTRACTOR. BACKFILL HOLES WITH TOPSOIL FREE OF ROOTS AND ROCKS.
- TREAT ALL LANDSCAPE BEDS WITH PRE-EMERGENT HERBICIDE PRIOR TO PLANTING. THE LANDSCAPE CONTRACTOR IS RESPONSIBLE FOR ALL WEEDING UNTIL FINAL ACCEPTANCE.
- THE LANDSCAPE CONTRACTOR SHALL BE RESPONSIBLE FOR THE FINE GRADING OF ALL PLANTING AREAS.
- THE LANDSCAPE CONTRACTOR SHALL BE RESPONSIBLE FOR COMPLETELY MAINTAINING THE WORK (INCLUDING BUT NOT LIMITED TO: WATERING, MULCHING, SPRAYING, FERTILIZING, ETC.) OF ALL PLANTING AREAS AND LAWNS PER PROJECT SPECIFICATIONS UNTIL FINAL ACCEPTANCE OF THE WORK BY THE OWNER.
- PROVIDE TREES, SHRUBS, AND PLANTS OF QUALITY, SIZE, GENUS, SPECIES AND VARIETY SHOWN AND SCHEDULED FOR LANDSCAPE WORK AND COMPLYING WITH RECOMMENDATIONS AND REQUIREMENTS OF ANSI Z60.1 "AMERICAN STANDARD FOR NURSERY STOCK" HEIGHT AND WIDTH SHOWN ARE MINIMUM SIZES.
- THE LANDSCAPE CONTRACTOR SHALL COMPLETELY GUARANTEE ALL WORK FOR A PERIOD OF ONE YEAR BEGINNING AT THE DATE OF ACCEPTANCE. THE LANDSCAPE CONTRACTOR SHALL MAKE ALL REPLACEMENTS PROMPTLY (AS PER DIRECTION OF OWNER).
- THE LANDSCAPE CONTRACTOR SHALL PROVIDE THE OWNER WITH WRITTEN INSTRUCTIONS ON THE PROPER CARE OF ALL SPECIFIED PLANT MATERIALS PRIOR TO FINAL PAYMENT.
- THE QUANTITIES INDICATED ON THE PLANT SCHEDULE AND PLAN ARE FOR THE CONVENIENCE OF THE CONTRACTOR. THE CONTRACTOR SHALL BE RESPONSIBLE FOR HIS/HER OWN QUANTITY CALCULATION AND THE LIABILITY WHICH PERTAINS TO THOSE QUOTATIONS. ANY DISCREPANCY SHALL BE CALLED TO THE ATTENTION OF THE LANDSCAPE ARCHITECT IMMEDIATELY.
- EXISTING TREES TO REMAIN SHALL BE PROTECTED FROM CONSTRUCTION DAMAGE. SELECTIVELY PRUNE DEAD WOOD.
- SEED OR SOD ALL AREAS DISTURBED BY CONSTRUCTION AND NOT DESIGNATED AS PLANTING BEDS.
- SHRUBS AND GROUND COVER BEDS TO BE PLANTED IN A TRIANGULAR SPACING. SEE PLANTING SCHEDULE FOR DISTANCES.
- UPON COMPLETION AND FINAL ACCEPTANCE OF THE LANDSCAPE INSTALLATION, A THREE (3) YEAR LANDSCAPE MAINTENANCE BOND WILL BE REQUIRED. THIS BOND SHOULD BE SUBMITTED IN THE NAME OF THE PROPERTY OWNER OF RECORD OR A LEASE HOLDER WHO HAS TEN (10) YEARS OR MORE REMAINING ON A CURRENT LEASE. THE PROPERTY OWNER/LEASE HOLDER SHOULD ALLOW ADEQUATE TIME TO OBTAIN THE BOND AS THIS PROCESS MAY BE LENGTHY AND MAY DELAY THE ISSUANCE OF THE CERTIFICATE OF OCCUPANCY.

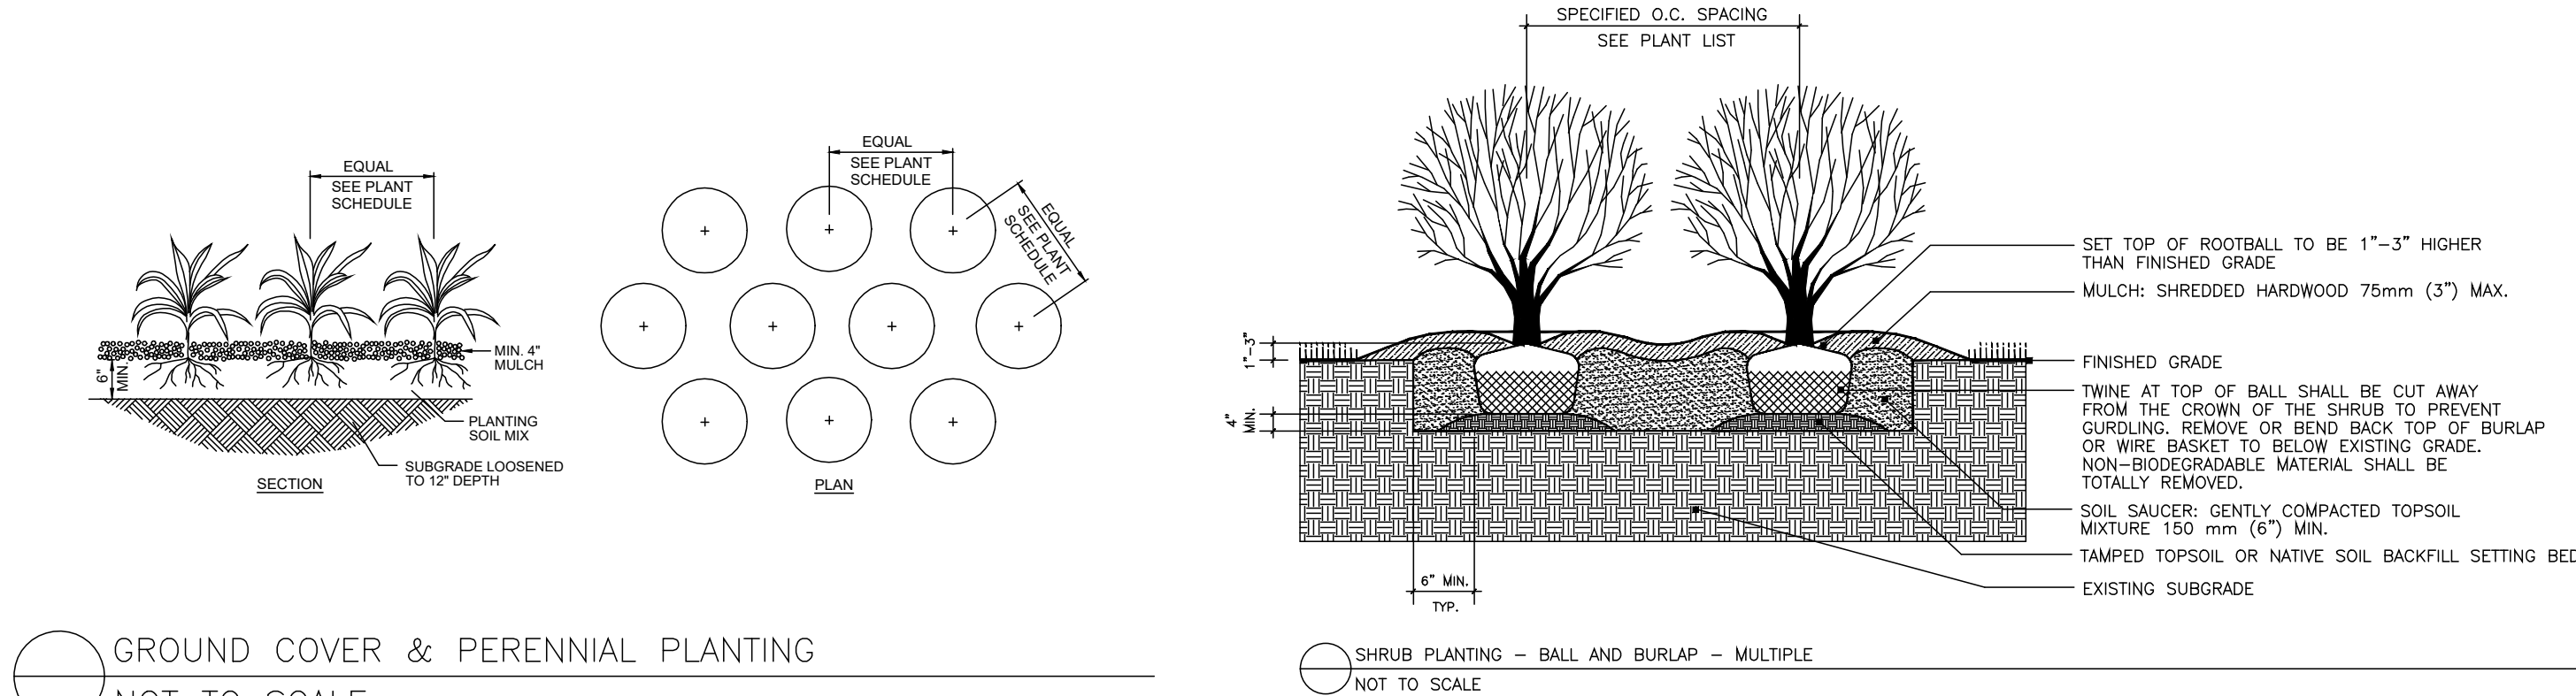


GROUND COVER & PERENNIAL PLANTING  
NOT TO SCALE

SHRUB PLANTING - BALL AND BURLAP - MULTIPLE  
NOT TO SCALE

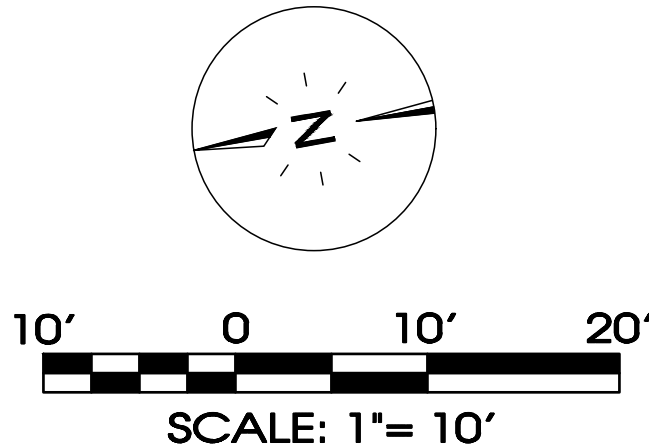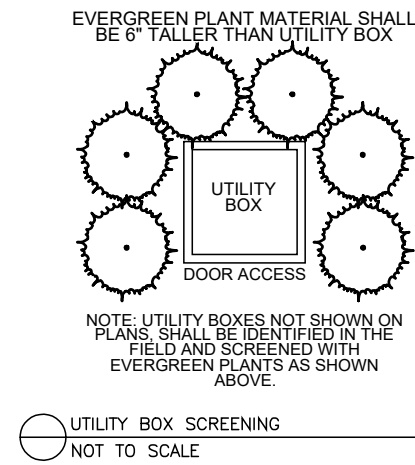


**SEC, Inc.**  
SITE ENGINEERING CONSULTANTS  
ENGINEERING • SURVEYING • LAND PLANNING  
LANDSCAPE ARCHITECTURE  
850 MIDDLE TENNESSEE BOULEVARD MURFREESBORO, TENNESSEE 37129  
PHONE: (615) 890-7901 WWW.SEC-CIVIL.COM FAX: (615) 895-2567  
NO PORTION OF THIS DRAWING MAY BE REPRODUCED OR TRANSMITTED IN ANY FORM OR BY ANY MEANS, ELECTRONIC OR MECHANICAL, WITHOUT THE WRITTEN CONSENT OF SEC, INC. © COPYRIGHT SEC, INC. 2023

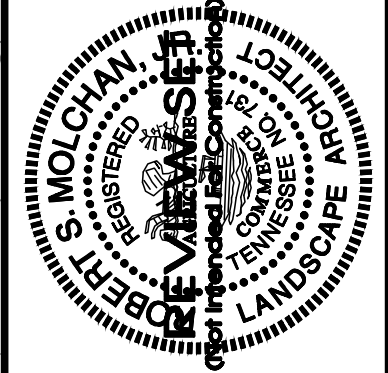

Arbor Ridge  
Section 4, 7, & 8  
La Vergne, Tennessee

|                                     |  |
|-------------------------------------|--|
| REVISED:                            |  |
| DRAWN: KMG                          |  |
| DATE: 04-29-2024                    |  |
| CHECKED: RSM                        |  |
| FILE NAME: 18314prelimP000&11-12_LA |  |
| SCALE: 1" = 10'                     |  |
| JOB NO. 18314                       |  |
| SHEET: L1.2                         |  |



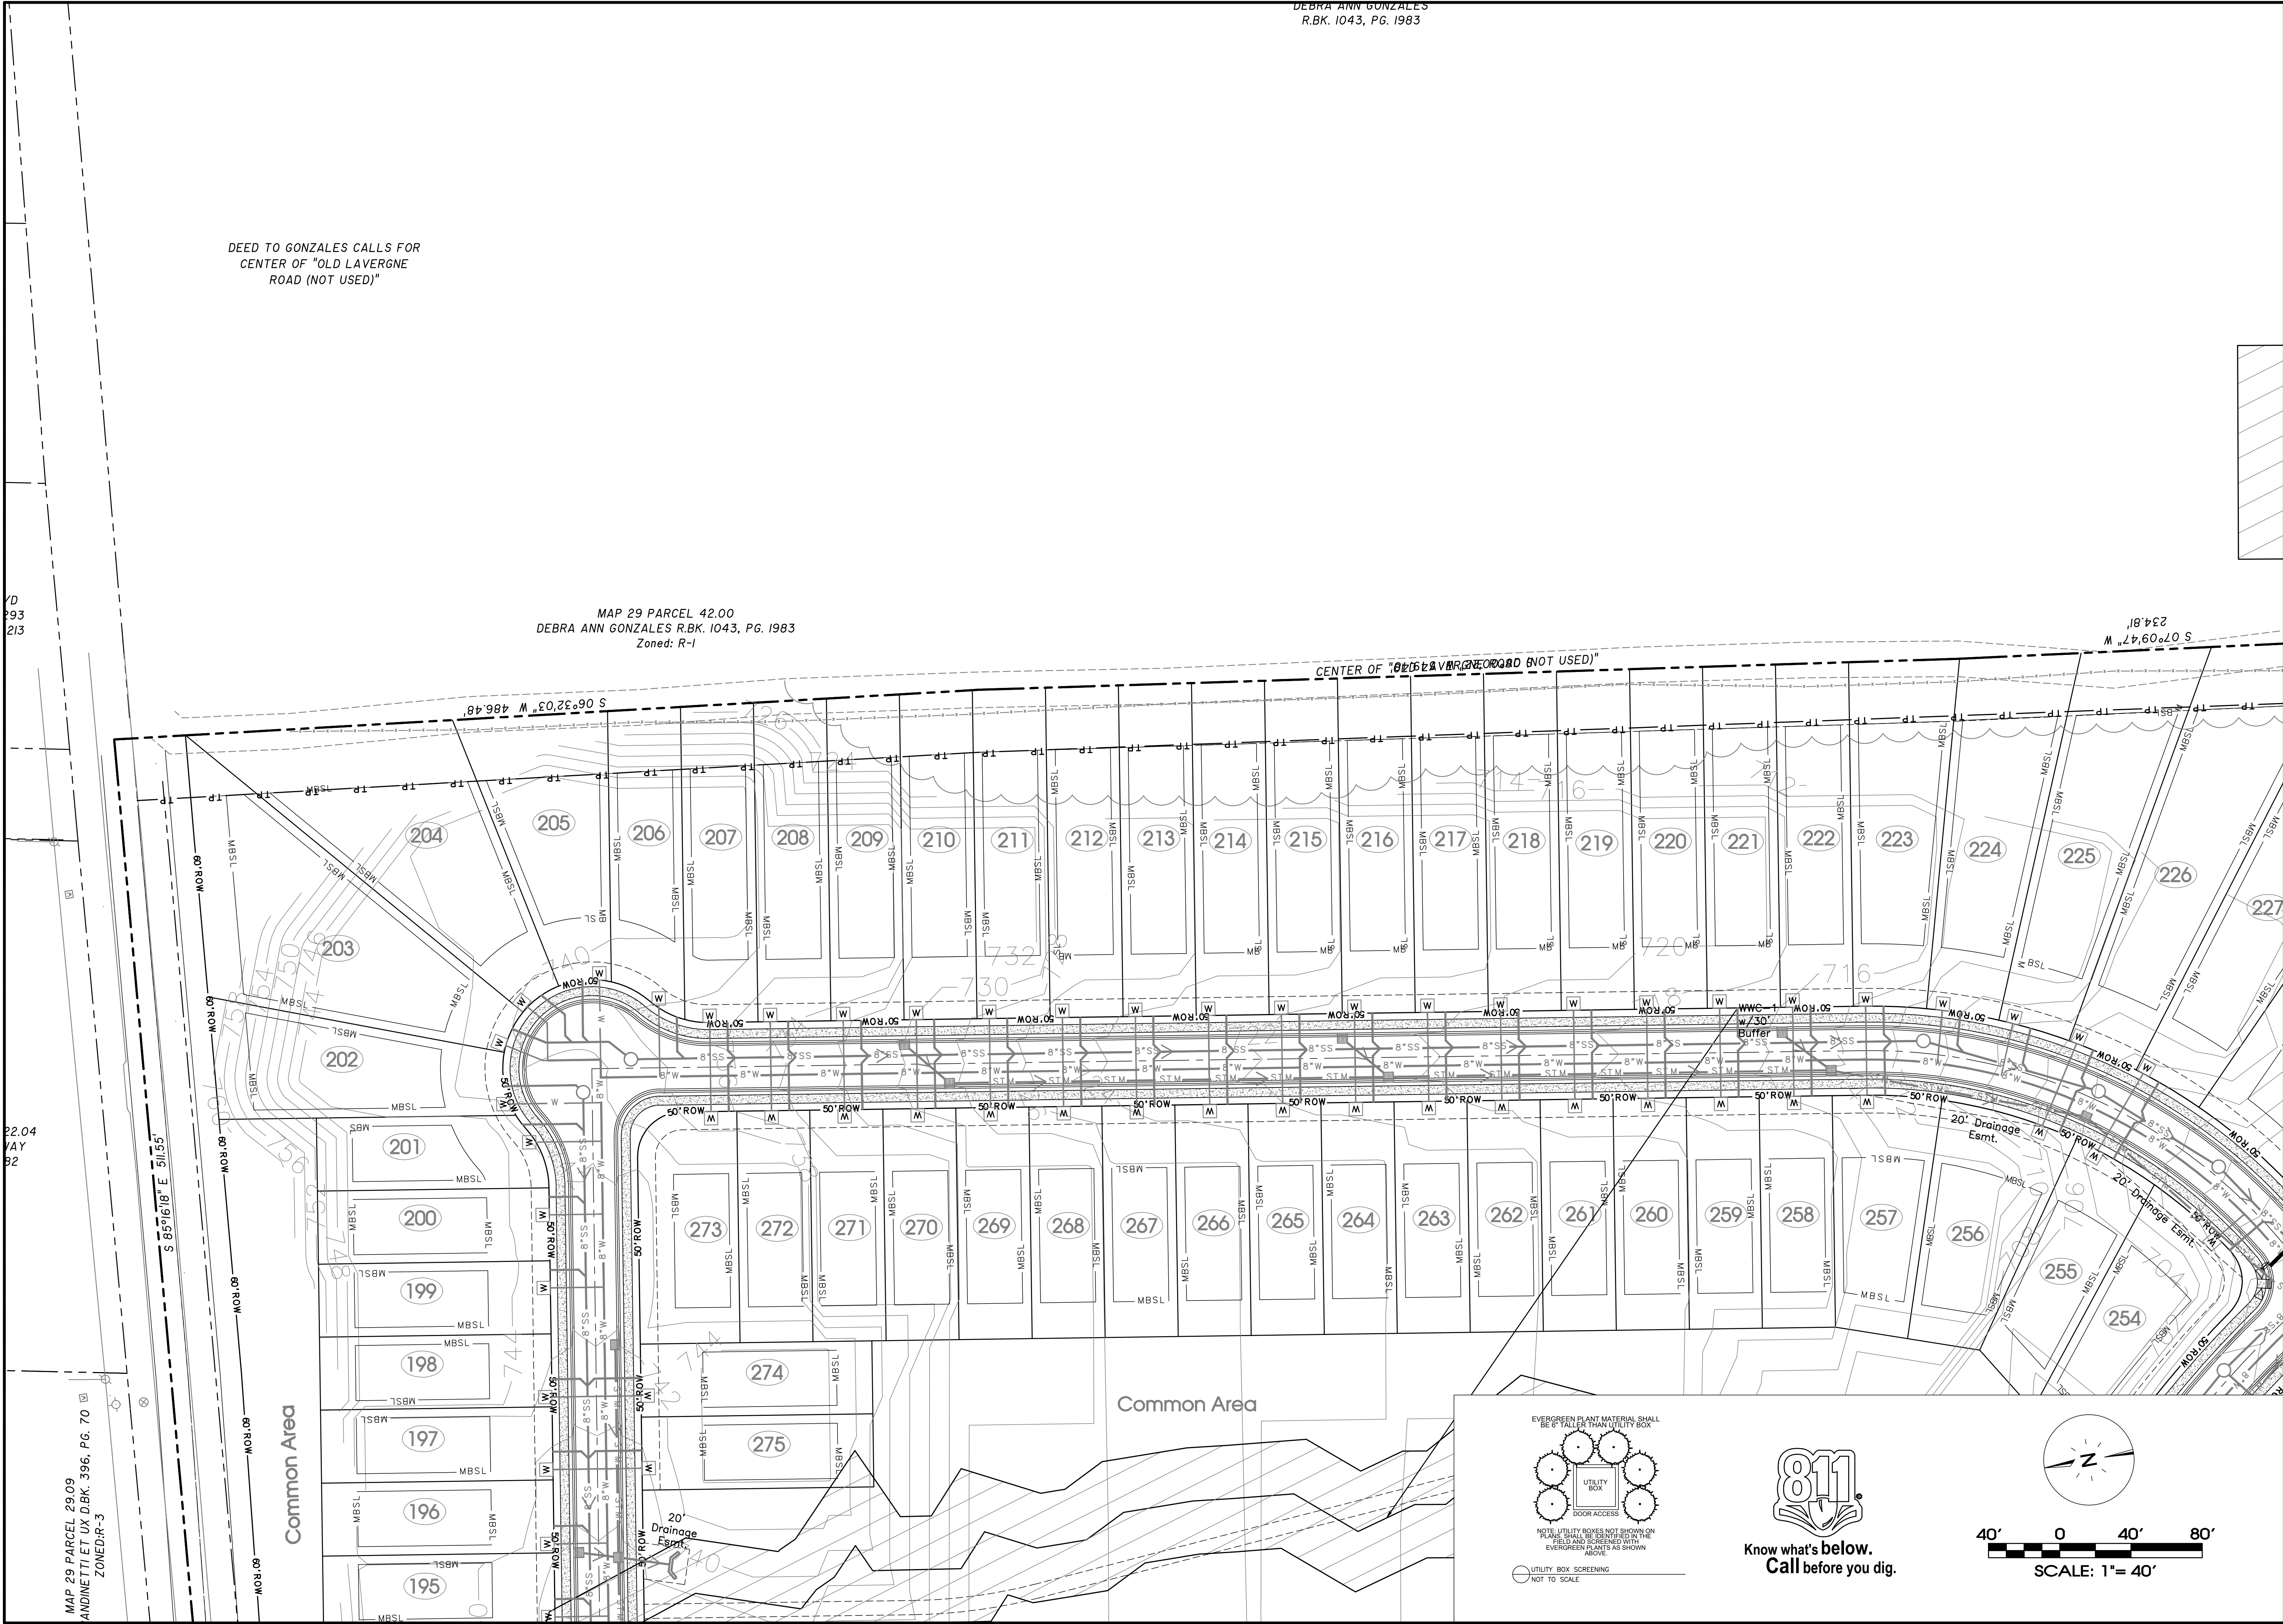


DEED TO GONZALES CALLS FOR  
CENTER OF "OLD LAVERGNE  
ROAD (NOT USED)"

MAP 29 PARCEL 42.00  
DEBRA ANN GONZALES R.BK. 1043, PG. 1983  
Zoned: R-1

DEBRA ANN GONZALES  
R.BK. 1043, PG. 1983

SEC, Inc.

SITE ENGINEERING CONSULTANTS  
ENGINEERING • SURVEYING • LAND PLANNING  
LANDSCAPE ARCHITECTURE  
850 MIDDLE TENNESSEE BOULEVARD MURFREESBORO, TENNESSEE 37129  
PHONE: (615) 890-7901 WWW.SEC-CIVIL.COM FAX: (615) 895-2567  
NO PORTION OF THIS DRAWING MAY BE REPRODUCED OR TRANSMITTED IN ANY FORM OR BY ANY MEANS, ELECTRONIC OR MECHANICAL, WITHOUT THE WRITTEN CONSENT OF SEC, INC.  
The site as shown on these construction drawings is intended to achieve specific engineering design criteria and objectives. It is the sole responsibility of the owner/developer to ensure that the construction of the site shown on these construction drawings is in total accordance with the design as noted, described, and dimensioned on these drawings. The engineer/landscape architect assumes no responsibility for the site as constructed in accordance with the construction plans.

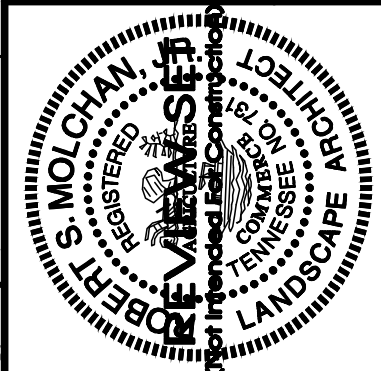

# Arbor Ridge Section 4, 7, & 8 La Vergne, Tennessee

REVISIONS


|     |            |                                    |
|-----|------------|------------------------------------|
| NO. | DATE       | DESCRIPTION                        |
| 1   | 04-29-2024 | DRAWN: KMG                         |
| 2   |            | CHECKED: RSM                       |
| 3   |            | FILE NAME: 18314prelimPRO&11-12_LA |
| 4   |            | SCALE: 1" = 40'                    |
| 5   |            | JOB NO. 18314                      |
| 6   |            | SHEET: L1.2                        |

LANDSCAPE PLAN

811  
Know what's below.  
Call before you dig.

SCALE: 1" = 40'  
40' 0 40' 80'



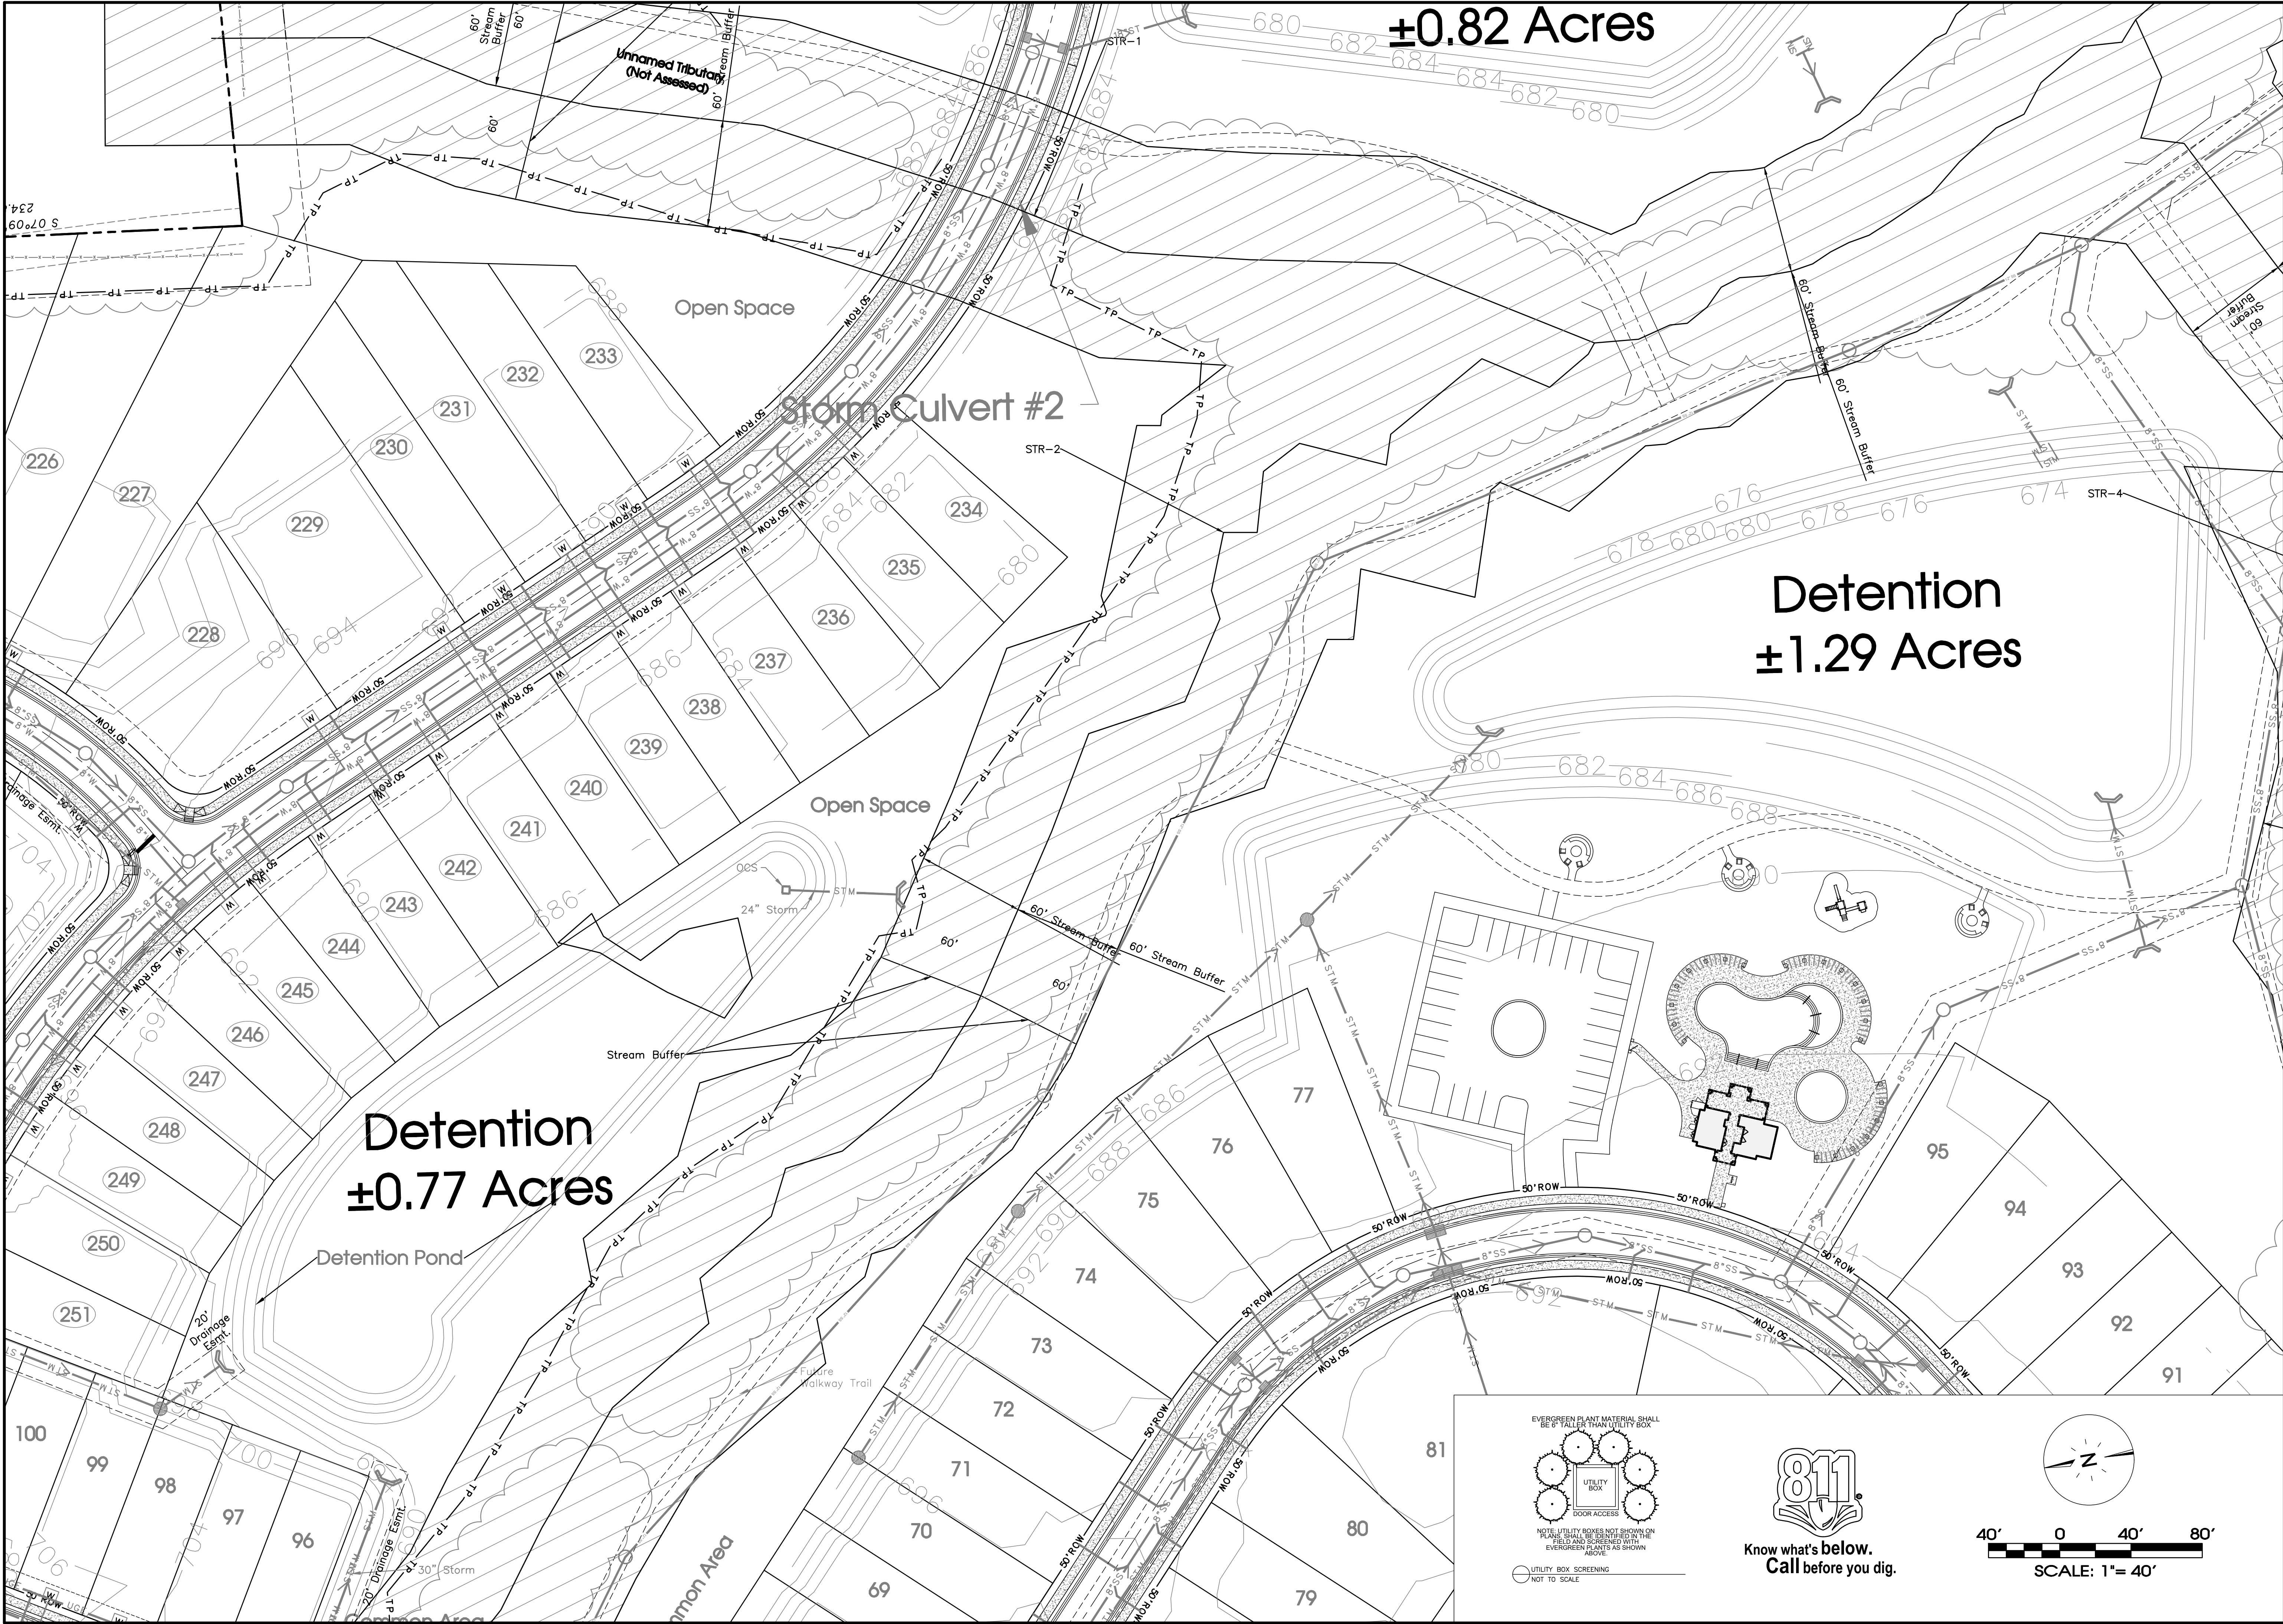

EVERGREEN PLANT MATERIAL SHALL BE 8" TALLER THAN UTILITY BOX

NOTE: UTILITY BOXES NOT SHOWN ON PLANS SHALL BE IDENTIFIED IN THE FIELD AND SCREENED WITH EVERGREEN PLANTS AS SHOWN ABOVE.

UTILITY BOX SCREENING NOT TO SCALE

Know what's below.  
Call before you dig.

SCALE: 1" = 40'

**SEC, Inc.**

SITE ENGINEERING CONSULTANTS  
ENGINEERING • SURVEYING • LAND PLANNING  
LANDSCAPE ARCHITECTURE

850 MIDDLE TENNESSEE BOULEVARD MURFREESBORO, TENNESSEE 37129  
PHONE: (615) 890-7901 WWW.SEC-CIVIL.COM FAX: (615) 895-2567  
NO PORTION OF THIS DRAWING MAY BE REPRODUCED OR TRANSMITTED IN ANY FORM OR BY ANY MEANS, ELECTRONIC OR MECHANICAL, WITHOUT THE WRITTEN CONSENT OF SEC, INC.

**Arbor Ridge**  
**Section 4, 7, & 8**  
**La Vergne, Tennessee**

REVIEWED BY: [Signature]

DATE: 04-29-2024

CHECKED: RSM


FILE NAME: 18314prelimPROB&11-12\_LA

SCALE: 1" = 40'

JOB NO. 18314

SHEET: L1.3



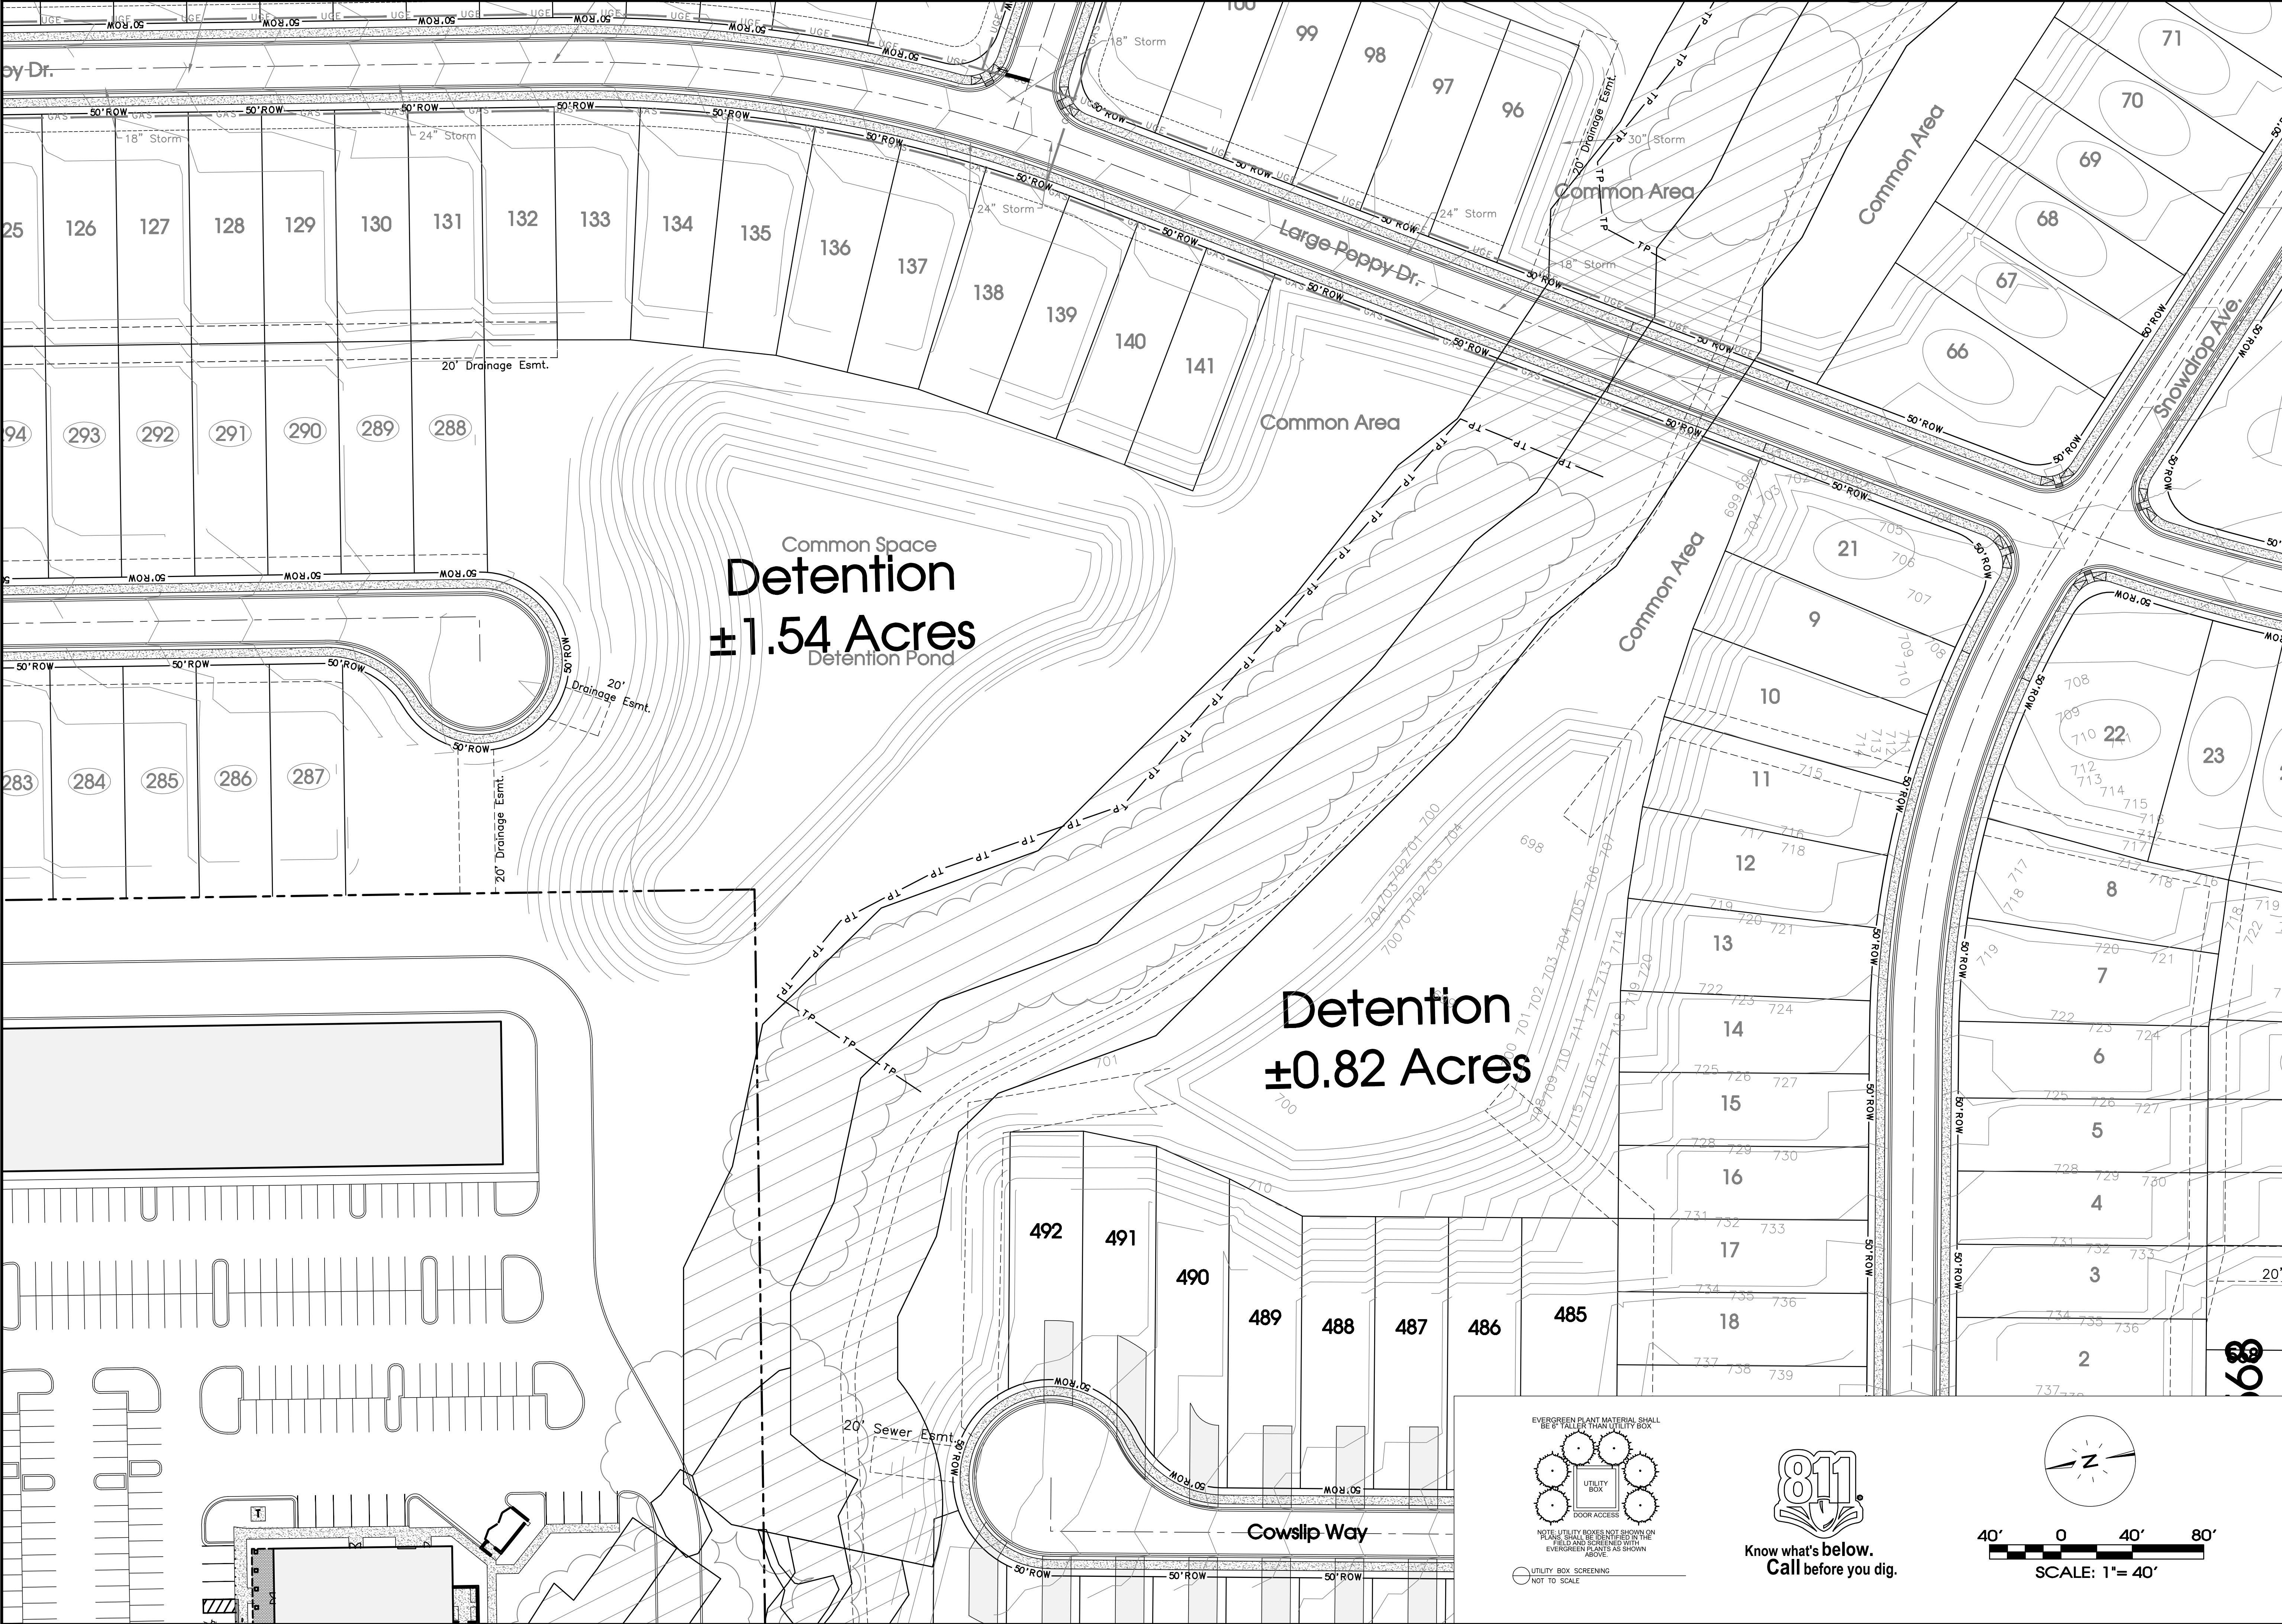





**Item #: 6.**

**Item Title: Site Plan - New Charter School in Existing 2-Story Building. Requested by SEC, Inc. Property located at 2 Ingram Boulevard (Tax Map 17, Parcel 20.02). I-2 (Heavy Industrial) Zoning District. Property owned by David B. Ingram.**

**Reviewed By:**

Bo Logan, City Planner  
Gary Lide, City Engineer

**Summary:** The applicant would like to gain permission to allow an educational facility on this property. The site is located at #2 Ingram Boulevard.

This is a 2-story existing office building that was occupied by Ingram Content Group since the 1990s.

The existing parking has been reviewed by the Planning Director and deemed to be sufficient for this change of use. This parking count was reviewed using the number of 15 classrooms that is being provided by the applicant.

The proposed facility would generally operate during normal business hours. The applicant may want to explain the exact operating hours.

According to the **Municipal Zoning Ordinance** as codified in **Article V**, commercial uses and institutional uses allowed in C-1, C-2, C-3 and C-4 zoning can be allowed in I-2 zoning districts if the Board of Zoning Appeals grants a special exception for those commercial uses. Educational facilities, schools, trade schools, etc. are some examples of such uses.

This item was heard by the Board of Zoning Appeals earlier tonight.

**Staff Recommendation:**

**Staff Comments / Technical Items:**

**Planning** (Bo Logan - [blogan@lavergneth.gov](mailto:blogan@lavergneth.gov); and Jake Blair - [jblair@lavergneth.gov](mailto:jblair@lavergneth.gov))

**All comments have been addressed.**



**Engineering** (Gary Lide - [glide@lavergneth.gov](mailto:glide@lavergneth.gov))

Engineering:

1. A traffic study is needed.
2. The Stormwater Management Ordinance will require some water quantity and quality stormwater control measures (SCMs) be put in place due to the land disturbance required for the two playgrounds and the storm shelter building. Staff preference would be for a hydrodynamic separation device (also called a vortex device or a whirly device) to be installed downstream or in place of the existing curb inlet in the far southwestern corner of the existing parking lot.
3. Provide a stand-alone initial erosion control plan. The intermediate plan can be incorporated in the final.
4. A stormwater longterm maintenance agreement (LTMA) and longterm maintenance plan (LTMP) will be required to be submitted prior to site plan approval. It will be required to be approved and recorded prior to the pre-construction conference.
5. Show bearing and distance to a corner of the storm shelter building.
6. Show width and lineage of the drive being used for parent pick-up entrance and exit based on traffic study.
7. Show material and height of fences at playgrounds.

**Utilities** (Scott Tatalovich - [statalovich@lavergneth.gov](mailto:statalovich@lavergneth.gov))

1. City Standard Detail 024, *10" & 12" Fire Meter Assembly in Vault* is going to change. City will provide an updated detail for construction. The new vault will be smaller, it will have a fixed ladder and safety ladder post, and be reconfigured so that all valves are outside the vault. At present time, that detail is not available. For now, just label the New 10" Fire Meter **per City Standards**.
2. All water meter types and sizes will be determined at the building permit phase by the City Meter Department Manager. It will be based upon the Civil Plans, Fire Engineer Plans, fixture count form, and water and sewer availability letters.
3. Submit Water and Sewer Availability Letter Request Form at Public Works to Utility Engineer, Scott Tatalovich, [statalovich@lavergneth.gov](mailto:statalovich@lavergneth.gov).
4. If building will be a phased buildout, phases of water demand will need to be defined, so the meter(s) can be appropriately sized.
5. New 52' x 50' Storm shelter building shows two toilets on a schematic that was circulated. Will the shelter be plumbed with water and sewer?
6. Prepare and submit Fire Sprinkler Plan(s) with building permit application.

**Codes** (Joe White - [jwhite@lavergneth.gov](mailto:jwhite@lavergneth.gov))

No Comments

**Fire** (Curtis Brinkley - [cbrinkley@lavergneth.gov](mailto:cbrinkley@lavergneth.gov))

No Comments

**Police** (John Eubank - [jeubank@lavergneth.gov](mailto:jeubank@lavergneth.gov))

No Comments



**\*Note:** The above technical items may not be the only corrections and/or issues needing to be resolved to get approval from the planning commission. New items can be brought up at the workshop and staff can add items at any time that might have been overlooked. It is the applicant's responsibility to make sure that all technical items are addressed and that no new issues exist before the planning commission meeting. Addressing all technical items does not constitute approval. It is the planning commission's decision whether an item passes or fails. Revised plans are due to staff by the following Monday at close of business unless other arrangements are made and documented.



2 Ingram Blvd

MASSON RD

INGRAM BLVD







BAIN DR

2 Ingram Blvd

INGRAM BLVD


MASON RD

SAKS 5TH AVE

TECHPARK DR





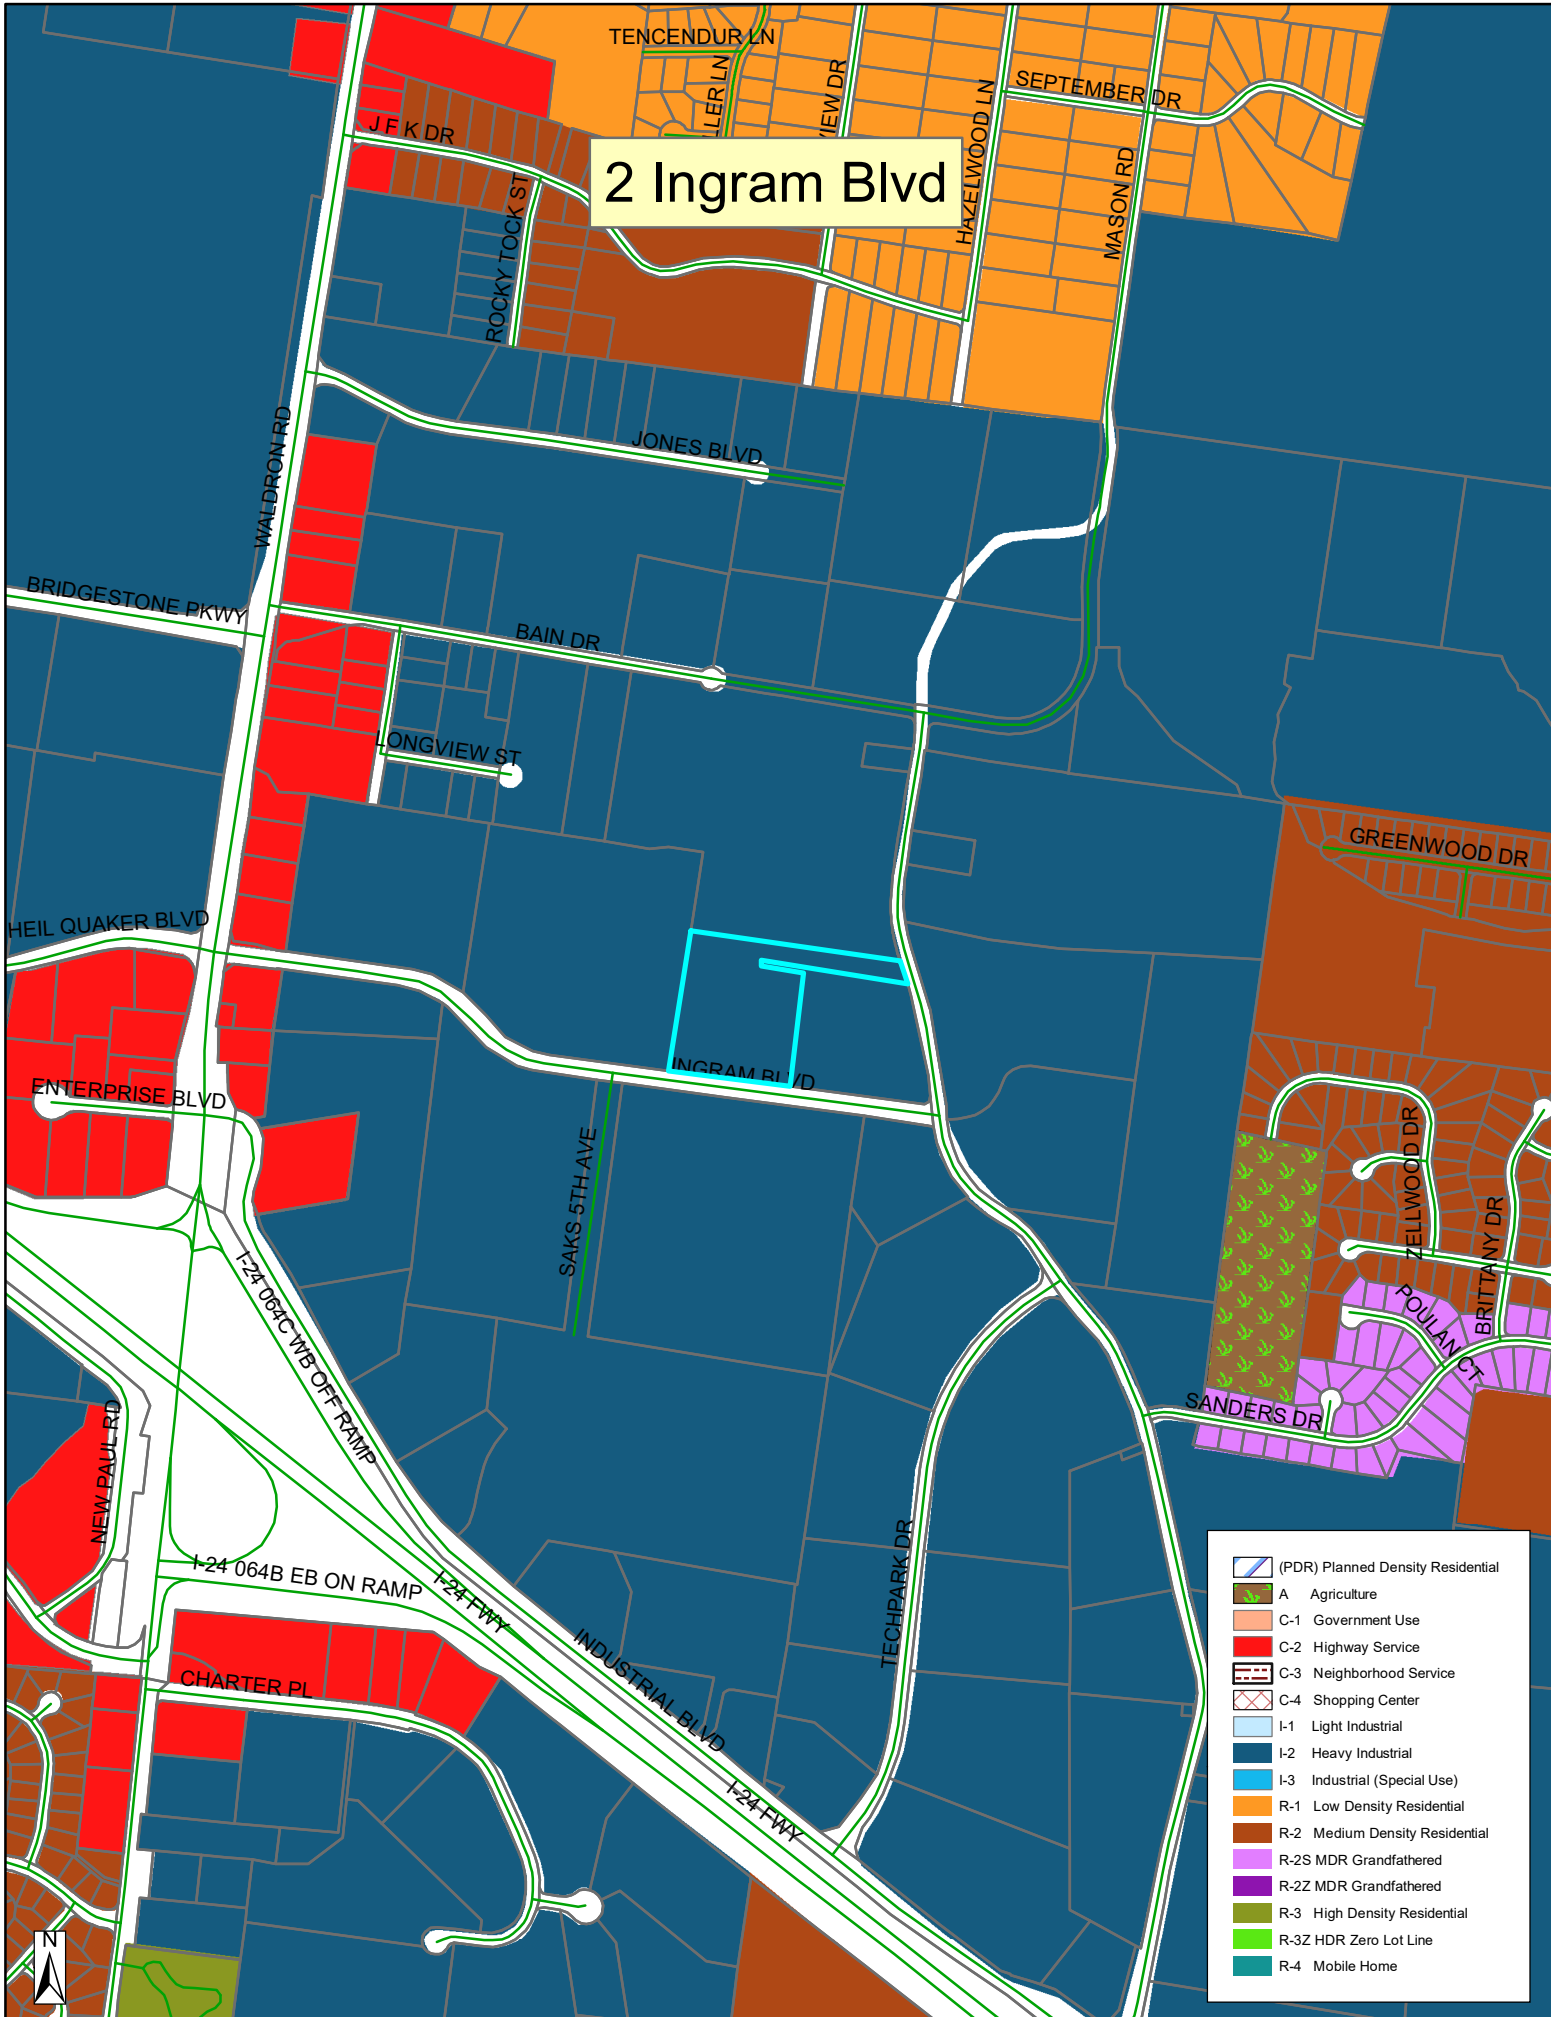

|  |                                   |
|--|-----------------------------------|
|  | (PDR) Planned Density Residential |
|  | A Agriculture                     |
|  | C-1 Government Use                |
|  | C-2 Highway Service               |
|  | C-3 Neighborhood Service          |
|  | C-4 Shopping Center               |
|  | I-1 Light Industrial              |
|  | I-2 Heavy Industrial              |
|  | I-3 Industrial (Special Use)      |
|  | R-1 Low Density Residential       |
|  | R-2 Medium Density Residential    |
|  | R-2S MDR Grandfathered            |
|  | R-2Z MDR Grandfathered            |
|  | R-3 High Density Residential      |
|  | R-3Z HDR Zero Lot Line            |
|  | R-4 Mobile Home                   |













2




# 2 Ingram Boulevard

La Vergne, Tennessee

Site Plan & Construction Drawings  
BZA Special Exception

### Drawing Index

| Sheet No. | Title                                      |
|-----------|--------------------------------------------|
| C0.0      | Cover Sheet                                |
| C0.1      | General Notes                              |
| C0.2      | Master Plan                                |
| C1.0      | Existing Conditions/Initial EPSC/Demo Plan |
| C2.0-2.1  | Site Plan                                  |
| C2.2-2.3  | Utility Plan                               |
| C3.0      | Grading, Drainage & Final EPSC Plan        |
| C4.0      | Details                                    |
| L1.0-L1.4 | Landscape Plans                            |
| L 2.0     | Landscape Details & Notes                  |

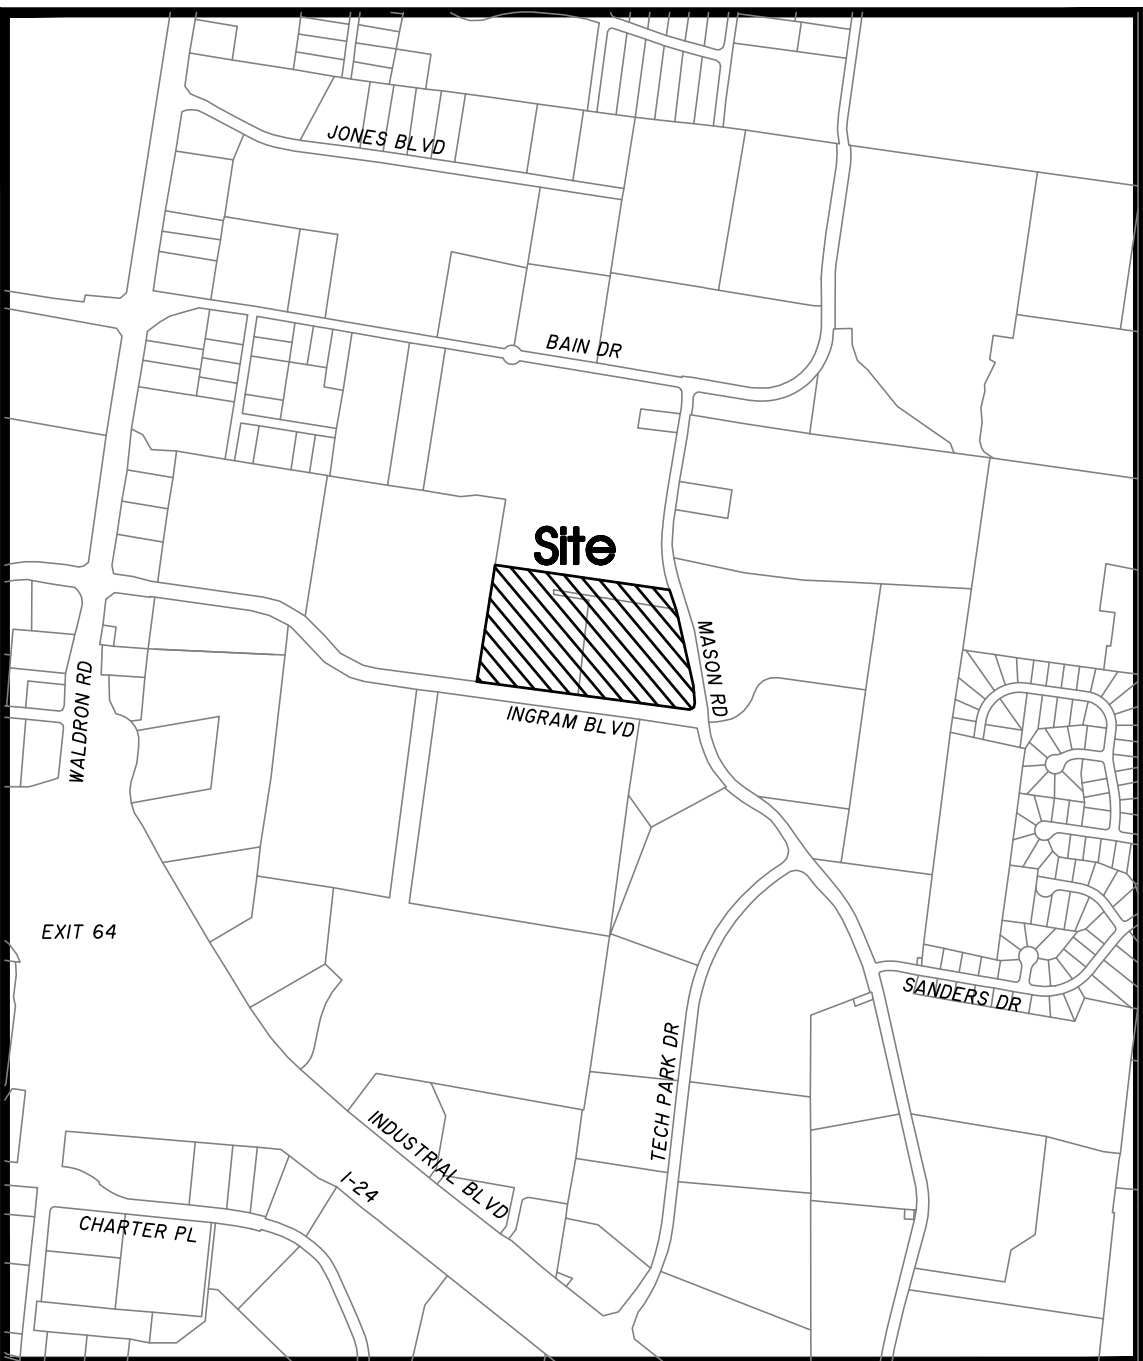

Site Location Map

Not To Scale

**SEC, Inc.** SITE ENGINEERING CONSULTANTS  
ENGINEERING • SURVEYING • LAND PLANNING  
LANDSCAPE ARCHITECTURE

850 MIDDLE TENNESSEE BOULEVARD MURFREESBORO, TENNESSEE 37129  
PHONE: (615) 890-7901 E-MAIL: MTAYLOR@SEC-CIVIL.COM FAX: (615) 895-2567

NO PORTION OF THIS DRAWING MAY BE REPRODUCED WITHOUT THE EXPRESSED WRITTEN CONSENT OF S.E.C. INC.  
COPYRIGHT SEC, INC. 2024

By: \_\_\_\_\_ Date: \_\_\_\_\_  
Matthew A. Taylor, P.E. TN. Reg. #112515



Watershed: Hurricane Creek

**Owner**  
David Ingram  
4417 Tyne Blvd  
Nashville, 37215

**Deed Reference:**  
Tax Map 17, Parcels 20.02 & 20.03  
Bk. 366, Pg. 296

**Yard Requirements:**  
Front Yard: 10'  
Front Building Setback: 40'  
Side Building Setback: 20'  
Rear Building Setback: 15'

**Existing Use:** Office Building (Vacant)  
**Intended Use:** Elementary, Junior High, & High School  
**Density:** N/A

**Square Footage Of EACH Use:**  
Floor Area Ratio: 0.16  
Height: 2 Stories, 34 Feet Tall  
Sign Height = 10' Tall  
Sign Area = 100 s.f.

**Land Use Data:**  
Zoned: I-2  
1 Lot on: 14.228 ± Acres

**Parking Requirement:**  
Elementary & Junior High: 2 Spaces/Classroom x 15 Classrooms  
Or 1 Space/5 Auditorium Seats x 120 Seats = 24 Spaces Required  
High Schools: 5 Spaces/Classroom x 0 Classroom  
Or 1 Space/4 Auditorium Seats x 120 Seats = 24 Spaces Required  
Total Spaces Required: \_ Spaces  
**Provided:** 276 Regular + 8 H.C. = 284 Total Spaces Provided (Existing)

**Flood Map No.:**  
This site lies within Zone X, not in the  
100 Year Floodplain, per Community Panel  
47149C0015J And 47149C0105J dated May 9, 2023.

**Interior Landscape Area**  
Interior Landscaping Area:  
Existing: = 2,818 sq.ft.  
Provided: = 5,440 sq.ft.  
Imperious Area:  
Existing: = 281,841 sq.ft.  
Provided: = 281,841 sq.ft.

Sheet C0.0  
2 Ingram Boulevard  
S.E.C. Project #24136  
Submitted: 4-29-2024  
Revised:



11. Existing conditions and topo shown herein are taken from a field-run survey by Dale & Associates.

10. In Tennessee it is a requirement per "The Underground Utility Damage Prevention Act" that anyone who engages in excavation must notify all known utility owners, no less than three nor more than ten working days, prior to their intended excavation. A list of these utility owners may be obtained from the county register of deeds. Those utility owners who participate in the Tennessee One Call System can be notified toll free at 1-800-351-1111.

5. Erosion control measures are to be installed prior to any grading on-site and are to be maintained in place until stabilization of erodable soils has been accomplished.

9. In Tennessee it is a requirement per "the underground utility damage prevention act" that anyone who engages in excavation must notify all known utility owners, no less than three nor more than ten working days, prior to their intended excavation. A list of these utility owners may be obtained from the county register of deeds those utility owners who participate in the Tennessee one call system can be notified toll free at 1-800-351-1111.


3. Contractor shall comply with all requirements of the latest edition of the City of LaVergne specifications.

4. Utility contractor shall have approval of all governing agencies having jurisdiction over this system prior to installation.

To Change Building Use From Office To Elementary,  
Junior High, & High School To Allow A Charter School.

|                 |  |                    |  |   |  |
|-----------------|--|--------------------|--|---|--|
| General Notes   |  | 2 Ingram Boulevard |  | La Vergne, Tennessee   |  |
| C0.1            |  | SEC, Inc.          |  | SITE ENGINEERING CONSULTANTS   |  |
| SHEET:          |  | 24136              |  | ENGINEERING • SURVEYING • LAND PLANNING   |  |
| JOB NO.         |  | None               |  | LANDSCAPE ARCHITECTURE   |  |
| SCALE:          |  | 24136project       |  | 830 MIDDLE TENNESSEE BOULEVARD MURFREESBORO, TENNESSEE 37129   |  |
| FILE NAME:      |  | MAT, MPL           |  | PHONE: (615) 890-7901 E-MAIL: MTAYLOR@SEC-CIVIL.COM FAX: (615) 895-2567   |  |
| DRAWN: SJA/CFB3 |  | DATE: 4-29-2024    |  | NO PORTION OF THIS DRAWING MAY BE REPRODUCED WITHOUT THE WRITTEN CONSENT OF SEC, INC.   |  |
| CHECKED:        |  |                    |  | THE SITE AS SHOWN ON THESE CONSTRUCTION DRAWINGS IS INTENDED TO ACHIEVE SPECIFIC ENGINEERING DESIGN CRITERIA AND OBJECTIVES. IT IS THE SOLE RESPONSIBILITY OF THE OWNER/DEVELOPER TO ENSURE THAT THE CONSTRUCTION OF THE SITE SHOWN ON THESE CONSTRUCTION DRAWINGS IS IN FULL ACCORDANCE WITH ALL APPLICABLE REGULATIONS AND STANDARDS. SEC, INC. ACCEPTS NO LIABILITY OR RESPONSIBILITY IN THE ASSURANCE THAT THE SITE IS CONSTRUCTED IN ACCORDANCE WITH THE CONSTRUCTION PLANS. |  |
| REVISED:        |  |                    |  |   |  |



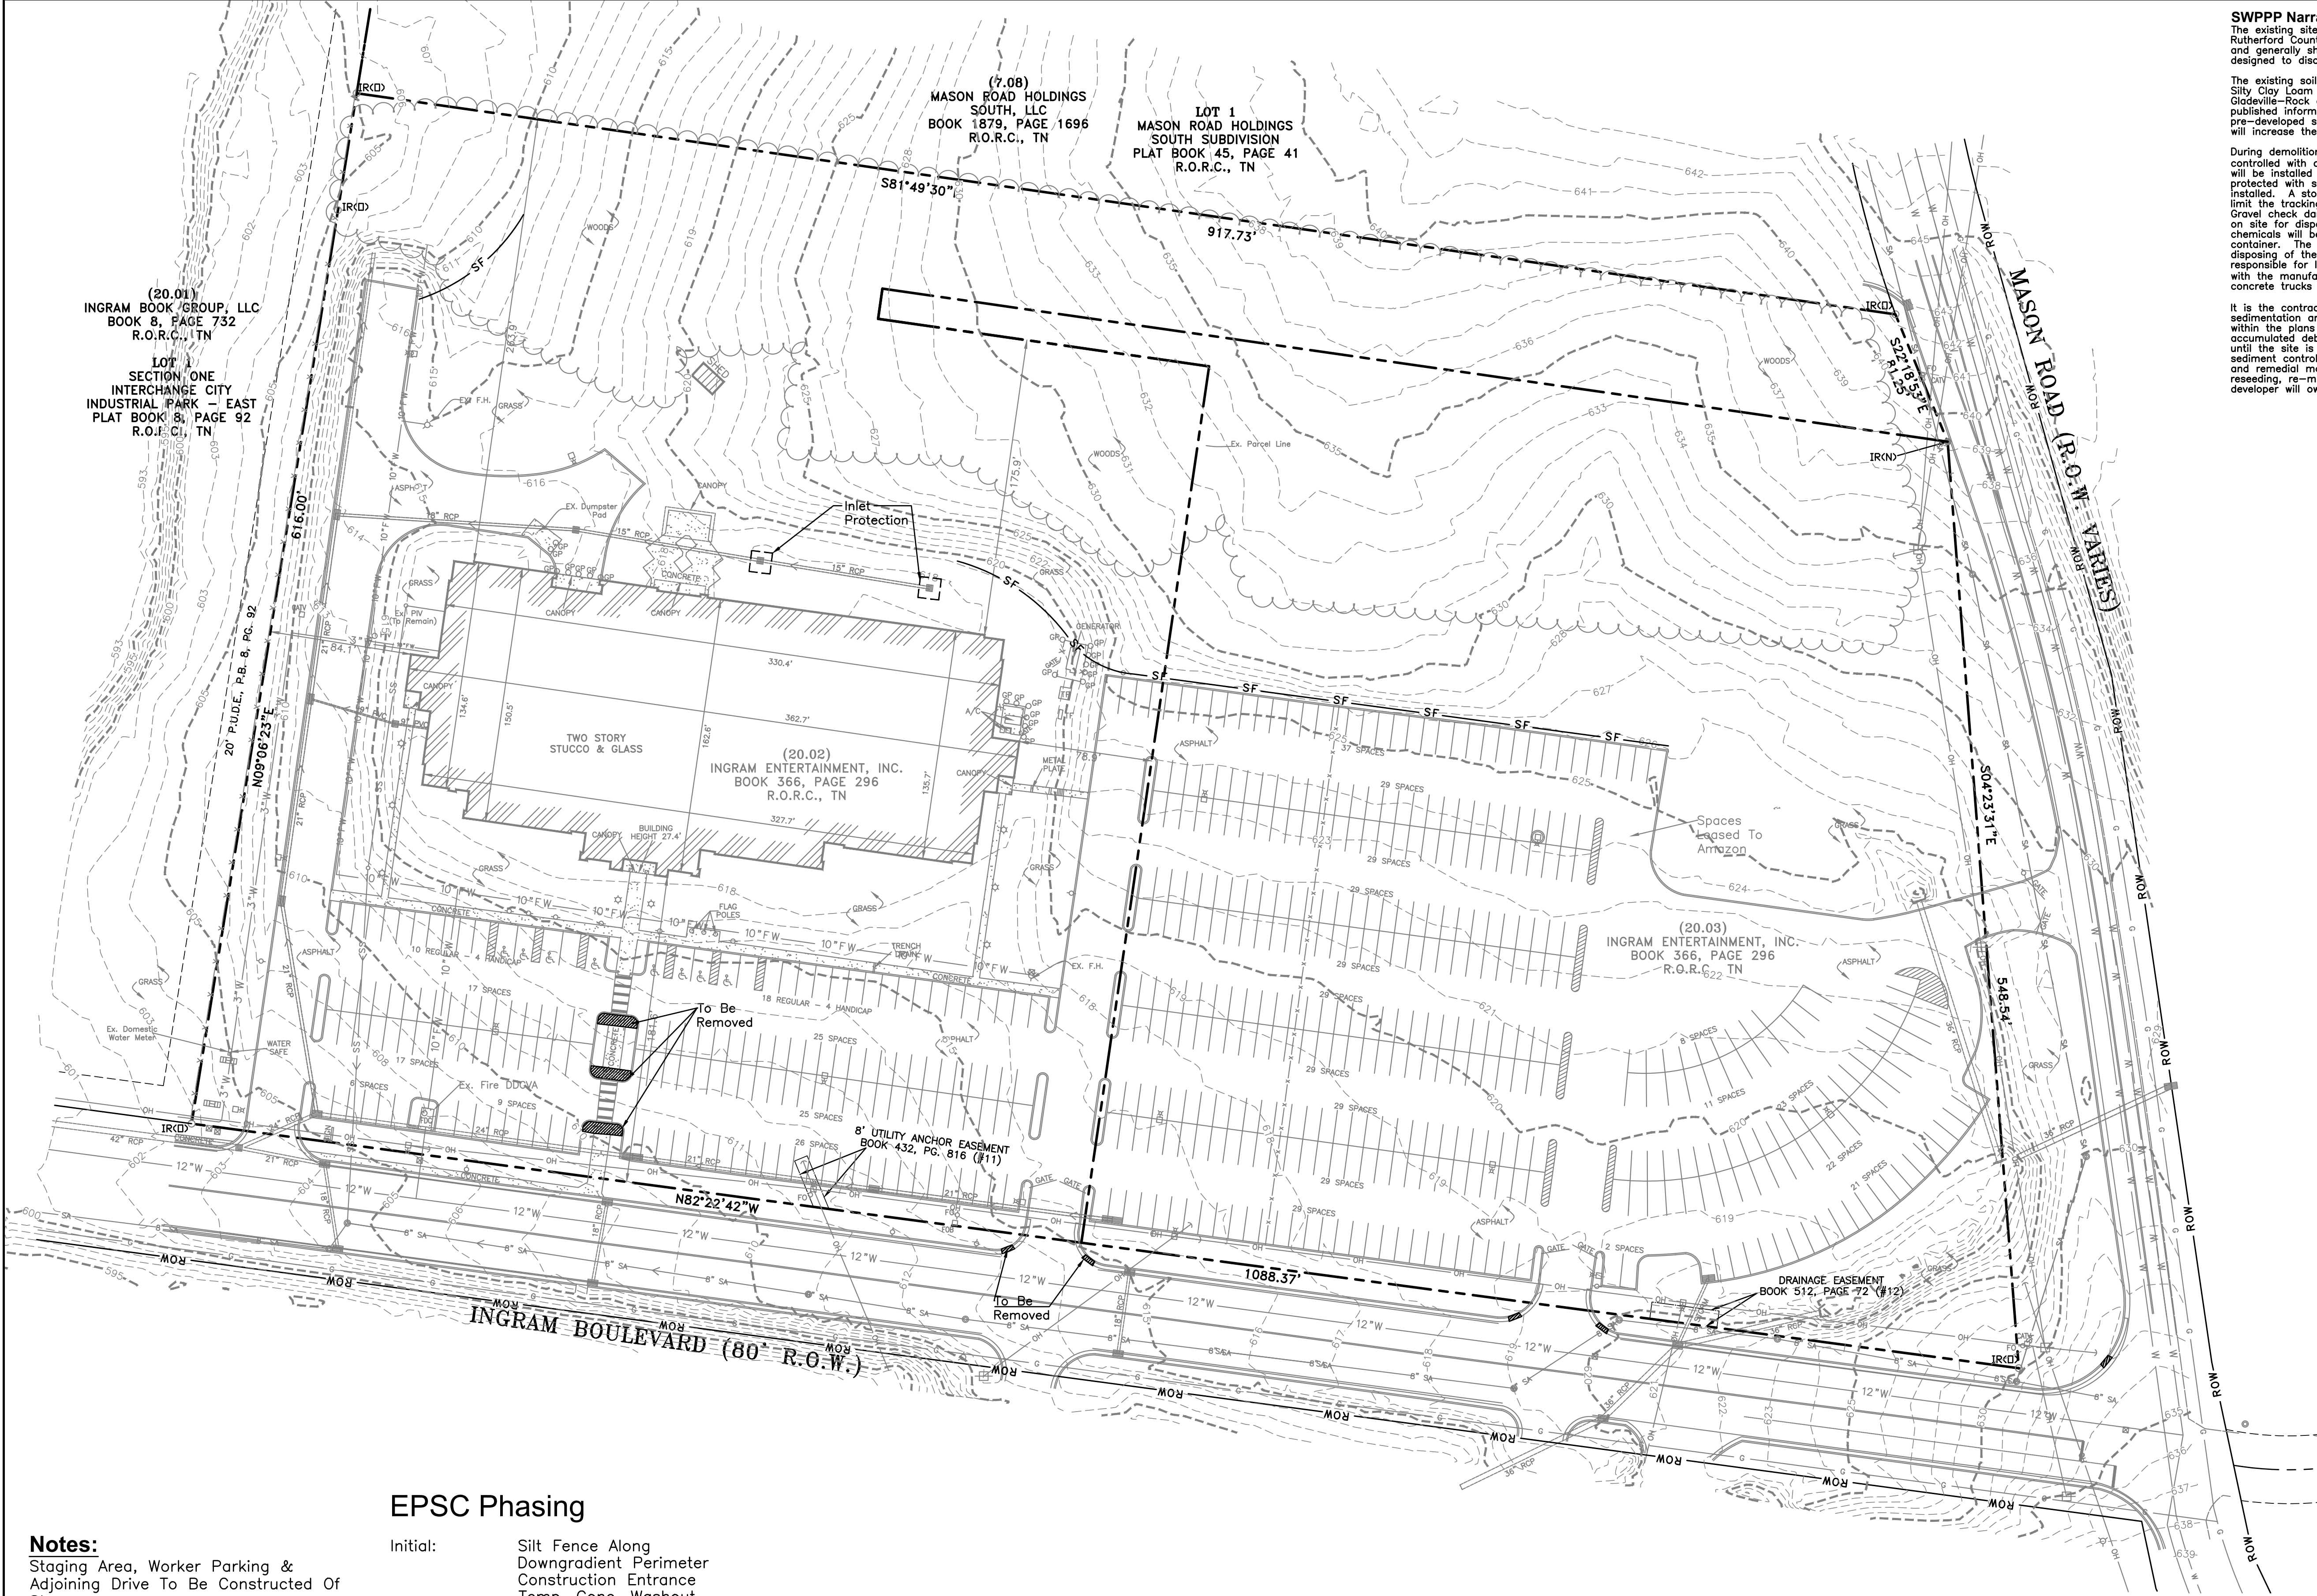

**Notes:**  
Staging Area, Worker Parking & Adjoining Drive To Be Constructed Of Stone.

Staging Area is To Be Kept Litter Free With Daily Cleanup. In Addition, All Stored Materials Are To Be Kept In Organized & Stacked Fashion. An unkempt site will not be permitted, and if debris is stored in areas outside of the designated storage area, City Staff will shut down the job site.

All Construction Signage Is To Be Constructed Of 2-4"x4" Painted Posts.

Sign #1 – Display Surface Can Be No More Than 32 S.F. & Must Be Less Than 9 Ft. Tall.

- EPSC Phasing**
- Initial: Silt Fence Along Downgradient Perimeter  
Construction Entrance  
Temp. Conc. Washout
- Intermediate: Filter Fabric Inlet Protection  
Silt Fence To Protect Ditches
- Final: Landscaping & Grass Sod Of All Pervious Areas (See Landscaping Plan)

**Notes:**  
Soils Survey Information Referenced Here On Is Taken From The National Resources Conservation Service Web Soil Survey.

**SWPPP Narrative:**  
The existing site is located to the west of northwestern end of New Paul Road within Rutherford County in the City of La Vergne. The project site is 10.00 Acre project and generally sheet flows from the southwest to the northeast. The site has been designed to discharge to existing downstream conveyance system to the northeast.

The existing soils on site consist of approximately 60.7% Egam Silt Loam and Talbott Silty Clay Loam categorized as type C hydrologic soil group and 39.3% Glendale-Rock outcrop Complex categorized as type D hydrologic soil group per published information by the National Resources Conservation Service. The pre-developed site has a runoff curve number of 88. The proposed improvements will increase the runoff curve number to 53.

During demolition and mobilization, the sediment and stormwater runoff will be controlled with certain Best Management Practices (BMPs). Silt fence and erosion eel will be installed on the downslope sides of the site. The storm inlets will be protected with silt fence inlet protection until the stone base and pavements can be installed. A stone construction entrance will be installed upon mobilization of site to limit the tracking of mud and sediment onto the adjacent pavements and roadways. Gravel check dams will be provided in the existing swale. Covered dumpsters will be on site for disposal of trash and other debris. Paint and other potentially hazardous chemicals will be stored inside the building or otherwise approved weatherproof container. The contractor purchasing the materials will be responsible for legally disposing of the container. The contractor purchasing the materials will be responsible for legally disposing of the containers and excess materials in accordance with the manufacturers' recommendations. A washout area will be provided for the concrete trucks as required.

It is the contractor's responsibility during construction to install and maintain all sedimentation and storm water pollution prevention BMPs described above and detailed within the plans at all times, which includes regular removal and disposal of accumulated debris. All erosion and sediment controls must be maintained properly until the site is stabilized. Maintenance must include inspections of all erosion and sediment controls after each runoff event and on a weekly basis. All preventative and remedial maintenance work, including clean out, repair replacement, re-grading, reseeded, re-mulching and re-netting must be performed immediately. The developer will own and maintain the site after construction has been completed.

**Construction Sequence:**

1. Stake and/or flag limits of clearing.
2. During preconstruction meeting all erosion & sediment control facilities & procedures shall be discussed.
3. Clear & grub, as necessary, for installation of perimeter controls.
4. Install silt fence perimeter controls as shown on plans.
5. Install construction entrance and concrete washout facility, if conditions are such that mud is collecting on vehicle tires, the tires must be cleaned before the vehicles enter the public roadway. The site entrance shall be maintained in a condition that will prevent the tracking or flow of mud onto the public right-of-way. All materials spilled, dropped, washed or tracked from vehicles onto the roadway must be removed promptly.
6. Clear & grub the remaining site as necessary.

**General Contractor Shall Install All Initial EPSC Measures Prior To Any Earthwork Beginning.**

50'

0

50'

100'

SCALE: 1"= 50'

Know what's below.  
Call before you dig.

ENGINEERING • SURVEYING • LAND PLANNING

LANDSCAPE ARCHITECTURE

SEC, Inc.

850 MIDDLE TENNESSEE BOULEVARD  
MURFREESBORO, TENNESSEE 37129  
PHONE: (615) 890-7901 E-MAIL: MTAYLOR@SEC-CIVIL.COM FAX: (615) 895-2567  
NO PORTION OF THIS DRAWING MAY BE REPRODUCED WITHOUT THE EXPRESSED WRITTEN CONSENT OF SEC, INC.  
COPYRIGHT SEC, INC., 2024

LA VERGNE, TN

LA VERGNE, TN

LA VERGNE, TN

LA VERGNE, TN

2 Ingram Boulevard

La Vergne, Tennessee

REVISIONS:

DRAWN: SJA/CFB3

DATE: 4-29-2024

CHECKED:

MAT, MPL

FILE NAME:

24136project

SCALE:

1"=60'

JOB NO.

24136


SHEET:

C1.0

Existing Conditions/Initial EPSC/Demo Plan


Page 83 of 99



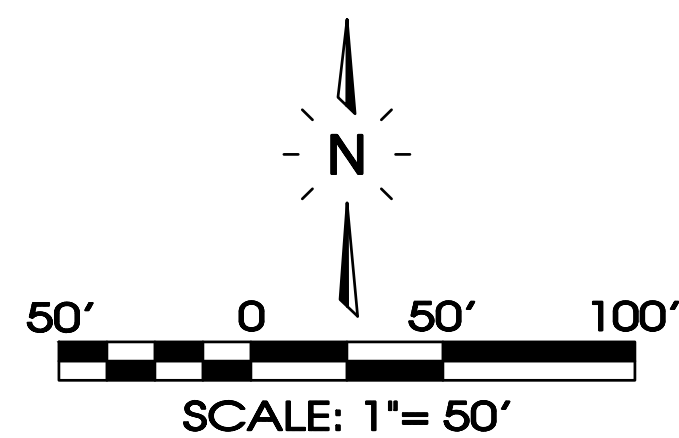

**SITE ENGINEERING CONSULTANTS**  
ENGINEERING • SURVEYING • LAND PLANNING

**SFC, Inc.**

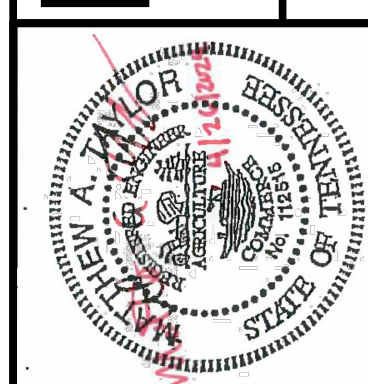

# 2 Ingram Boulevard

La Vergne, Tennessee

# Site & Utility Plan

REVISÉ:

DRAWN: SJA/CFB3  
DATE: 4-29-2024

CHECKED:

|          |
|----------|
| MAT, MPL |
|----------|

FILE NAME:

24136project

SCALE:


1"=50'

JOB NO.  
24136

SHEET:

## C2.0




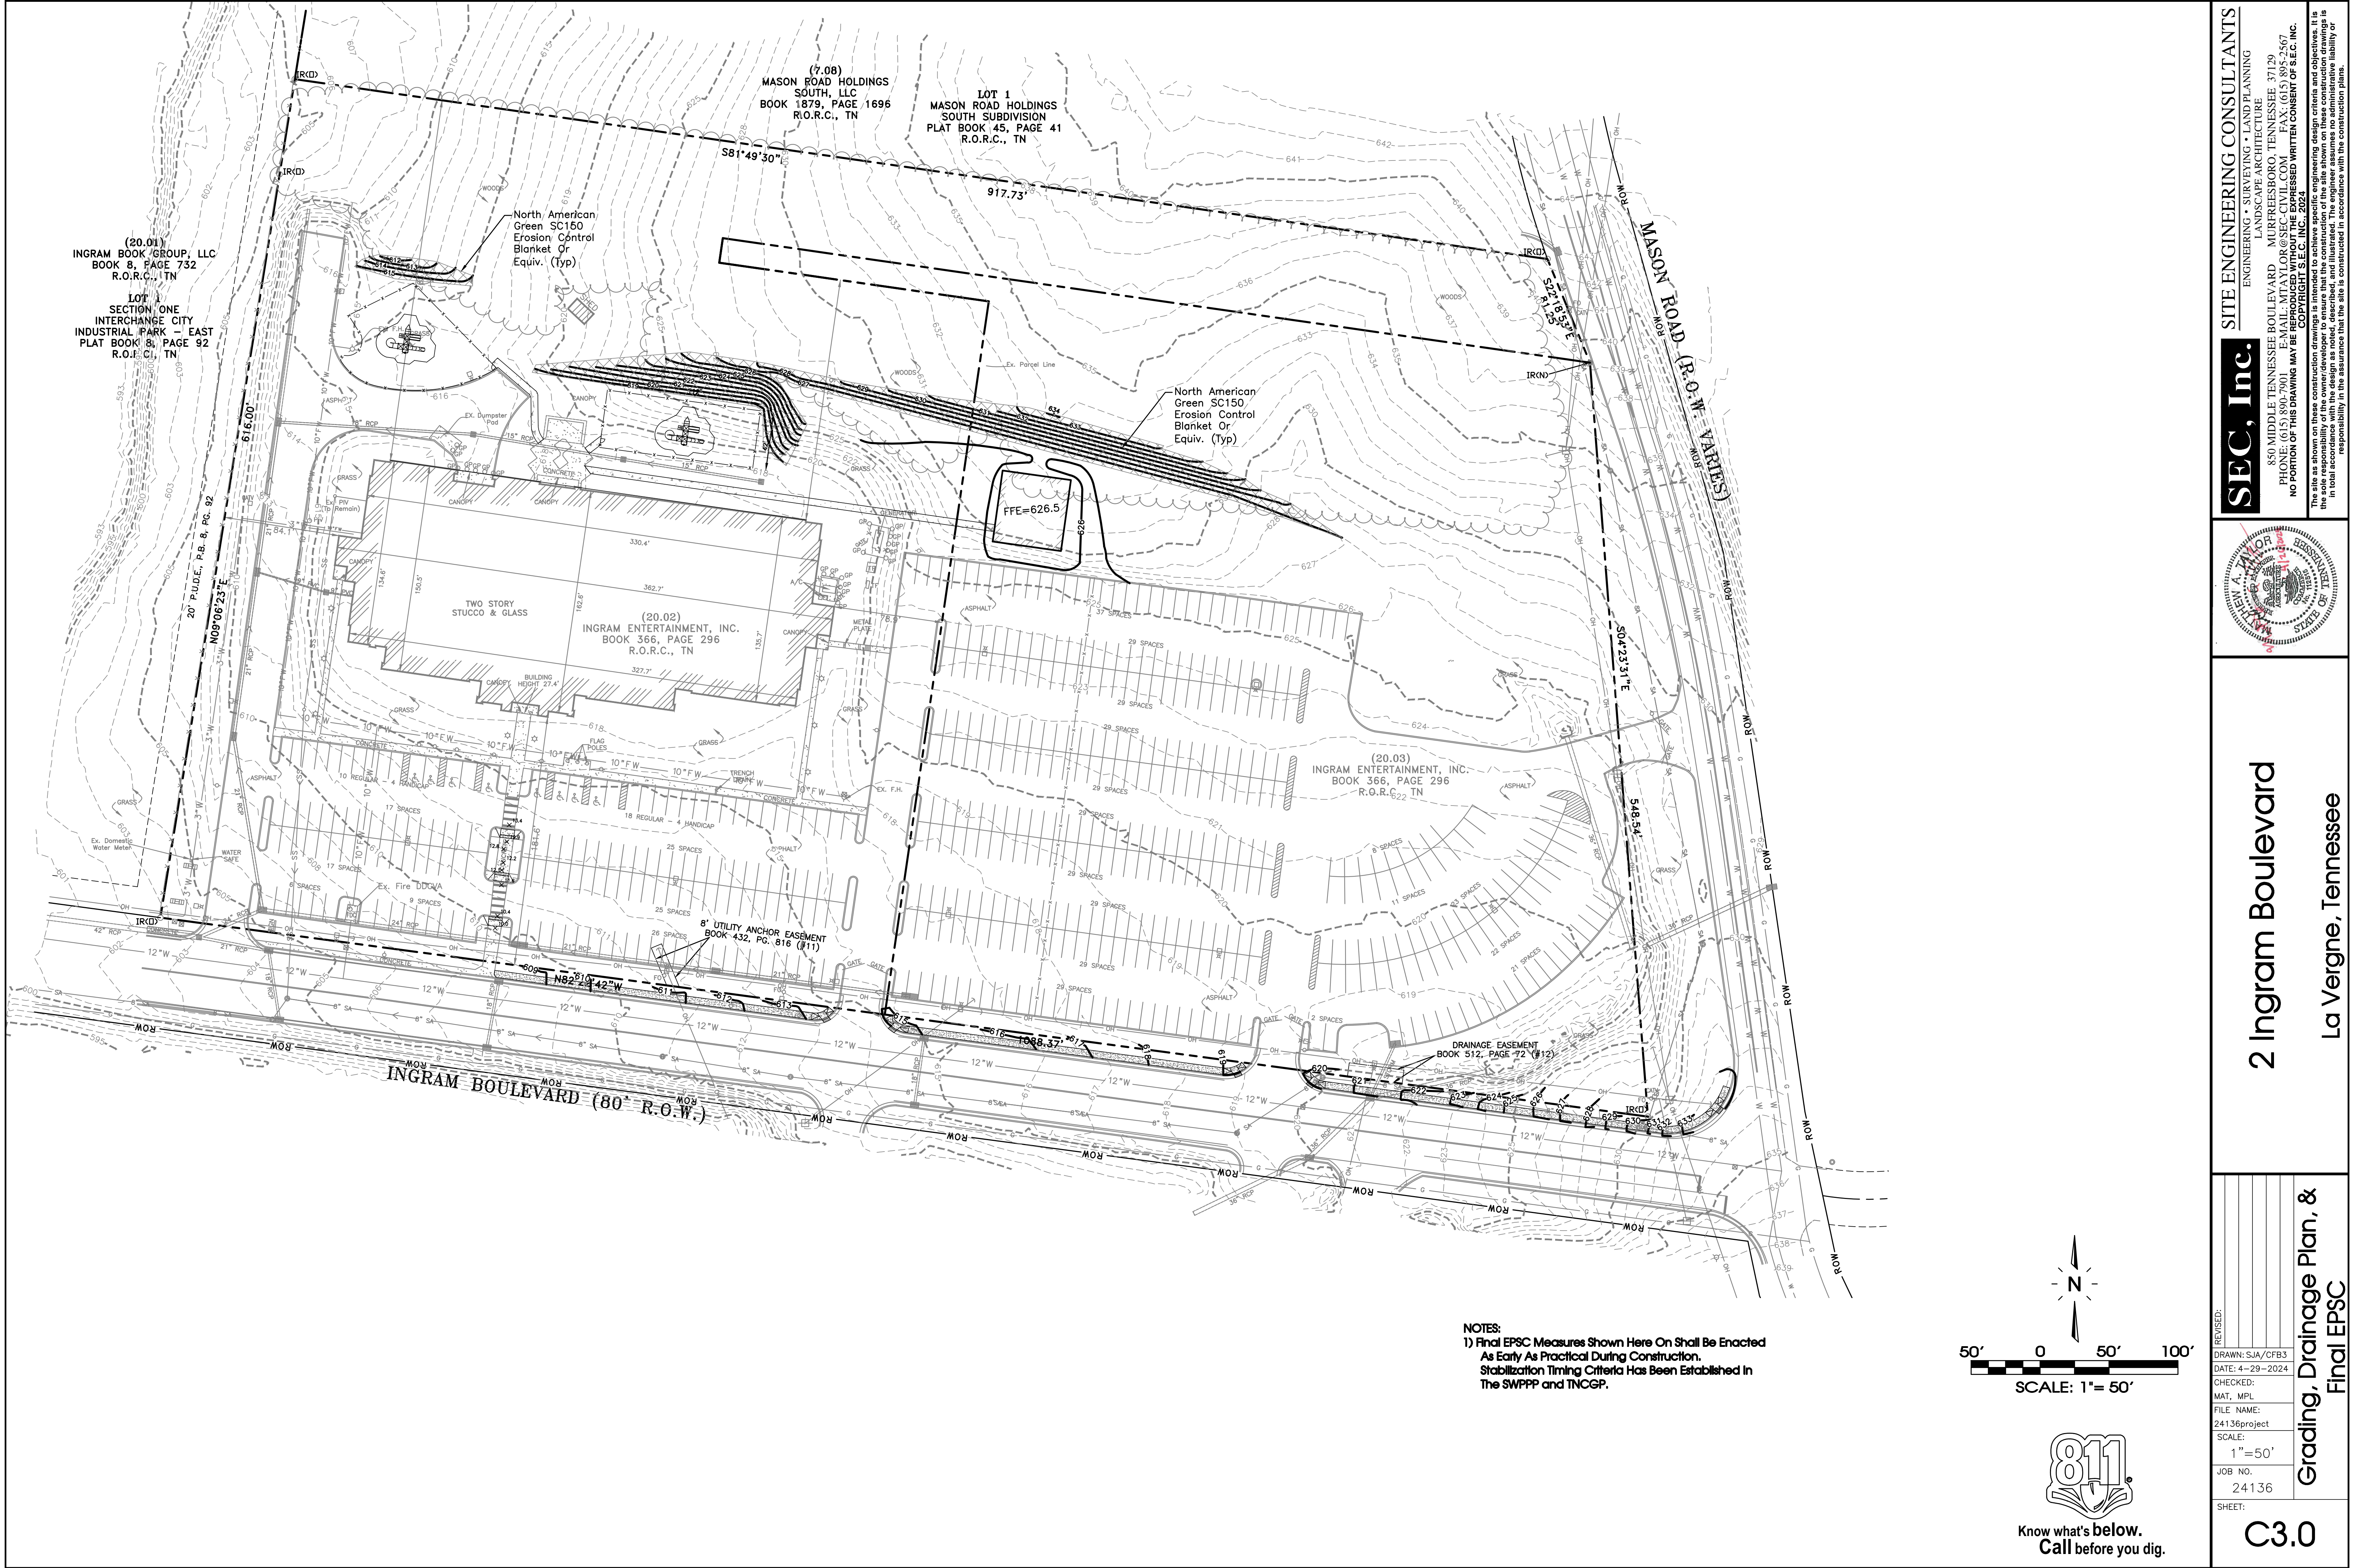

SEC, Inc.

ENGINEERING • SURVEYING • LAND PLANNING  
LANDSCAPE ARCHITECTURE  
850 MIDDLE TENNESSEE BOULEVARD  
MURFREESBORO, TENNESSEE 37129  
PHONE: (615) 890-7901 E-MAIL: MTAYLOR@SEC-CIVIL.COM FAX: (615) 895-2567  
NO PORTION OF THIS DRAWING MAY BE REPRODUCED WITHOUT THE EXPRESSED WRITTEN CONSENT OF S.E.C. INC.  
COPYRIGHT S.E.C. INC., 2024

THE SITE AS SHOWN ON THESE CONSTRUCTION DRAWINGS IS AN INTERPRETATION OF THE INFORMATION PROVIDED TO THE ENGINEER. IT IS THE SOLE RESPONSIBILITY OF THE OWNER/DEVELOPER TO ENSURE THAT THE CONSTRUCTION OF THE SITE SHOWN ON THESE CONSTRUCTION DRAWINGS IS IN TOTAL ACCORDANCE WITH THE DESIGN AS NOTED, DESCRIBED, AND ILLUSTRATED. THE ENGINEER ASSUMES NO ADMINISTRATIVE LIABILITY OR RESPONSIBILITY IN THE ASSURANCE THAT THE SITE IS CONSTRUCTED IN ACCORDANCE WITH THE CONSTRUCTION PLANS.

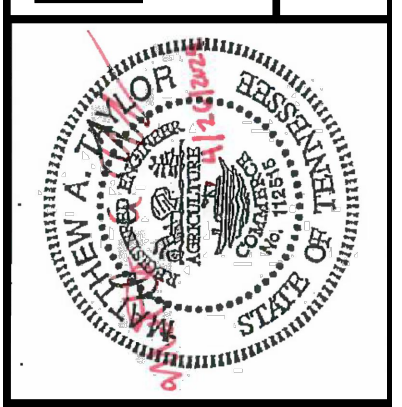

2 Ingram Boulevard

La Vergne, Tennessee

Grading, Drainage Plan, &  
Final EPSC

REVISED:

DRAWN: SJA/CFB3  
DATE: 4-29-2024  
CHECKED:  
MAT, MPL  
FILE NAME:  
24136project  
SCALE:  
1"=50'  
JOB NO.  
24136  
SHEET:

C3.0








50' 0 50' 100'

SCALE: 1"= 50'

Know what's below.  
Call before you dig.

NOTES:  
1) Final EPSC Measures Shown Here On Shall Be Enacted  
As Early As Practical During Construction.  
Stabilization Timing Criteria Has Been Established In  
The SWPPP and TNCGP.



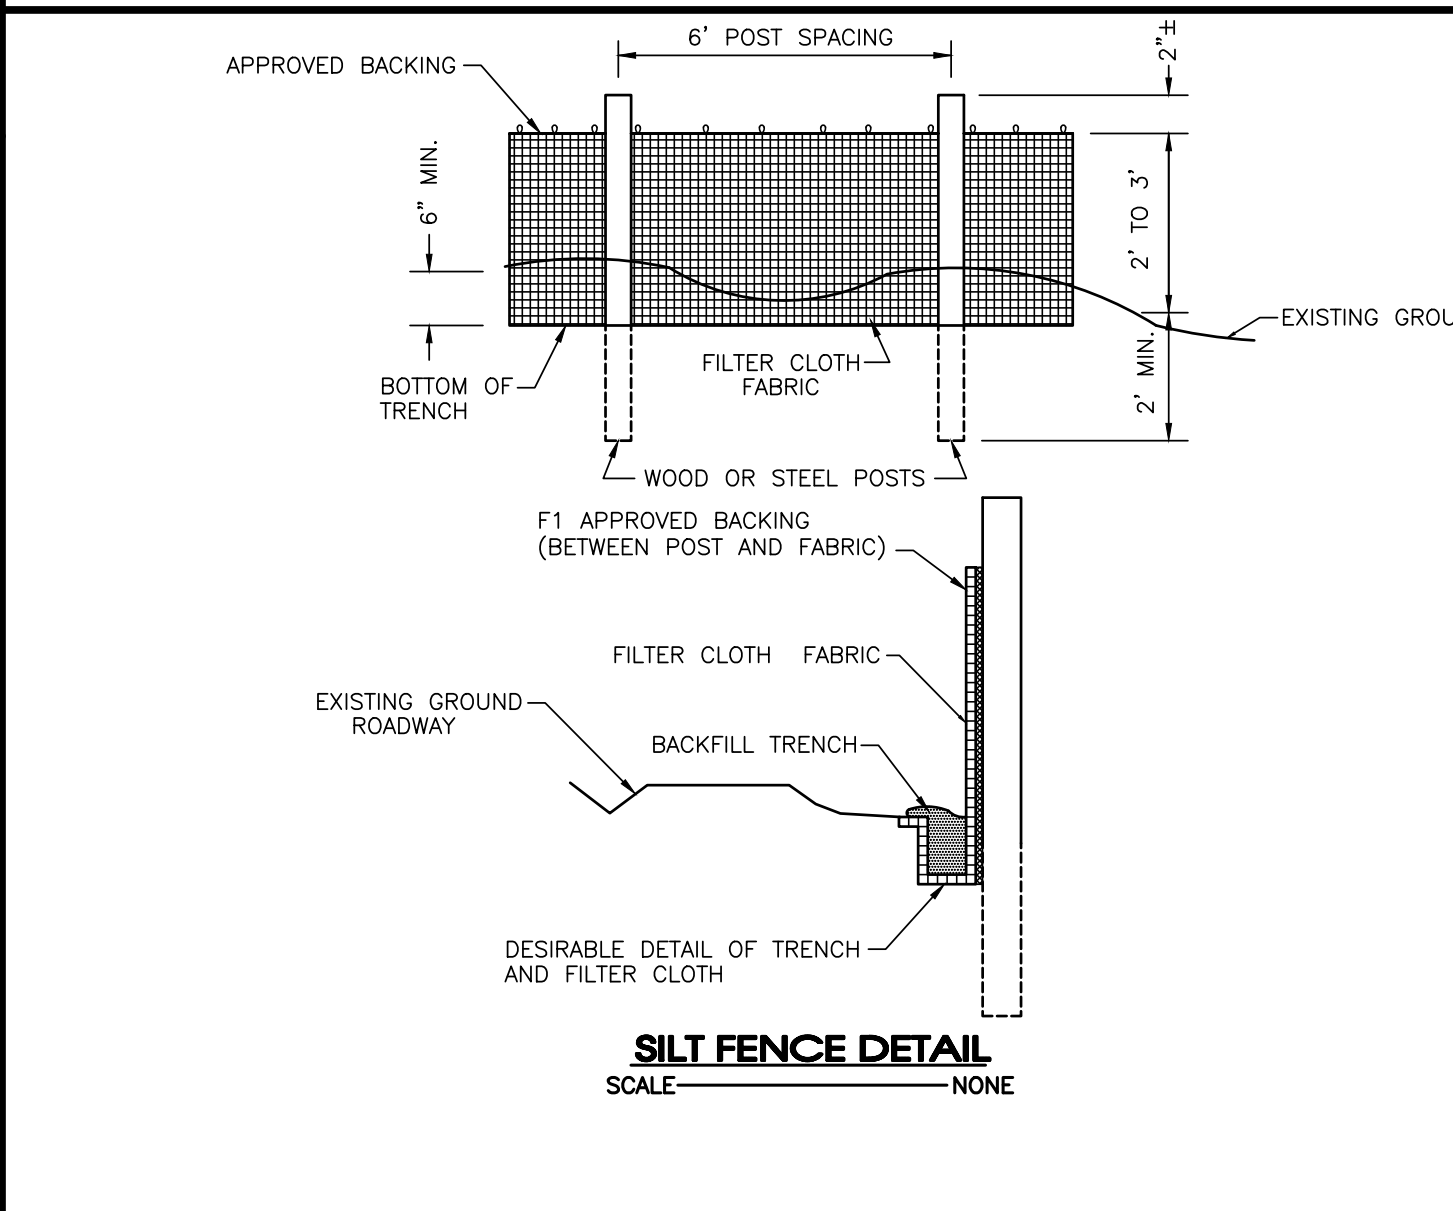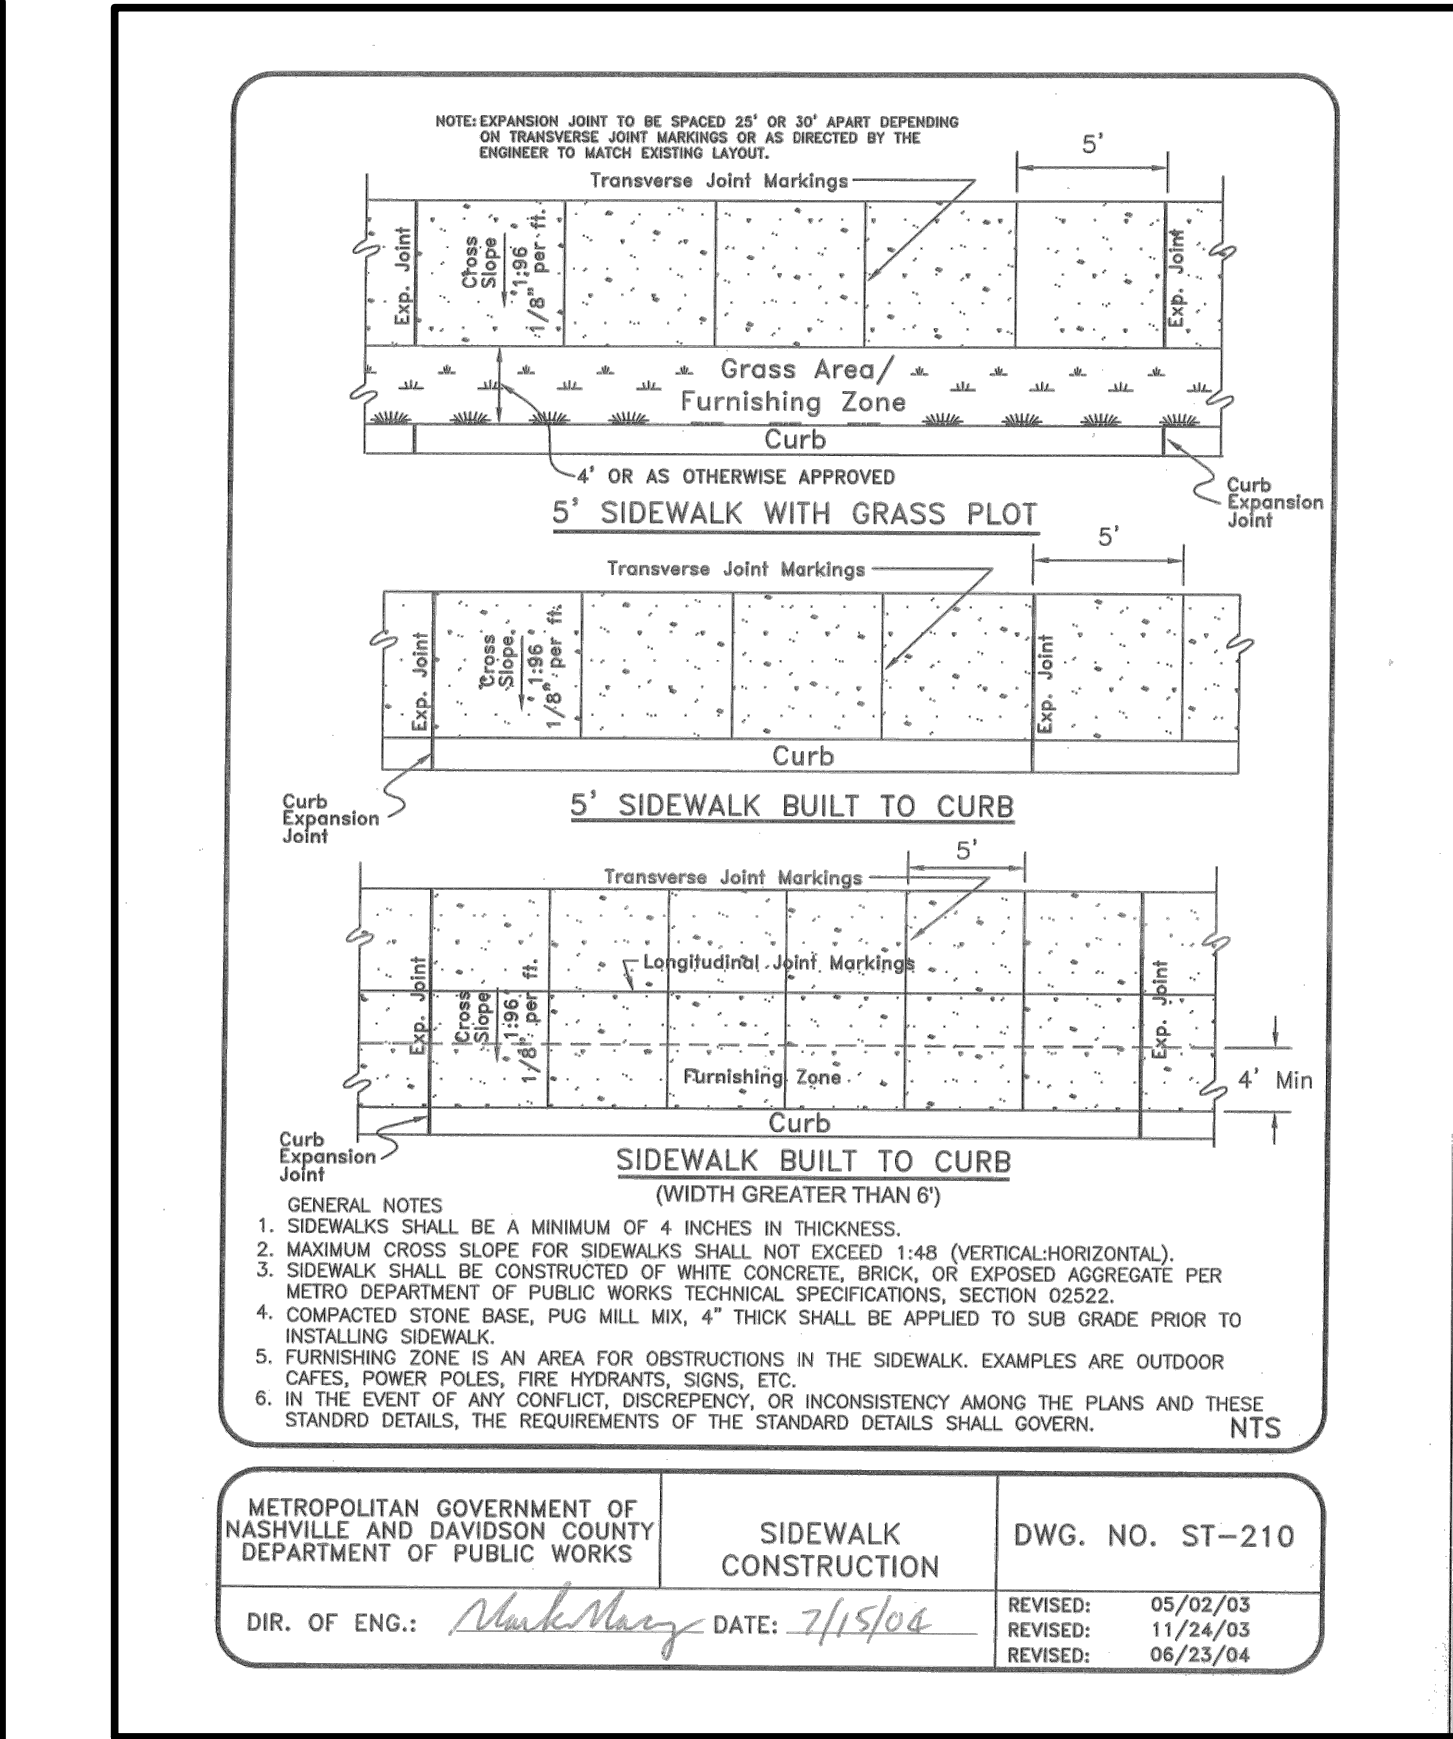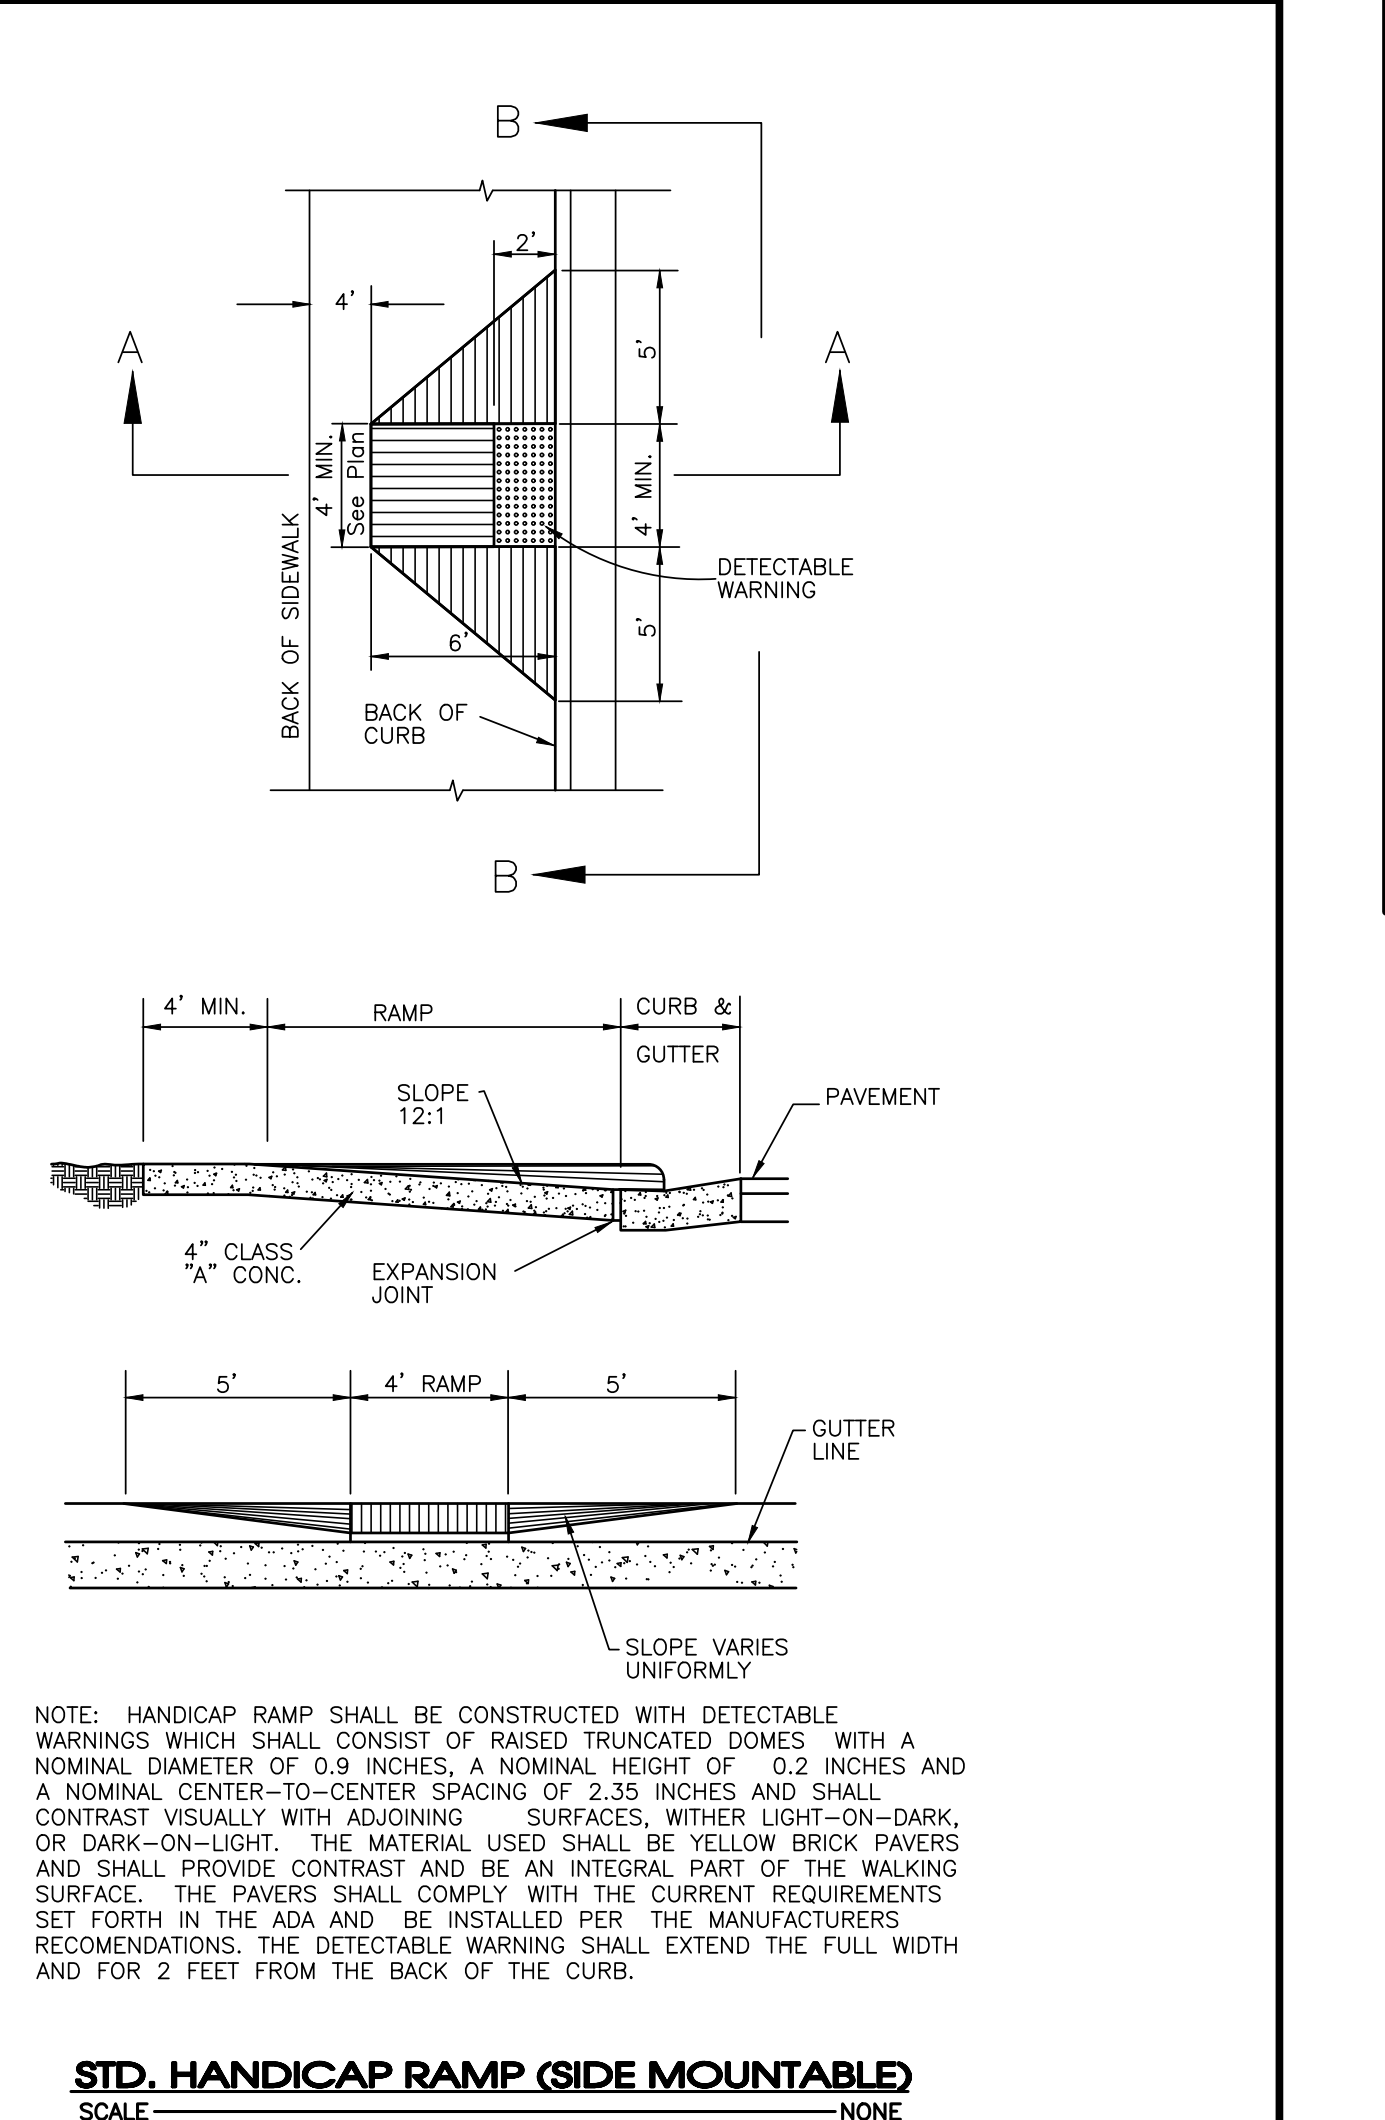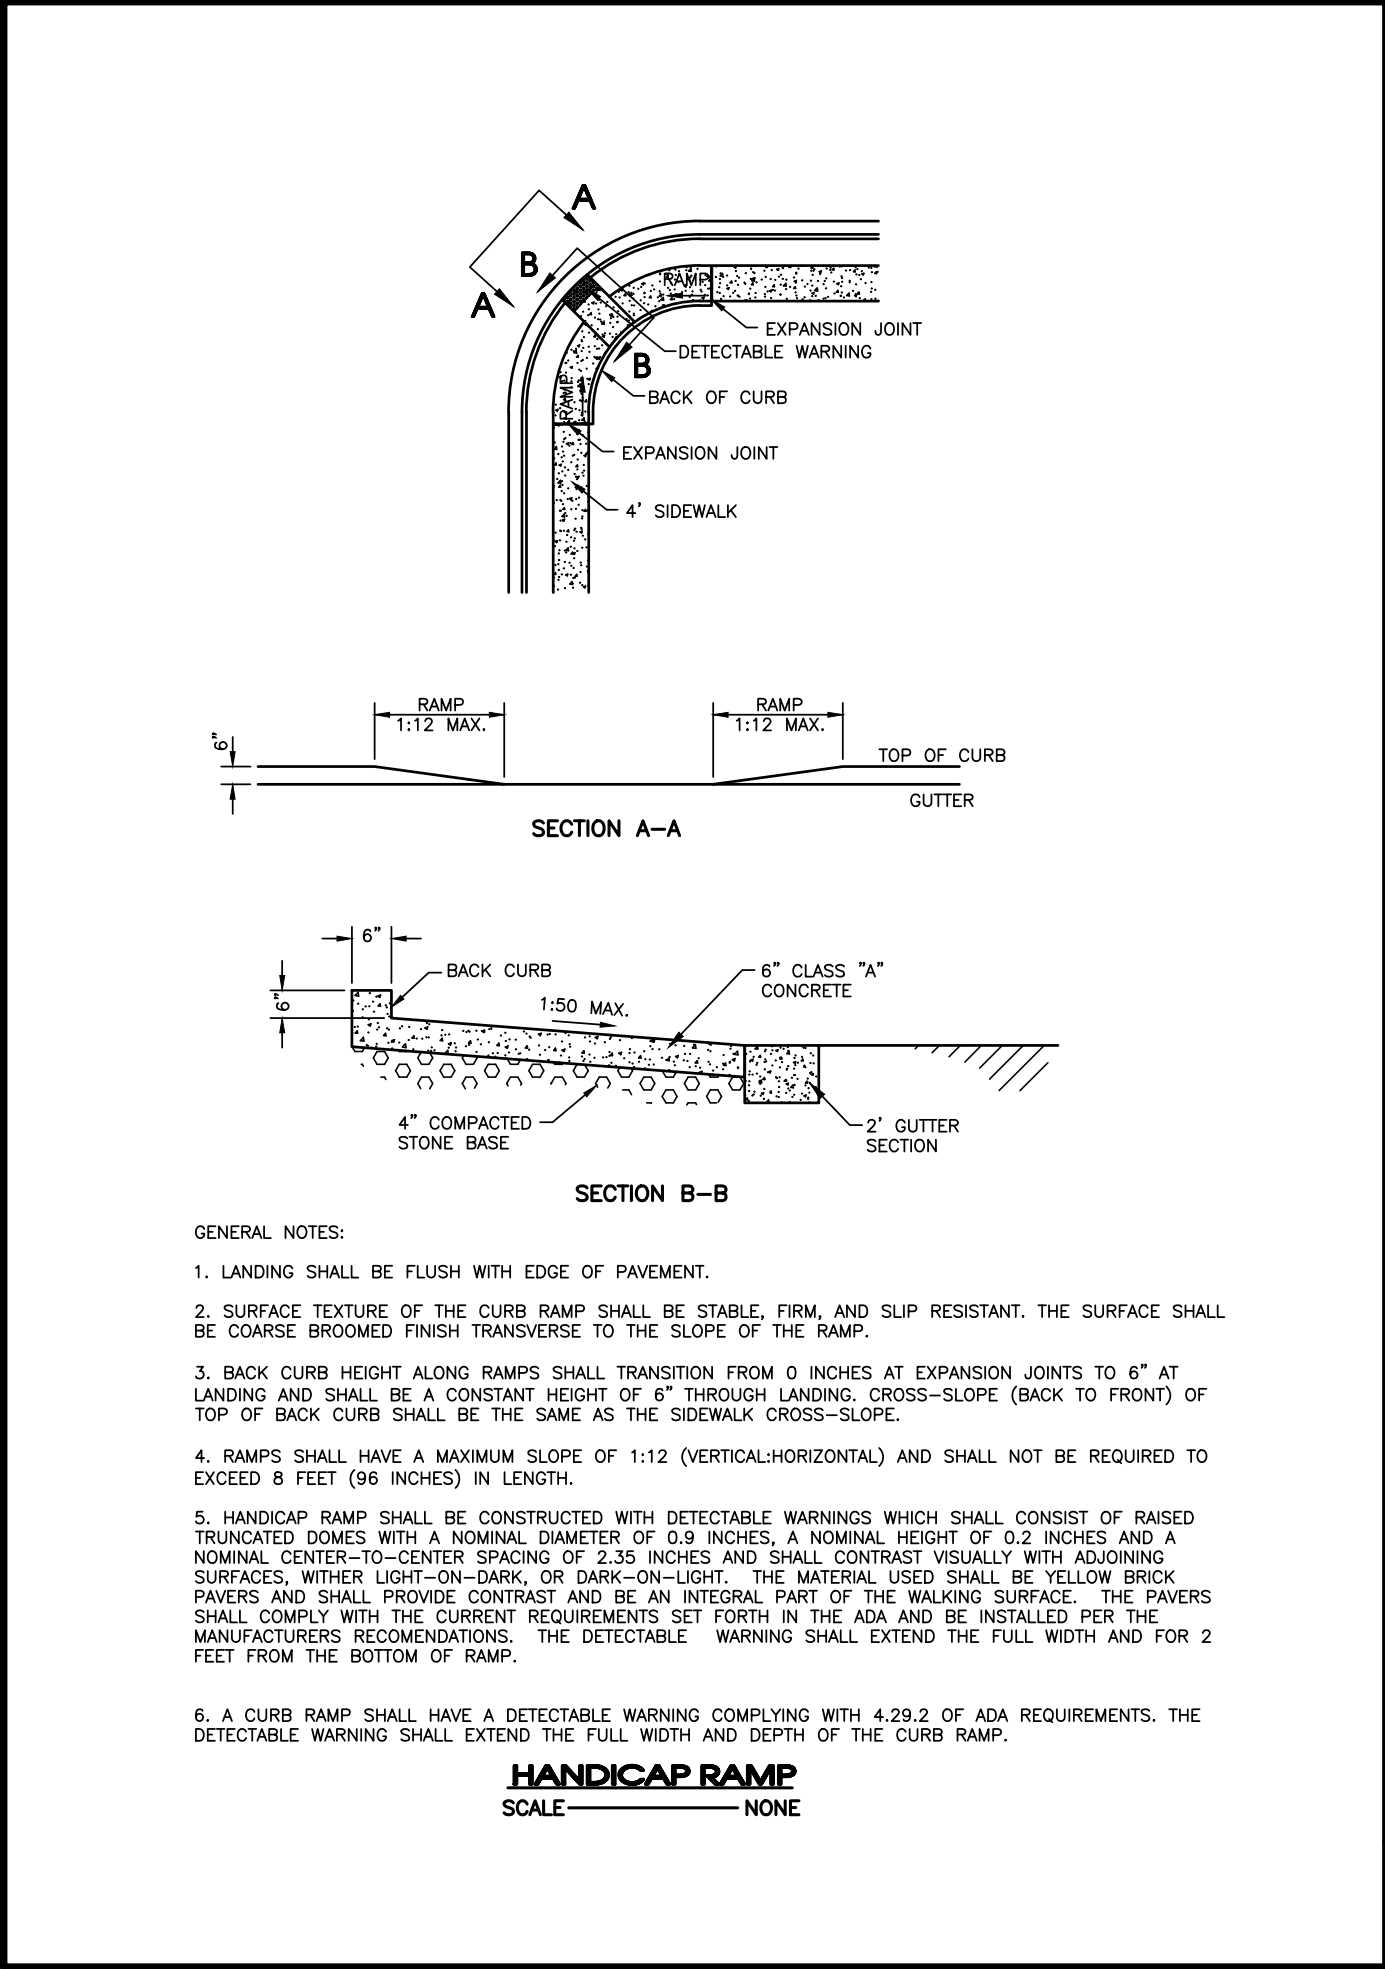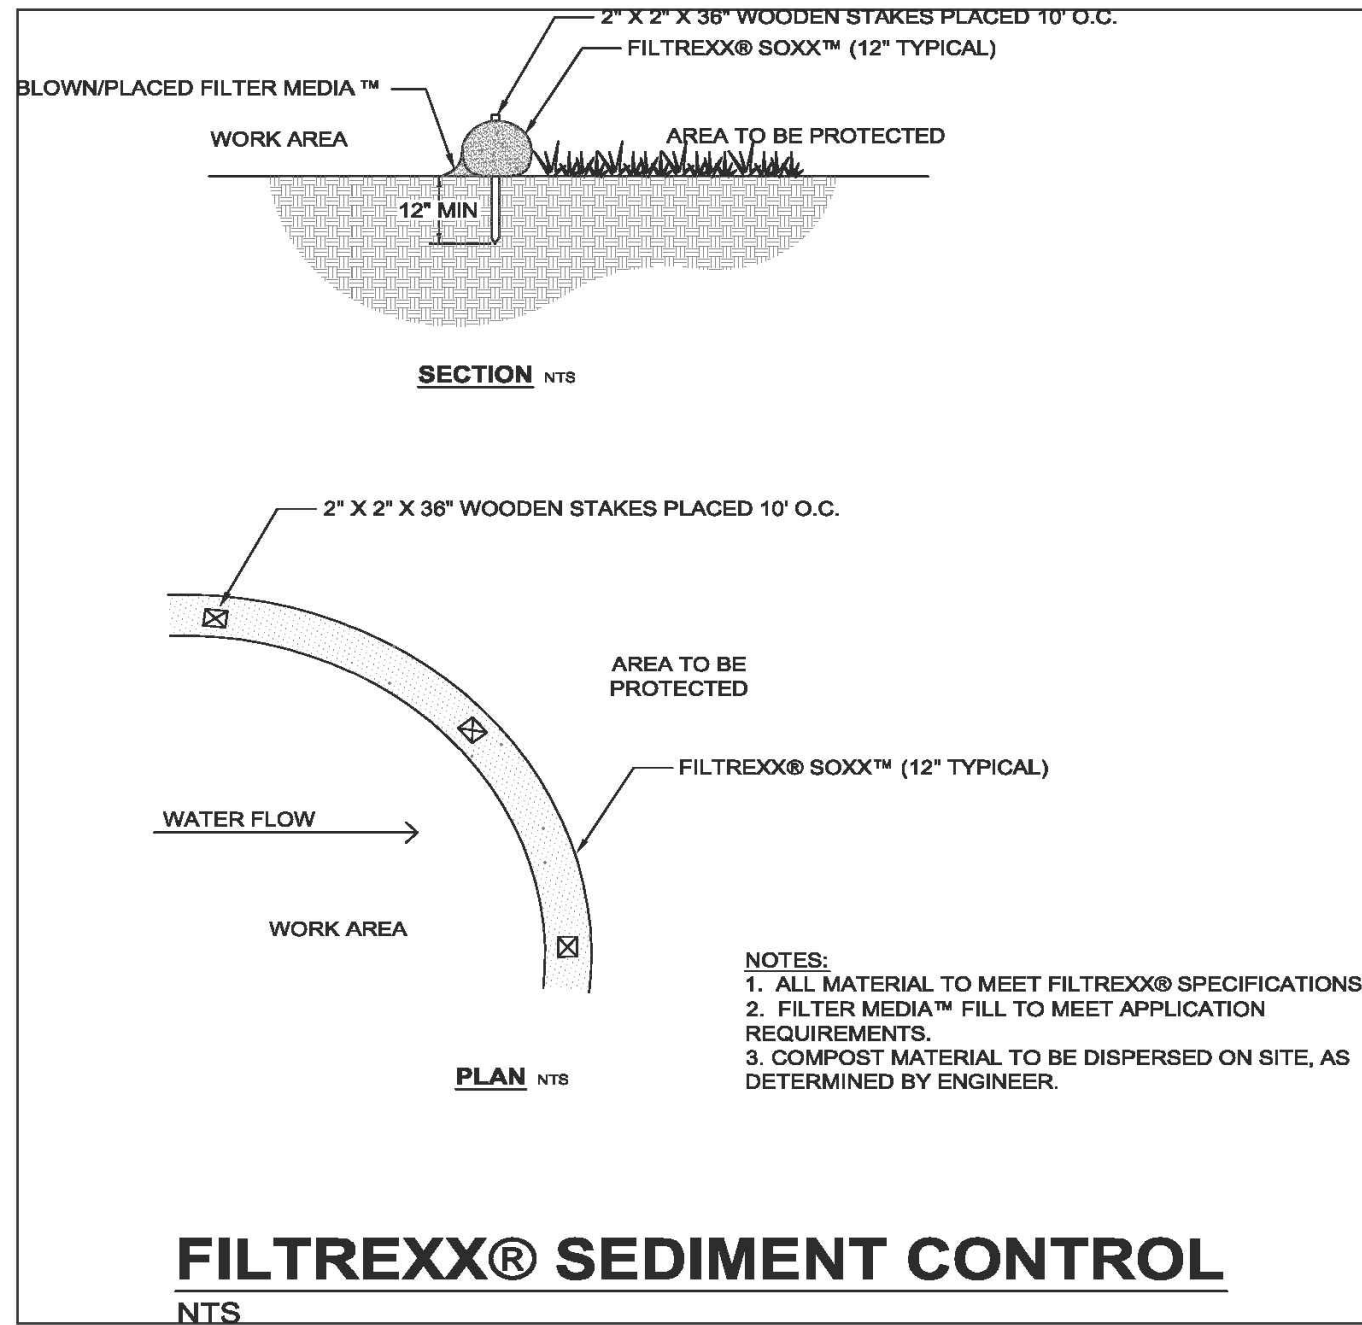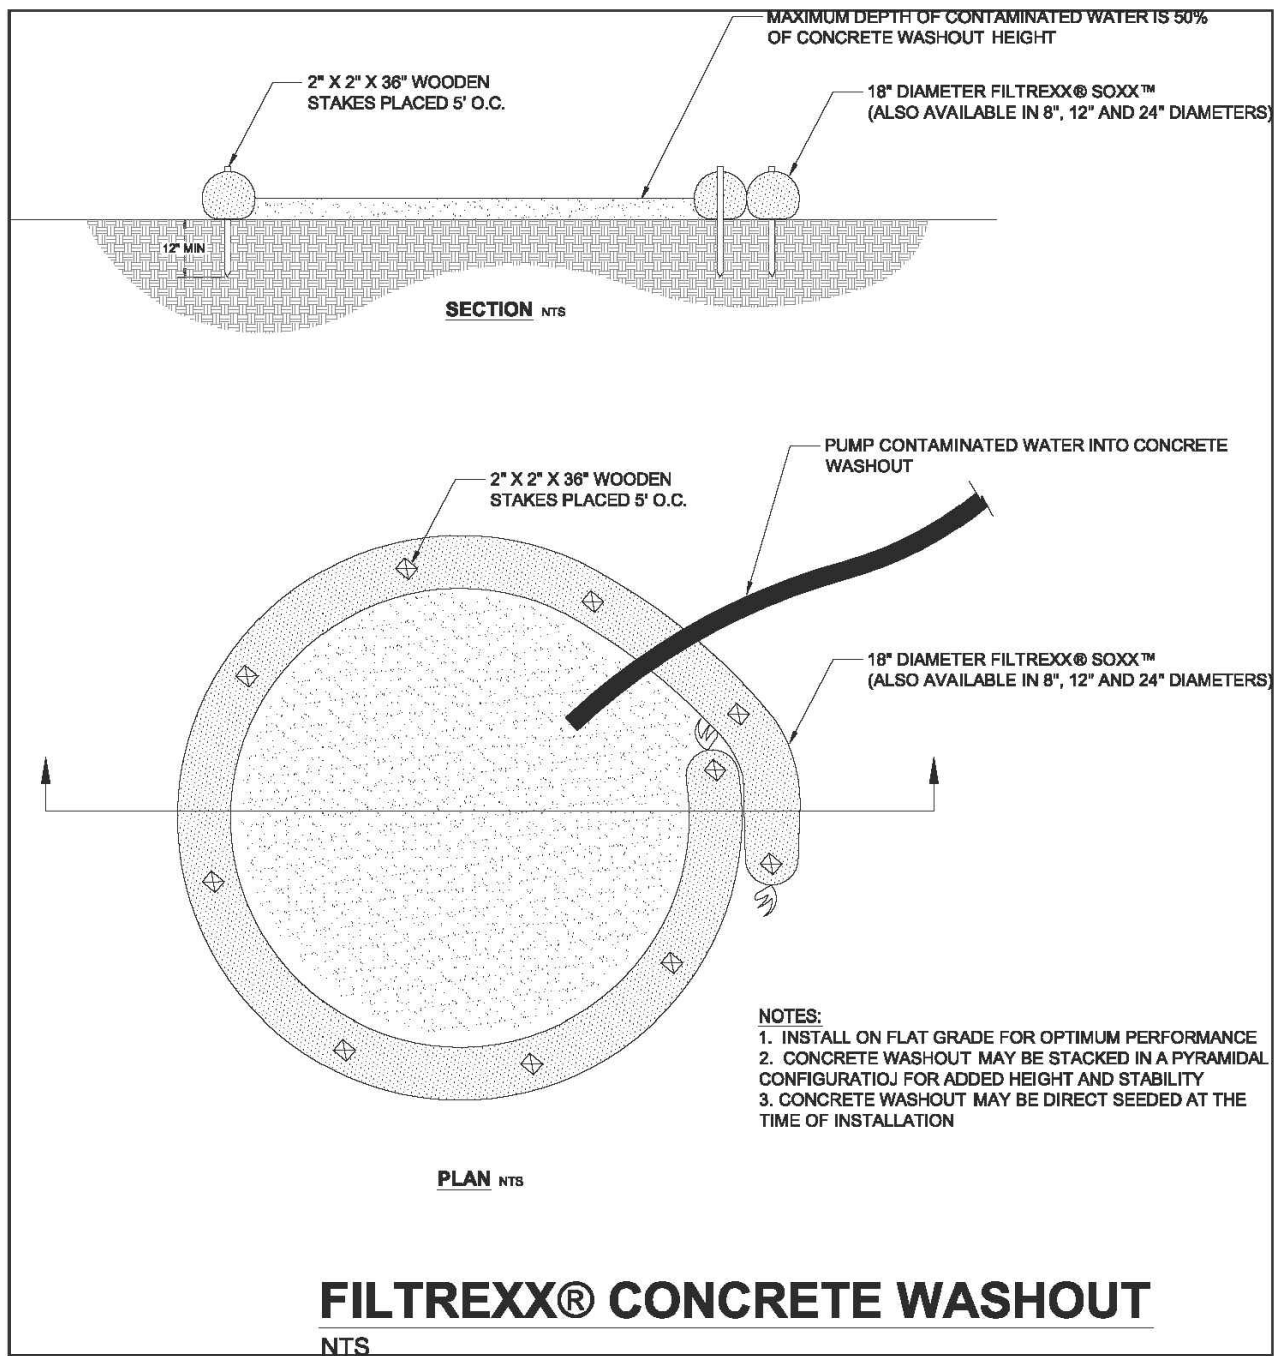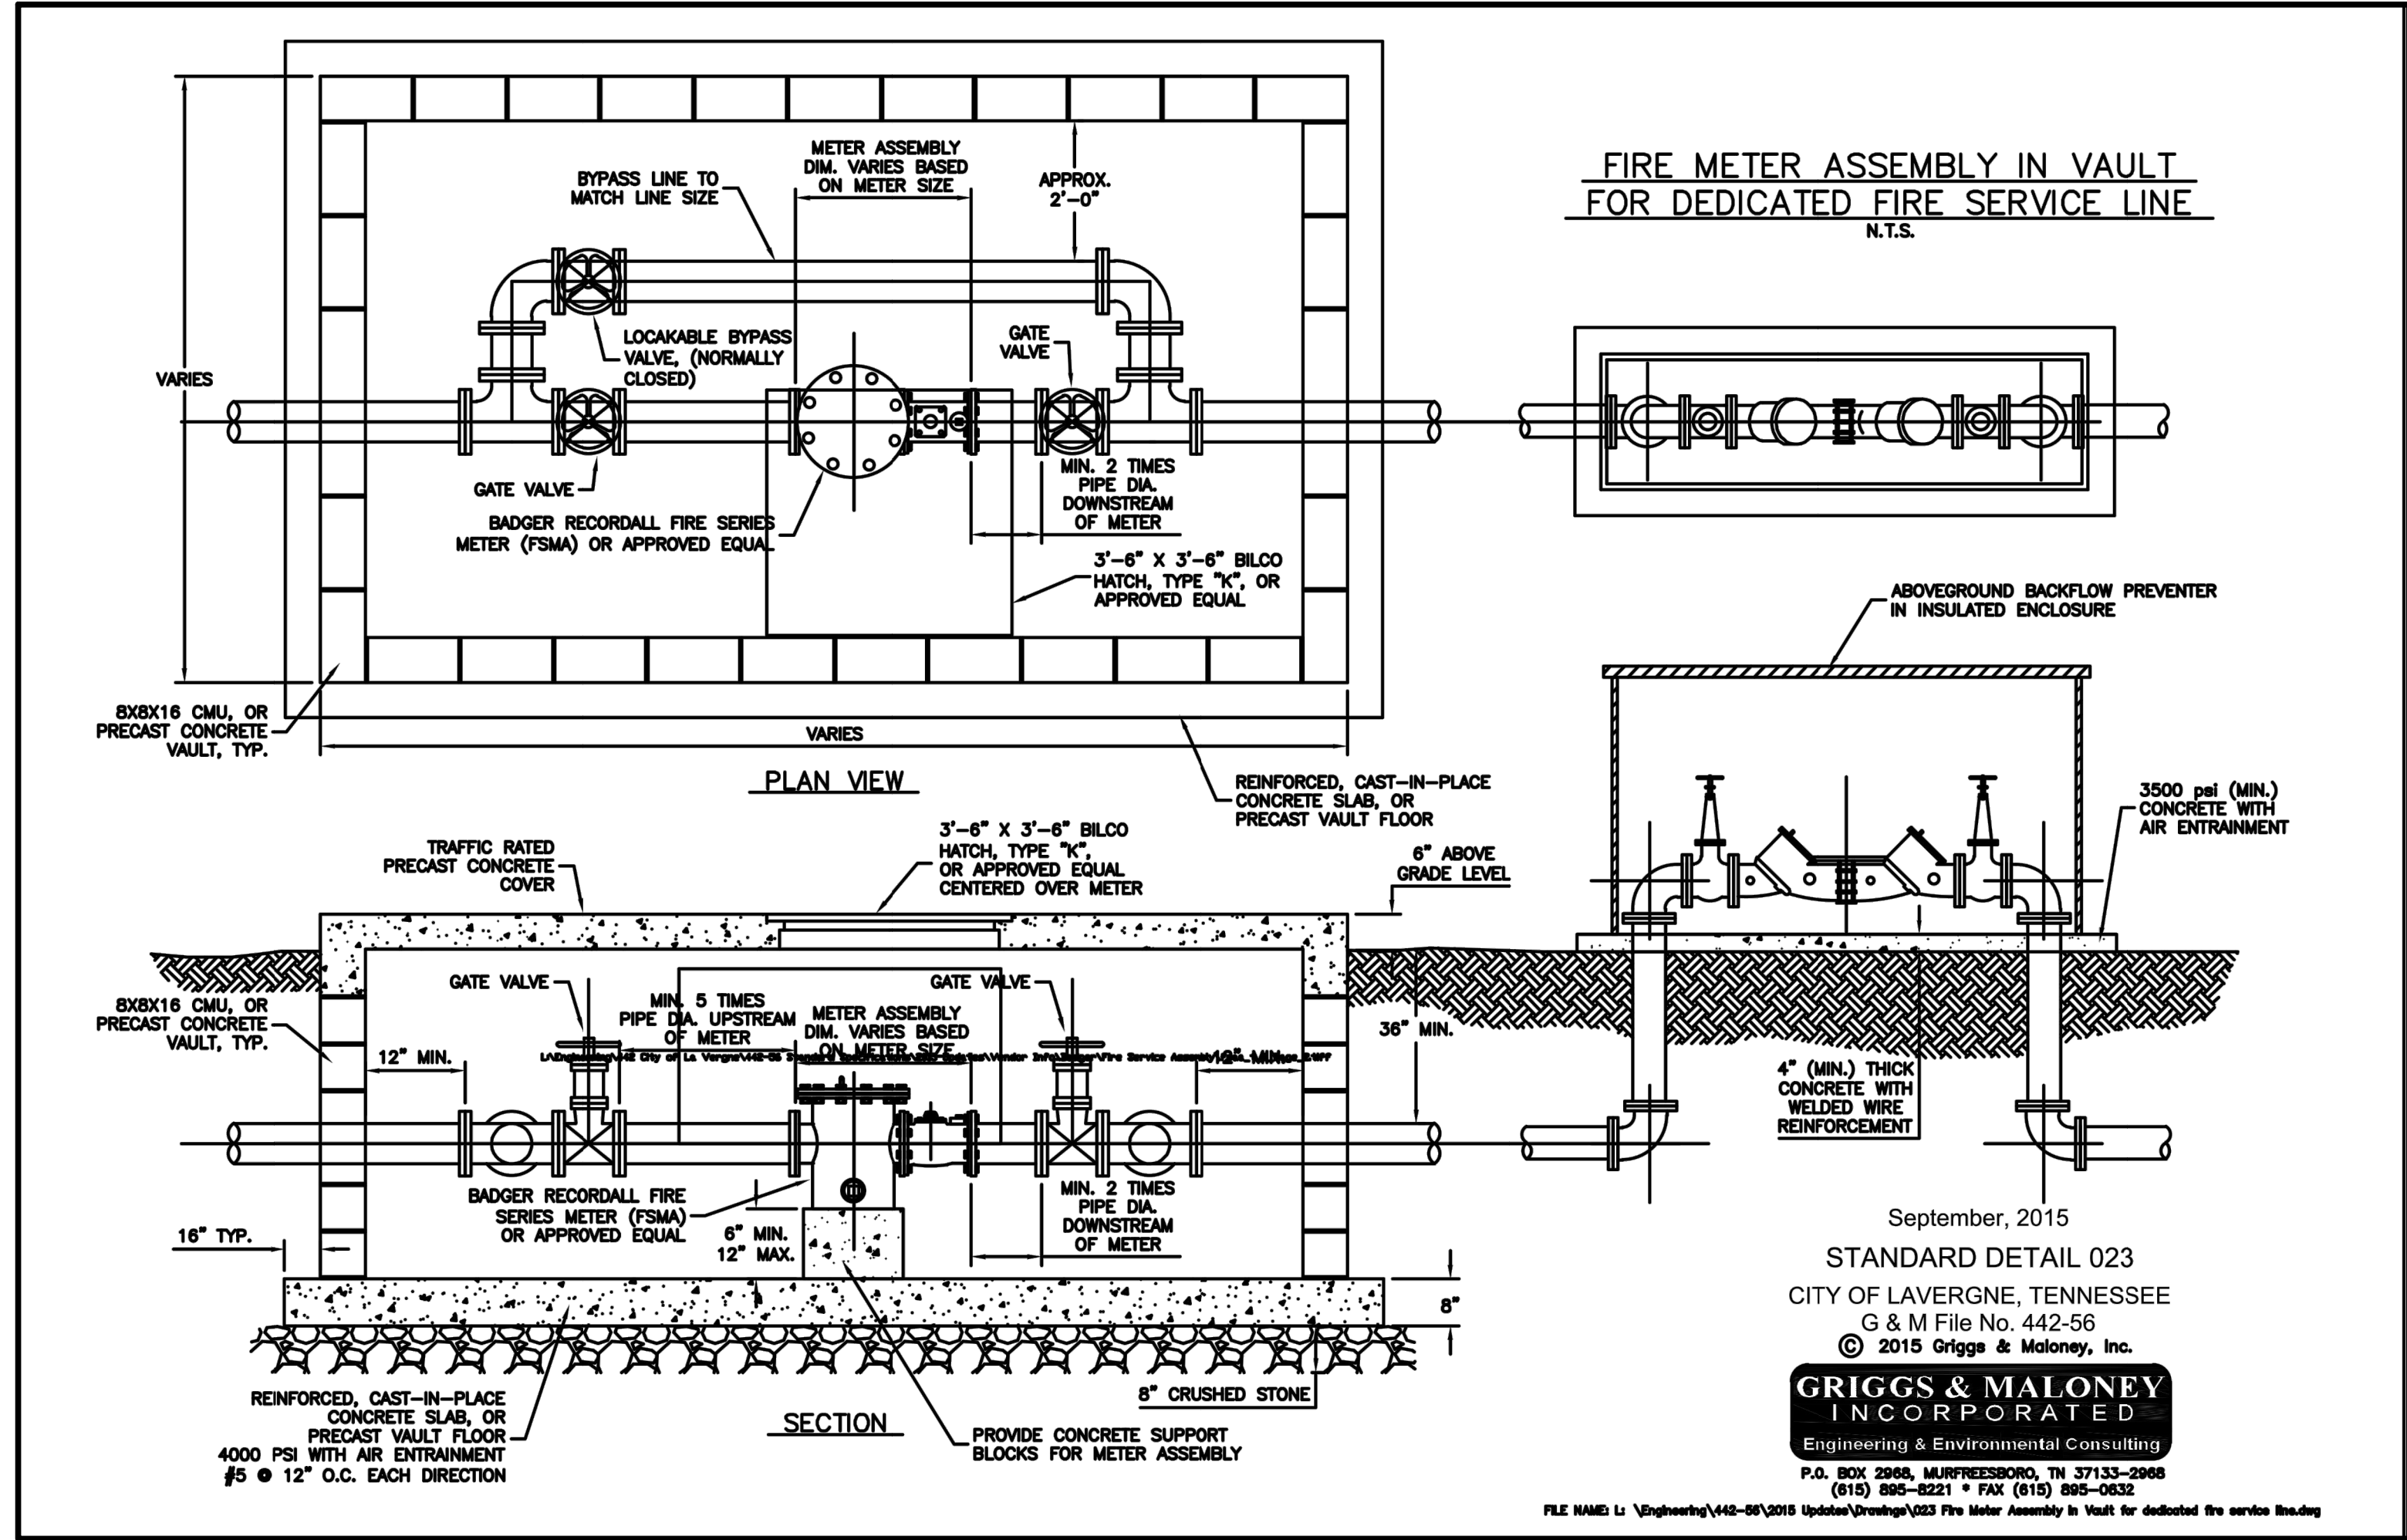

**SITE ENGINEERING CONSULTANTS**  
ENGINEERING • SURVEYING • LAND PLANNING  
**SEC, Inc.**  
LANDSCAPE ARCHITECTURE  
850 MIDDLE TENNESSEE BOULEVARD  
MURFREESBORO, TENNESSEE 37129  
PHONE: (615) 890-7901  
E-MAIL: MTAYLOR@SEC-CIVIL.COM  
FAX: (615) 895-2567  
NO PORTION OF THIS DRAWING MAY BE REPRODUCED WITHOUT THE EXPRESSED WRITTEN CONSENT OF SEC, INC.  
COPYRIGHT SEC, INC., 2024

**2 Ingram Boulevard**  
**La Vergne, Tennessee**

**Details**

REVISIONS:  
DRAWN: SJA/CFB3  
DATE: 4-29-2024  
CHECKED:  
MAT, MPL  
FILE NAME:  
24136project  
SCALE:  
None  
JOB NO.  
24136  
SHEET:  
C4.0



2 Ingram Boulevard  
LANDSCAPE PLAN


SITE DATA  
SITE AREA: 14.23 ACRES  
BUILDING & PARKING LOT AREA: 6.59 ACRES  
SITE ZONING: I-2

INTERIOR LANDSCAPE AREA:  
EXISTING: = 2,818 SQ. FT.  
PROVIDED: = 5,440 SQ. FT.

IMPERIOUS AREA:  
EXISTING: = 281,841 SQ. FT.  
PROVIDED: = 281,841 SQ. FT.



LANDSCAPE REQUIREMENTS (AS PER ARTICLE 3.130 SECTION C)

|                                               | REQUIRED  | PROVIDED  |
|-----------------------------------------------|-----------|-----------|
| CANOPY TREES<br>6.59 ACRES x 3 TREES/ACRE     | 20 TREES  | 20 TREES  |
| UNDERSTORY TREES<br>6.59 ACRES x 3 TREES/ACRE | 20 TREES  | 20 TREES  |
| SHRUBS<br>6.59 ACRES x 15 SHRUBS/ACRE         | 99 SHRUBS | 99 SHRUBS |

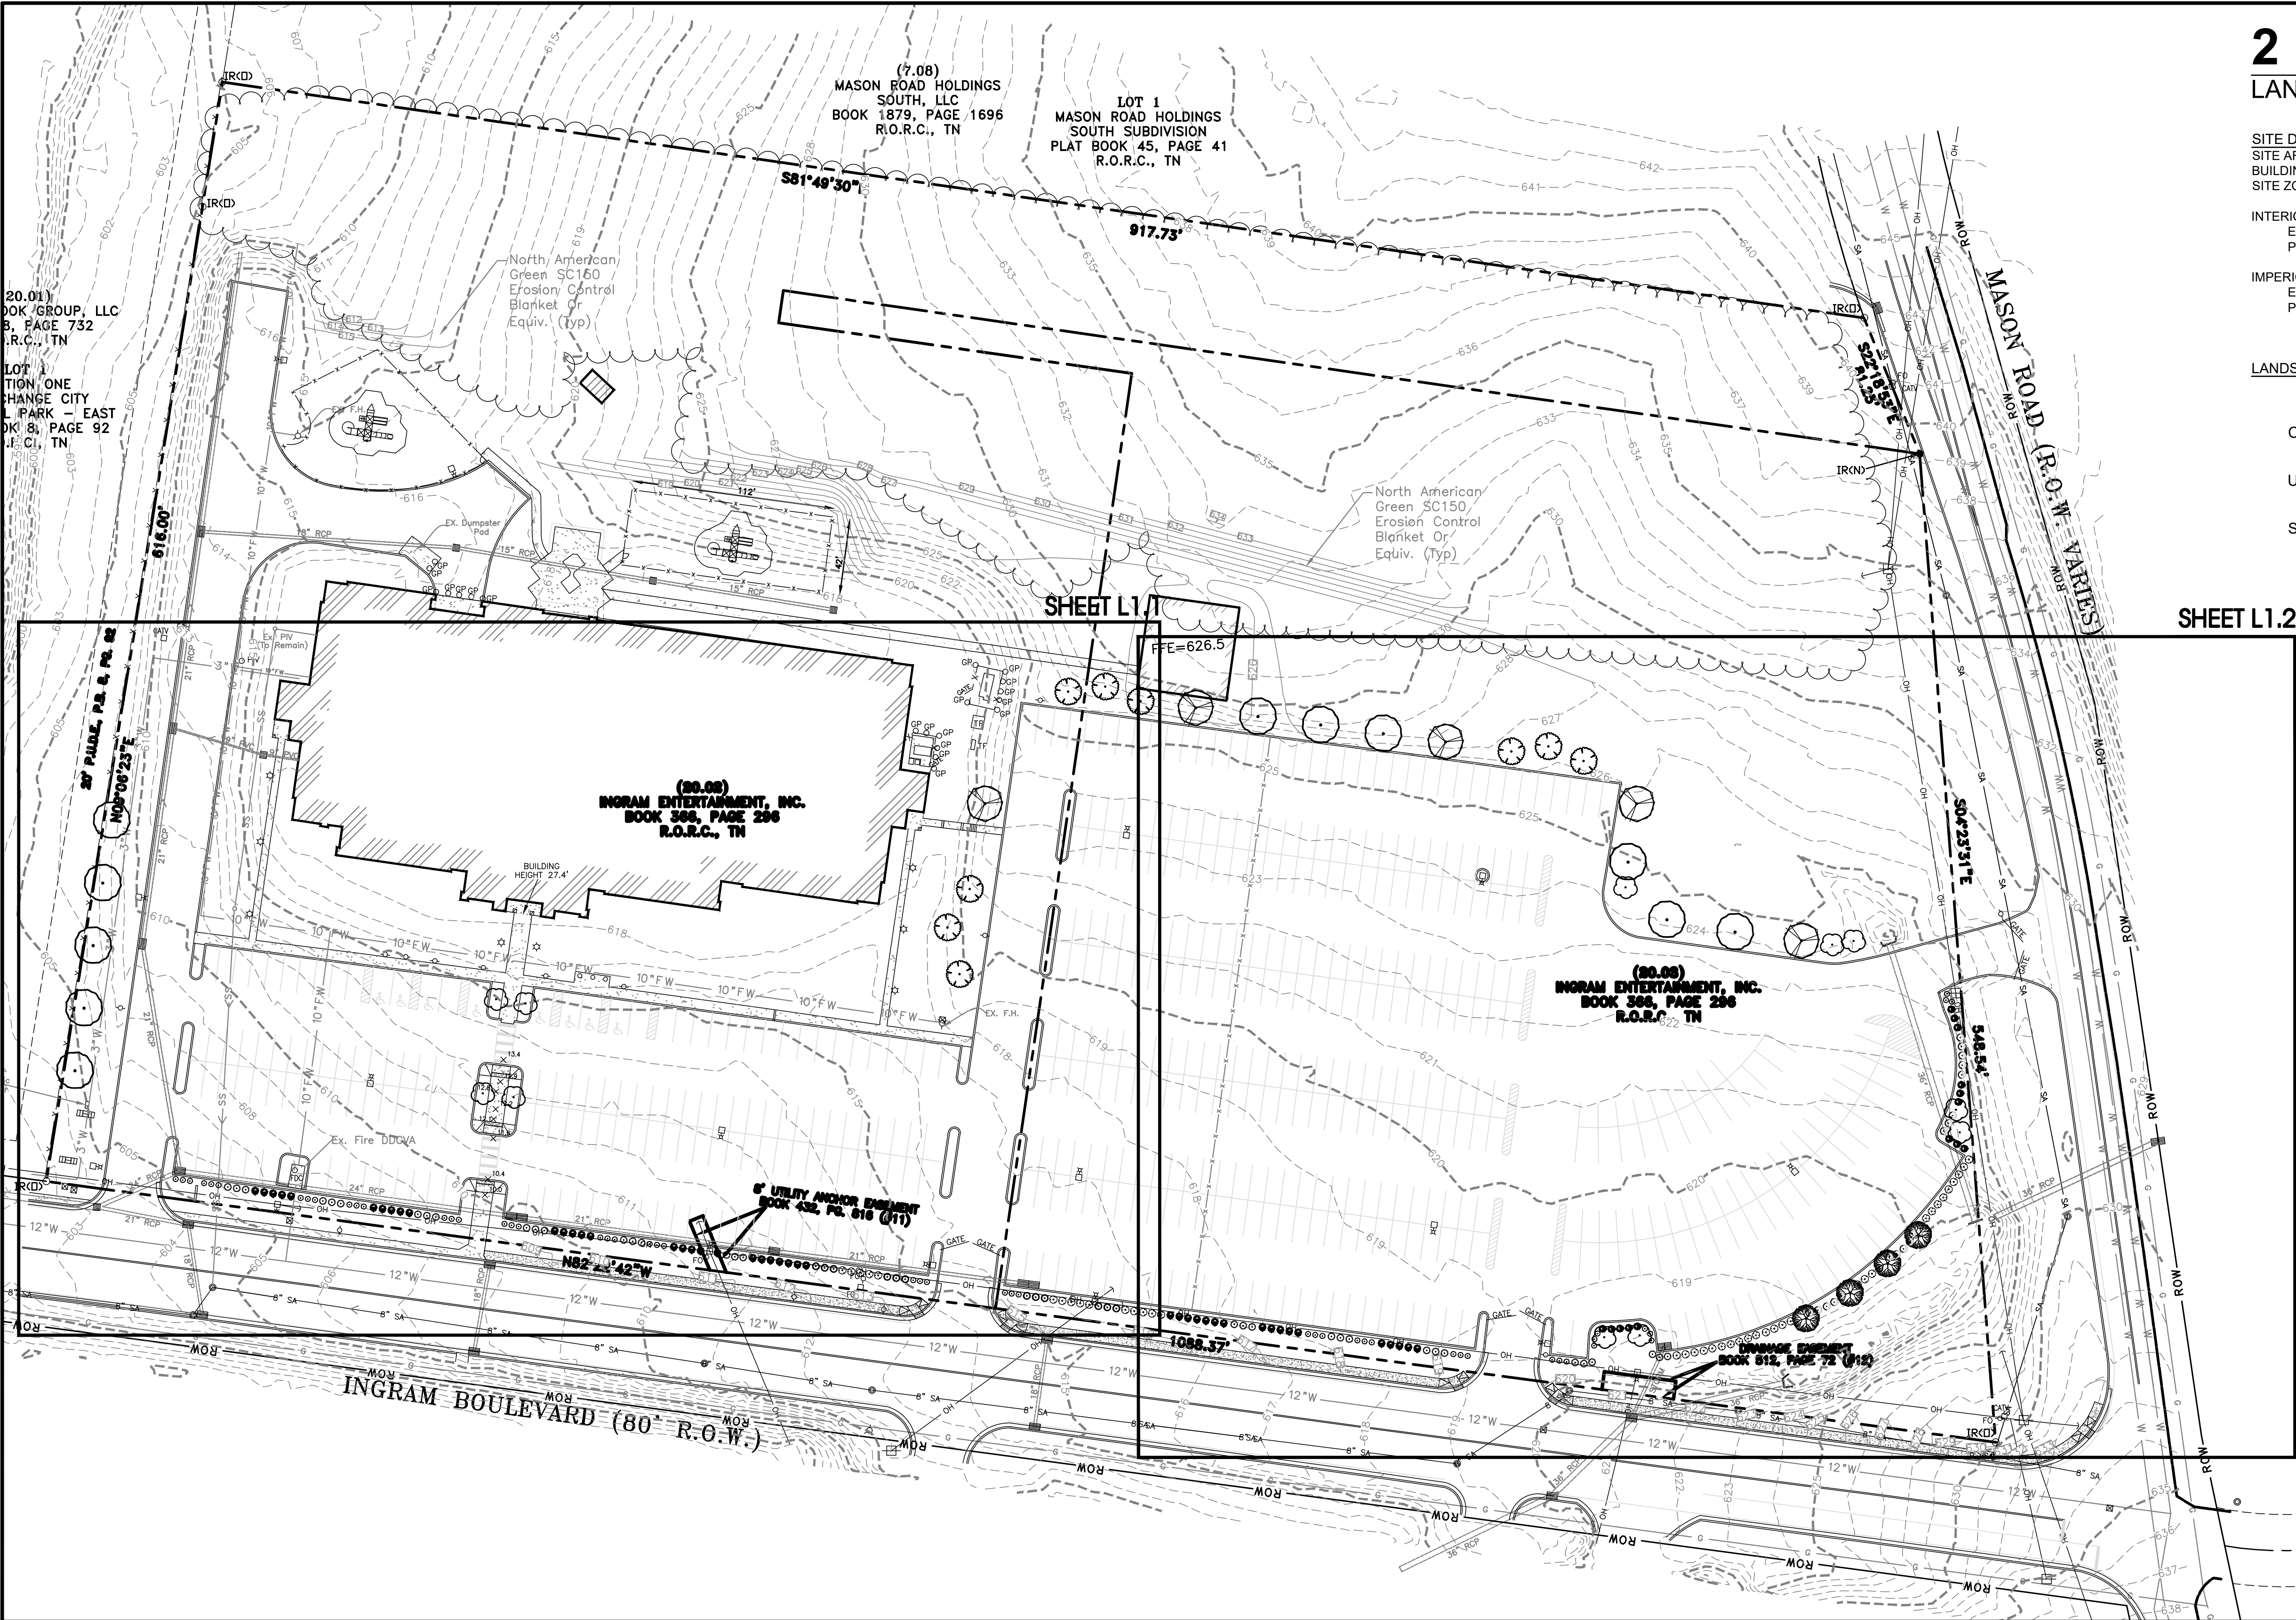


- PLAN NOTES:
- ANY TREES OR SHRUBS THAT ARE DEAD, DYING OR MISSING OUTSIDE THE SCOPE OF THE CURRENT WORK WILL NEED TO BE REPLACED PRIOR TO ISSUANCE OF CERTIFICATE OF OCCUPANCY.
  - ALL LANDSCAPE BEDS TO HAVE NEATLY TRENCHED BED EDGE AND HAVE 4" MINIMUM DEPTH OF HARDWOOD MULCH.
  - ALL TREES AND SHRUBS SHALL BE COORDINATED WITH LIGHTING PLAN PRIOR TO INSTALLATION.
  - ALL NEW PLANT MATERIAL AND TURF AREAS SHOULD BE IRRIGATED.
  - ALL SHRUBS TO BE 3' BACK OF CURB.
  - ALL AREAS OF DISTURBANCE OUTSIDE OF LANDSCAPE BEDS SHALL BE REPAIRED WITH REBEL III FESCUE SEED OR SOD.
  - ANY UTILITY STRUCTURE, LIGHT POLES, SIGN, OR OTHER FEATURE MAY NOT BE ADDED TO ANY REQUIRED LANDSCAPE ISLAND IN SUCH A MANNER THAT WOULD DISPLACE THE REQUIRED ELEMENT(S) (TREES, SHRUBS, ETC.)
  - PROPERTY OWNER IS RESPONSIBLE FOR MAINTAINING ALL LANDSCAPING MATERIALS, INCLUDING TURF, AND IRRIGATION MATERIALS BOTH ON SITE, AND INSIDE THE ROW.

- PLANTING SCHEDULE NOTES
- SHRUBS AND TREES SHALL BE OF THE HIGHEST QUALITY.
  - NO SUBSTITUTIONS ALLOWED WITHOUT PRIOR WRITTEN APPROVAL OF THE OWNER AND LANDSCAPE ARCHITECT OF RECORD.
  - SUBSTITUTIONS AND DEVIATIONS MAY OR MAY NOT BE APPROVED.
  - REVISED LANDSCAPE PLANS MUST BE SUBMITTED AND APPROVED BY THE CITY OF LA VERGNE PLANNING DEPARTMENT 615-213-2624 PRIOR TO INSTALLATION.
  - ALL IRRIGATION, LAWN AND PLANT MATERIALS WITHIN THE ROW MUST BE MAINTAINED BY THE PROPERTY OWNER.

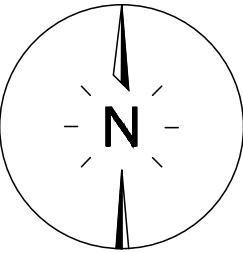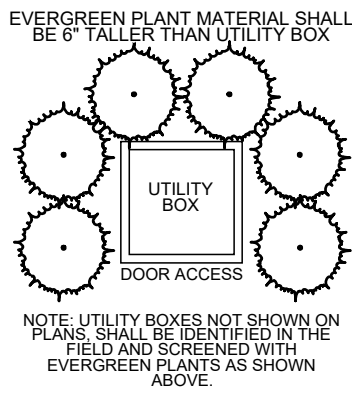

50' 0' 50' 100'  
SCALE: 1" = 50'


**SEC, Inc.**  
SITE ENGINEERING CONSULTANTS  
ENGINEERING • SURVEYING • LAND PLANNING  
LANDSCAPE ARCHITECTURE  
850 MIDDLE TENNESSEE BOULEVARD  
MURFREESBORO, TENNESSEE 37129  
PHONE: (615) 890-7901 WWW.SEC-CIVIL.COM FAX: (615) 895-2567  
NO PORTION OF THIS DRAWING MAY BE REPRODUCED OR TRANSMITTED IN ANY FORM OR BY ANY MEANS, ELECTRONIC OR MECHANICAL, WITHOUT THE WRITTEN CONSENT OF SEC, INC. © 2024

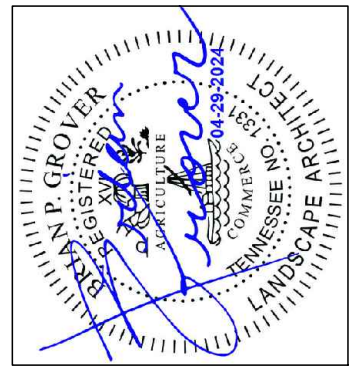

2 Ingram Boulevard  
La Vergne, Tennessee

REVISIONS:  
DRAWN: KMG  
DATE: 04-29-2024  
CHECKED: RSM  
FILE NAME: 24136bzo\_LA  
SCALE: 1" = 50'  
JOB NO: 24136  
SHEET: L1.0



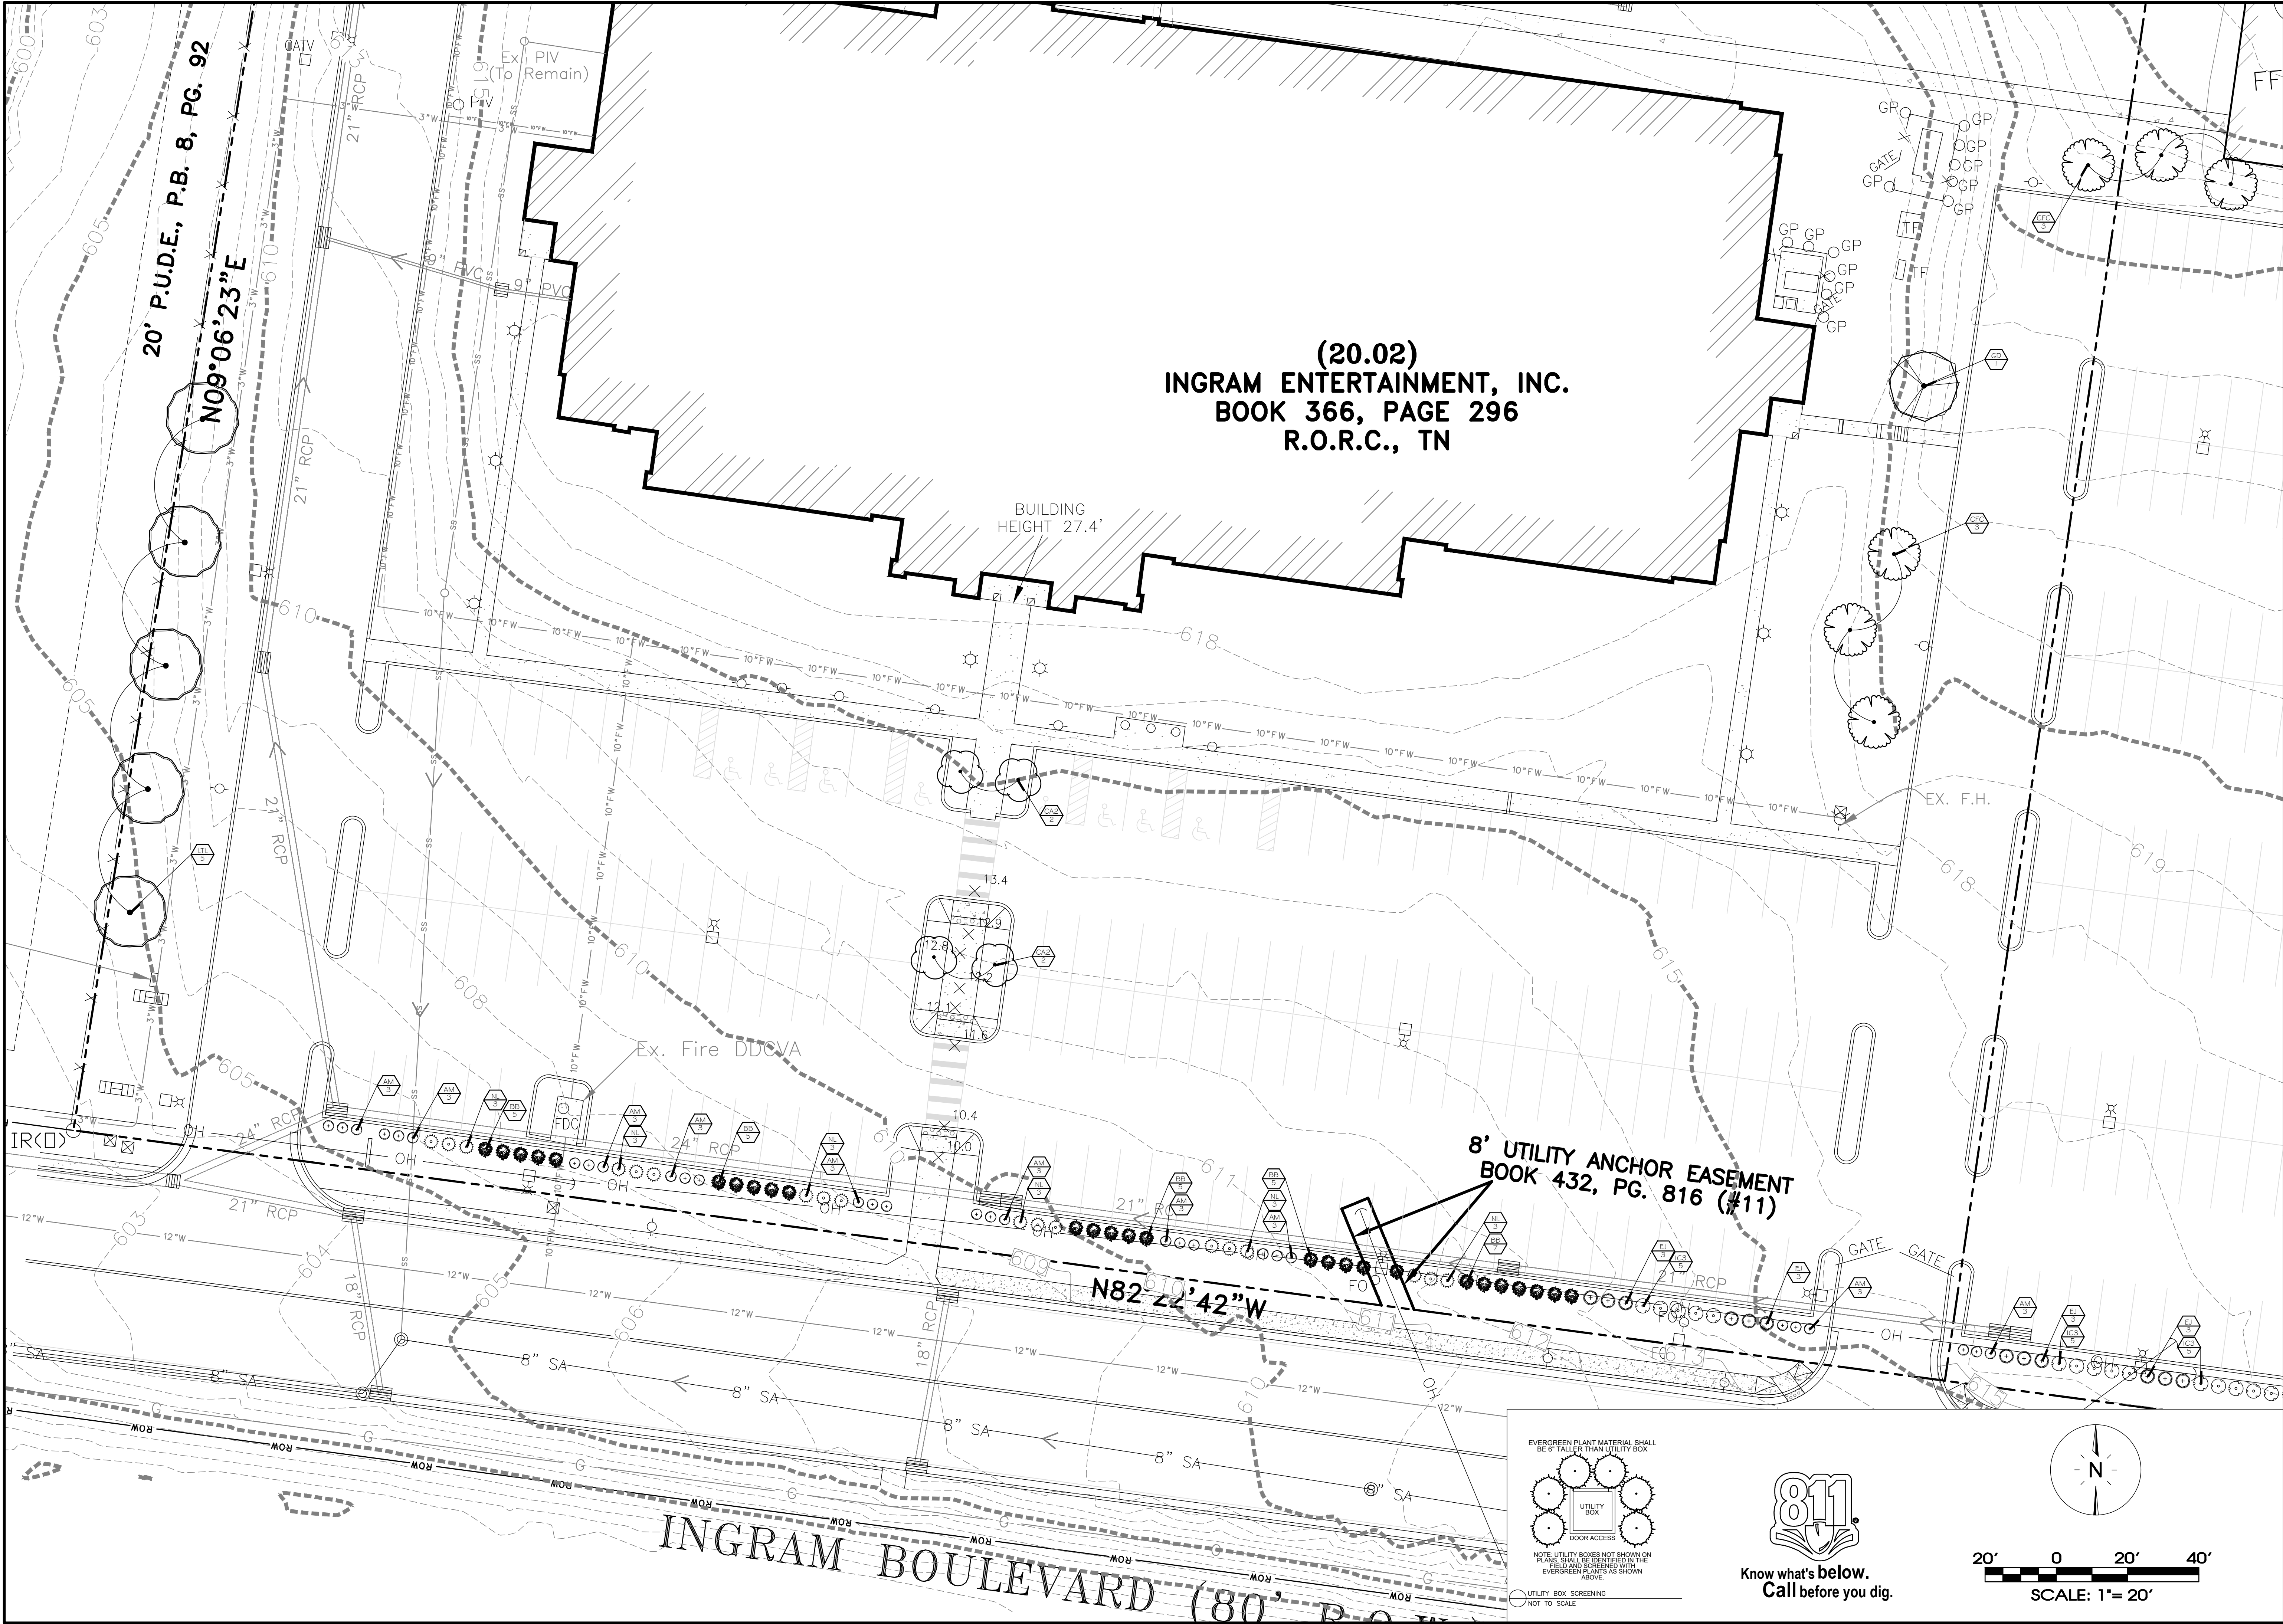




(20.02)  
INGRAM ENTERTAINMENT, INC.  
BOOK 366, PAGE 296  
R.O.R.C., TN

BUILDING  
HEIGHT 27.4'


8' UTILITY ANCHOR EASEMENT  
BOOK 432, PG. 816 (#11)

N82°22'42"W

INGRAM BOULEVARD (80' P.O.W.)

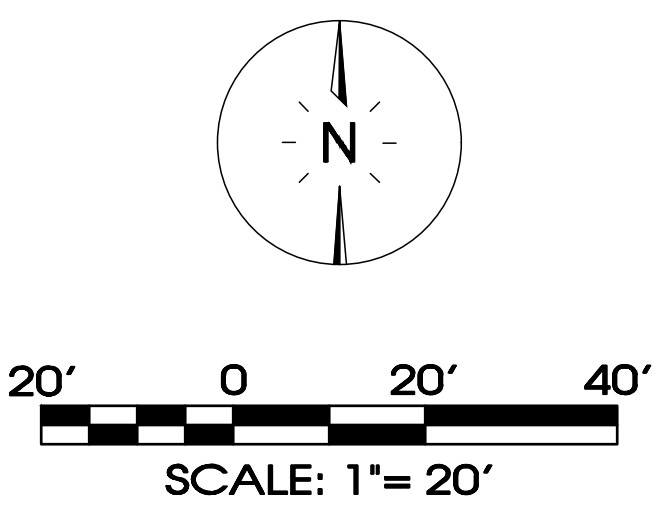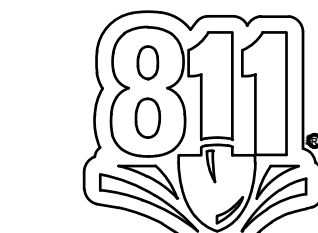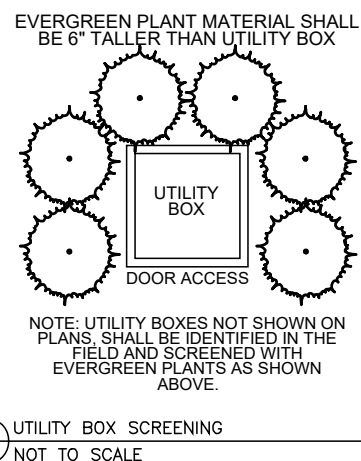

**SEC, Inc.**  
SITE ENGINEERING CONSULTANTS  
ENGINEERING • SURVEYING • LAND PLANNING  
LANDSCAPE ARCHITECTURE  
850 MIDDLE TENNESSEE BOULEVARD MURFREESBORO, TENNESSEE 37129  
PHONE: (615) 890-7901 WWW.SEC-CIVIL.COM FAX: (615) 895-2567  
NO PORTION OF THIS DRAWING MAY BE REPRODUCED OR TRANSMITTED IN ANY FORM OR BY ANY MEANS, ELECTRONIC OR MECHANICAL, WITHOUT THE WRITTEN CONSENT OF SEC, INC. 2024

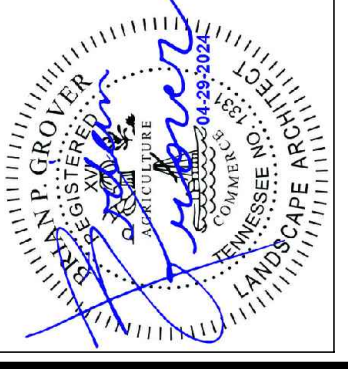


2 Ingram Boulevard  
La Vergne, Tennessee

|                        |  |
|------------------------|--|
| REVISIONS:             |  |
| DRAWN: KMG             |  |
| DATE: 04-29-2024       |  |
| CHECKED: RSM           |  |
| FILE NAME: 24136bzo_LA |  |
| SCALE: 1" = 20'        |  |
| JOB NO. 24136          |  |
| SHEET: L1.1            |  |








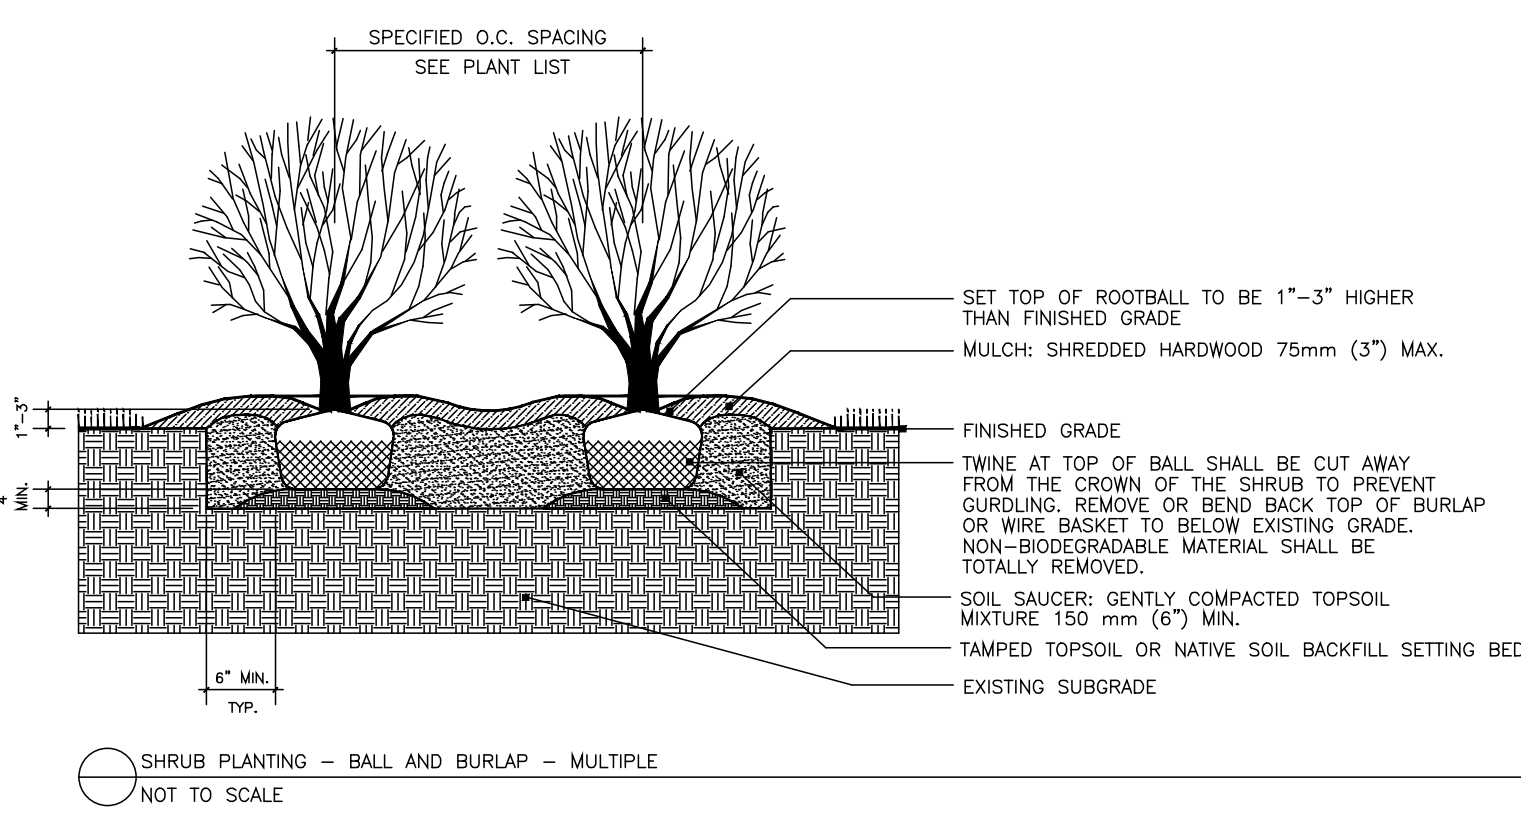


Mound island 12" minimum above curbline  
 Tamp backfill to bottom of rootball  
 Parking lot base course throughout island shall be removed to within 6 inches of back-of-curb.  
 Tree well should be excavated to a minimum depth of 30 inches inside the island  
 Backfill throughout island shall be sifted, quality topsoil free of construction debris, with a minimum 6% organic material and pH range of 5.5 to 7.  
 Existing Soil

30"

Tree Planting Detail  
 For Parking Lot Island or Median

1. THE LANDSCAPE CONTRACTOR SHALL VERIFY THE EXACT LOCATION OF ALL UTILITIES AND TAKE NECESSARY PRECAUTIONS TO PREVENT DAMAGE TO THESE UTILITIES.
2. THE LANDSCAPE CONTRACTOR SHALL COORDINATE ALL CONSTRUCTION WITH THE APPROPRIATE UTILITY COMPANY AND SHALL BE RESPONSIBLE FOR AND DAMAGE TO UTILITIES.
3. PLANT MATERIALS AND STUMPS INDICATED FOR REMOVAL SHALL BE REMOVED AND DISPOSED OFF-SITE BY THE CONTRACTOR. BACKFILL HOLES WITH TOPSOIL FREE OF ROOTS AND ROCKS.
4. PLANT BEDS WITH PRE-EMERGENT HERBICIDE PRIOR TO PLANTING. THE LANDSCAPE CONTRACTOR IS RESPONSIBLE FOR ALL WEEDING UNTIL FINAL ACCEPTANCE.
5. THE LANDSCAPE CONTRACTOR SHALL BE RESPONSIBLE FOR THE FINE GRADING OF ALL PLANTING AREAS.
6. THE LANDSCAPE CONTRACTOR SHALL BE RESPONSIBLE FOR COMPLETELY MAINTAINING THE WORK (INCLUDING BUT NOT LIMITED TO: WATERING, MULCHING, SPRAYING, FERTILIZING, ETC.) OF ALL PLANTING AREAS AND LAWNS PER PROJECT SPECIFICATIONS UNTIL FINAL ACCEPTANCE OF THE WORK BY THE OWNER.
7. PROVIDE TREES, SHRUBS, AND PLANTS OF QUALITY, SIZE, GENUS, SPECIES AND VARIETY SHOWN AND SCHEDULED FOR LANDSCAPE WORK AND COMPLYING WITH RECOMMENDATIONS AND REQUIREMENTS OF ANSI Z60.1 "AMERICAN STANDARD FOR NURSERY STOCK" HEIGHT AND WIDTH SHOWN ARE MINIMUM SIZES.
8. THE LANDSCAPE CONTRACTOR SHALL COMPLETELY GUARANTEE ALL WORK FOR A PERIOD OF ONE YEAR BEGINNING AT THE DATE OF ACCEPTANCE. THE LANDSCAPE CONTRACTOR SHALL MAKE ALL REPLACEMENTS PROMPTLY (AS PER DIRECTION OF OWNER).
9. THE LANDSCAPE CONTRACTOR SHALL PROVIDE THE OWNER WITH WRITTEN INSTRUCTIONS ON THE PROPER CARE OF ALL SPECIFIED PLANT MATERIALS PRIOR TO FINAL PAYMENT.
10. THE QUANTITIES INDICATED ON THE PLANT SCHEDULE AND PLAN ARE FOR THE CONVENIENCE OF THE CONTRACTOR. THE CONTRACTOR SHALL BE RESPONSIBLE FOR HISHER OWN QUANTITY CALCULATION AND THE LIABILITY WHICH PERTAINS TO ANY DISCREPANCY SHALL BE CALLED TO THE ATTENTION OF THE LANDSCAPE ARCHITECT IMMEDIATELY.
11. EXISTING TREES TO REMAIN SHALL BE PROTECTED FROM CONSTRUCTION DAMAGE. SELECTIVELY PRUNE DEAD WOOD.
12. SEED OR SOD ALL AREAS DISTURBED BY CONSTRUCTION AND NOT DESIGNATED AS PLANTING BEDS.
13. SHRUBS AND GROUNDCOVER BEDS TO BE PLANTED IN A TRIANGULAR SPACING. SEE PLANTING SCHEDULE FOR DISTANCES.
14. THE LANDSCAPE CONTRACTOR SHALL ACCEPT THE LANDSCAPE MAINTENANCE BOND FOR THE 10 YEAR LANDSCAPE MAINTENANCE BOND WILL BE REQUIRED. THIS BOND SHOULD BE SUBMITTED IN THE NAME OF THE PROPERTY OWNER OF RECORD OR A LEASE HOLDER WHO HAS TEN (10) YEARS OR MORE REMAINING ON A CURRENT LEASE. THE PROPERTY OWNER/LEASE HOLDER SHOULD ALLOW ADEQUATE TIME TO OBTAIN THE BOND AS THIS PROCESS MAY BE LENGTHY AND MAY DELAY THE ISSUANCE OF THE CERTIFICATE OF OCCUPANCY.

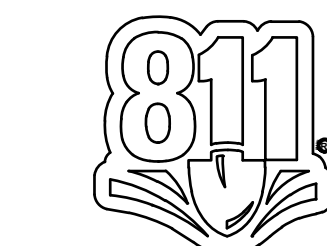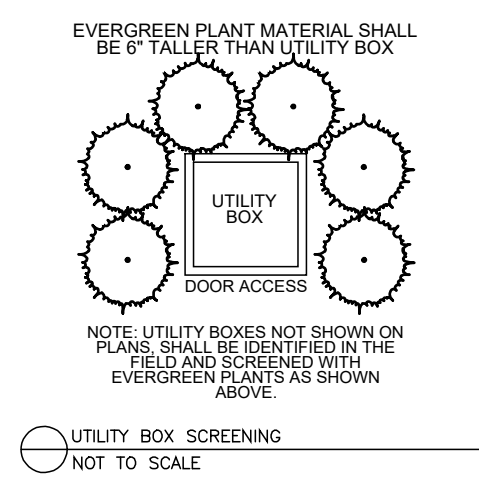


Know what's **below**.  
**Call** before you dig.

2 Ingram Boulevard  
La Vergne, Tennessee

## Landscape Details & Notes


## L2.0



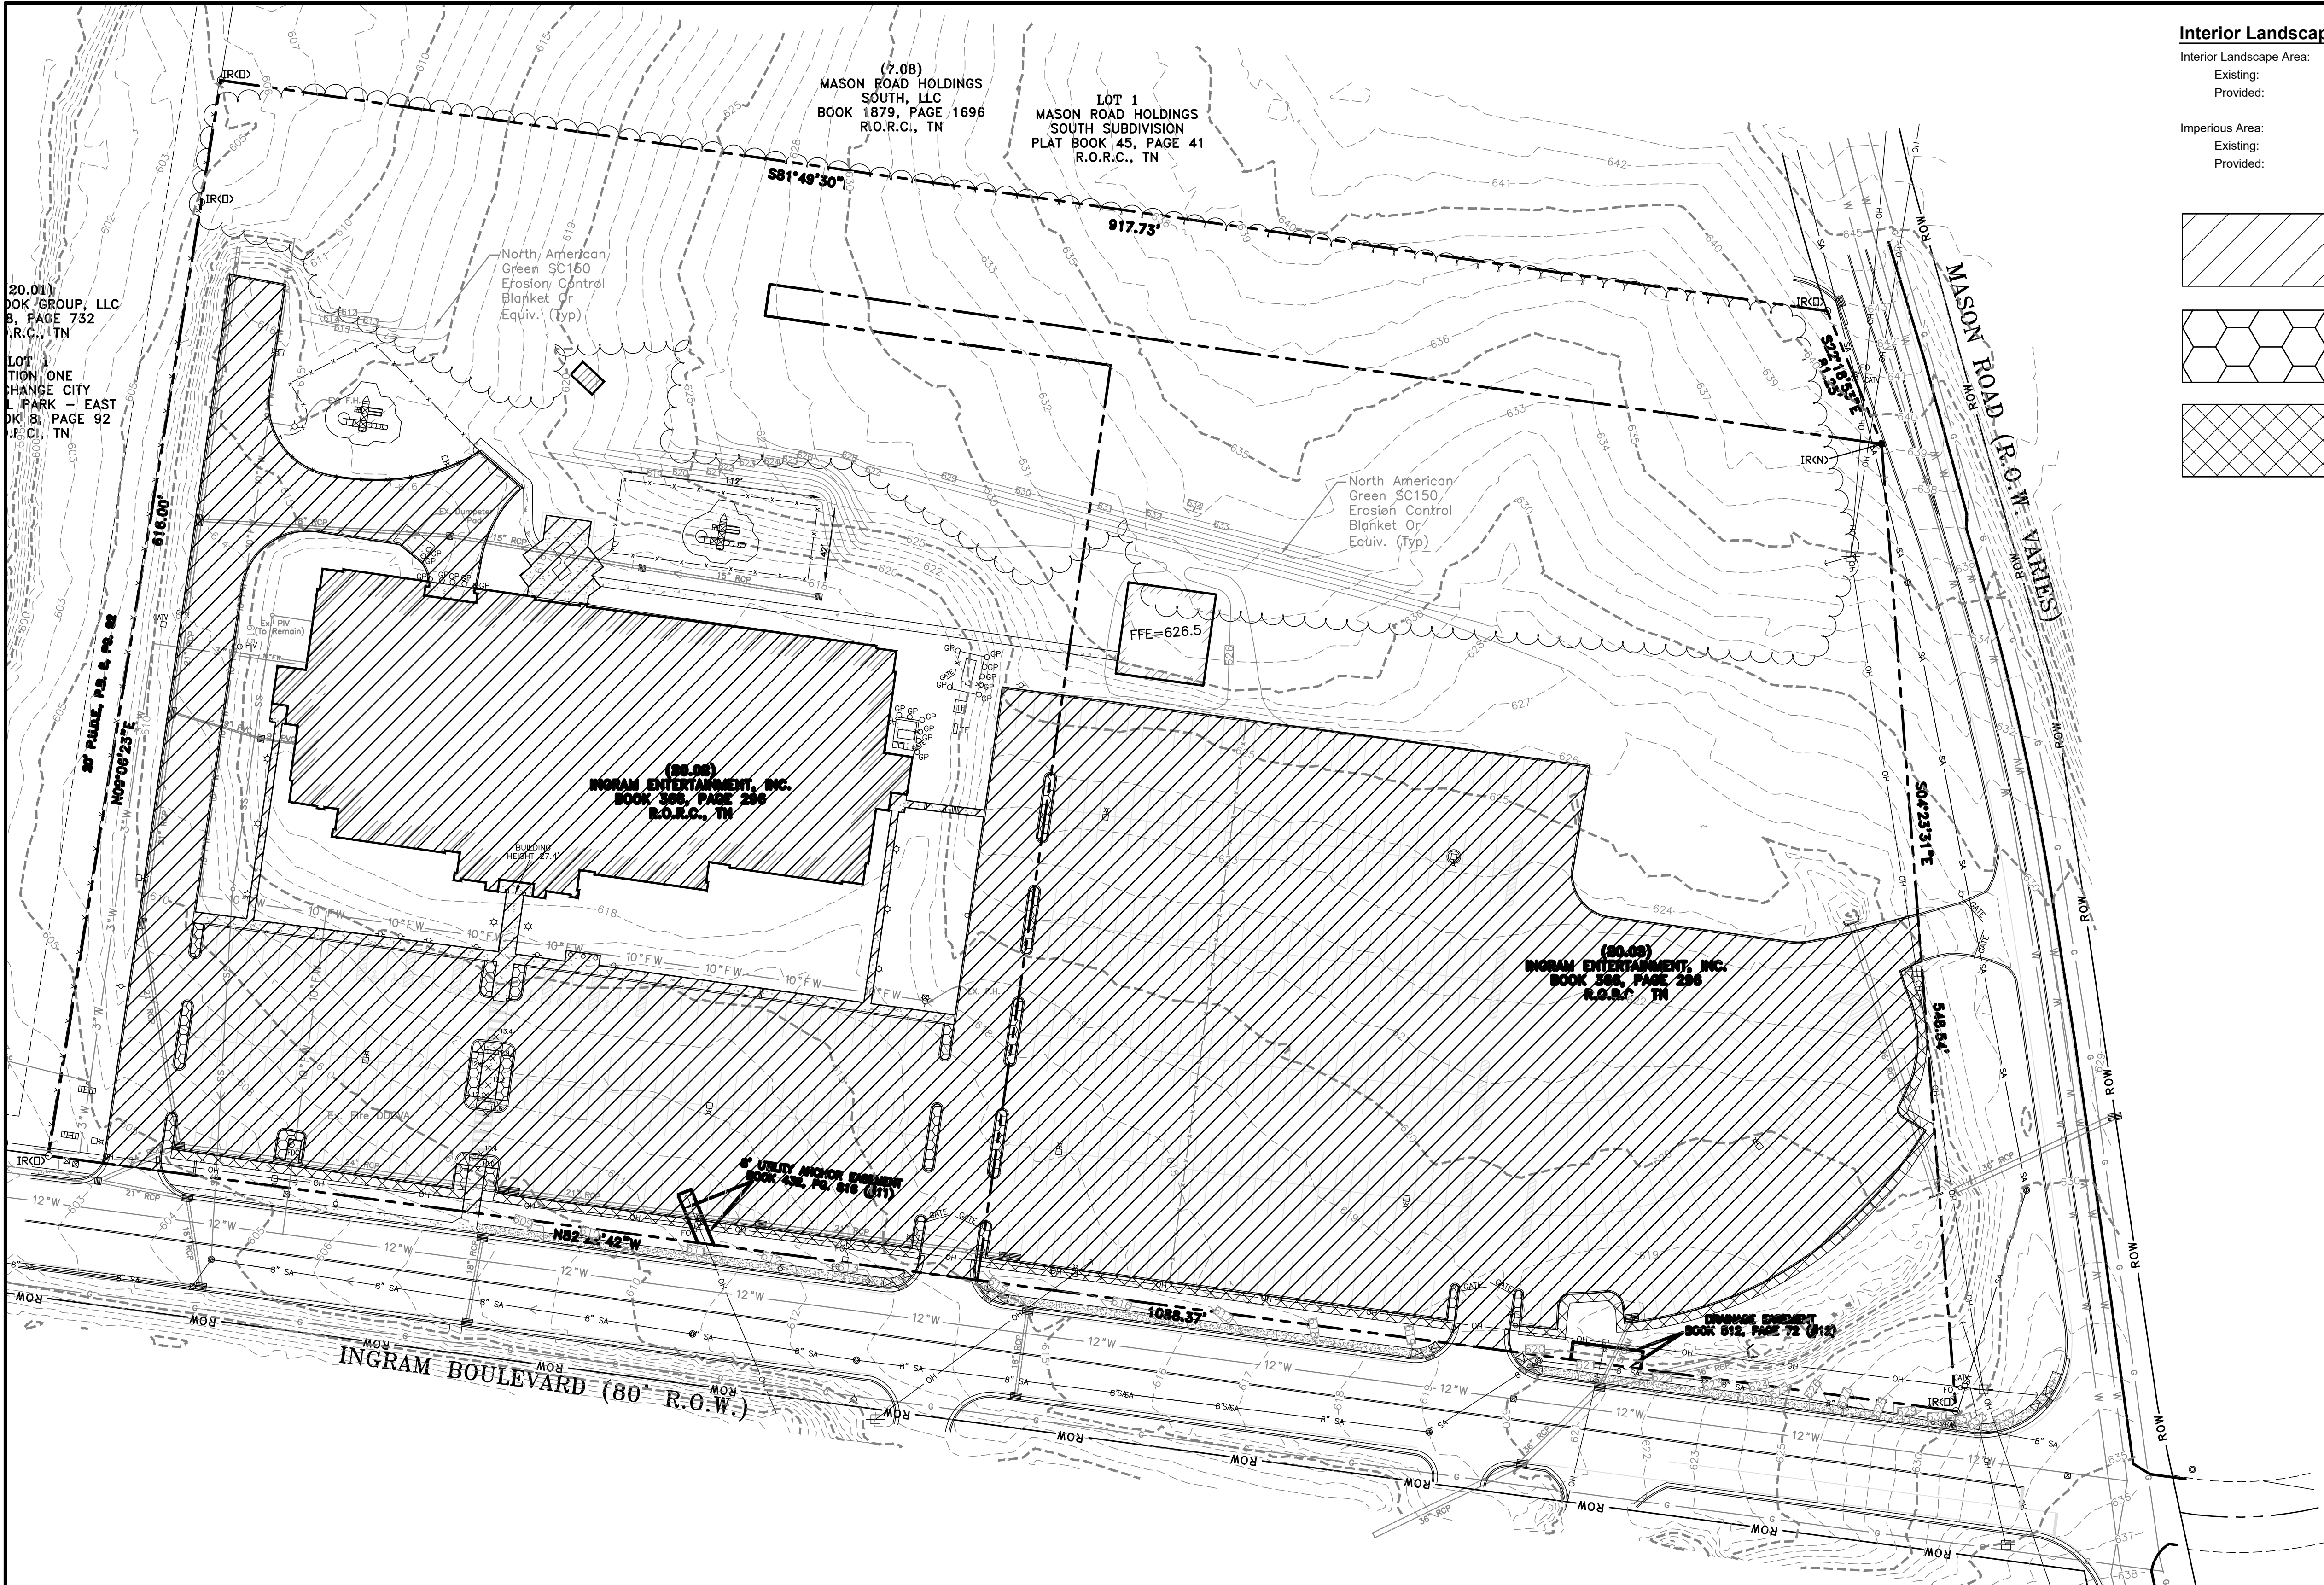


Interior Landscape Area


|                          |                  |
|--------------------------|------------------|
| Interior Landscape Area: |                  |
| Existing:                | = 2,818 Sq.Ft.   |
| Provided:                | = 5,440 Sq.Ft.   |
| Imperious Area:          |                  |
| Existing:                | = 281,841 Sq.Ft. |
| Provided:                | = 281,841 Sq.Ft. |

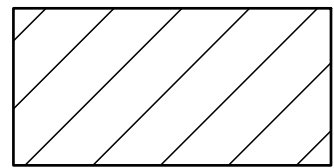


IMPERVIOUS AREA

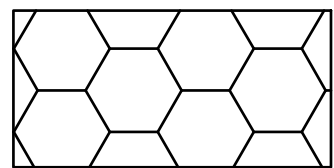

INTERIOR LANDSCAPE AREA EXISTING

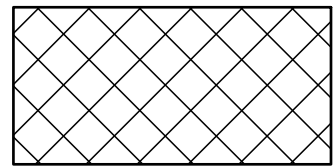

INTERIOR LANDSCAPE AREA PROVIDED

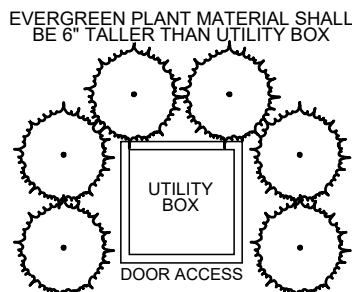


NOTE: UTILITY BOXES NOT SHOWN ON PLANS SHALL BE IDENTIFIED IN THE FIELD AND SCREENED WITH EVERGREEN PLANTS AS SHOWN ABOVE.

UTILITY BOX SCREENING  
NOT TO SCALE




Know what's below.  
Call before you dig.

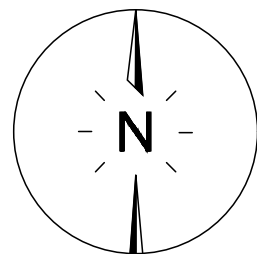

50' 0' 50' 100'  
SCALE: 1" = 50'

**SEC, Inc.**  
SITE ENGINEERING CONSULTANTS  
ENGINEERING • SURVEYING • LAND PLANNING  
LANDSCAPE ARCHITECTURE  
850 MIDDLE TENNESSEE BOULEVARD MURFREESBORO, TENNESSEE 37129  
PHONE: (615) 890-7901 WWW.SEC-CIVIL.COM FAX: (615) 895-2567  
NO PORTION OF THIS DRAWING MAY BE REPRODUCED OR TRANSMITTED IN ANY FORM OR BY ANY MEANS, ELECTRONIC OR MECHANICAL, WITHOUT THE WRITTEN CONSENT OF SEC, INC. 2024

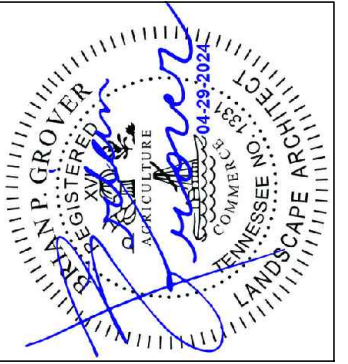

2 Ingram Boulevard


La Vergne, Tennessee

Open Space Plan


|                        |  |
|------------------------|--|
| REVISED:               |  |
| DRAWN: KMG             |  |
| DATE: 04-29-2024       |  |
| CHECKED: RSM           |  |
| FILE NAME: 24136bzo_LA |  |
| SCALE: 1" = 50'        |  |
| JOB NO. 24136          |  |
| SHEET:                 |  |

L3.0



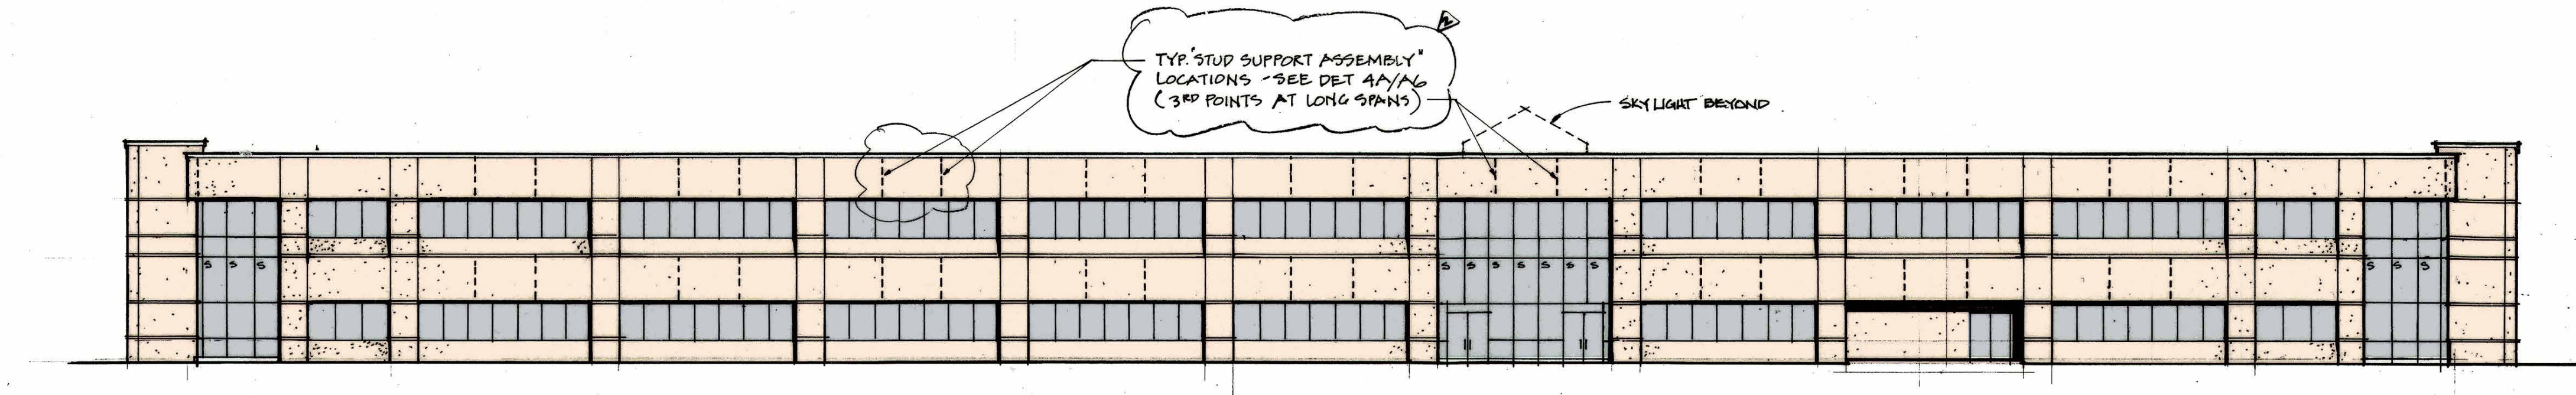


**NORTH ELEVATION**  
SCALE: 1/16"=1'-0"

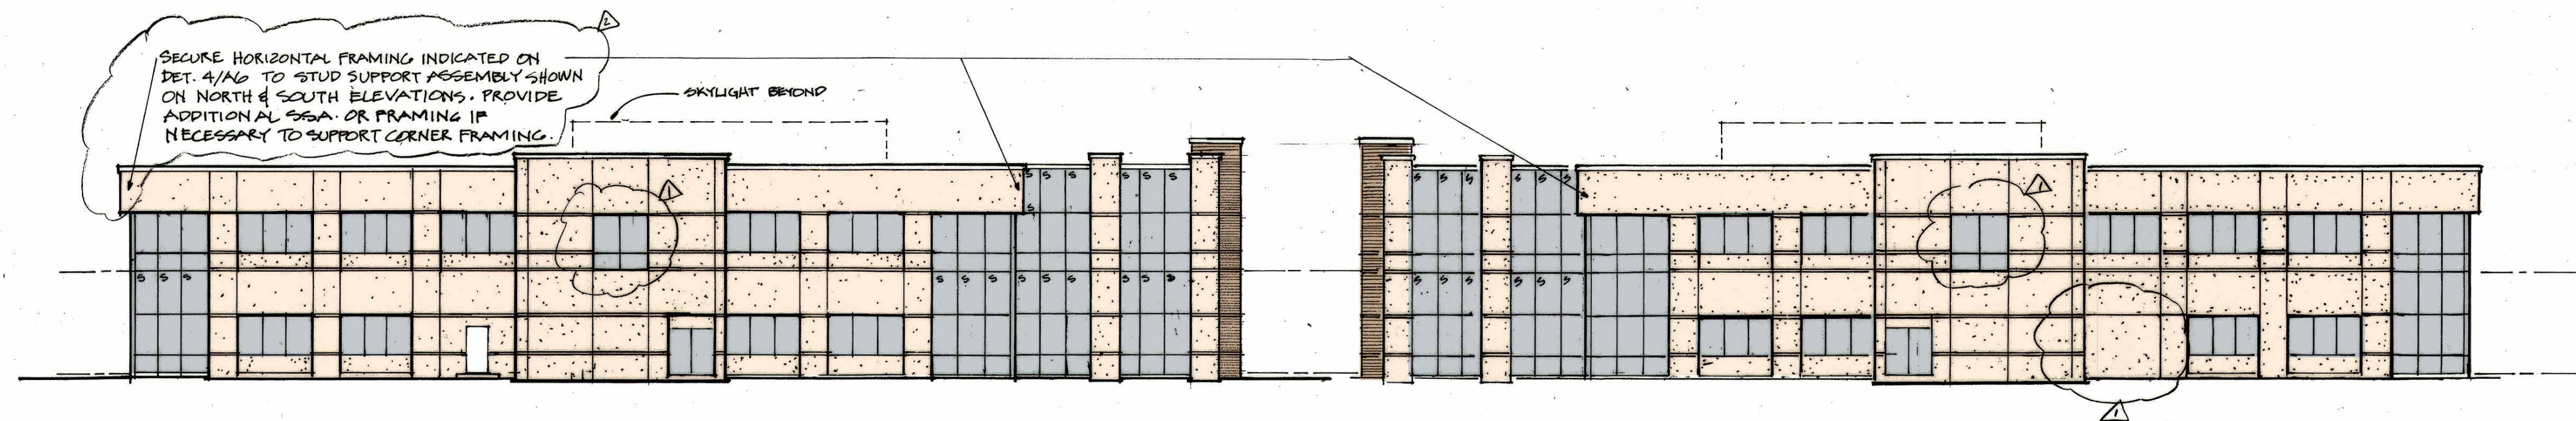

**WEST ELEV.**  
SCALE: 1/16"=1'-0"


**EAST ELEV.**  
SCALE: 1/16"=1'-0"

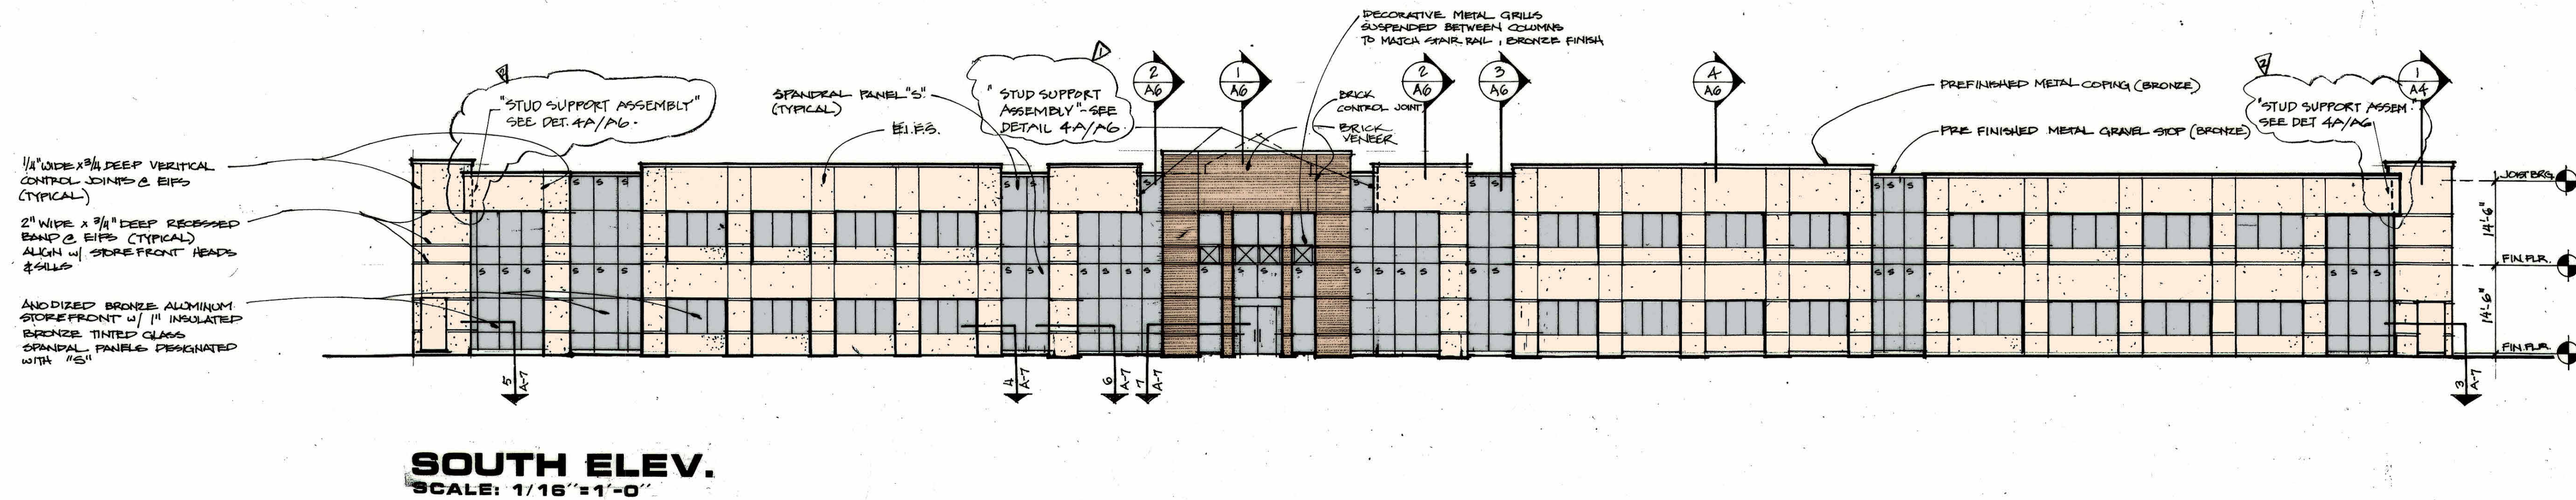

**SOUTH ELEV.**  
SCALE: 1/16"=1'-0"

## EXISTING BUILDING ELEVATIONS


SCALE 1/16" = 1'-0"

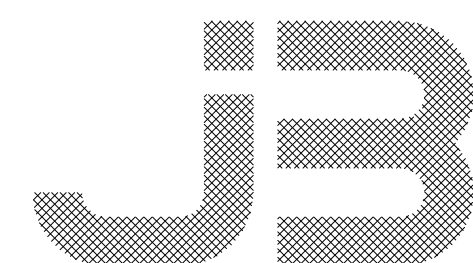

Rutherford Classical Academy - Phase 1 Renovations  
JOHNSON + BAILEY ARCHITECTS P.C.


04/26/24



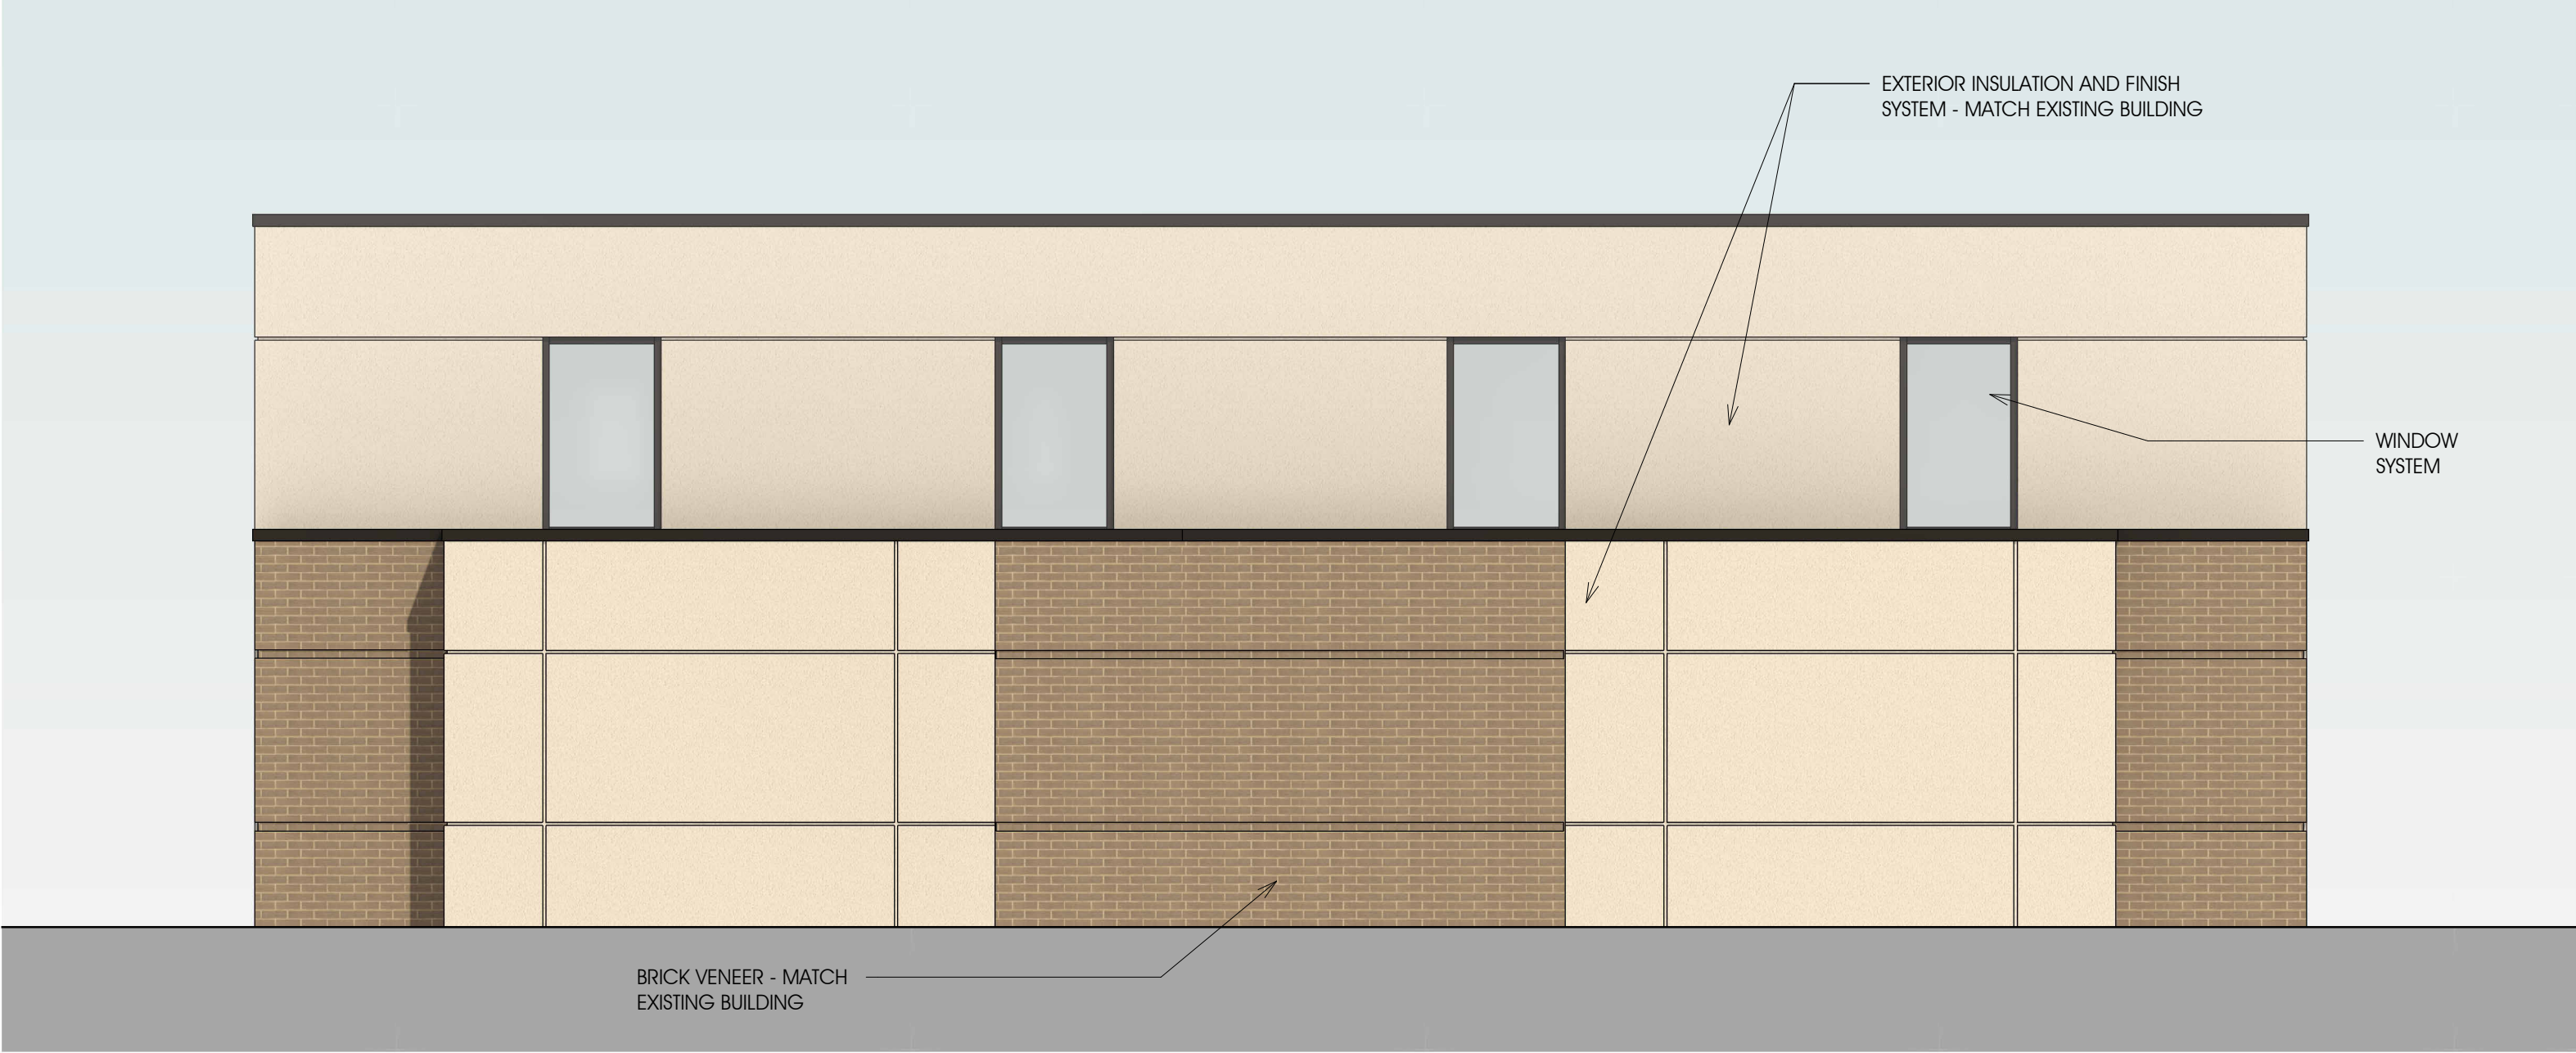


STORM SHELTER - FRONT ELEVATION

SCALE 1/4" = 1'-0"

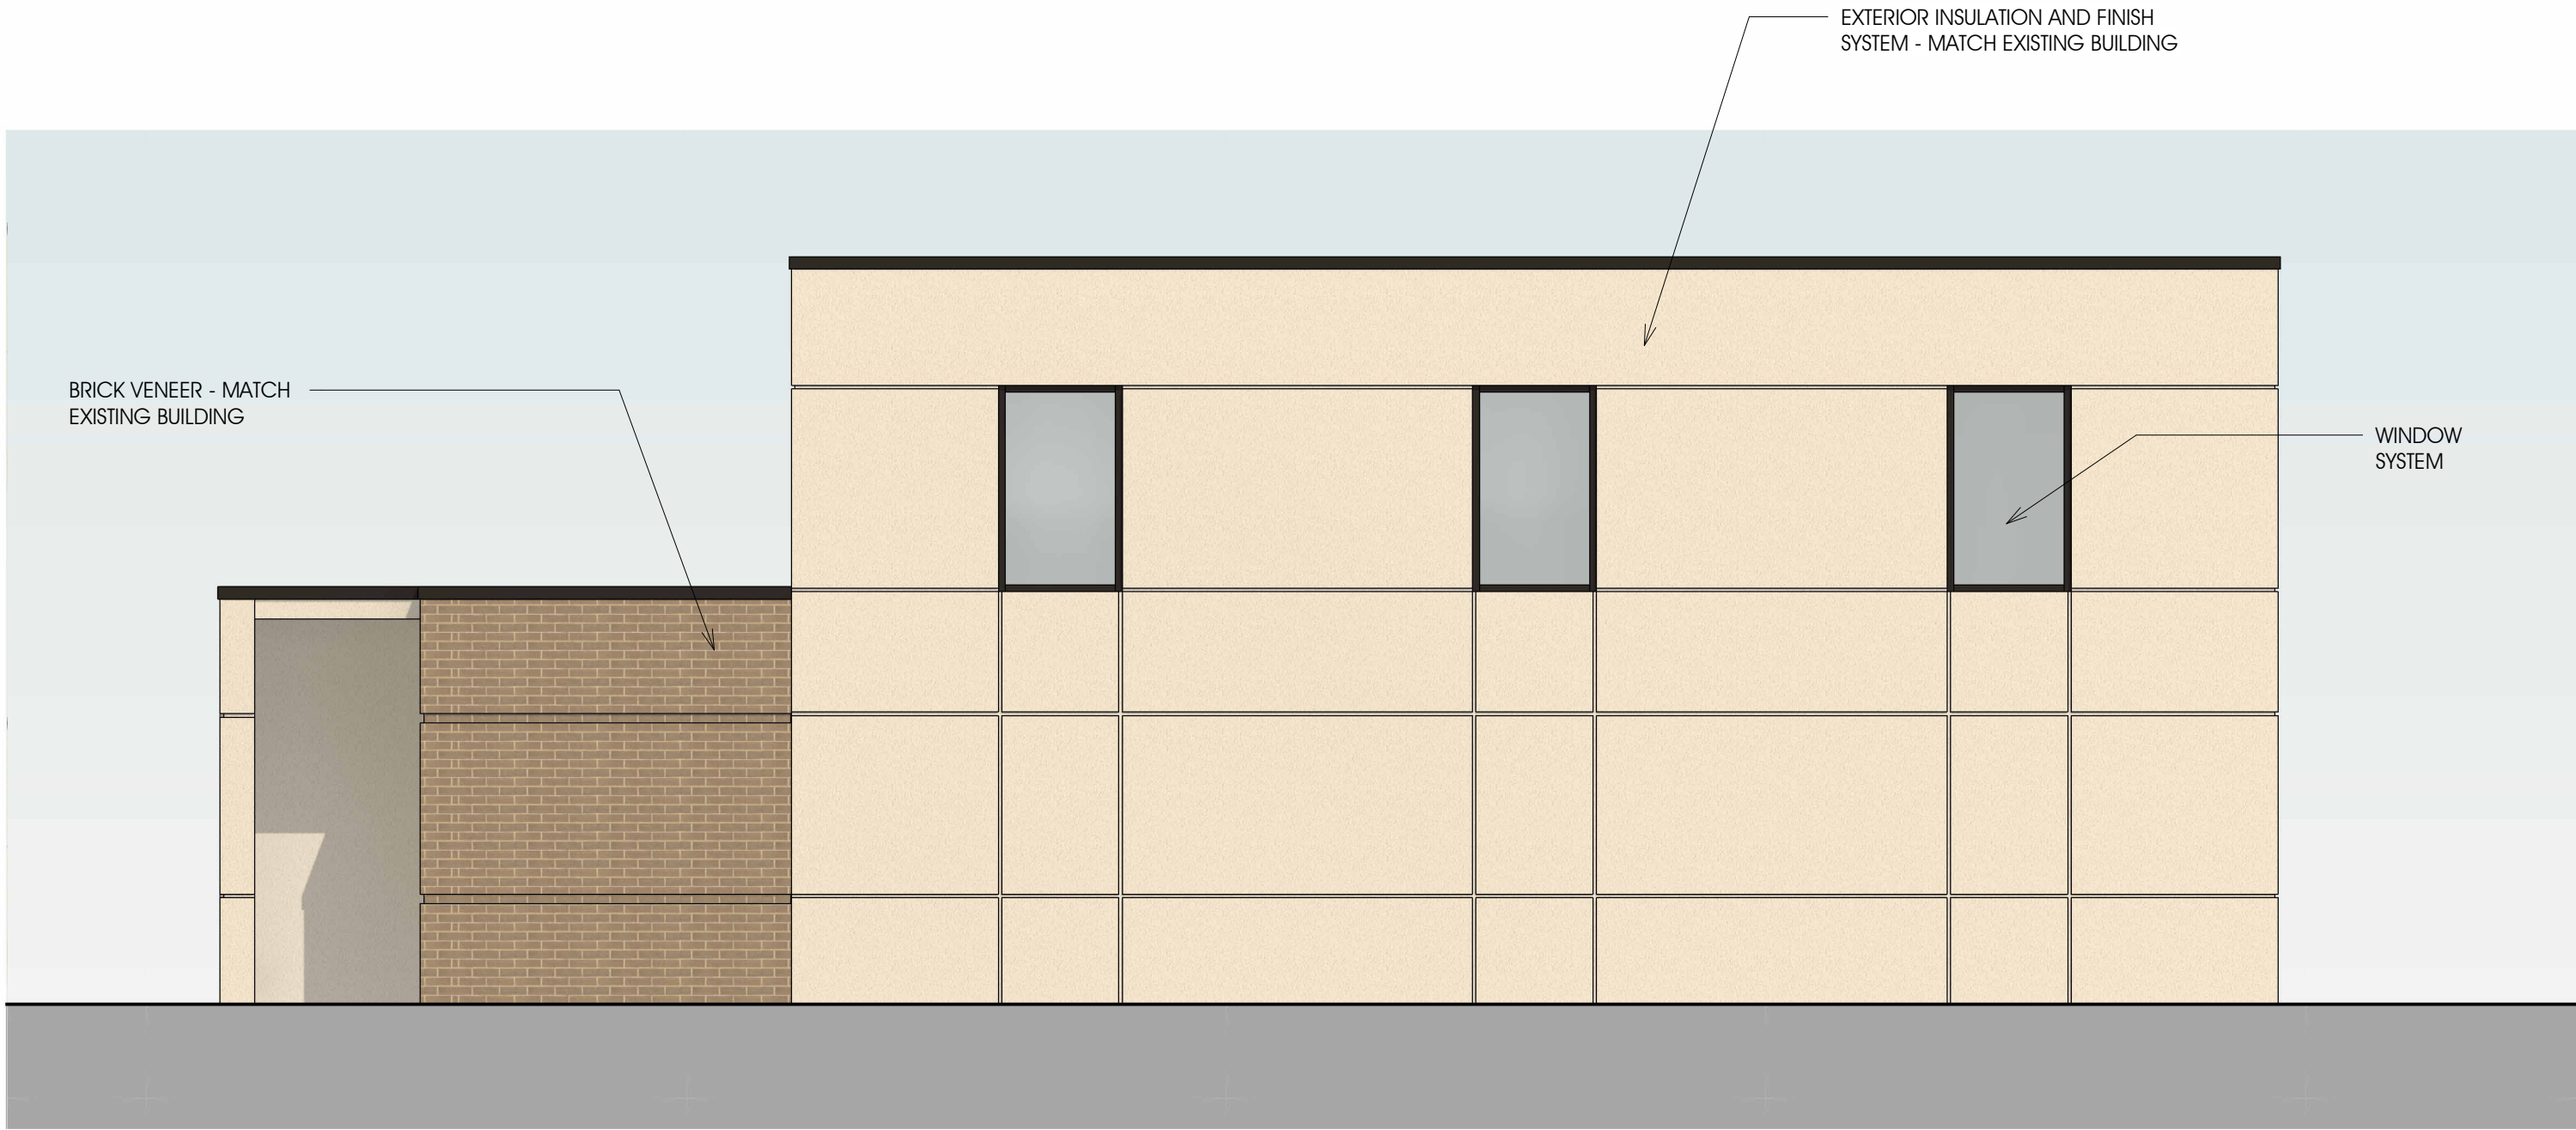

STORM SHELTER - TYPICAL SIDE ELEVATION

SCALE 1/4" = 1'-0"

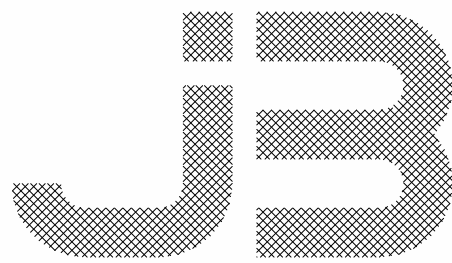

Rutherford Classical Academy - Phase 1 Renovations  
JOHNSON + BAILEY ARCHITECTS P.C.

04/26/24





**Item #: 7.**

**Item Title:** Recommendation to the Board of Mayor and Aldermen for Subdivision Acceptance - Finch Branch, Section 2 - Development Totaling 31 Lots. Requested by Finch Branch Building Group, LLC. Property located off Greenwood and Irvin Drives (Tax Map 17L, Group A, Parcel 8.04). R-2 (Medium Density Residential) Zoning District.

**Reviewed By:**

Bo Logan, City Planner  
Gary Lide, City Engineer

**Summary:** This is a request for subdivision acceptance at Finch Branch, Section 2. This section contains 31 lots.

**Staff Recommendation:**

**Staff Comments / Technical Items:**

**Planning** (Bo Logan - [blogan@lavergneth.gov](mailto:blogan@lavergneth.gov); and Jake Blair - [jblair@lavergneth.gov](mailto:jblair@lavergneth.gov))

No Comments

**Engineering** (Gary Lide - [glide@lavergneth.gov](mailto:glide@lavergneth.gov))

Outstanding inspection comments as of 08 May 2024:

Stormwater

- 1 Stabilize where the erosion control was removed.

Water

- 1 FHY #7059 @ 230 Greenwood Dr.- Non-operational (Set too low)
- 2 FHY #7061 @ 242 Greenwood Dr.- Non-operational (Set too low, Not Straight/leaning to one side.)
- 3 FHY #7062 @ 252 Greenwood Dr.- Non operational (Set too low)

Paving and Concrete

All comments addressed

Wastewater

- 1 MH #3655 needs to be cleaned out (debris in trough as well as bench), and removed by hand.
- 2 MH #3654 has been paved over. Uncover MH and ensure that the casting is flush w/ final grade. MH is located in front of 235 Greenwood Drive.



**Utilities** (Scott Tatalovich - [statalovich@lavergneth.gov](mailto:statalovich@lavergneth.gov))

No Comments

**Codes** (Joe White - [jwhite@lavergneth.gov](mailto:jwhite@lavergneth.gov))

No Comments

**Fire** (Curtis Brinkley - [cbrinkley@lavergneth.gov](mailto:cbrinkley@lavergneth.gov))

No Comments

**Police** (John Eubank - [jeubank@lavergneth.gov](mailto:jeubank@lavergneth.gov))

No Comments

**\*Note:** The above technical items may not be the only corrections and/or issues needing to be resolved to get approval from the planning commission. New items can be brought up at the workshop and staff can add items at any time that might have been overlooked. It is the applicant's responsibility to make sure that all technical items are addressed and that no new issues exist before the planning commission meeting. Addressing all technical items does not constitute approval. It is the planning commission's decision whether an item passes or fails. Revised plans are due to staff by the following Monday at close of business unless other arrangements are made and documented.



Finch Branch - Sec 2  
Map 17L, Group A, Parcel 8.04






Finch Branch - Sec 2  
Map 17L, Group A, Parcel 8.04





# Finch Branch - Sec 2

## Map 17L, Group A, Parcel 8.04

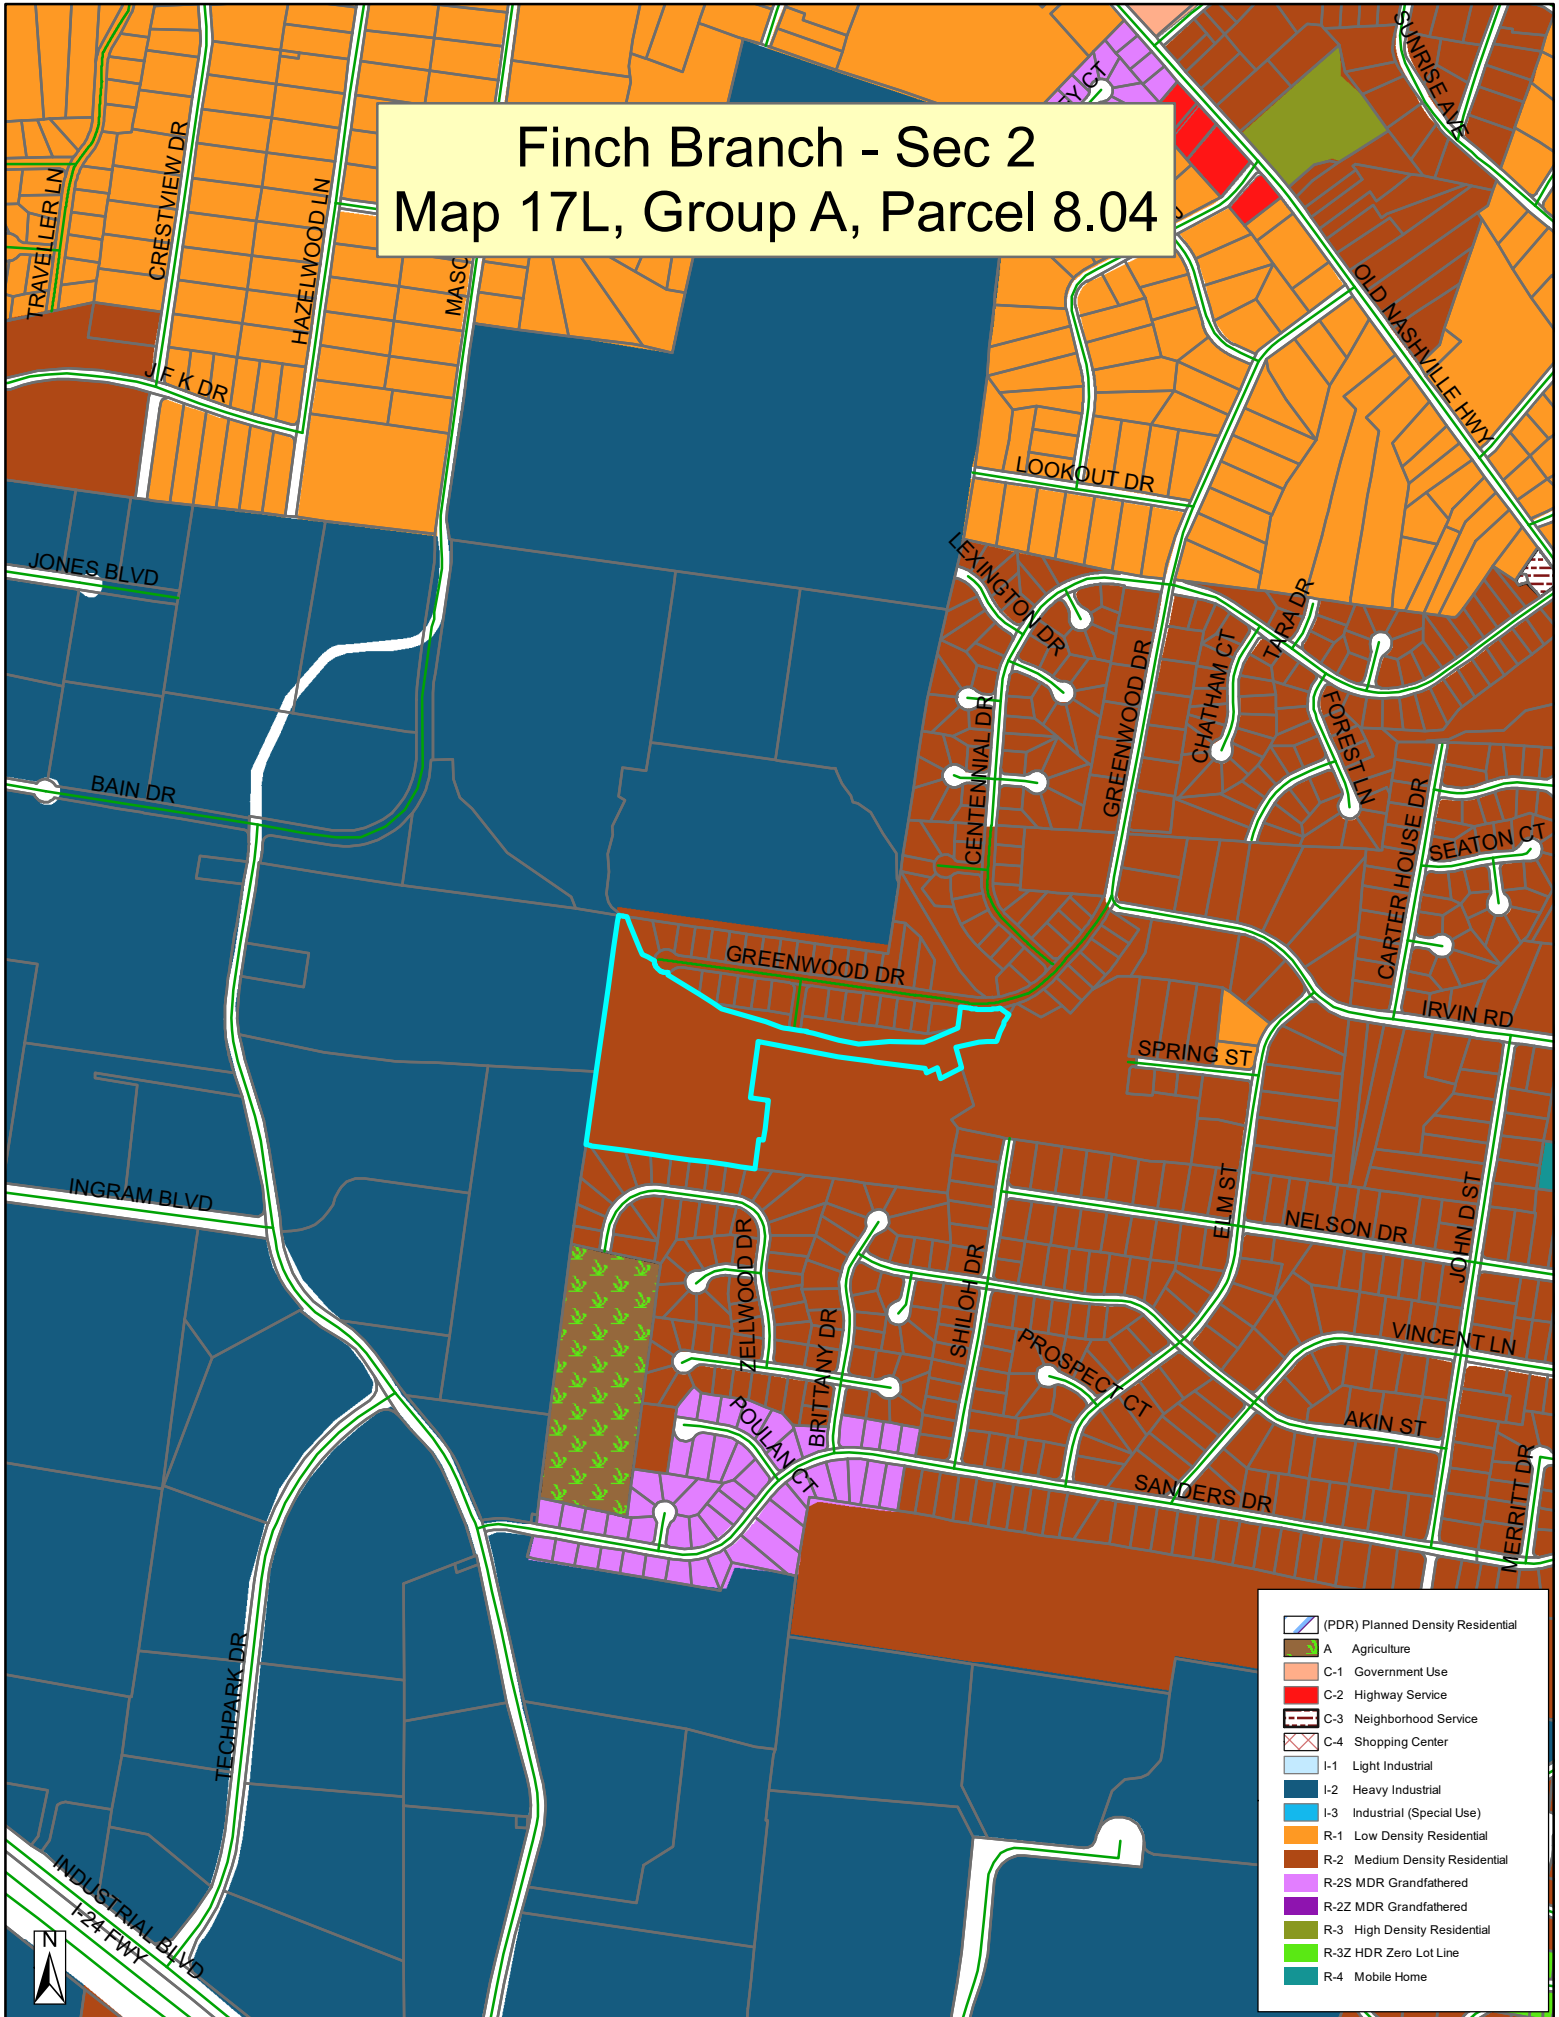

- (PDR) Planned Density Residential
- A Agriculture
- C-1 Government Use
- C-2 Highway Service
- C-3 Neighborhood Service
- C-4 Shopping Center
- I-1 Light Industrial
- I-2 Heavy Industrial
- I-3 Industrial (Special Use)
- R-1 Low Density Residential
- R-2 Medium Density Residential
- R-2S MDR Grandfathered
- R-2Z MDR Grandfathered
- R-3 High Density Residential
- R-3Z HDR Zero Lot Line
- R-4 Mobile Home



DATE 3/21/23 NAME Kyle Asawa  
AUTHORIZED APPROVING AGENCY

DATE 2/21/23 g SECRETARY, PLANNING COMMISSION

DEED REFERENCE:  
RECORD BOOK 2278, PAGE 3452  
TAX MAP 17L GROUP "A", A PORTION OF PARCEL 8.04  
ZONING: R-2  
SECTION 2, PHASE 2: 31 LOTS ON 12.45+ ACRES

FRONT = 36'  
SIDE = 30'  
REAR = 20'  
MIN. LOT SIZE = 10,000 S.F.  
MINIMUM LOT WIDTH = BUILDING SETBACK LINE = 75'

DATE 3/21/23 NAME Hugh Brown  
 AUTHORIZED APPROVING AGENT

DATE 3/21/23 NAME Kyle Brown

DATE 03-02-23 David A. Paul  
REGISTERED LAND SURVEYOR  
TOWN & CO. NO. 2381

LOCATION MAP  
N.T.S.

TYPICAL MINIMUM BUILDING SETBACKS

PLAT BOOK 48, PAGE 277  
TIME OF RECORDING: 3:27 P.M.  
DATE OF RECORDING: March 22, 2023

| Curve No. | Length (m) | Area (m <sup>2</sup> ) | Perimeter (m) | Volume (m <sup>3</sup> ) | Weight (kg) | Notes |
|-----------|------------|------------------------|---------------|--------------------------|-------------|-------|
| 1         | 10.00      | 1.00                   | 10.00         | 1.00                     | 1.00        |       |
| 2         | 20.00      | 4.00                   | 20.00         | 4.00                     | 4.00        |       |
| 3         | 30.00      | 9.00                   | 30.00         | 9.00                     | 9.00        |       |
| 4         | 40.00      | 16.00                  | 40.00         | 16.00                    | 16.00       |       |
| 5         | 50.00      | 25.00                  | 50.00         | 25.00                    | 25.00       |       |
| 6         | 60.00      | 36.00                  | 60.00         | 36.00                    | 36.00       |       |
| 7         | 70.00      | 49.00                  | 70.00         | 49.00                    | 49.00       |       |
| 8         | 80.00      | 64.00                  | 80.00         | 64.00                    | 64.00       |       |
| 9         | 90.00      | 81.00                  | 90.00         | 81.00                    | 81.00       |       |
| 10        | 100.00     | 100.00                 | 100.00        | 100.00                   | 100.00      |       |

Page 99 of 99

